




PROPOSED ROADSIDE ELEVATION (West)

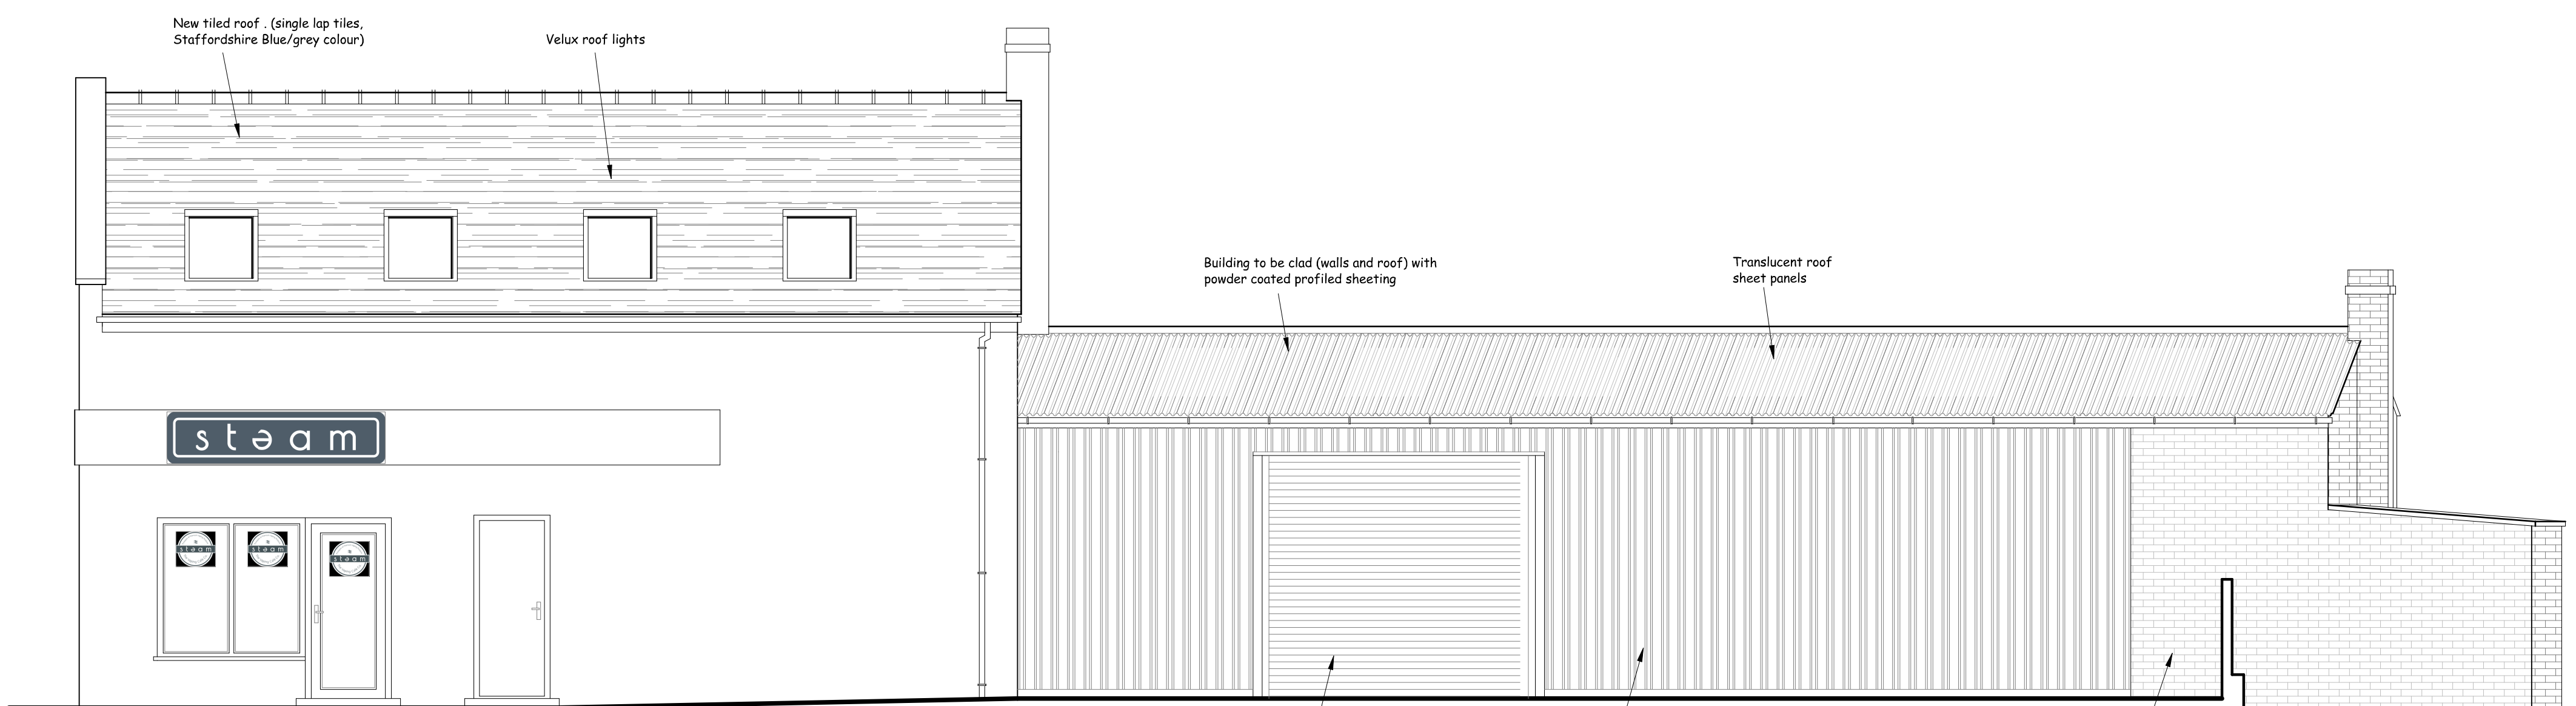

PROPOSED NORTH ELEVATION

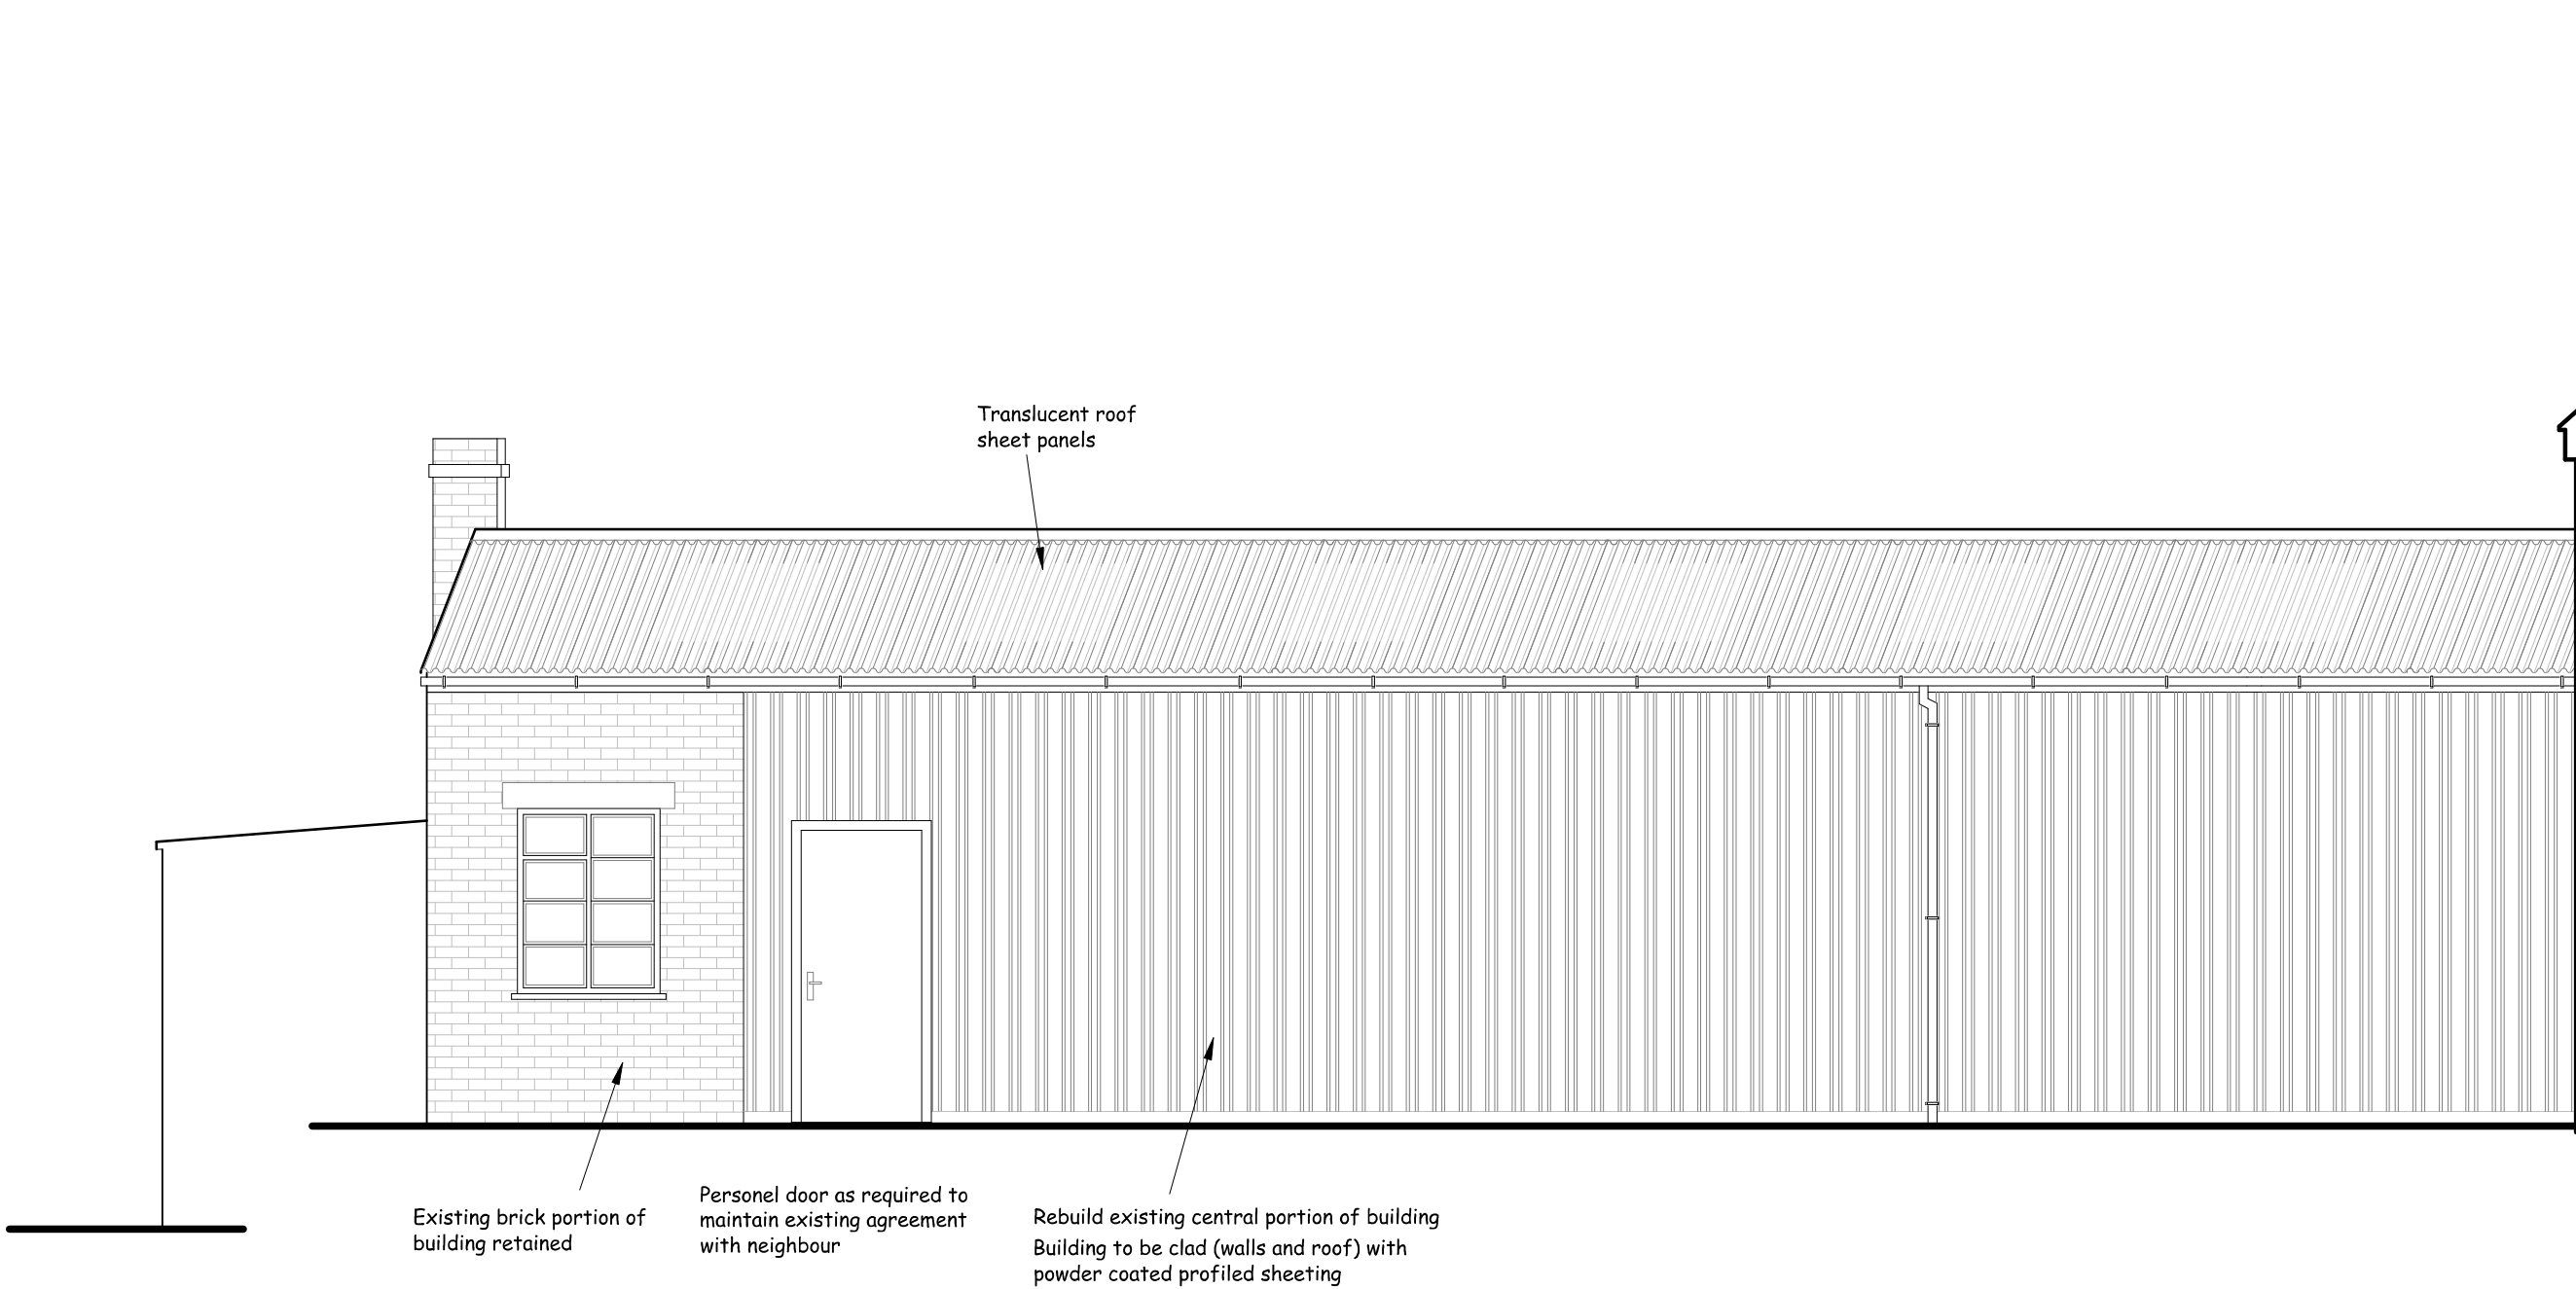

PROPOSED NORTH ELEVATION

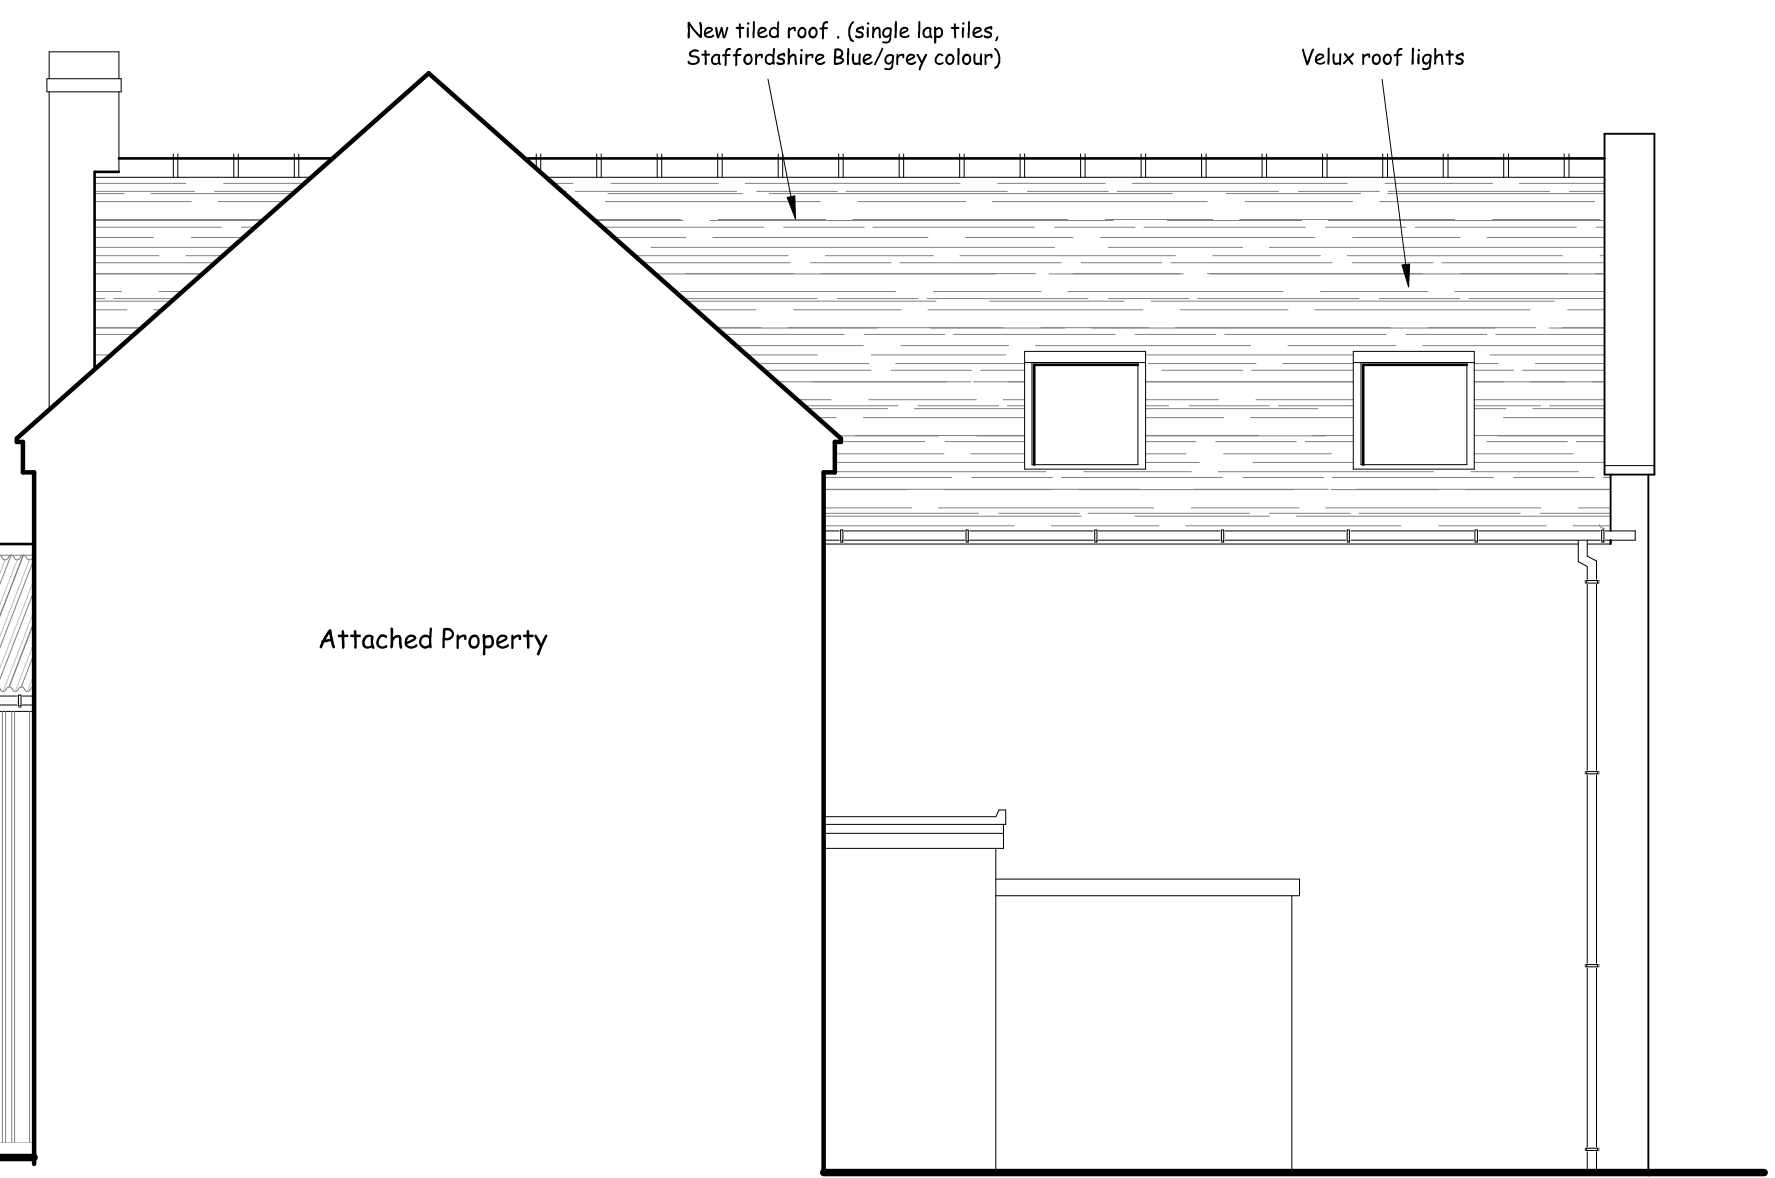

Proposed colour of Roof & wall cladding
Merlin Grey RAL-180-40-05-BS-18B25

Drawing Status: Planning

Nigel Forrester MCIOB
Building Design Services

ILETT HOUSE, SMITHY BANK, ALTON, STAFFS, ST10 4AD
TEL 01538 702164
www.nigelforrester.co.uk www.sap-calc.co.uk

CLIENT

KLS Wholesale Trading Ltd.

PROJECT

Proposed change of use of existing business premises, including partial rebuilding and general alterations/refurbishment

89 Tape Street (C R Motorcycles)
Cheadle
ST10 1ER

DRAWING NUMBER 21/623/05

Proposed elevations

SCALES 1/50 @ A1