


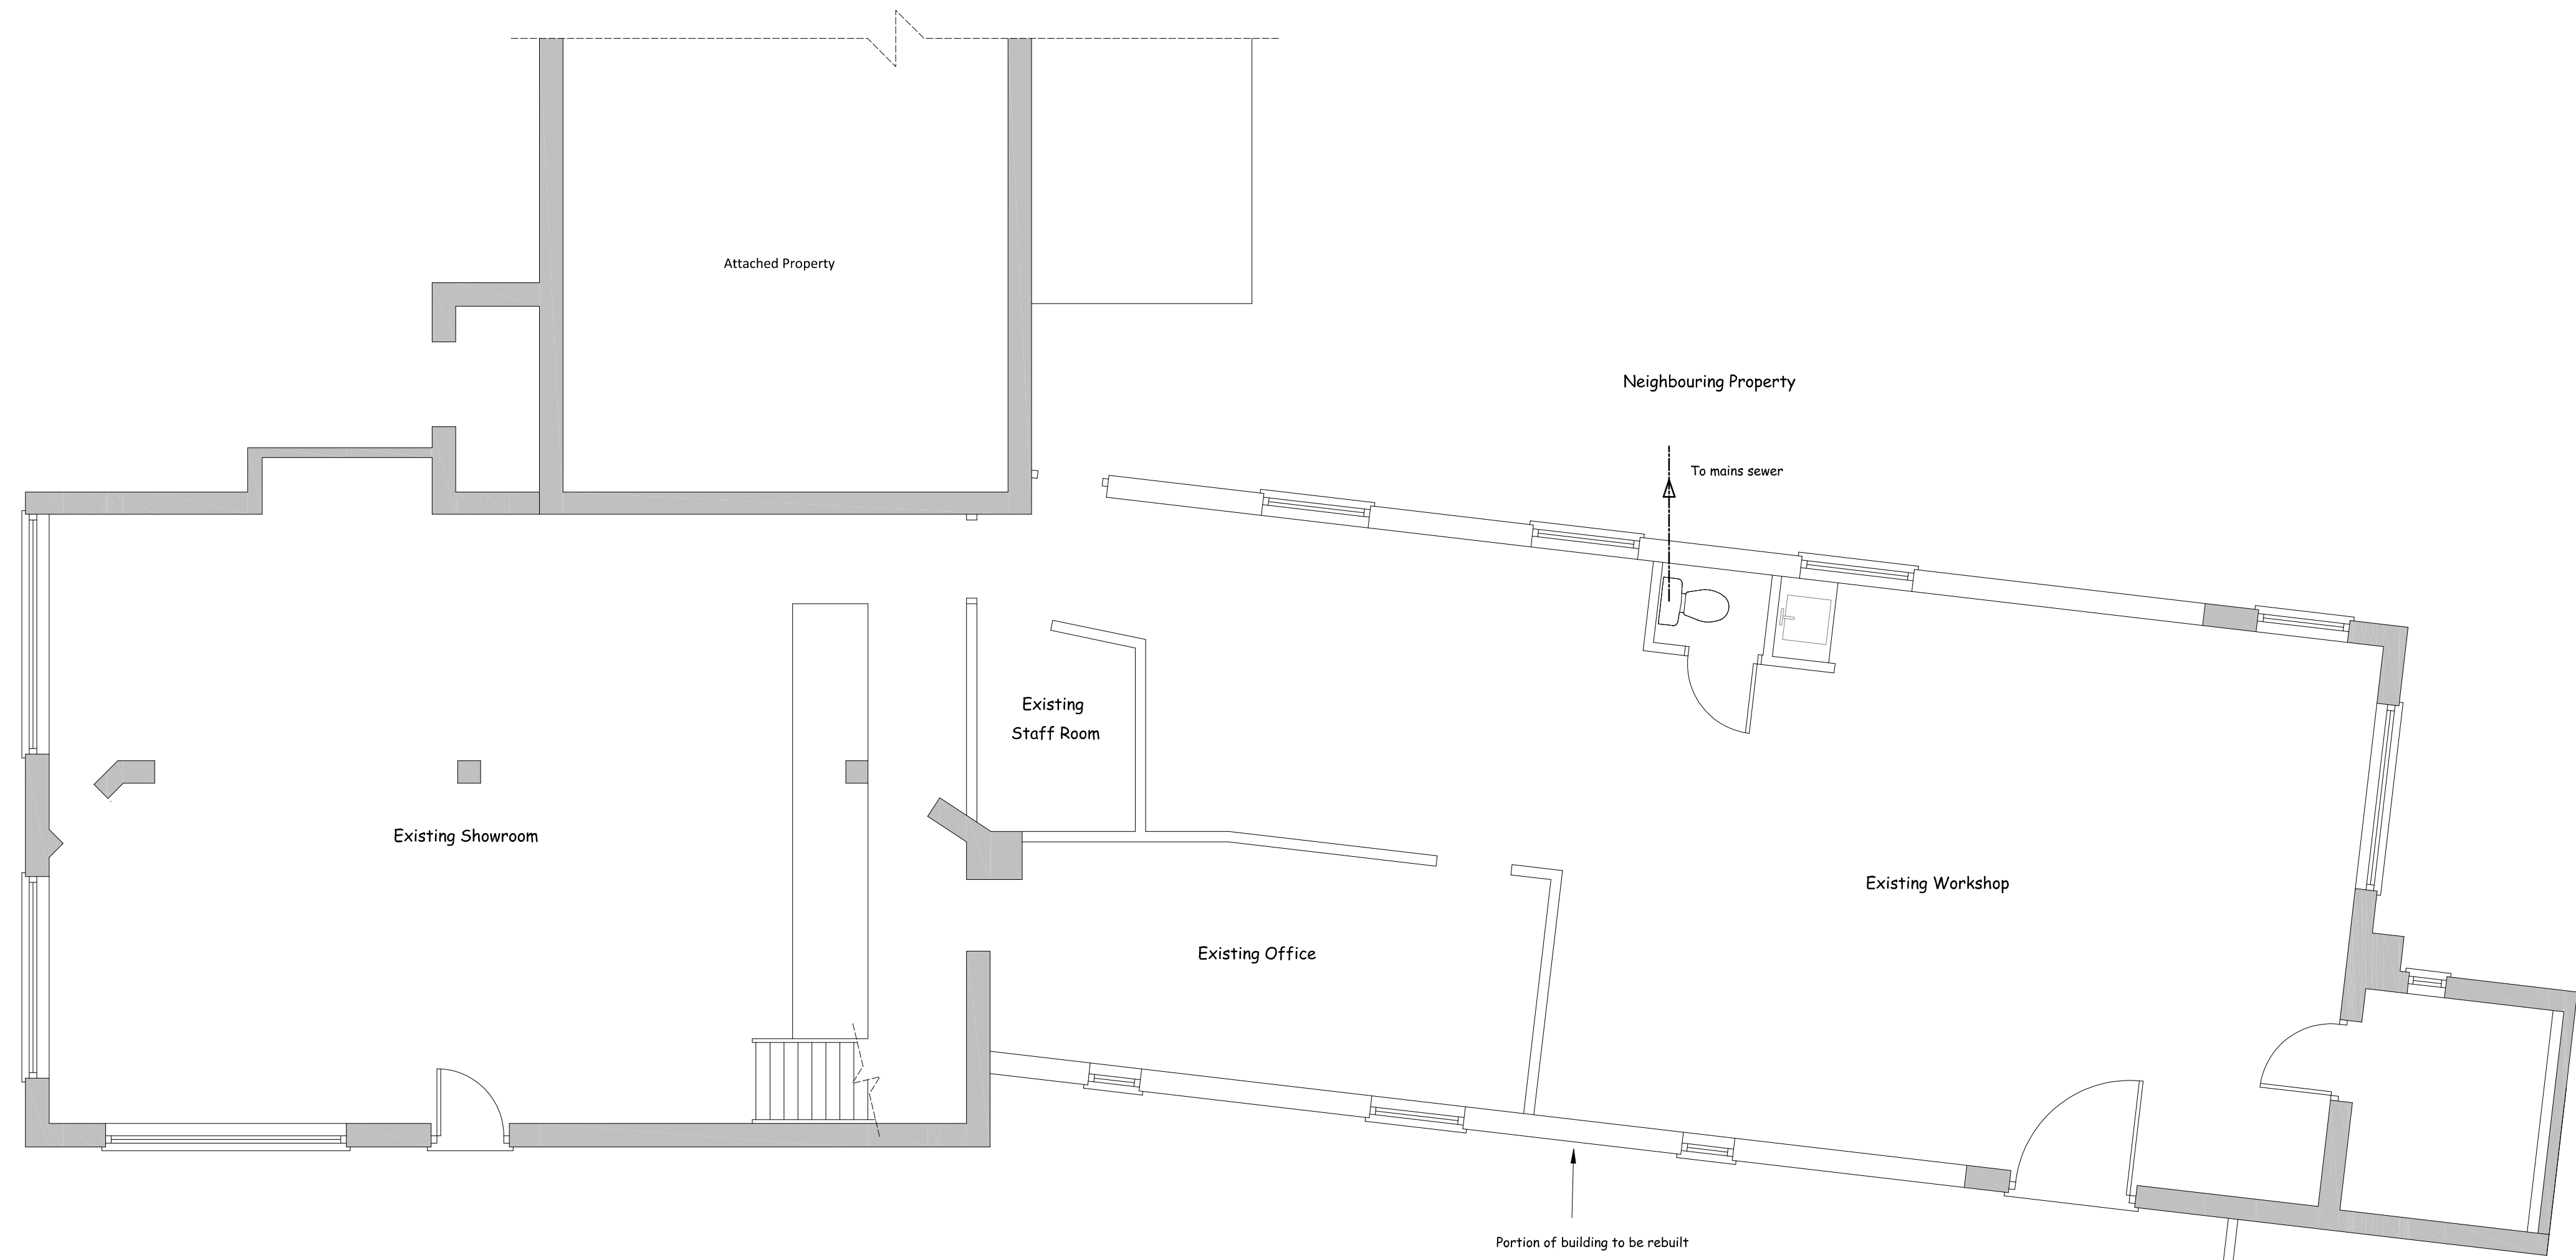


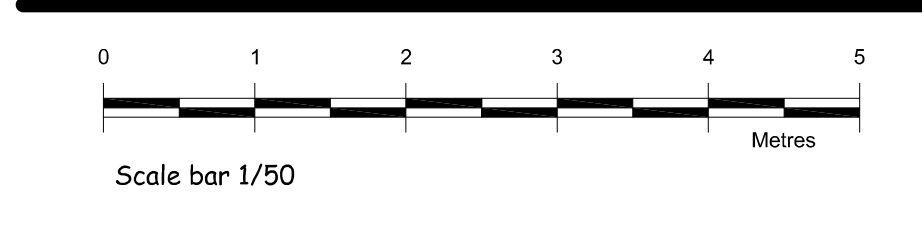

EXISTING GROUND FLOOR PLAN

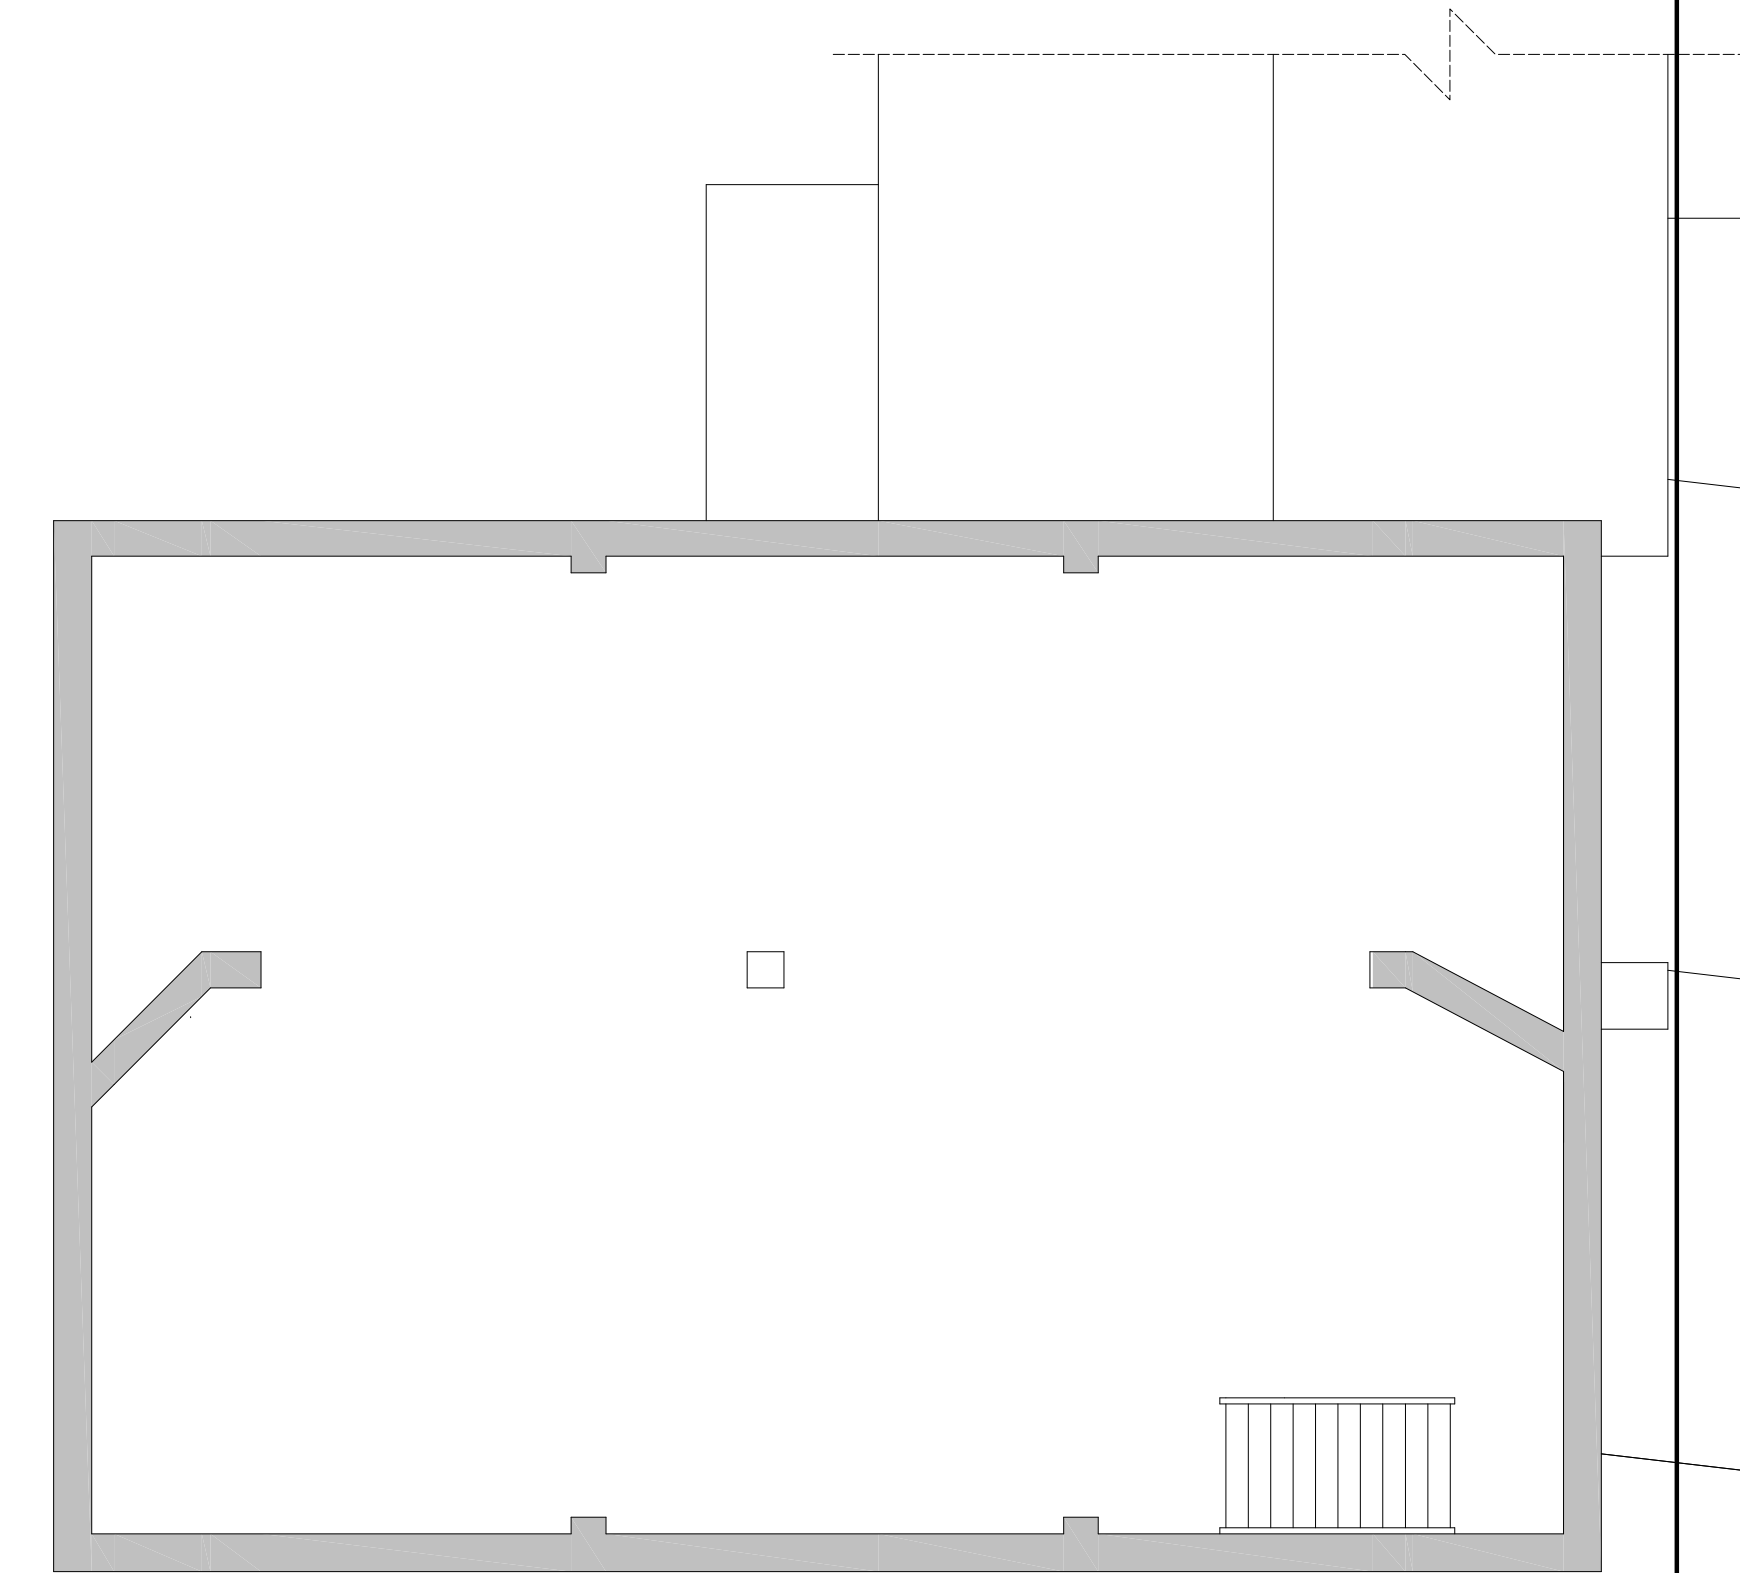

EXISTING FIRST FLOOR PLAN

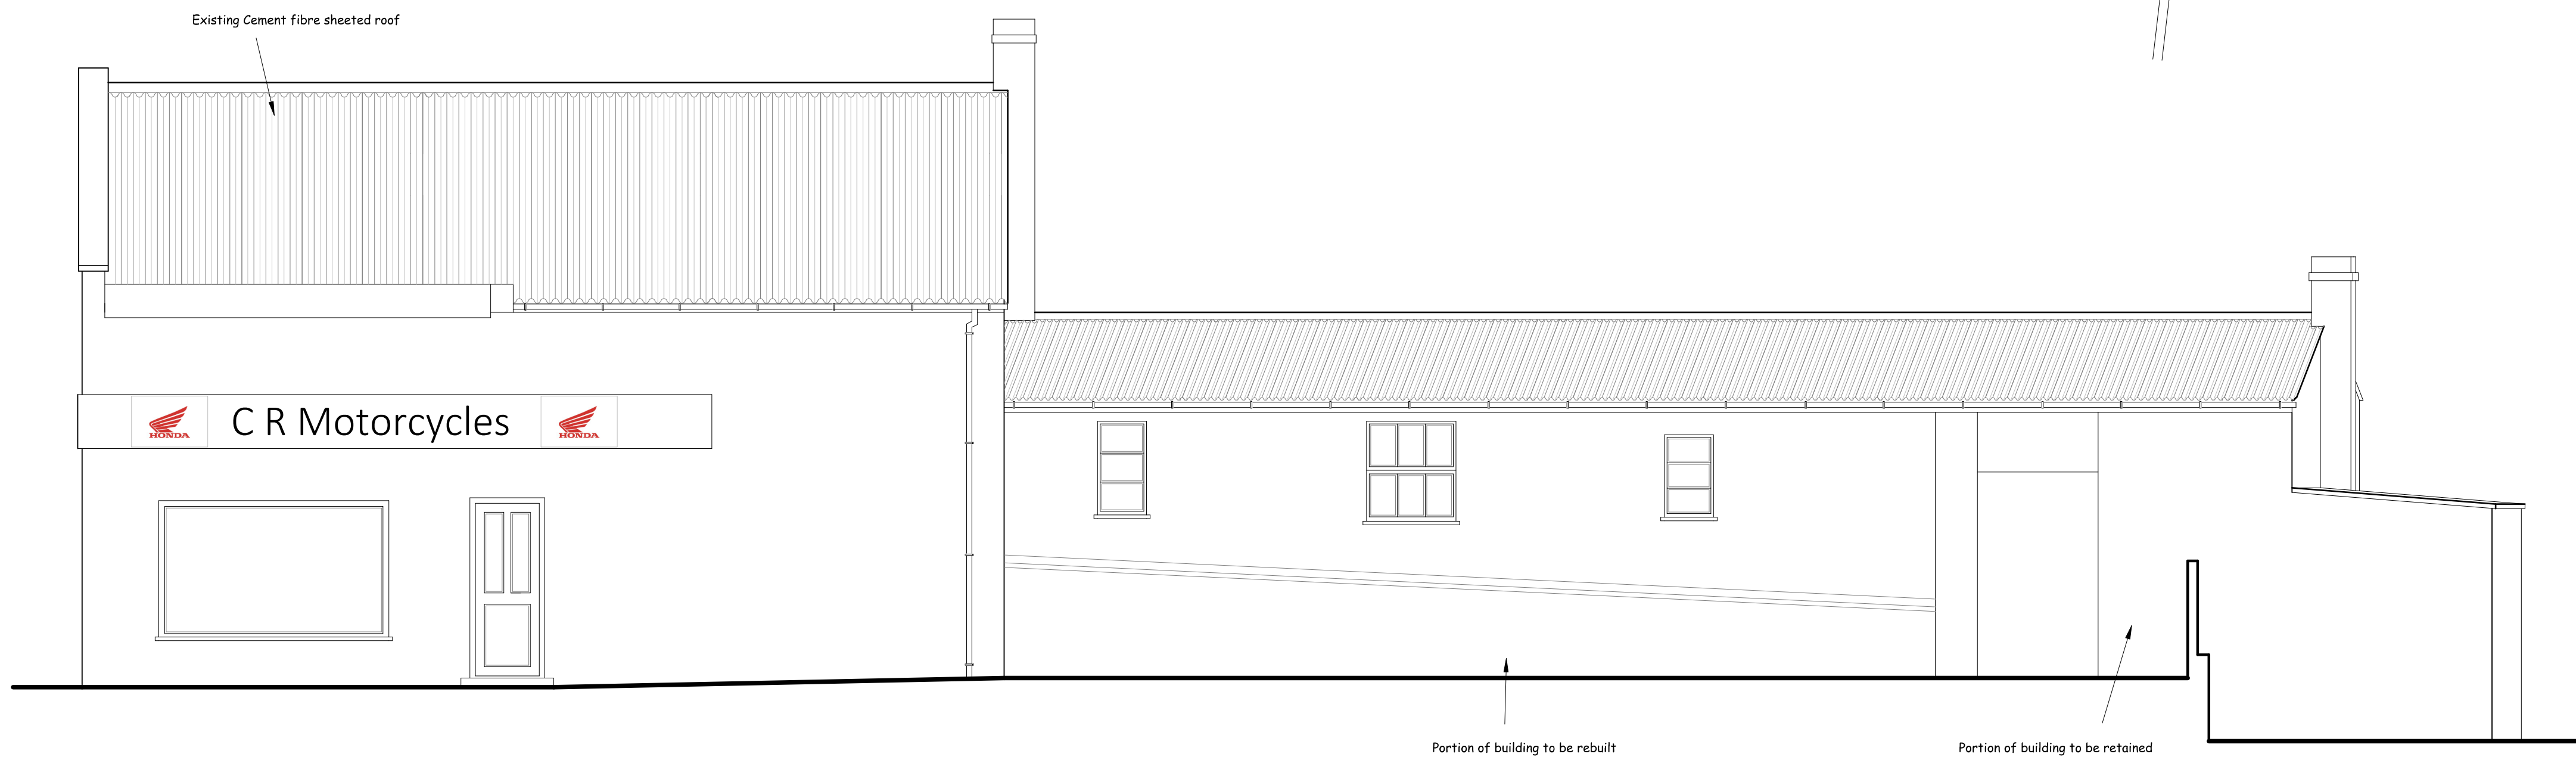

EXISTING SOUTH ELEVATION


Nigel Forrester MCIQB
Building Design Services
ILETT HOUSE, SMITHY BANK, ALTON, STAFFS, ST10 4AD
TEL 01538 702164
www.nigelforrester.co.uk www.sap-calc.co.uk

CLIENT
KLS Wholesale Trading Ltd.

PROJECT
Proposed change of use of existing business premises, including partial rebuilding and general alterations/refurbishment
89 Tape Street (C R Motorcycles)
Cheadle
ST10 1ER

DRAWING NUMBER 21/623/01
Existing floor plan and elevation

SCALES 1/50 @ A1