
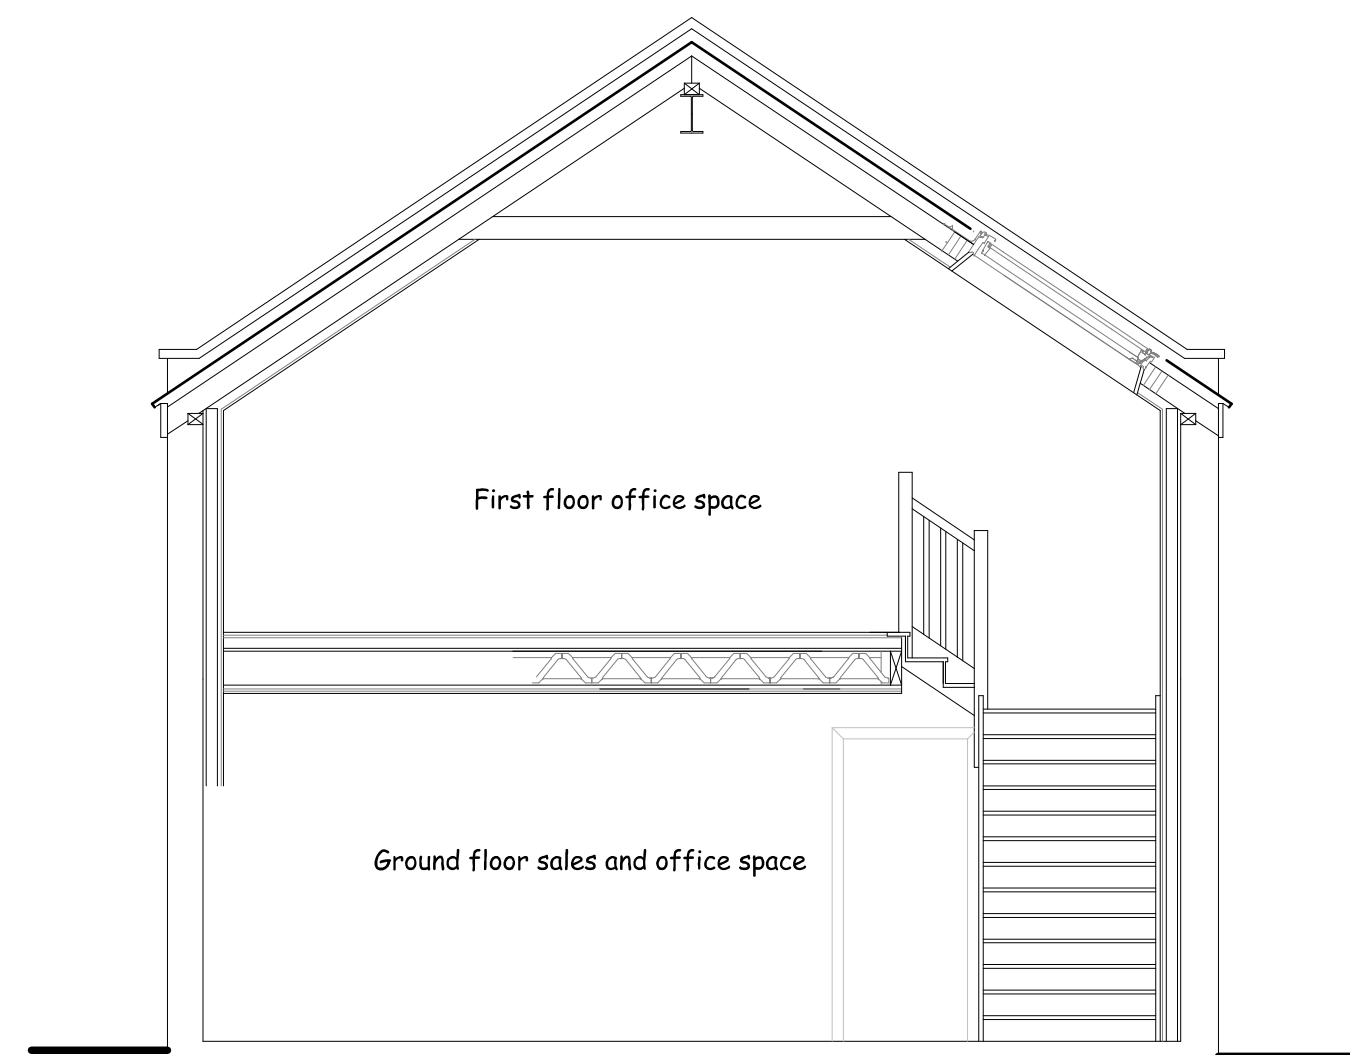
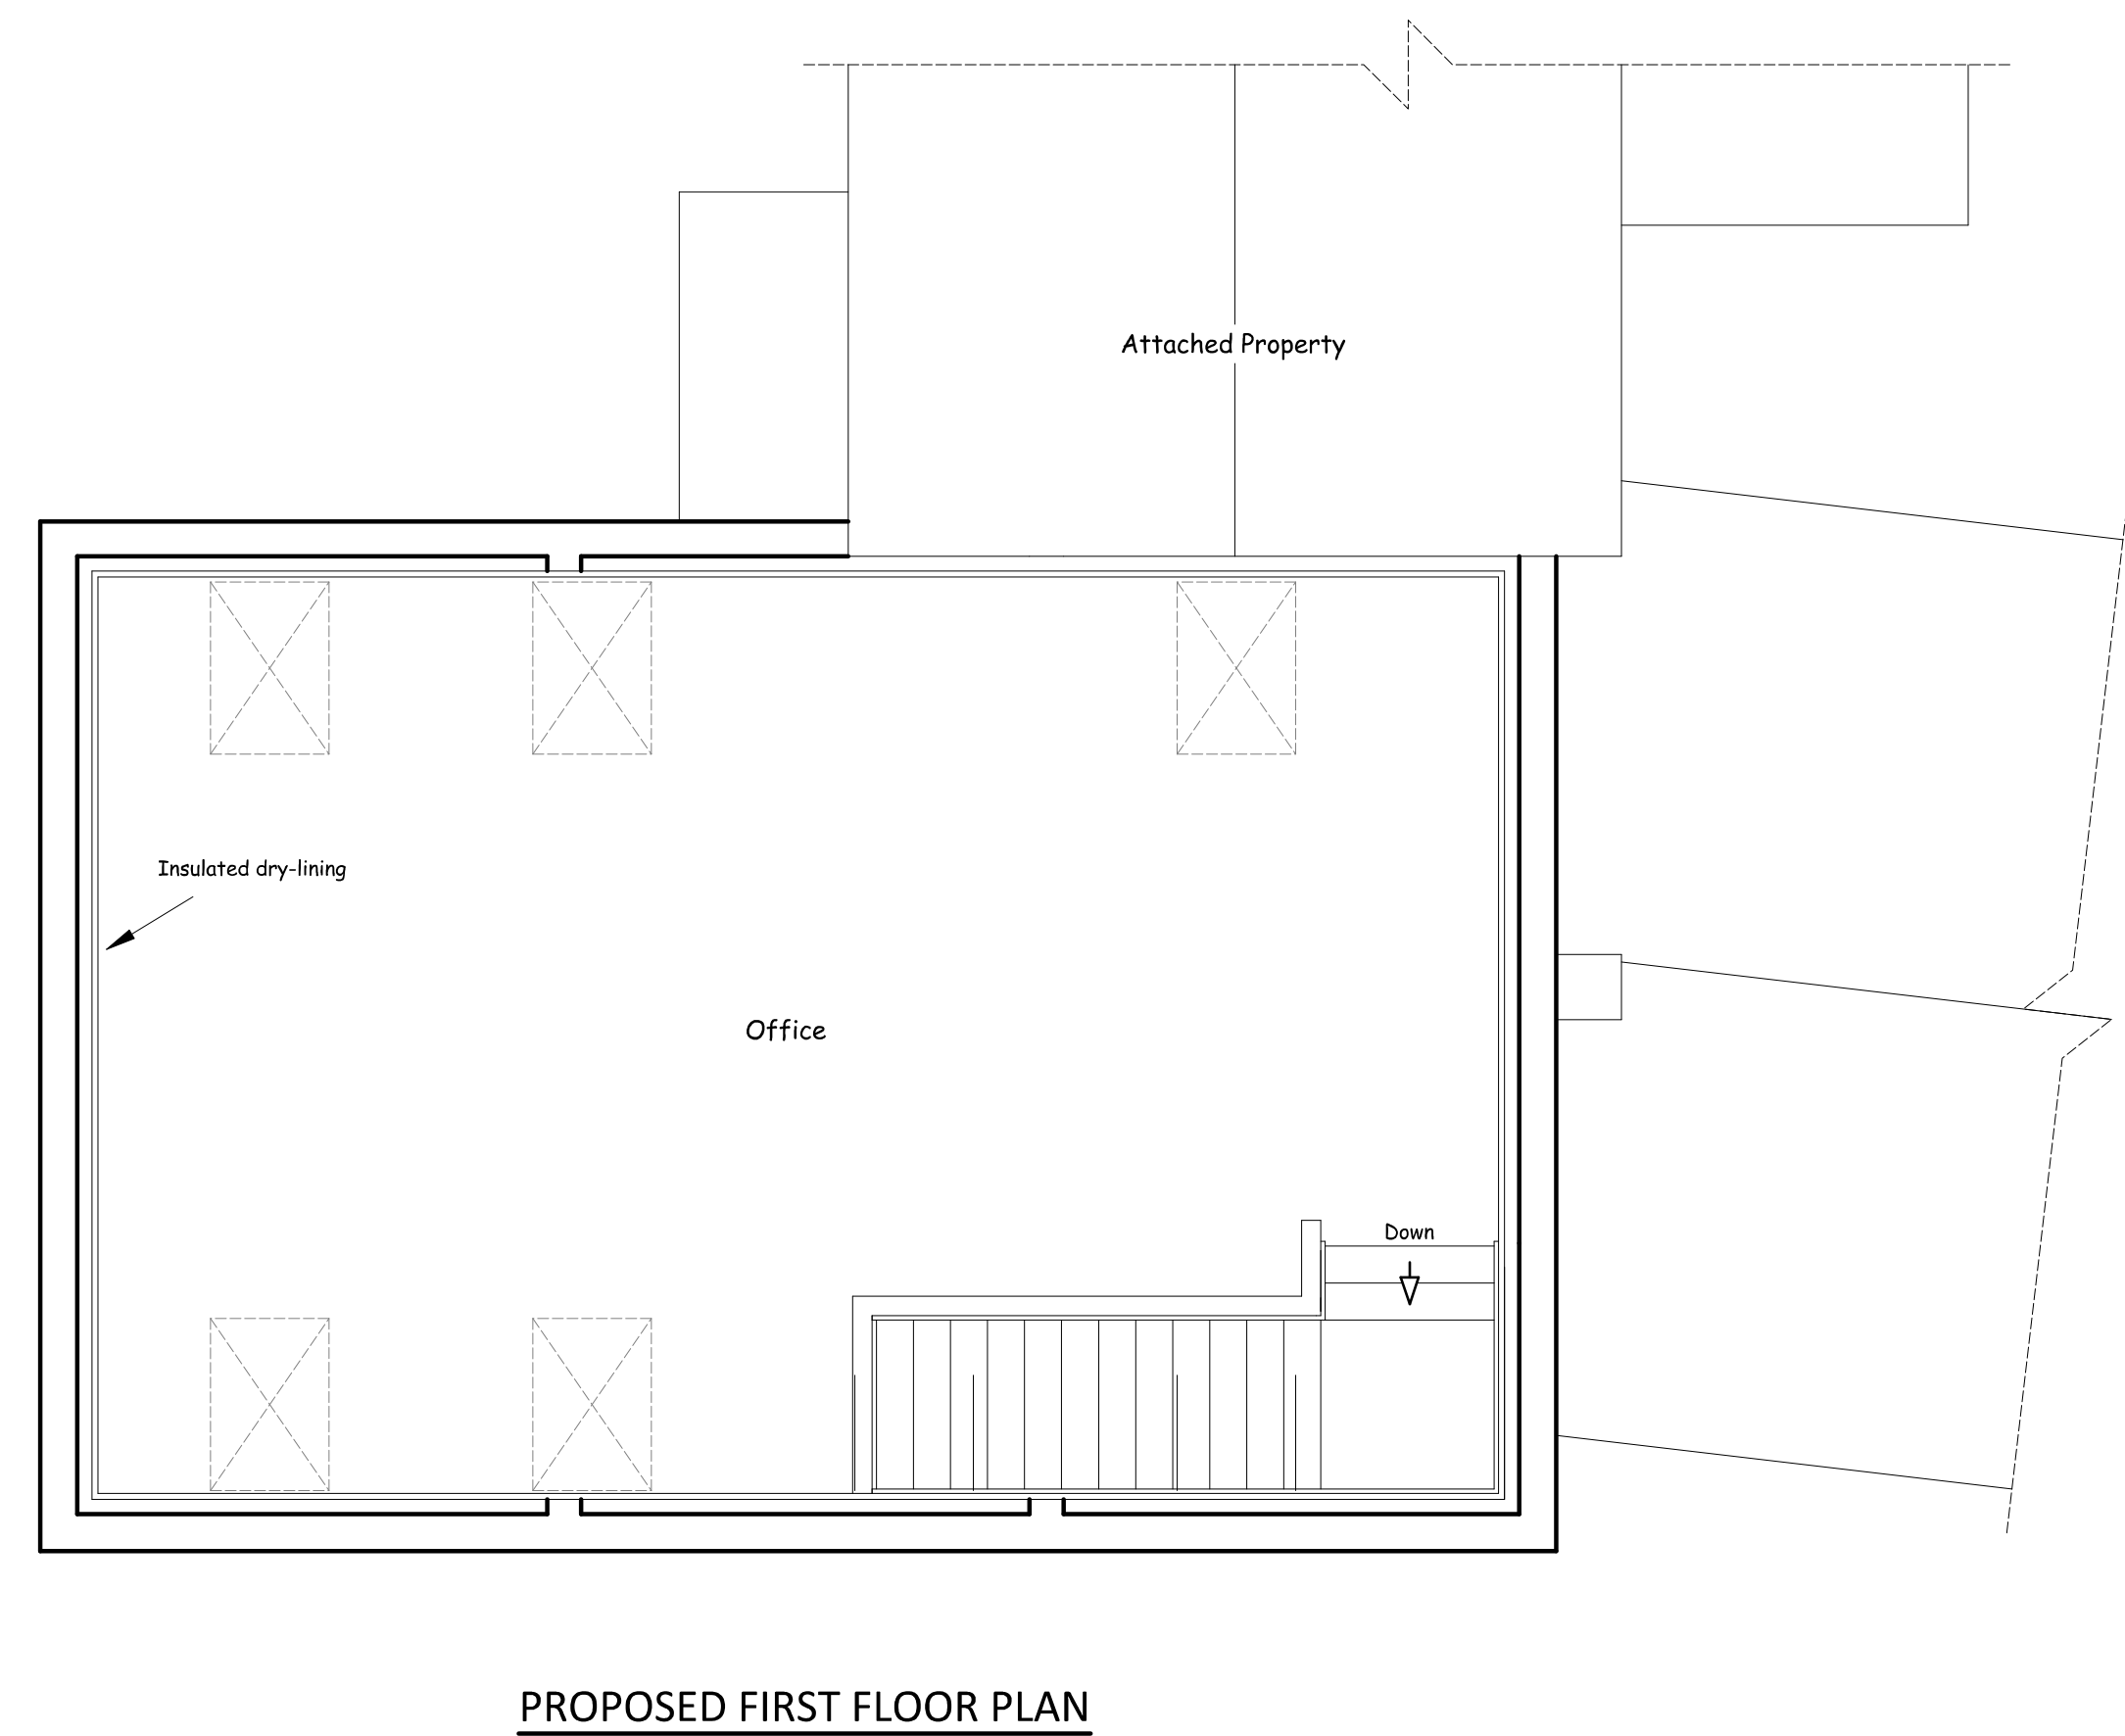
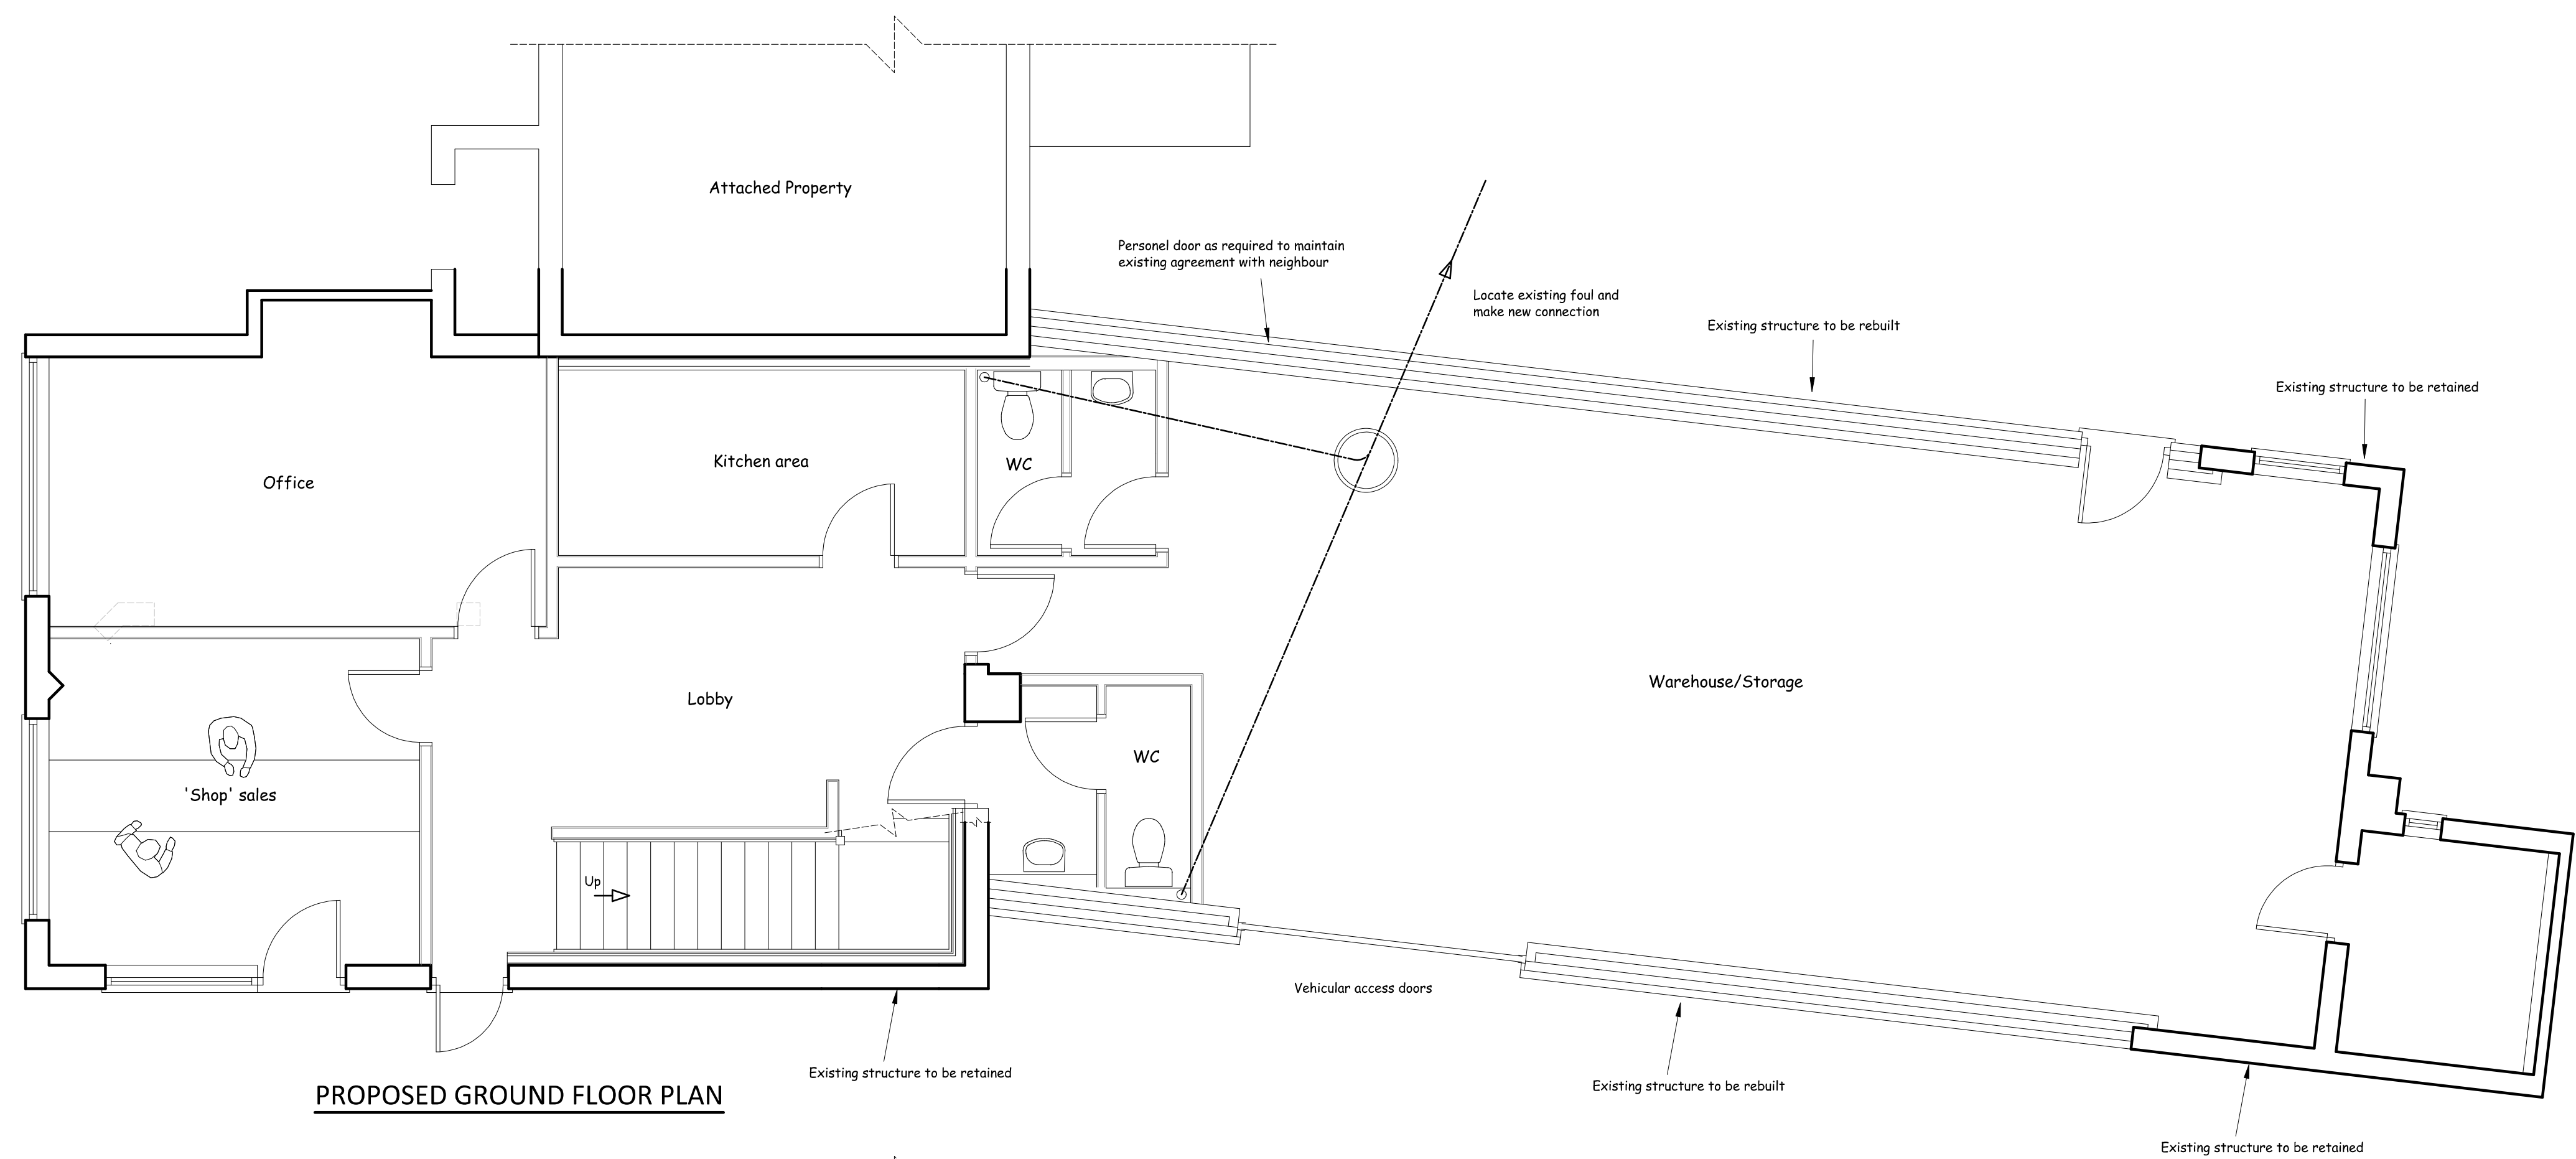


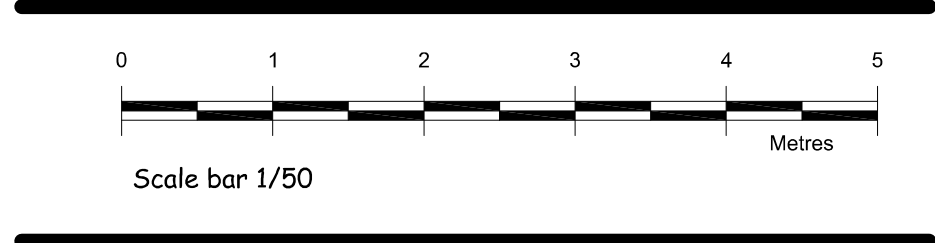

Drawing Status: Planning

**Nigel Forrester** MCIOS  
Building Design Services

ILETT HOUSE, SMITHY BANK, ALTON, STAFFS, ST10 4AD  
TEL 01538 702164  
[www.nigelforrester.co.uk](http://www.nigelforrester.co.uk) [www.sap-calc.co.uk](http://www.sap-calc.co.uk)

**CLIENT**

KLS Wholesale Trading Ltd.

**PROJECT**

Proposed change of use of existing business premises, including partial rebuilding and general alterations/refurbishment

89 Tape Street (C R Motorcycles)  
Cheadle  
ST10 1ER

**DRAWING NUMBER** 21/623/04

Proposed floor plans

**SCALES** 1/50 @ A1