




Existing Velux Roof Windows
Various sizes proud of the tiled surface



Lask Edge Farm
Lask Edge
Leek
ST13 8QS
07473 158268
scottplanningservices.co.uk
chris@scottplanningservices.co.uk

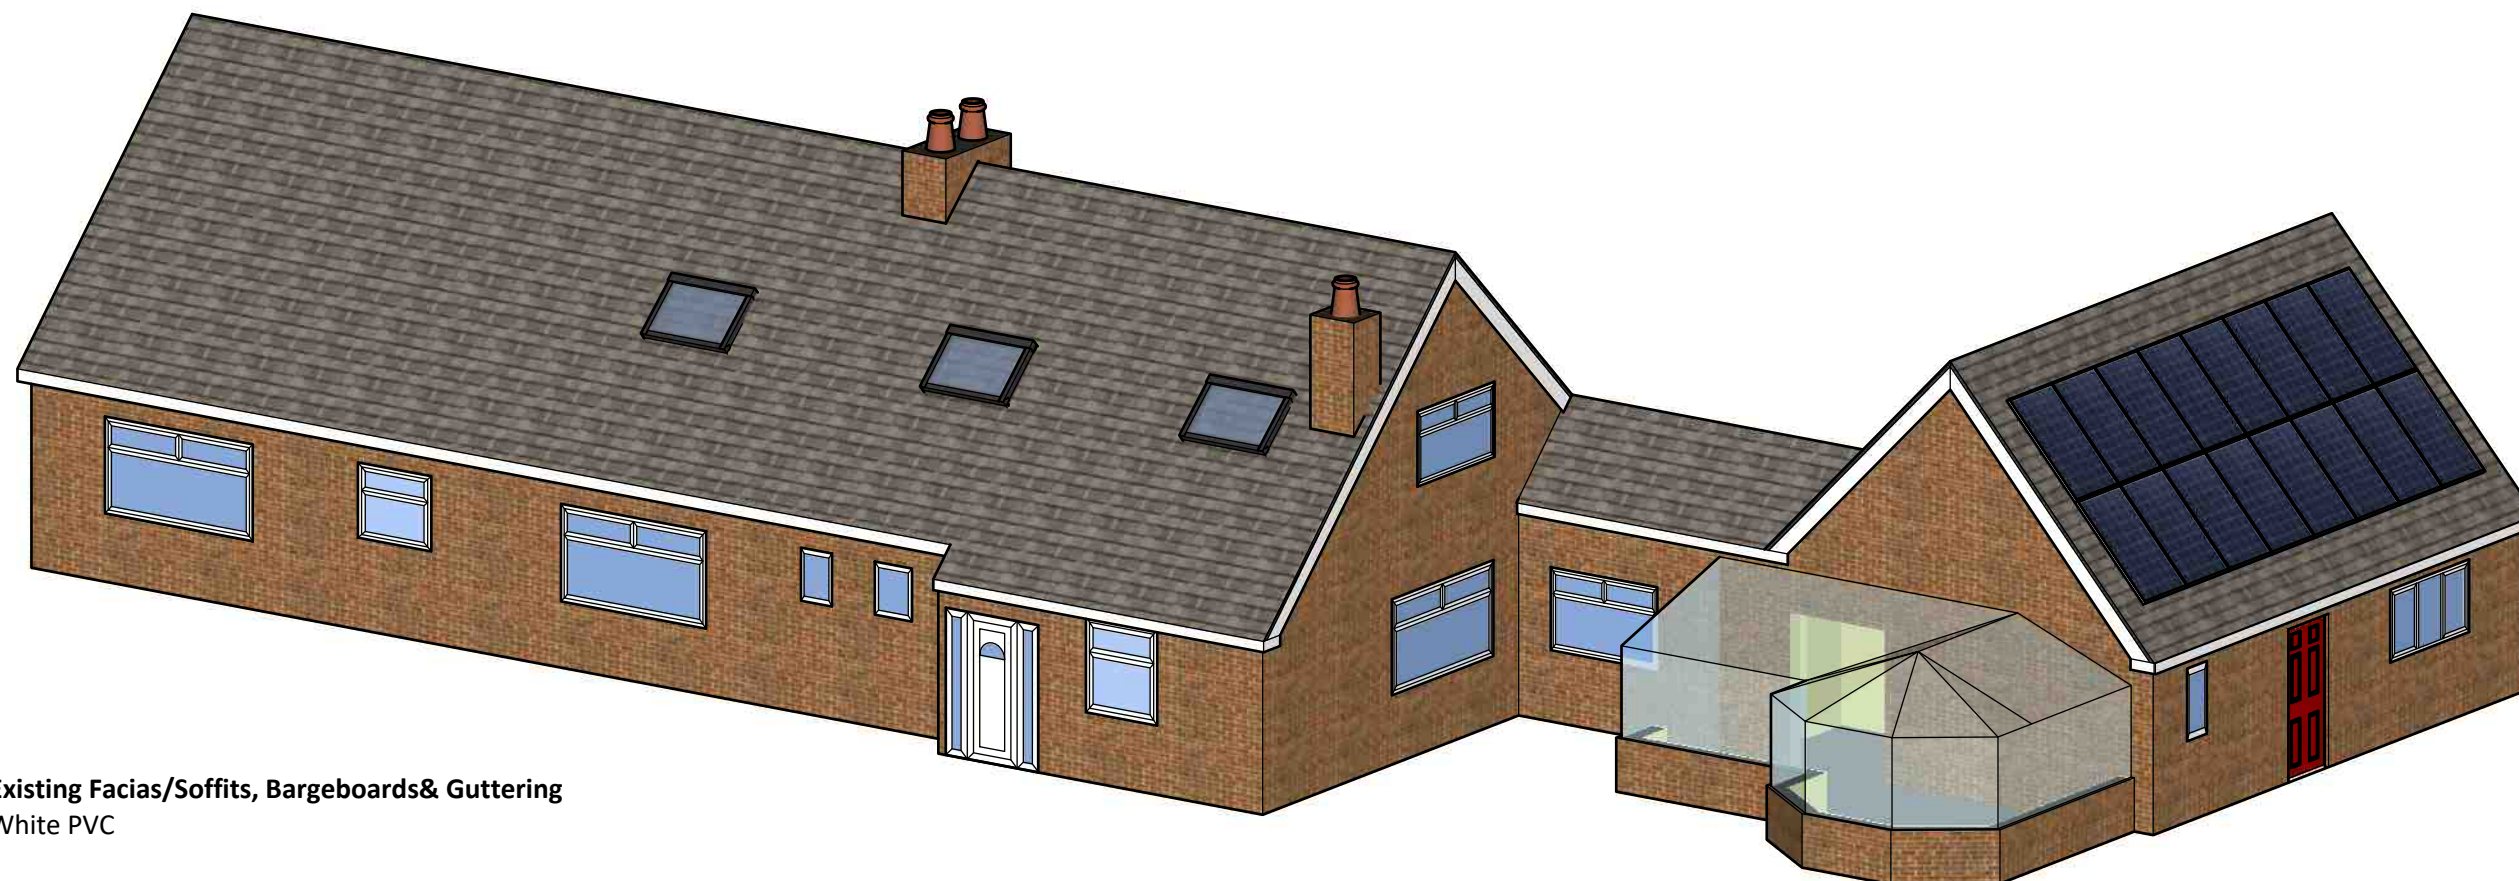

Existing White PVC Conservatory

Existing Facias/Soffits, Bargeboards& Guttering
White PVC

Existing Glazing/Fenestration and Doors
Mostly White PVC


PROJECT
Lask Edge Farm –
Refurbishment and
Proposed Extension

DESCRIPTION
Existing 3D Render


DRAWN BY
Chris Scott

SCALE
1:100

A₄

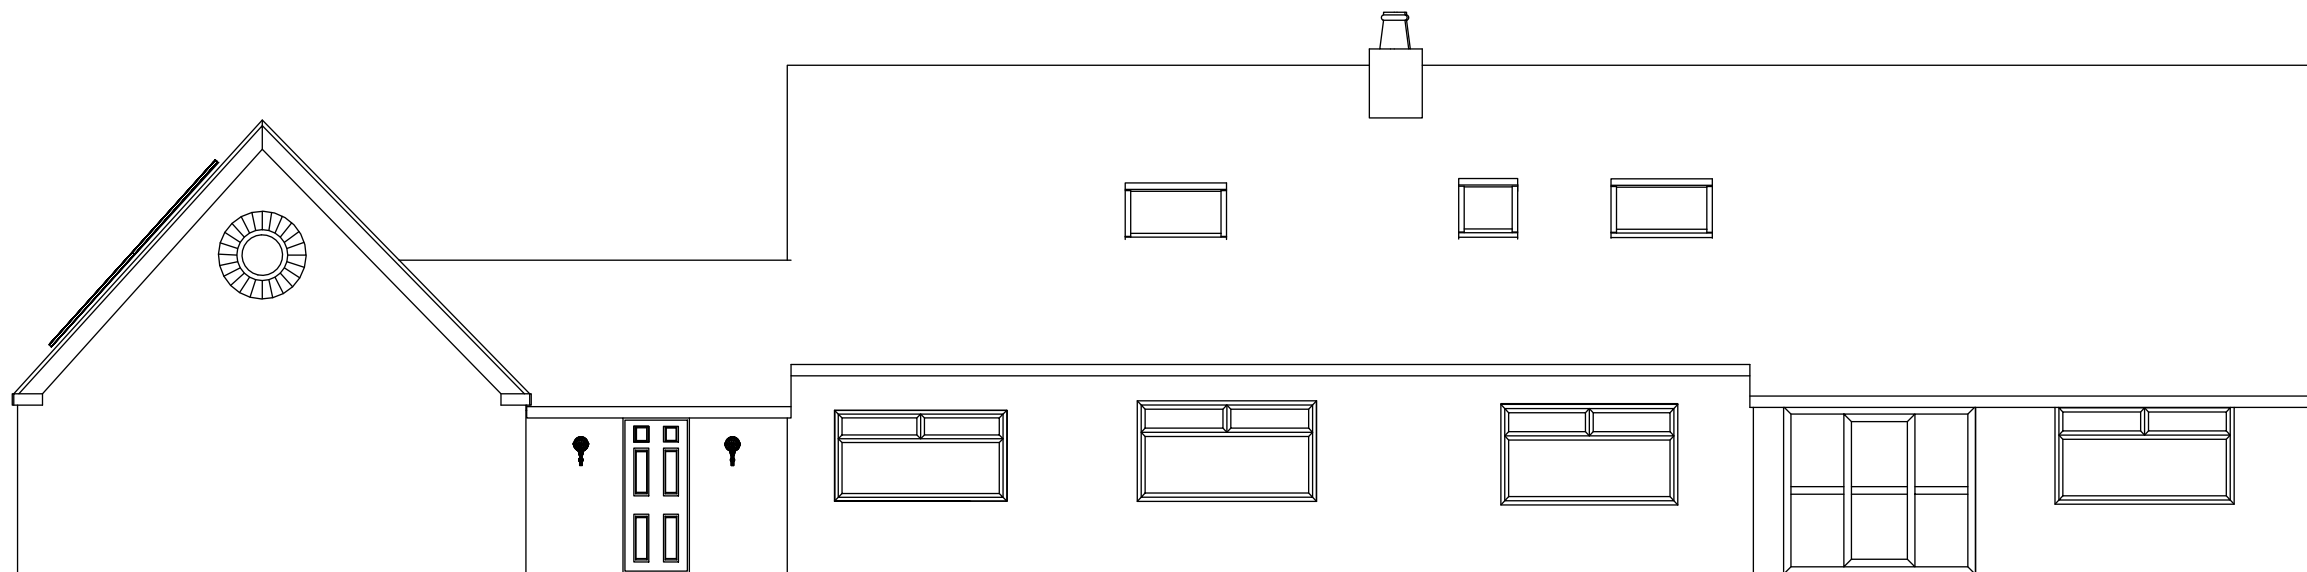


Existing East/Principal Elevation

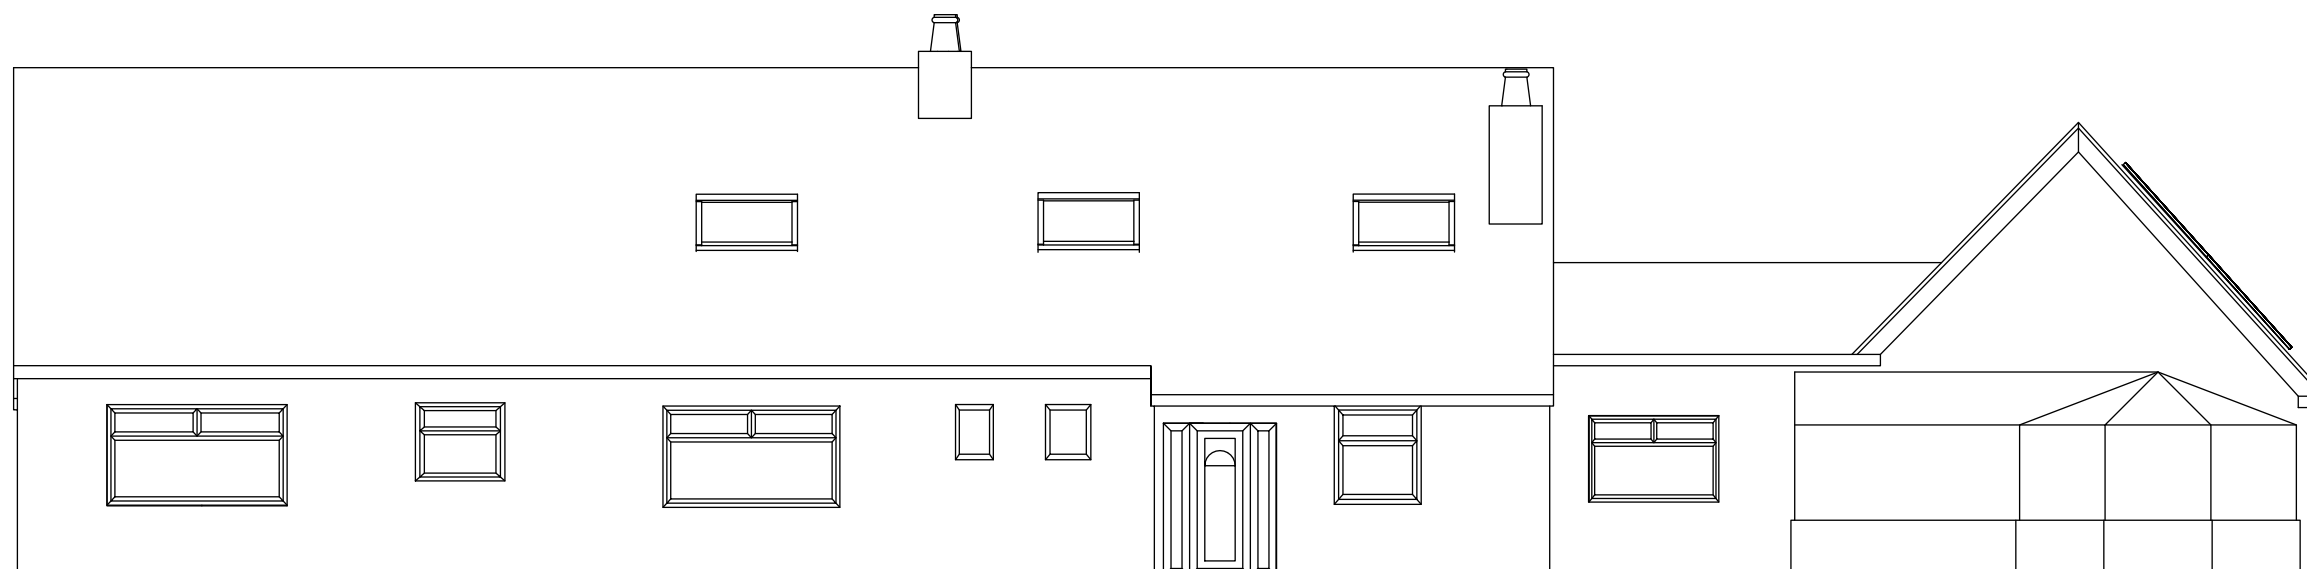

Existing West/Rear Elevation



Existing South Elevation

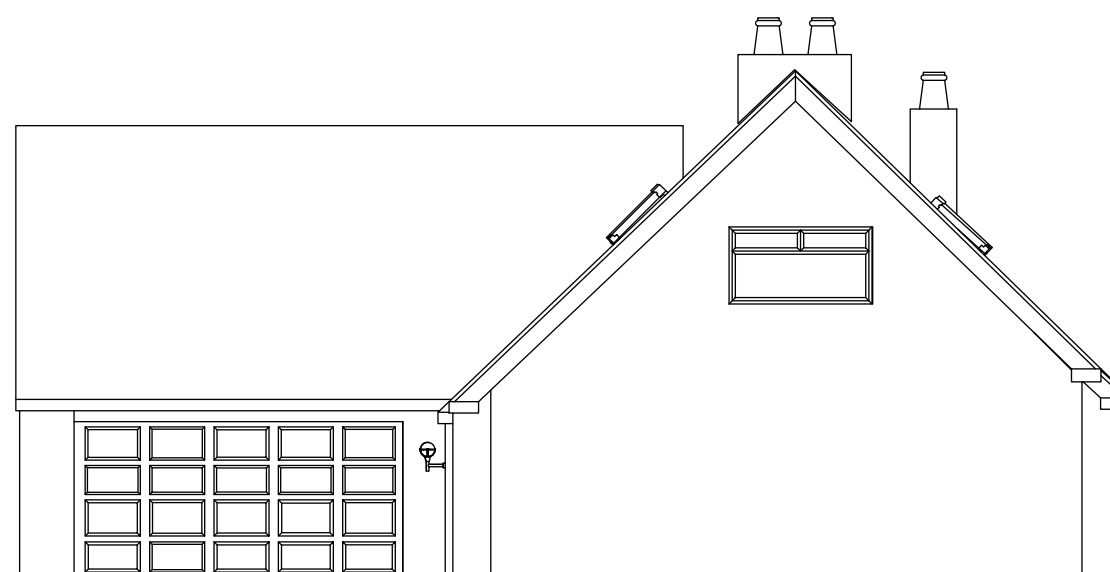

Existing North Elevation



Lask Edge Farm
Lask Edge
Leek
ST13 8QS
07473 158268
scottplanningservices.co.uk
chris@scottplanningservices.co.uk


PROJECT
Lask Edge Farm –
Refurbishment and
Proposed Extension

DESCRIPTION
Existing dwelling elevations


DRAWN BY
Chris Scott

SCALE
1:100

A₄

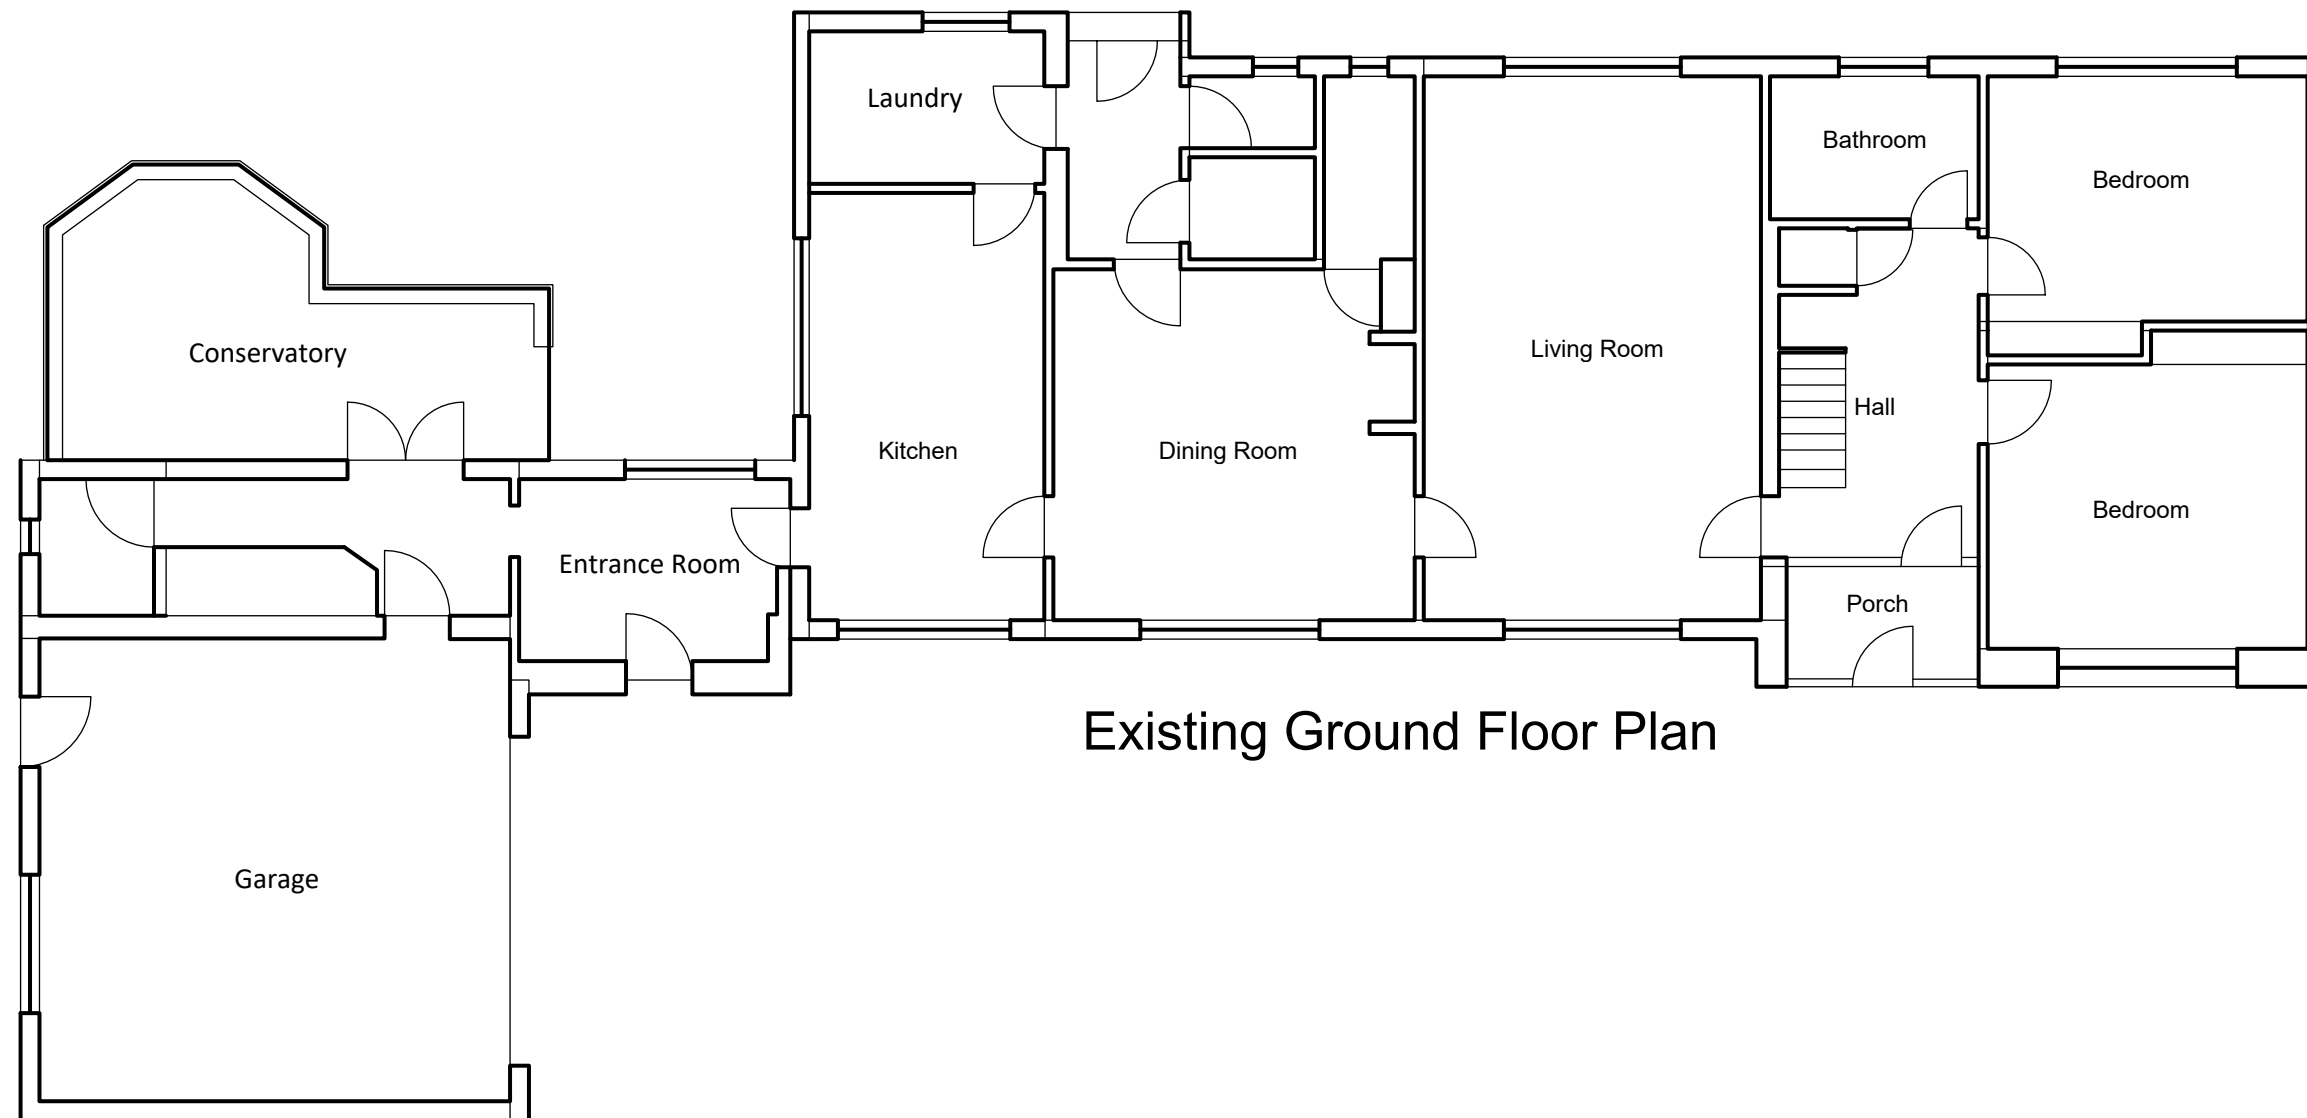

Existing Ground Floor Plan

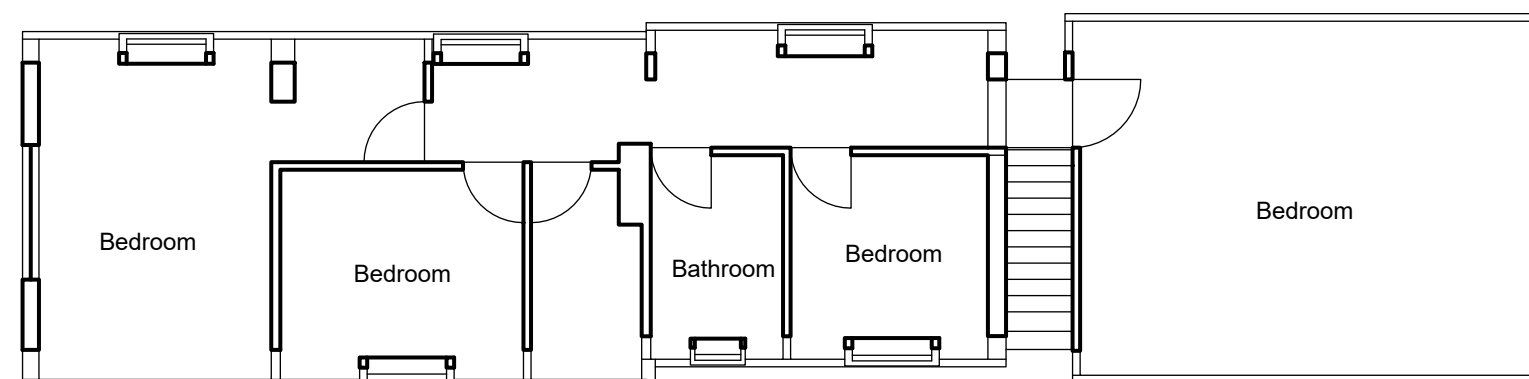

Existing First Floor Plan



Lask Edge Farm
Lask Edge
Leek
ST13 8QS
07473 158268
scottplanningservices.co.uk
chris@scottplanningservices.co.uk


PROJECT
Lask Edge Farm –
Refurbishment and
Proposed Extension

DESCRIPTION
Existing dwelling ground
floor and first floor plans

DRAWN BY
Chris Scott

SCALE
1:100

A₄

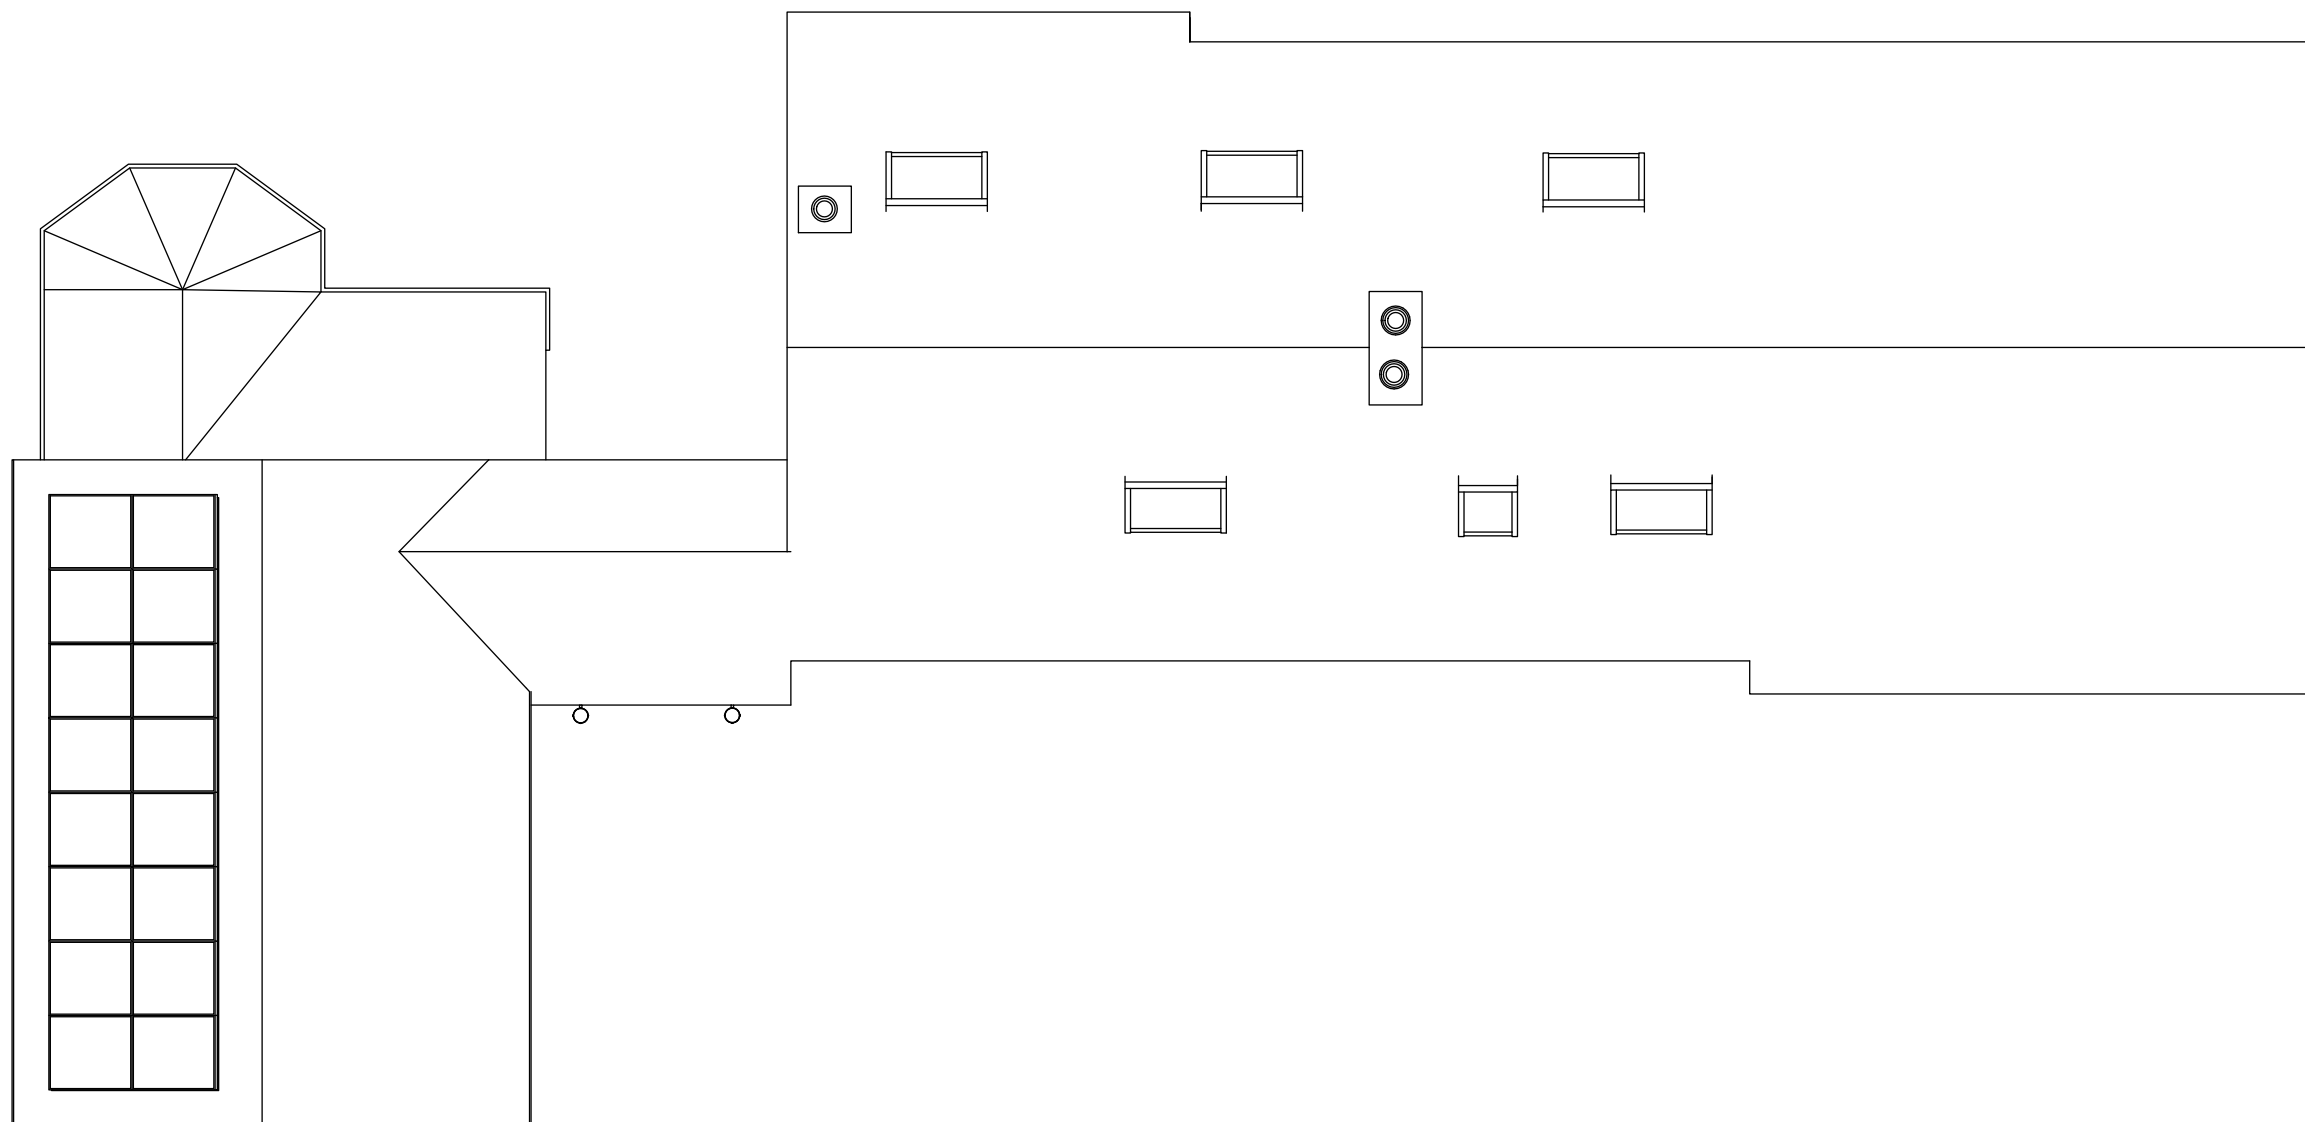

Lask Edge Farm
Lask Edge
Leek
ST13 8QS
07473 158268
scottplanningservices.co.uk
chris@scottplanningservices.co.uk

PROJECT
Lask Edge Farm –
Refurbishment and
Proposed Extension

DESCRIPTION
Existing Roof Plan

DRAWN BY
Chris Scott

SCALE
1:100

A₄