


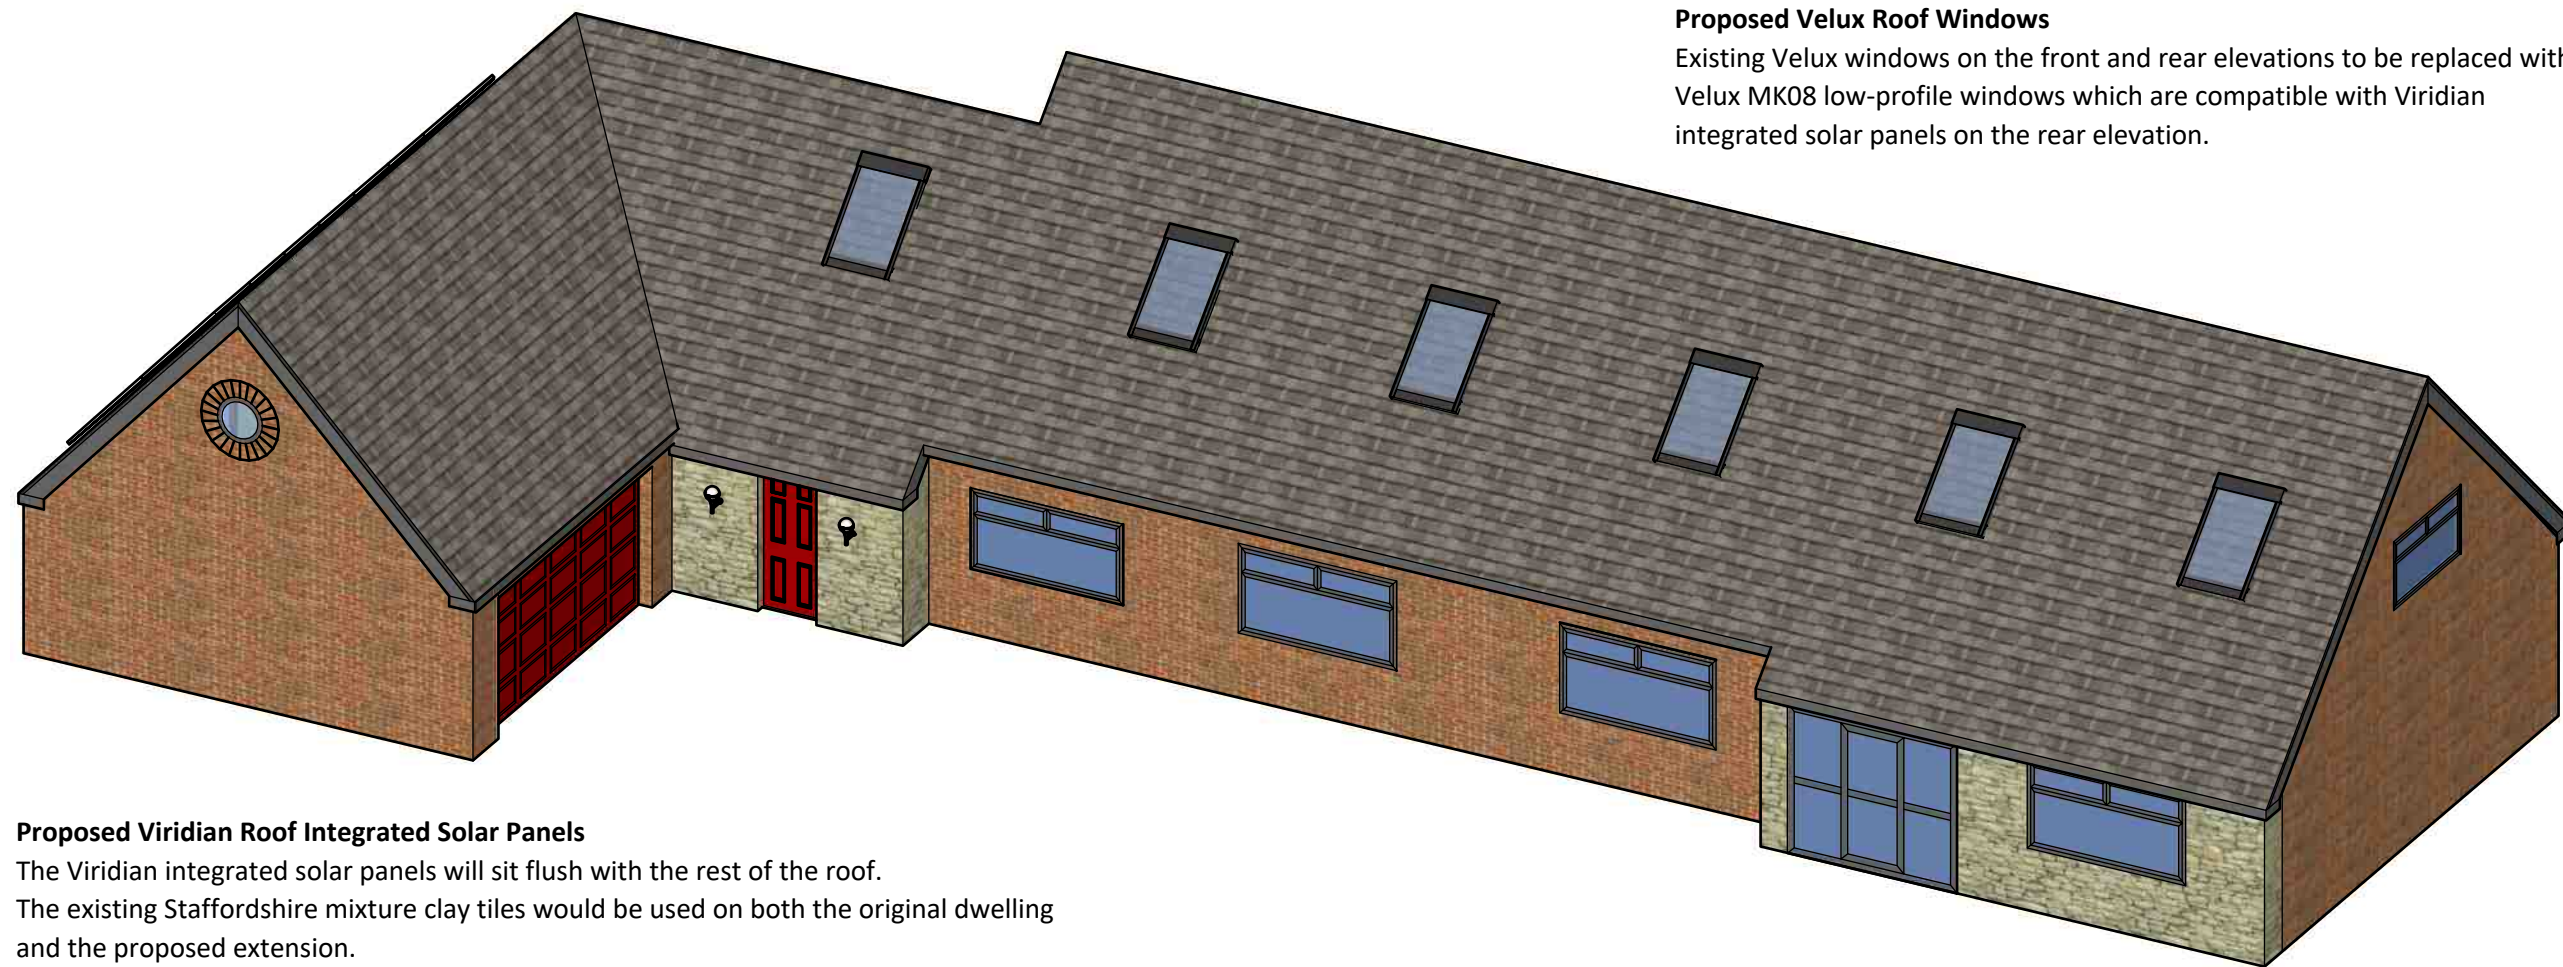


Proposed Velux Roof Windows

Existing Velux windows on the front and rear elevations to be replaced with Velux MK08 low-profile windows which are compatible with Viridian integrated solar panels on the rear elevation.

Proposed Viridian Roof Integrated Solar Panels

The Viridian integrated solar panels will sit flush with the rest of the roof. The existing Staffordshire mixture clay tiles would be used on both the original dwelling and the proposed extension.

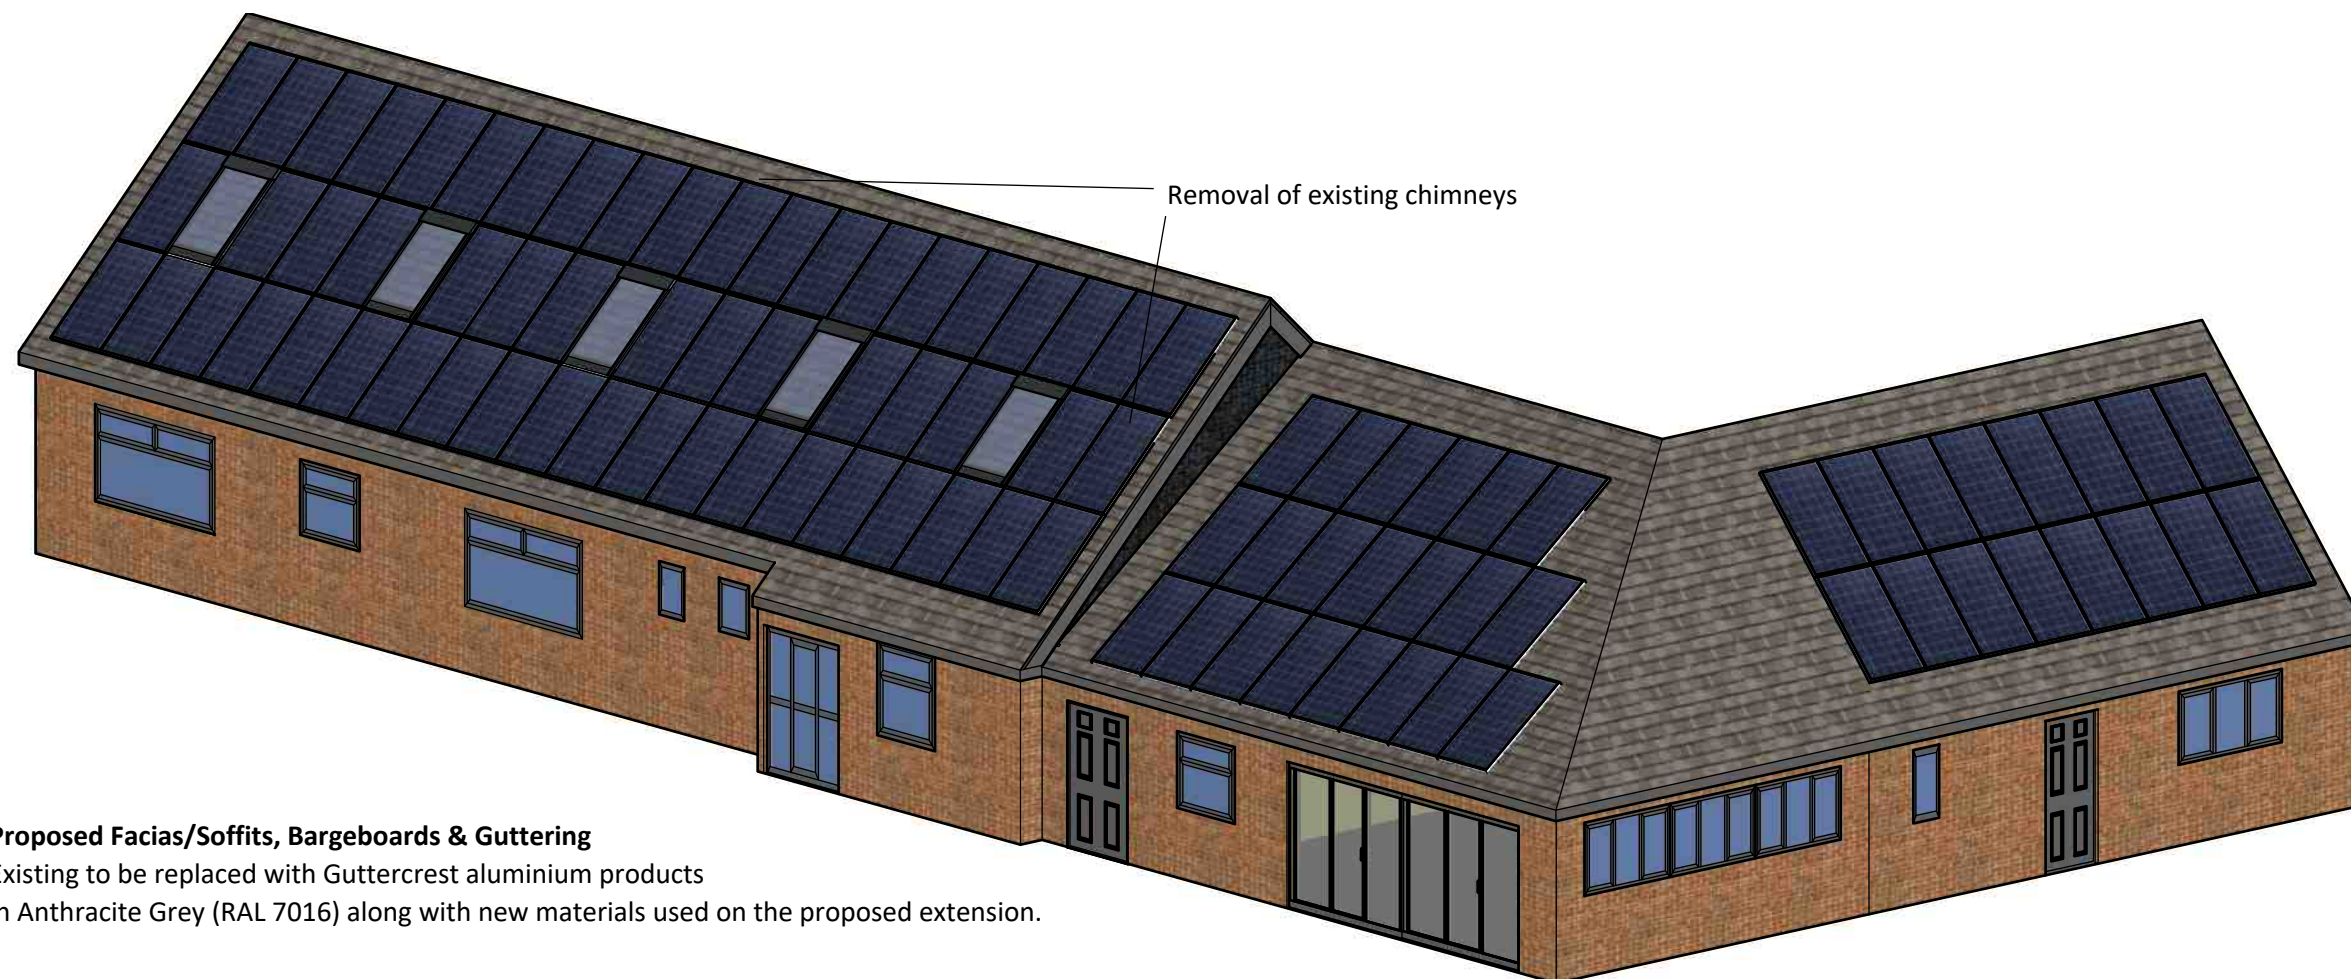

Proposed Facias/Soffits, Bargeboards & Guttering

Existing to be replaced with Guttercrest aluminium products in Anthracite Grey (RAL 7016) along with new materials used on the proposed extension.

Proposed Glazing/Fenestration and Doors

Existing to be replaced with Velfac aluminium products in Anthracite Grey (RAL 7016) along with new windows/doors used on the proposed extension.

Proposed Extension

After the removal of the existing white PVC conservatory, the proposed extension would follow the same ridge height as the existing garage extension. The proposed extension would therefore remain subservient to the main dwelling and finished in matching brick.



Lask Edge Farm
Lask Edge
Leek
ST13 8QS
07473 158268
scottplanningservices.co.uk
chris@scottplanningservices.co.uk


PROJECT
Lask Edge Farm –
Refurbishment and
Proposed Extension

DESCRIPTION
Proposed 3D Render


DRAWN BY
Chris Scott

SCALE
1:100


B₁

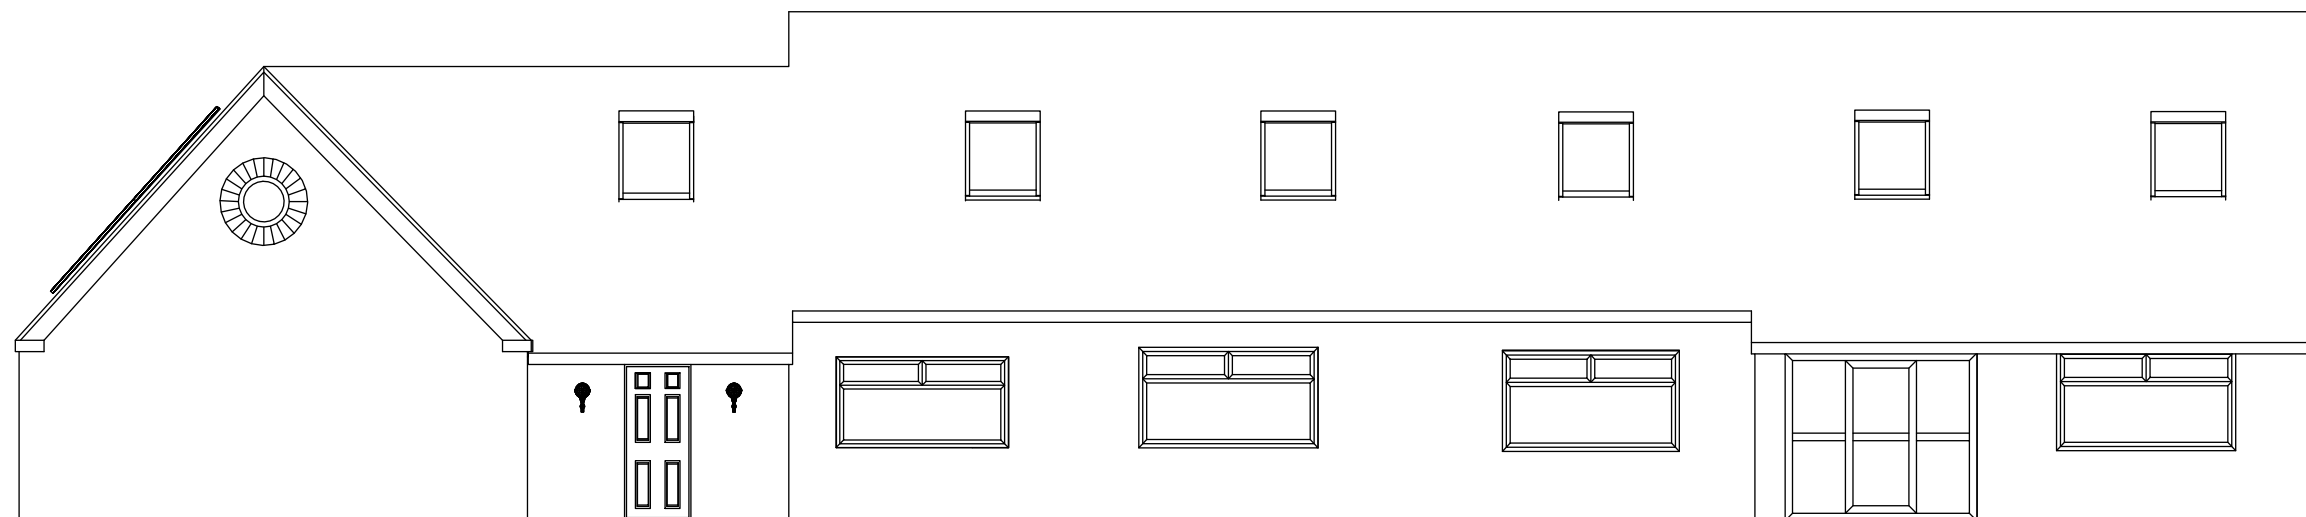


Proposed Front/East Elevation

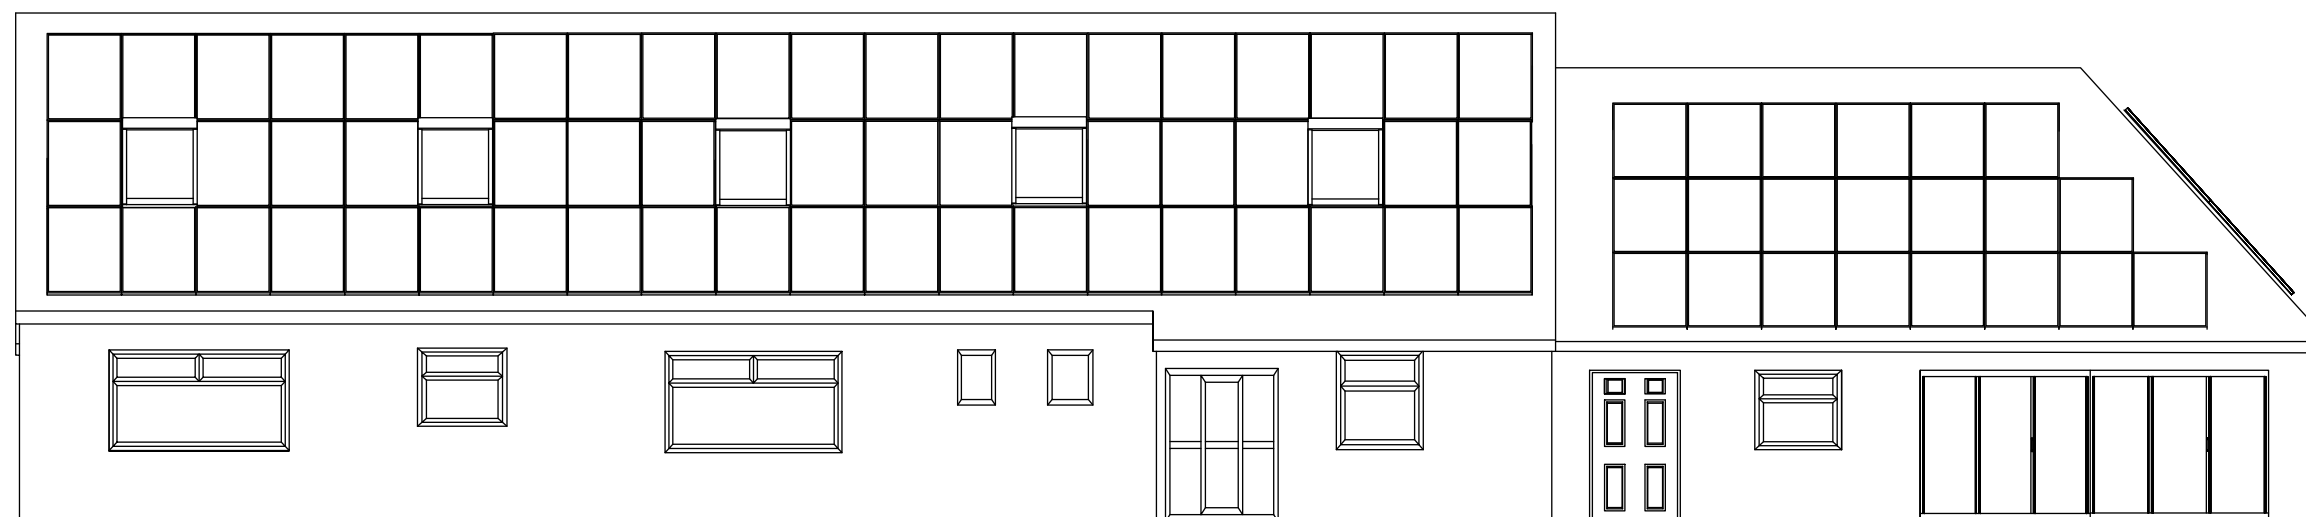

Proposed Rear/West Elevation

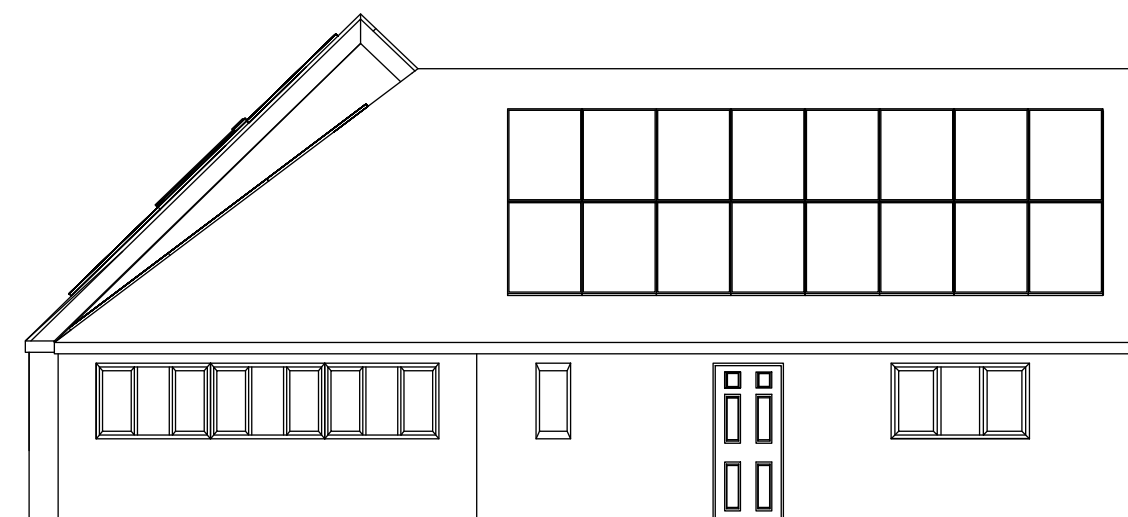

Proposed South Elevation

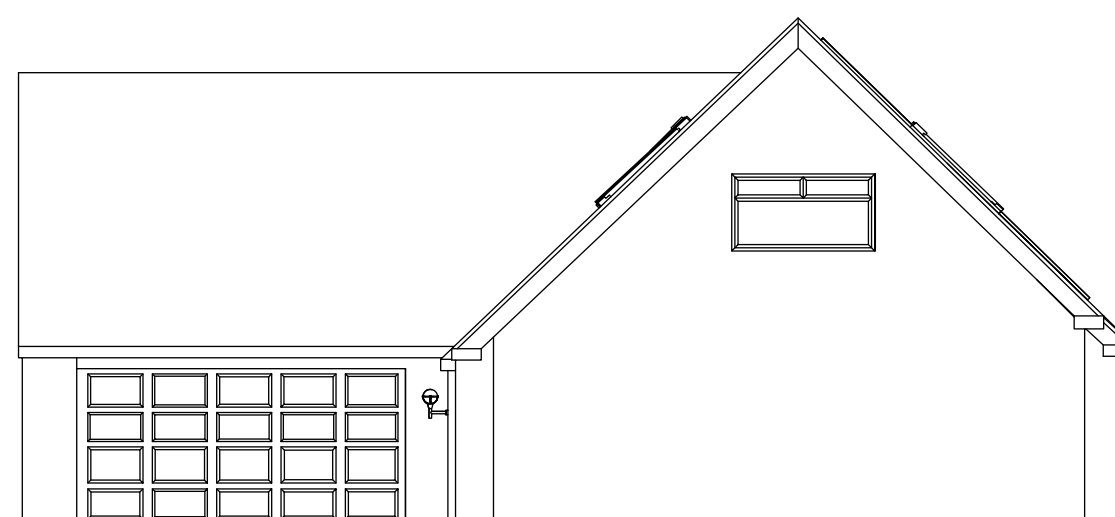

Proposed North Elevation



Lask Edge Farm
Lask Edge
Leek
ST13 8QS
07473 158268
scottplanningservices.co.uk
chris@scottplanningservices.co.uk


PROJECT
Lask Edge Farm –
Refurbishment and
Proposed Extension

DESCRIPTION
Proposed dwelling elevations

DRAWN BY
Chris Scott

SCALE
1:100

B₂

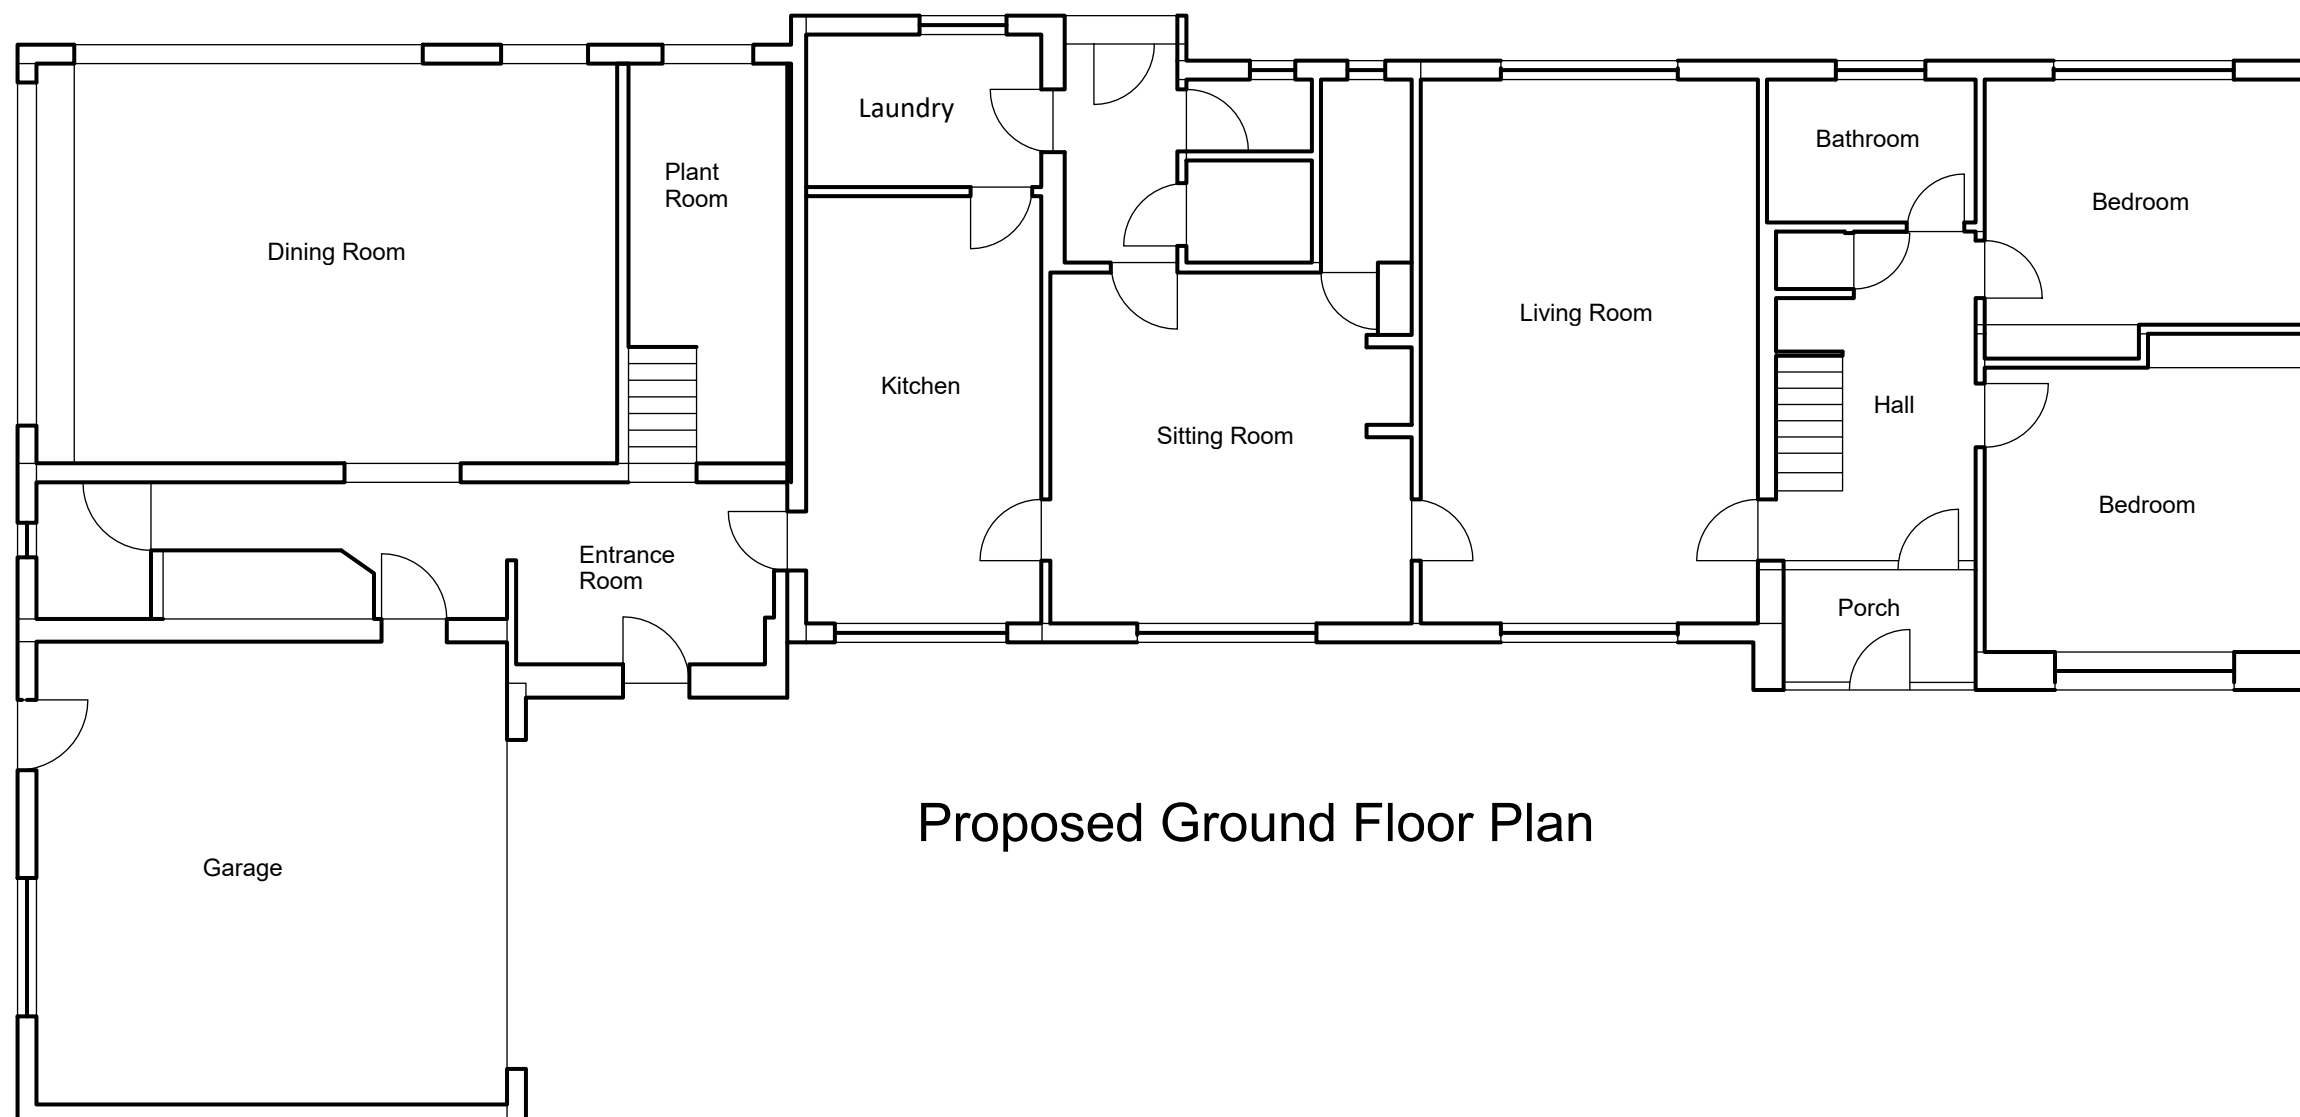

Proposed Ground Floor Plan




Lask Edge Farm
Lask Edge
Leek
ST13 8QS
07473 158268
scottplanningservices.co.uk
chris@scottplanningservices.co.uk

PROJECT
Lask Edge Farm –
Refurbishment and
Proposed Extension

DESCRIPTION
Proposed dwelling floor plans


DRAWN BY
Chris Scott

SCALE
1:100

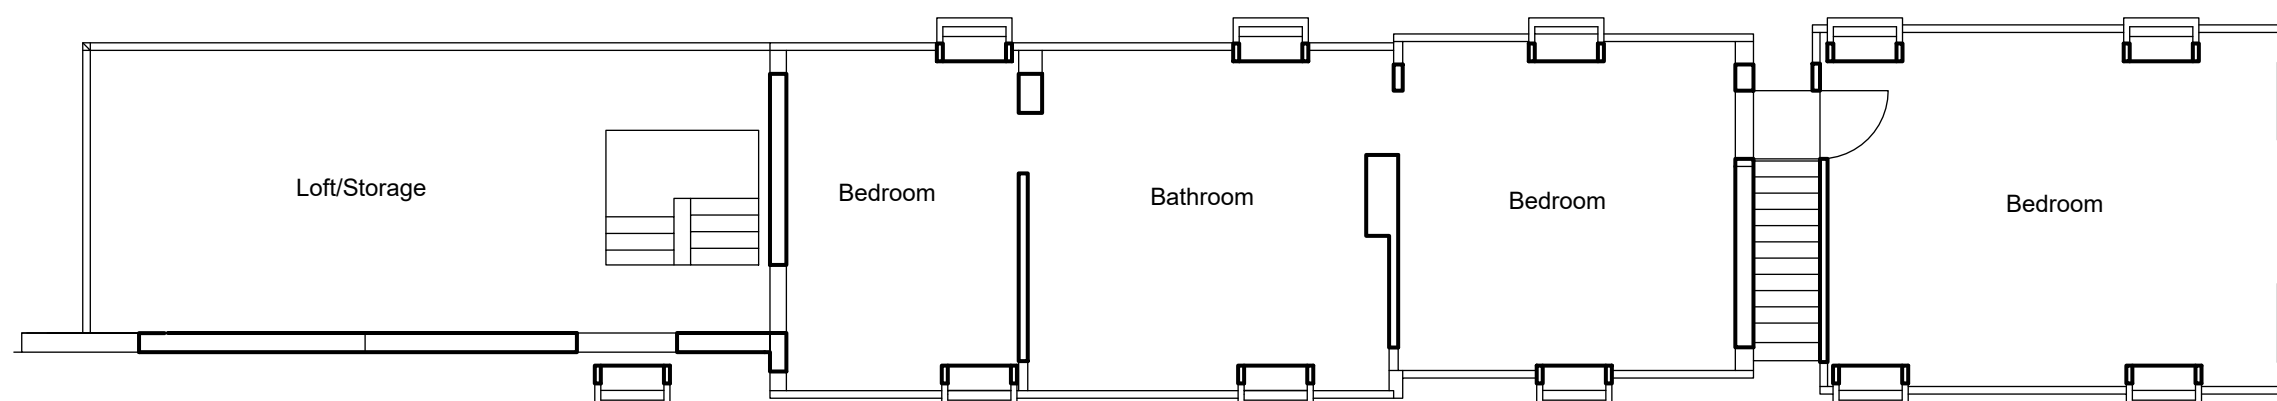

Proposed First Floor Plan

B₃

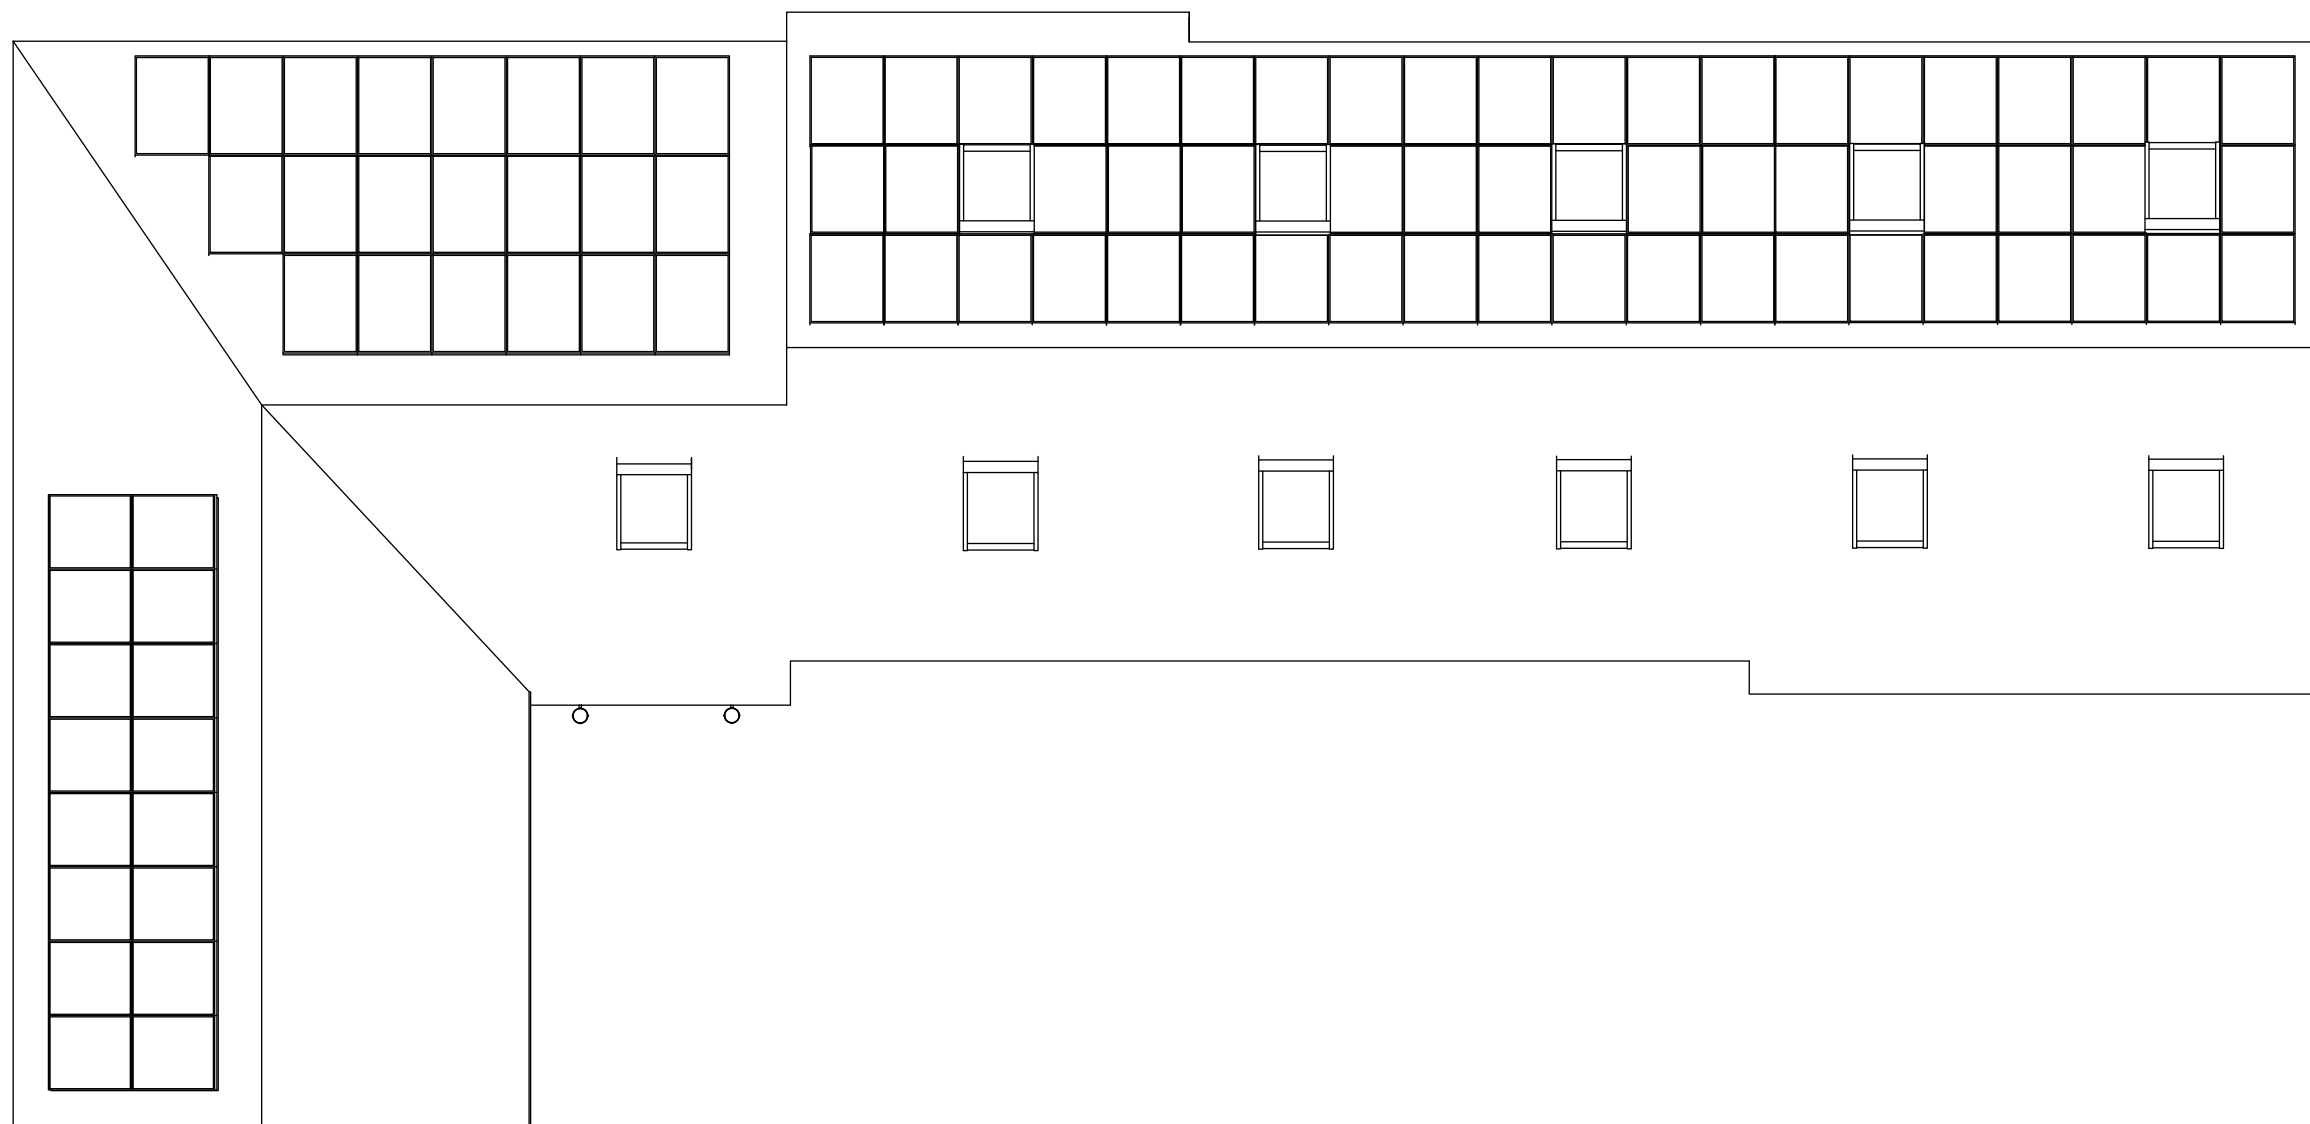

Lask Edge Farm
Lask Edge
Leek
ST13 8QS
07473 158268
scottplanningservices.co.uk
chris@scottplanningservices.co.uk

PROJECT
Lask Edge Farm –
Refurbishment and
Proposed Extension

DESCRIPTION
Proposed roof plan

DRAWN BY
Chris Scott

SCALE
1:100

B₄