


Lask Edge Farm

Site Plan - Proposed Extension & Refurbishment

Centre Coordinates: 391442,357523

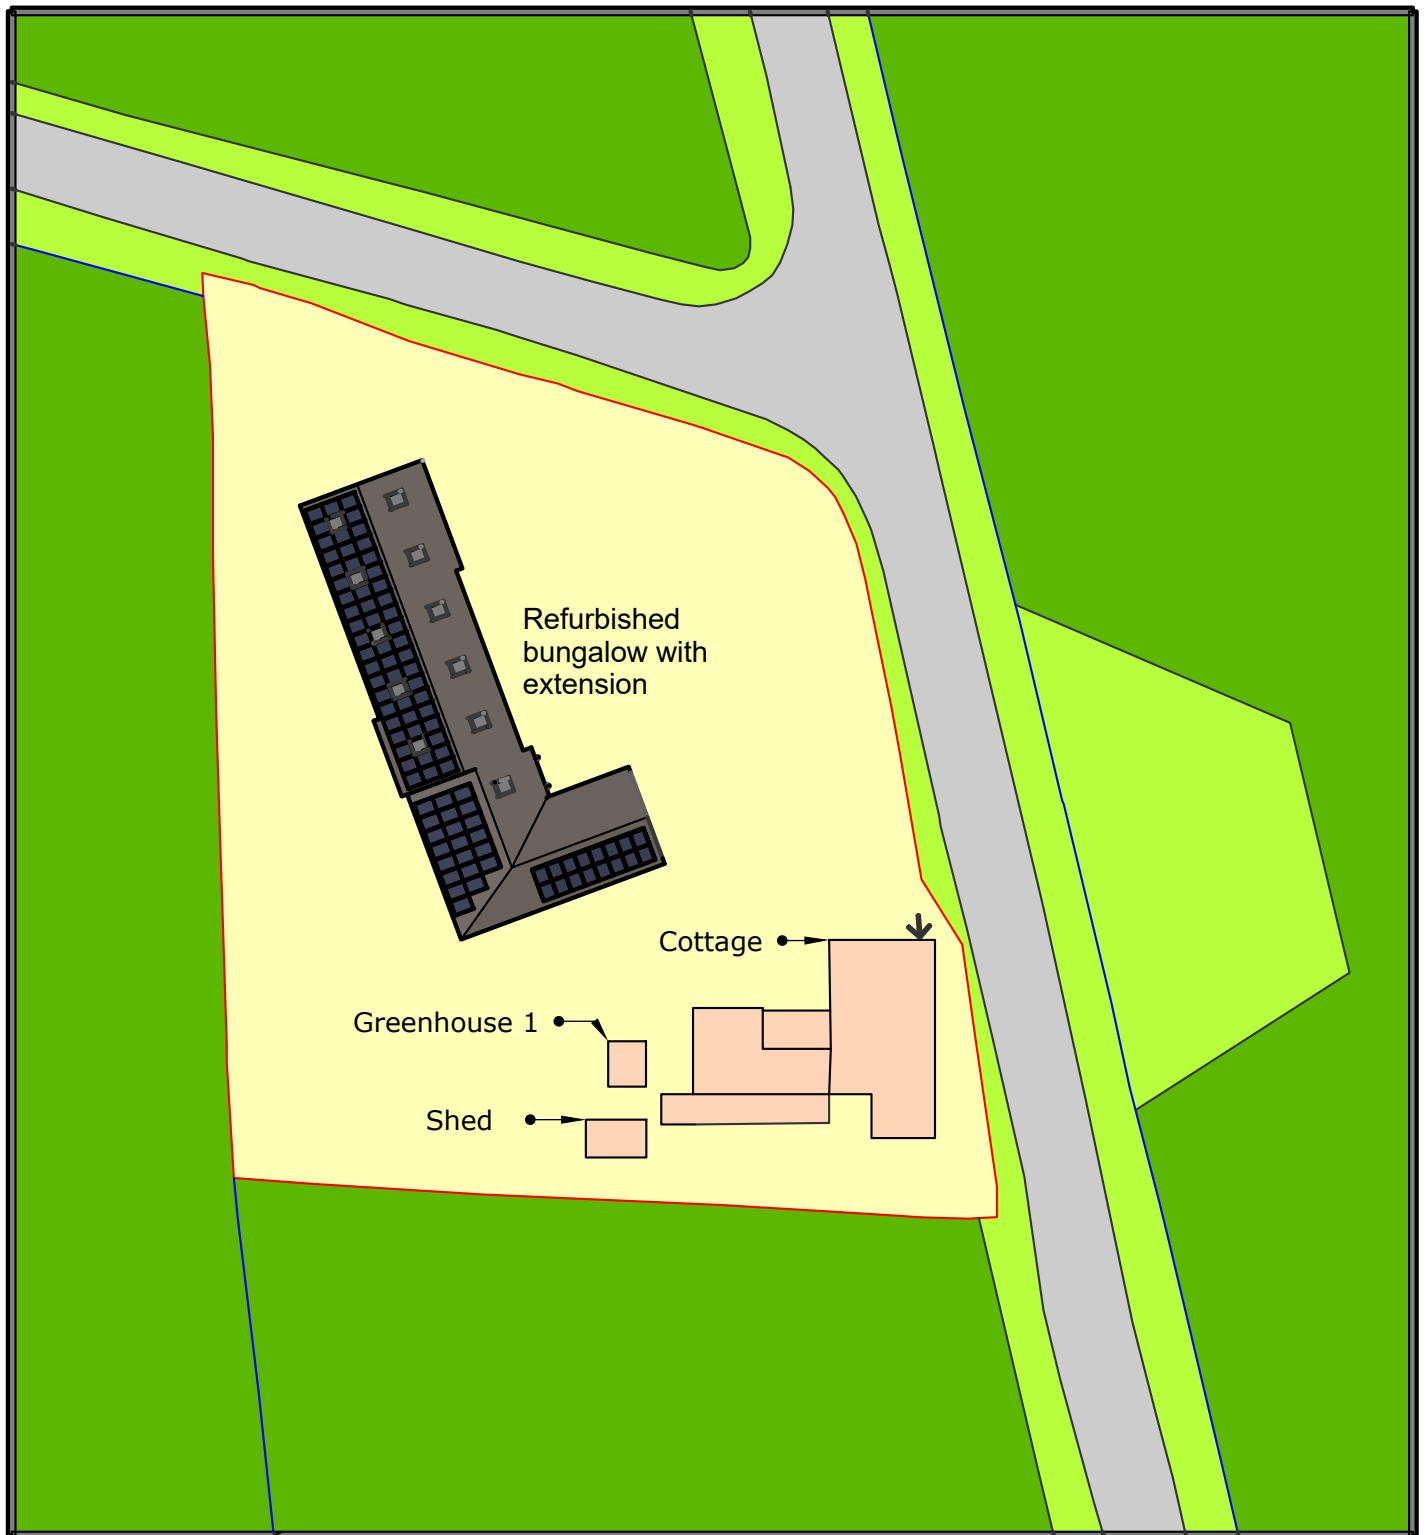

© Crown copyright 2020 Ordnance Survey 100053143

Scale 1:500

