
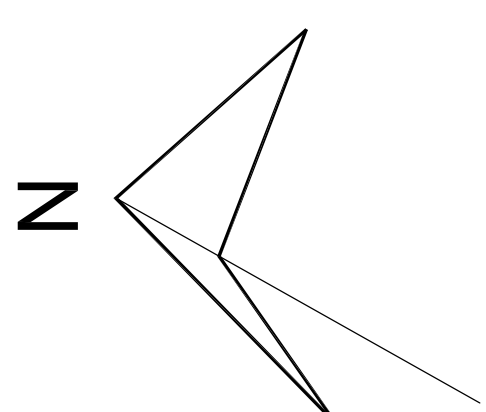
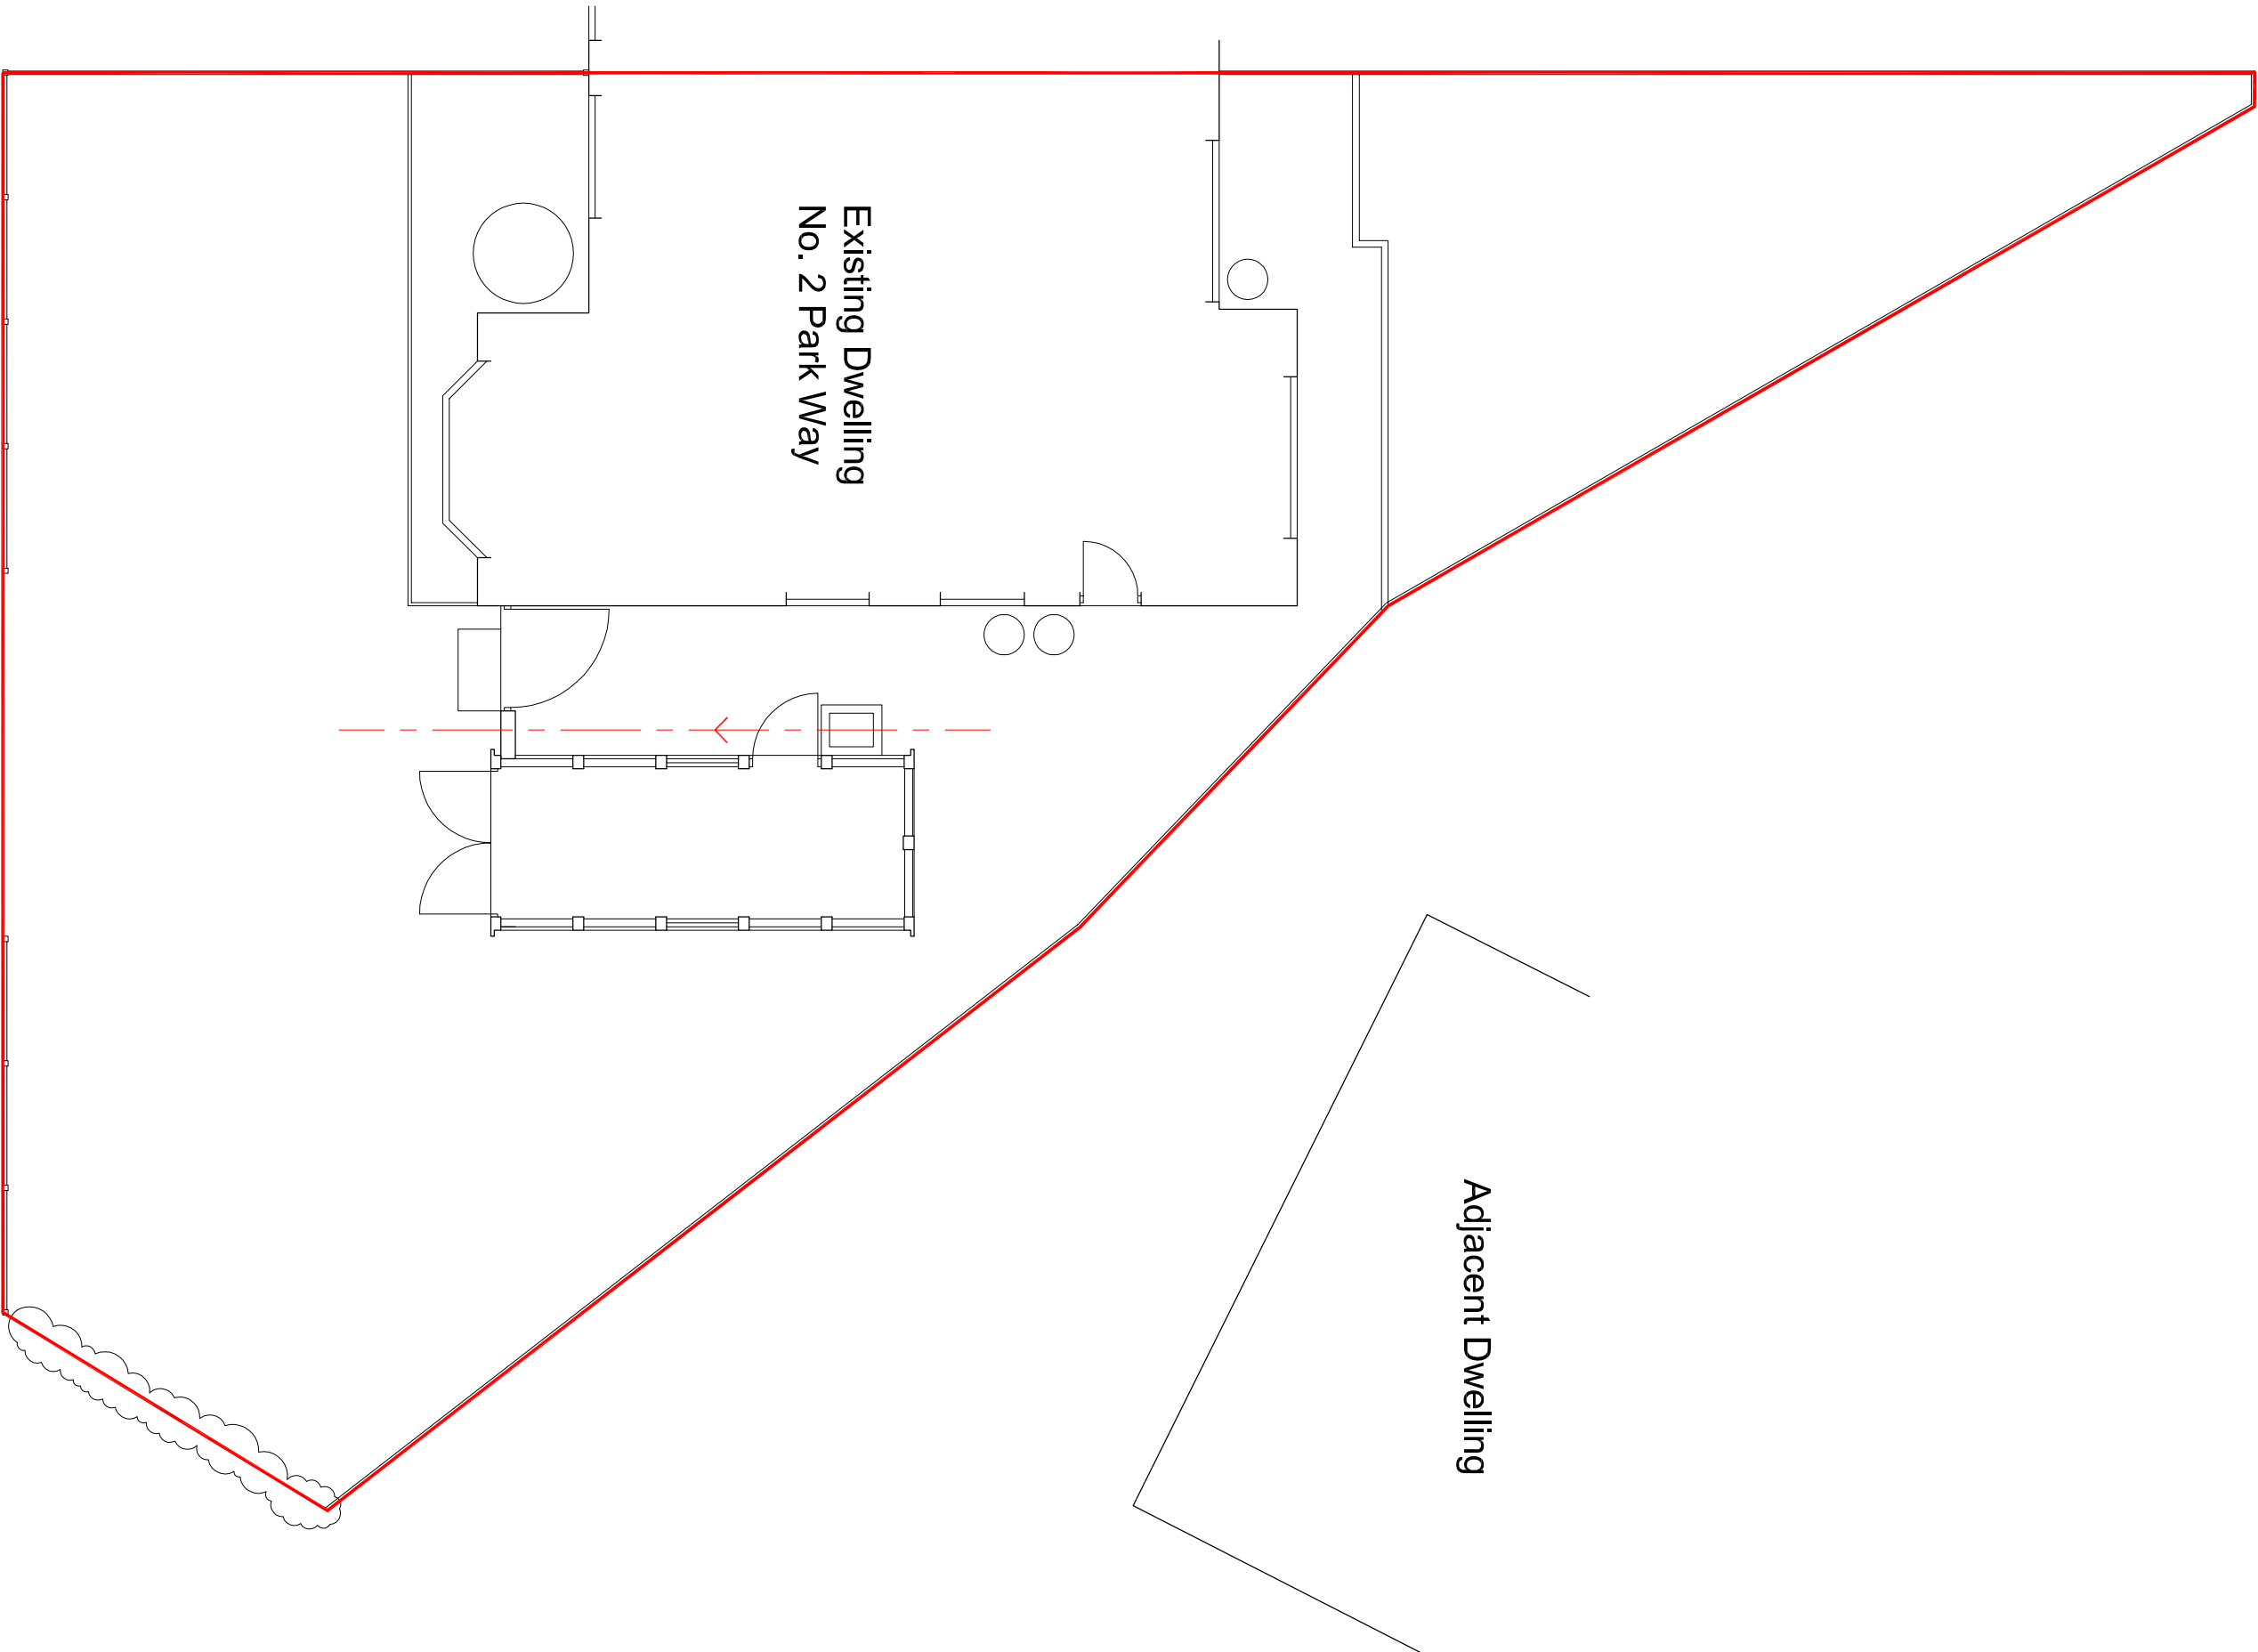
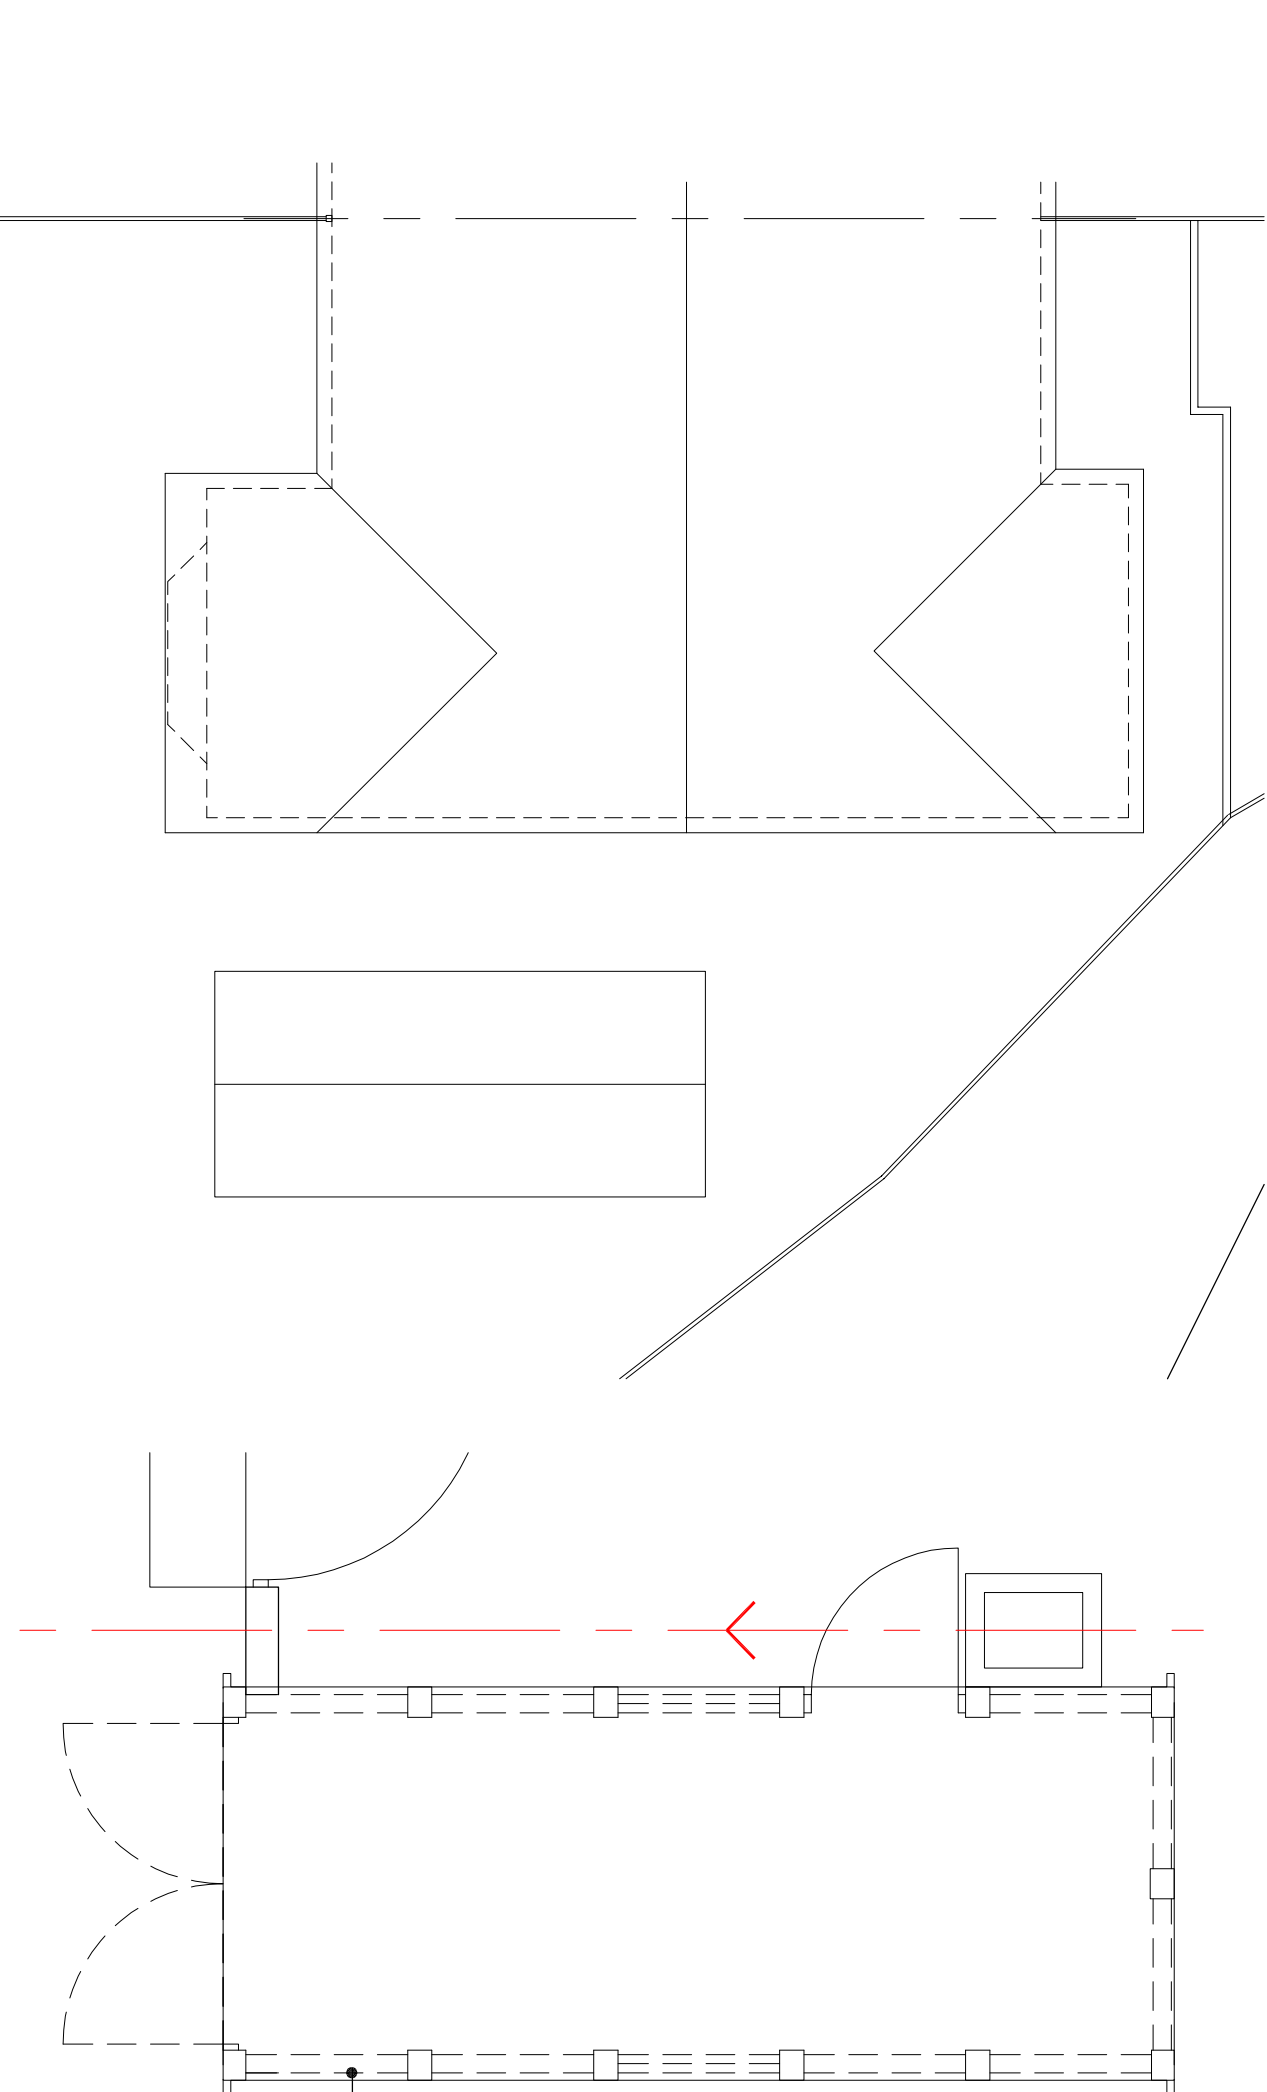


Revisions		
Rev.	Comments	Date

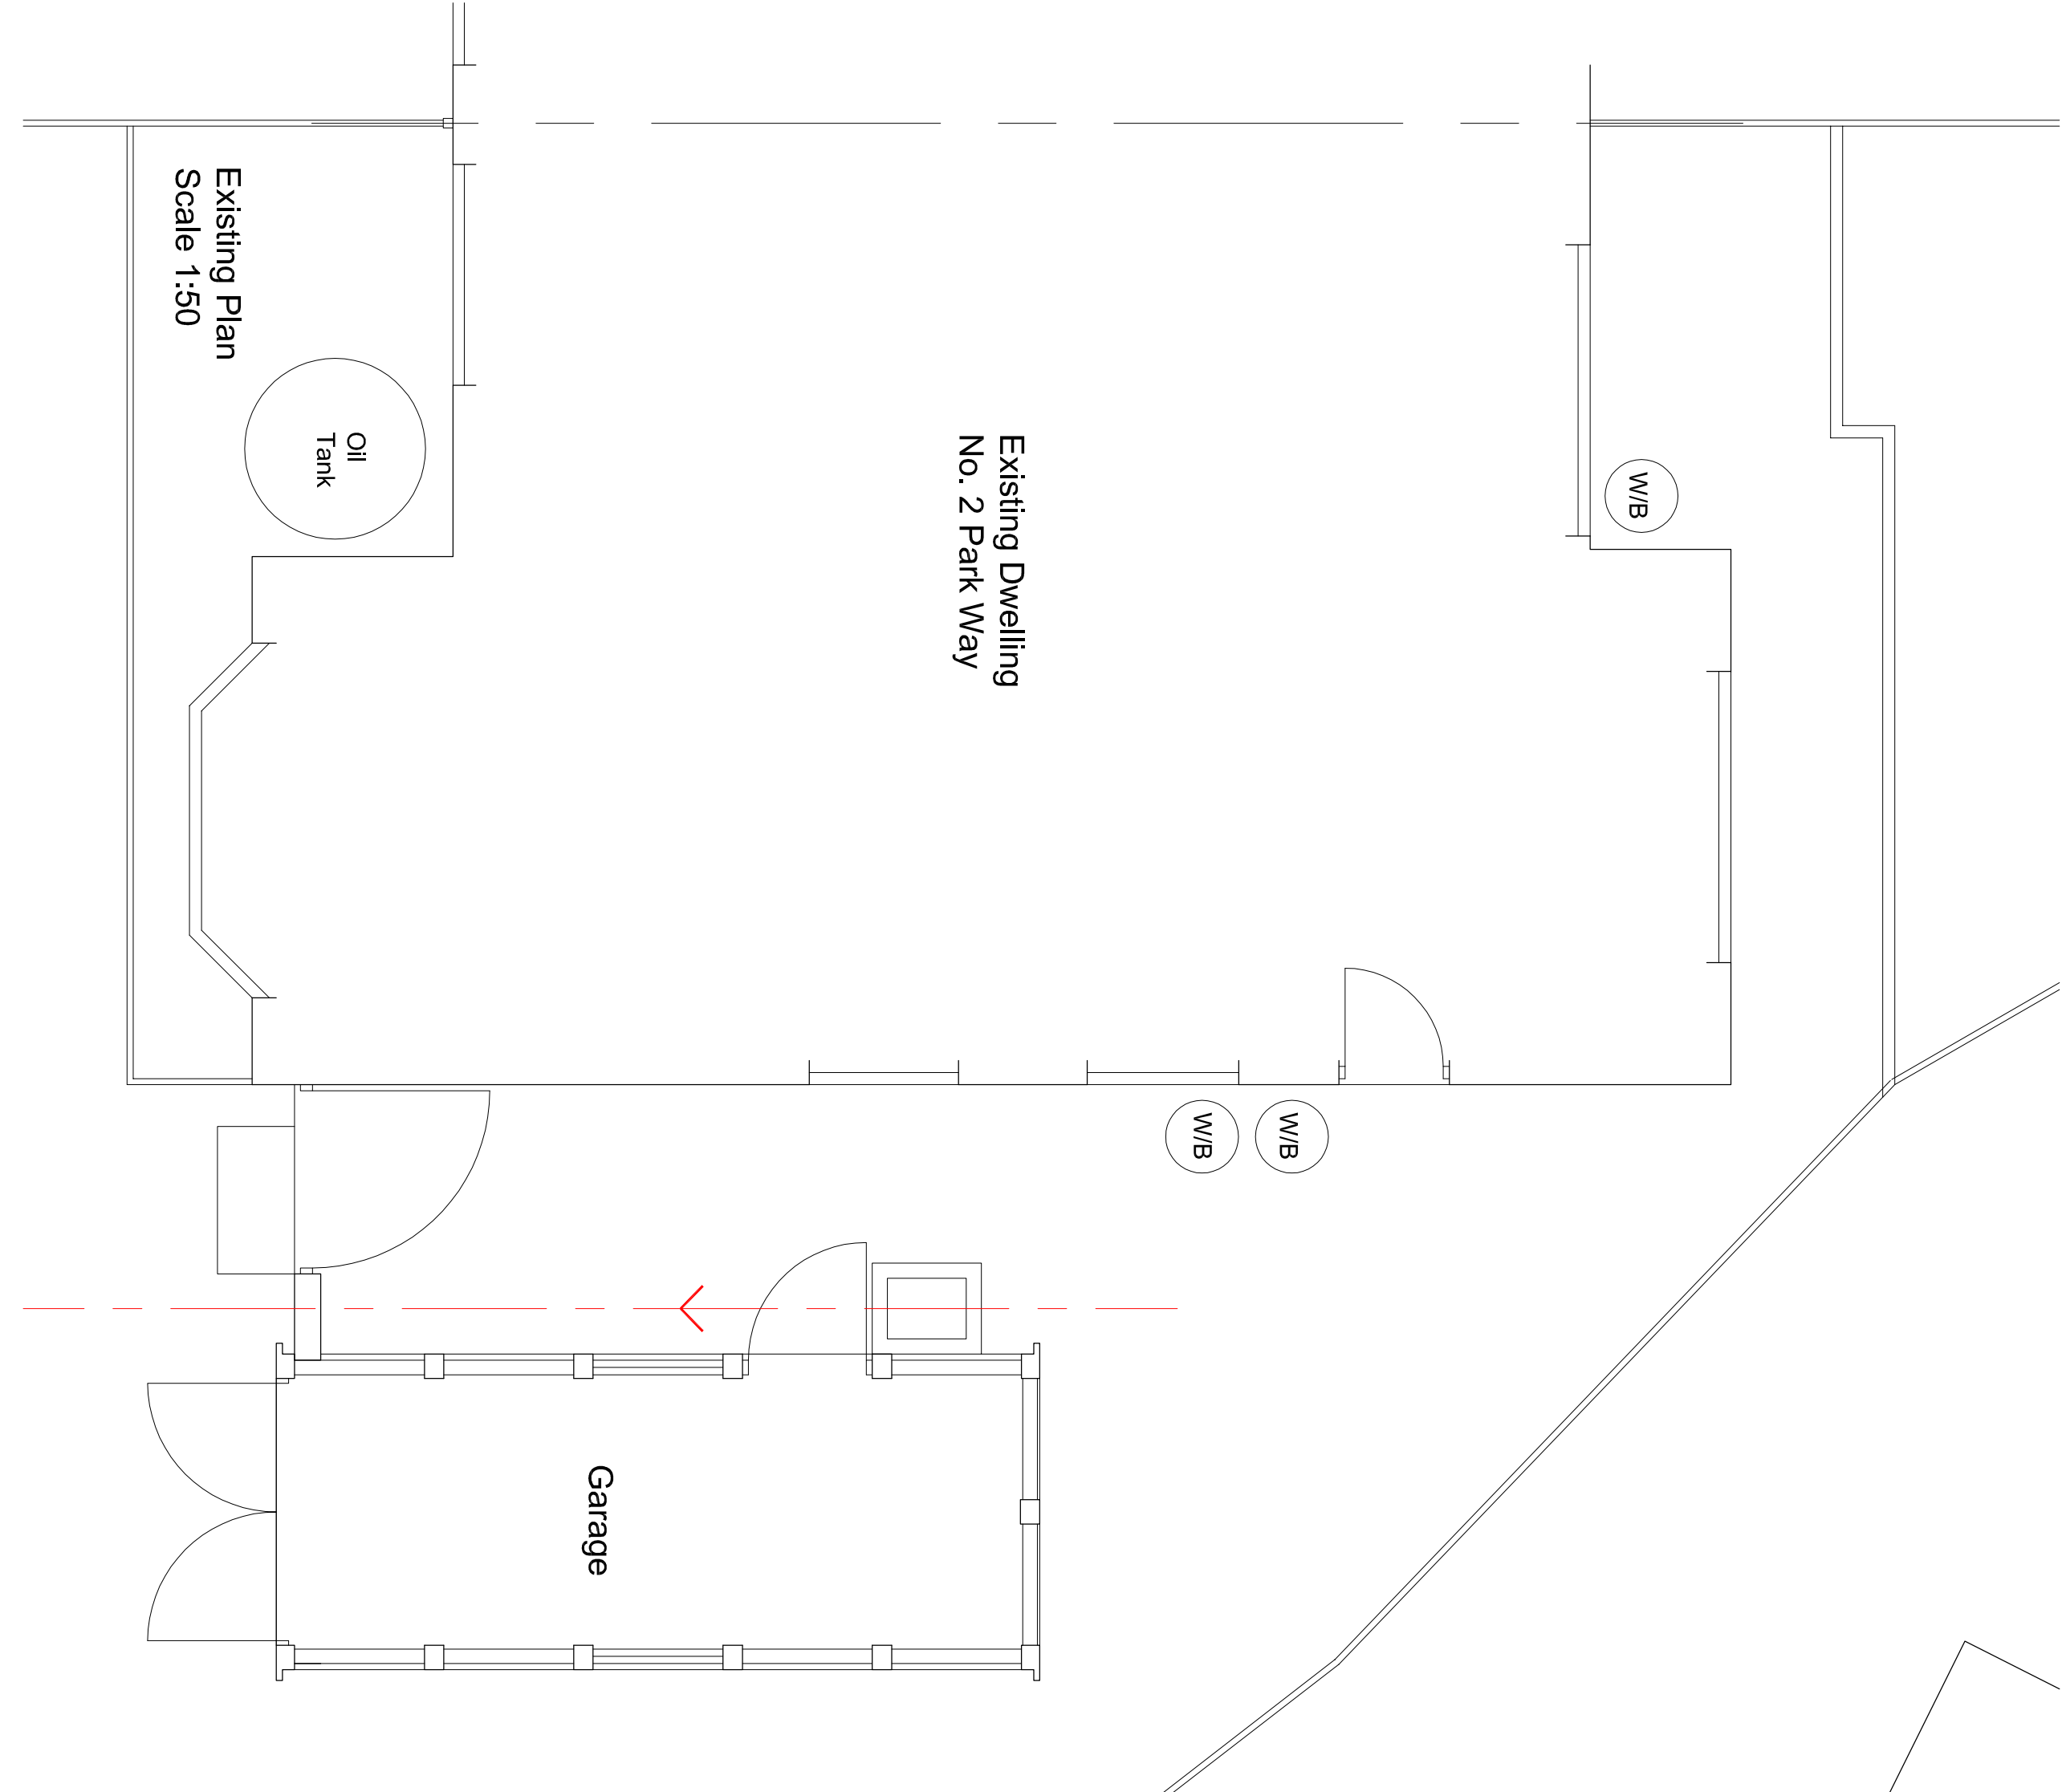

Site Location Plan
Scale 1:1250

Mr Simon Wareham

Proposed New Metal Garage and 2 no. Wind Turbines including Demolition of Existing Modular Garage at:

2 Park Drive
Forsbrook
Stoke-on-Trent
ST11 9DG

Existing Plans and Site Plans
(for Planning)

Scale @ A1
As Stated
June 2017

Drawing Number
01