




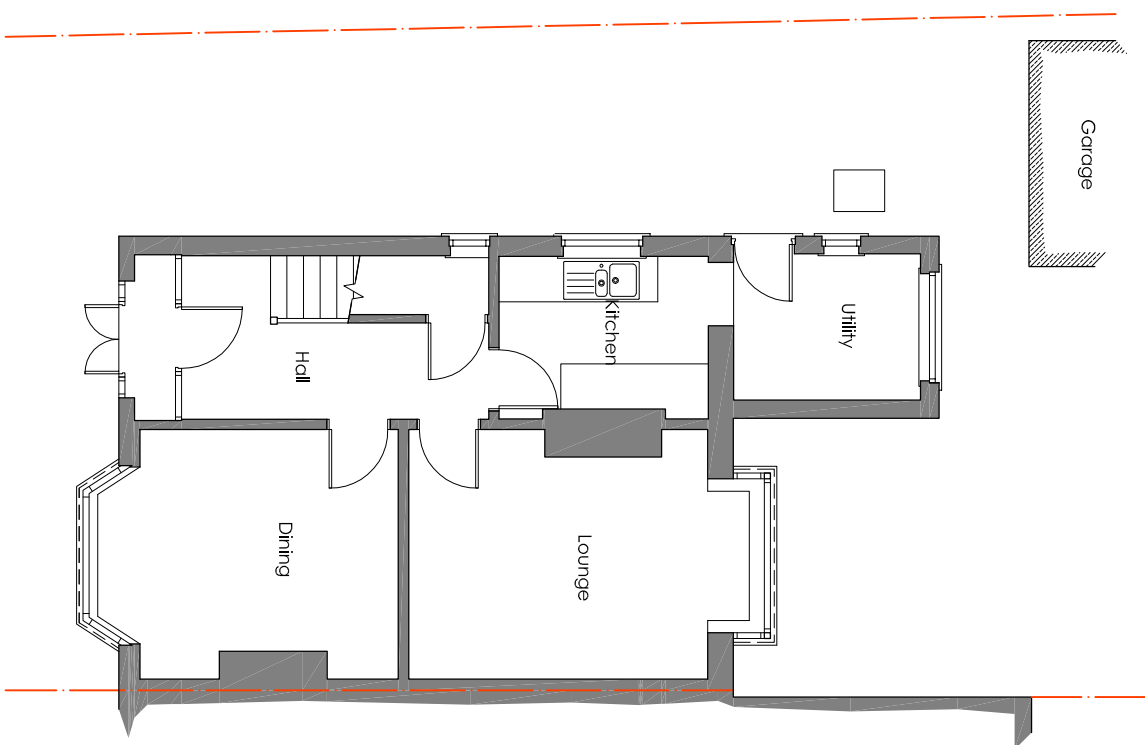


Existing Ground Floor Plan

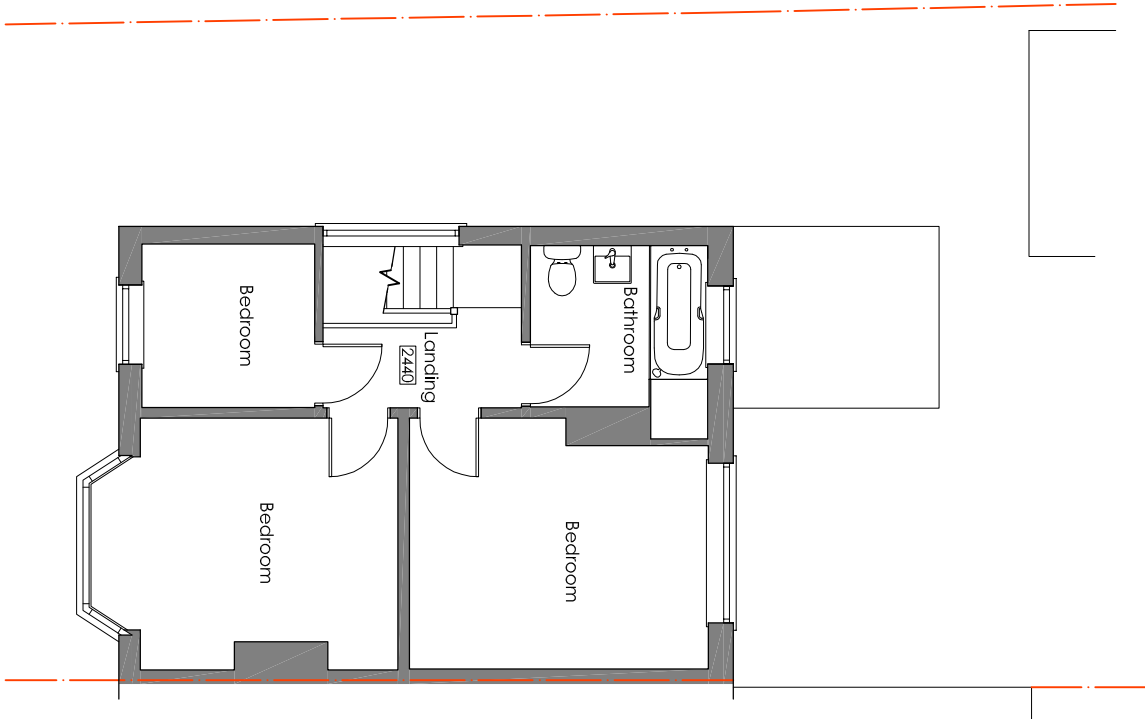


Existing First Floor Plan

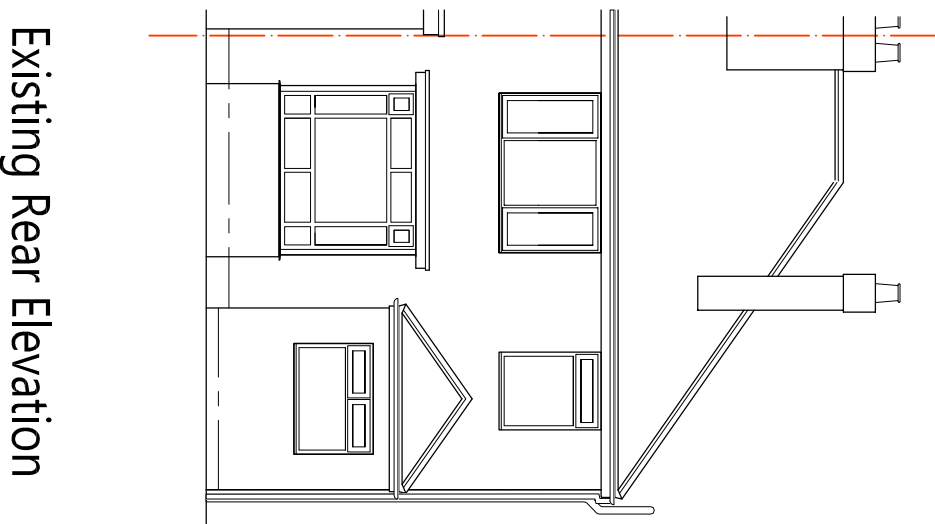

Existing Rear Elevation

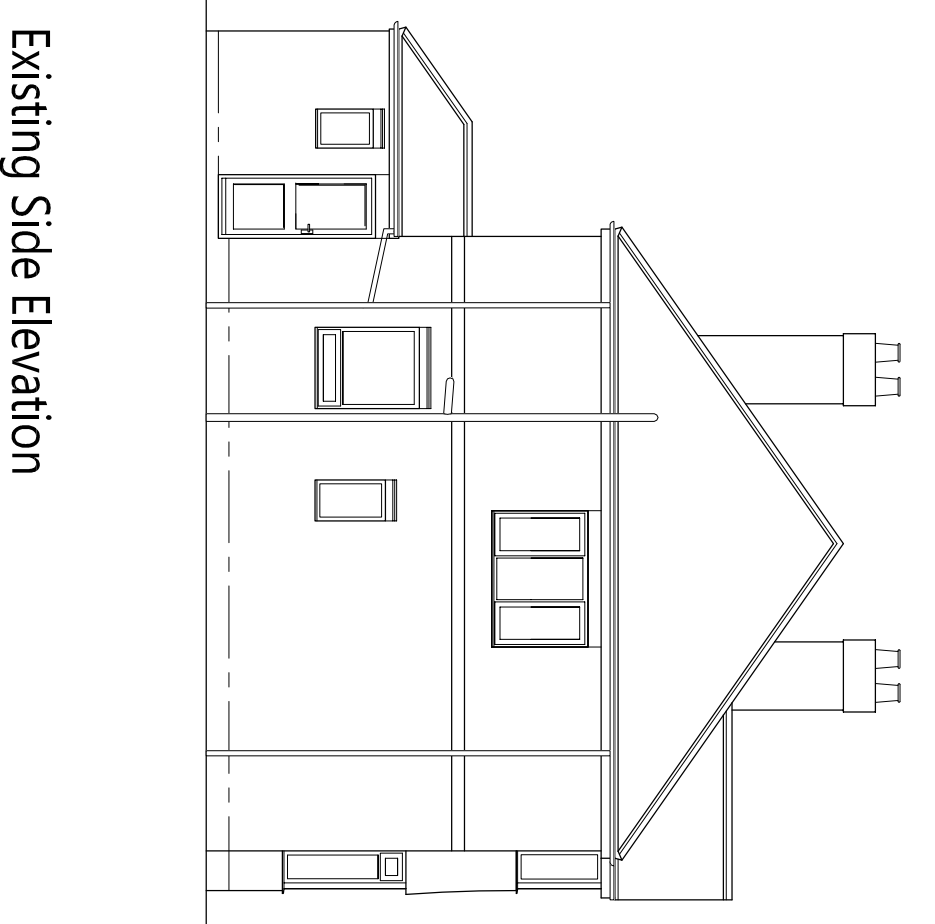


Existing Side Elevation

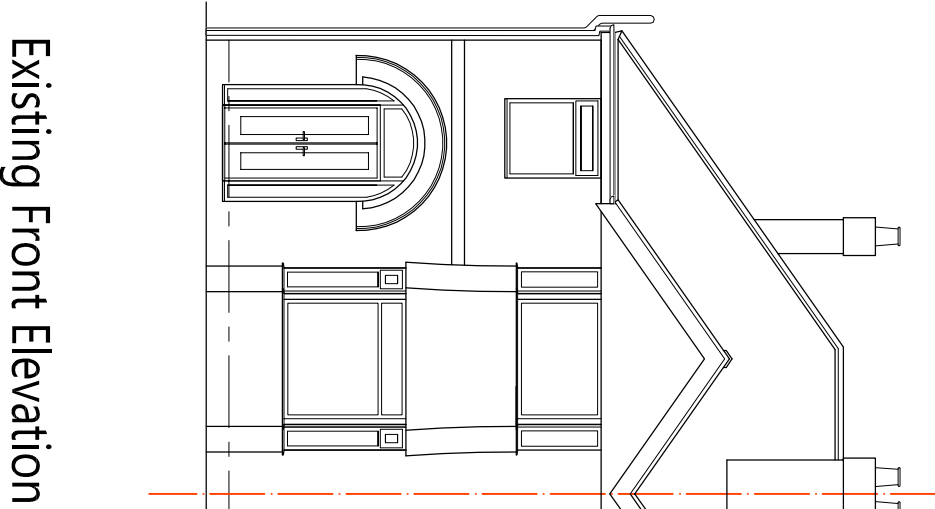


Existing Front Elevation




Block Plan 1:500

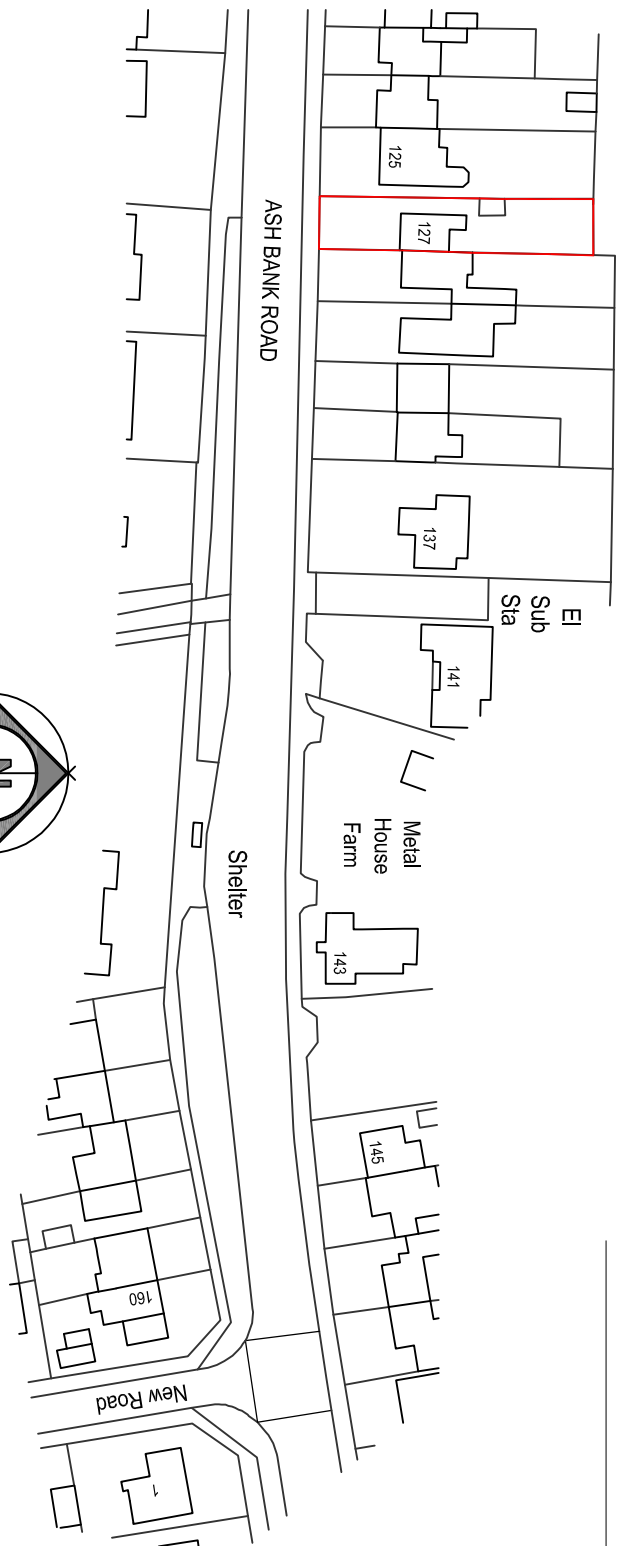


Location Plan 1:1250

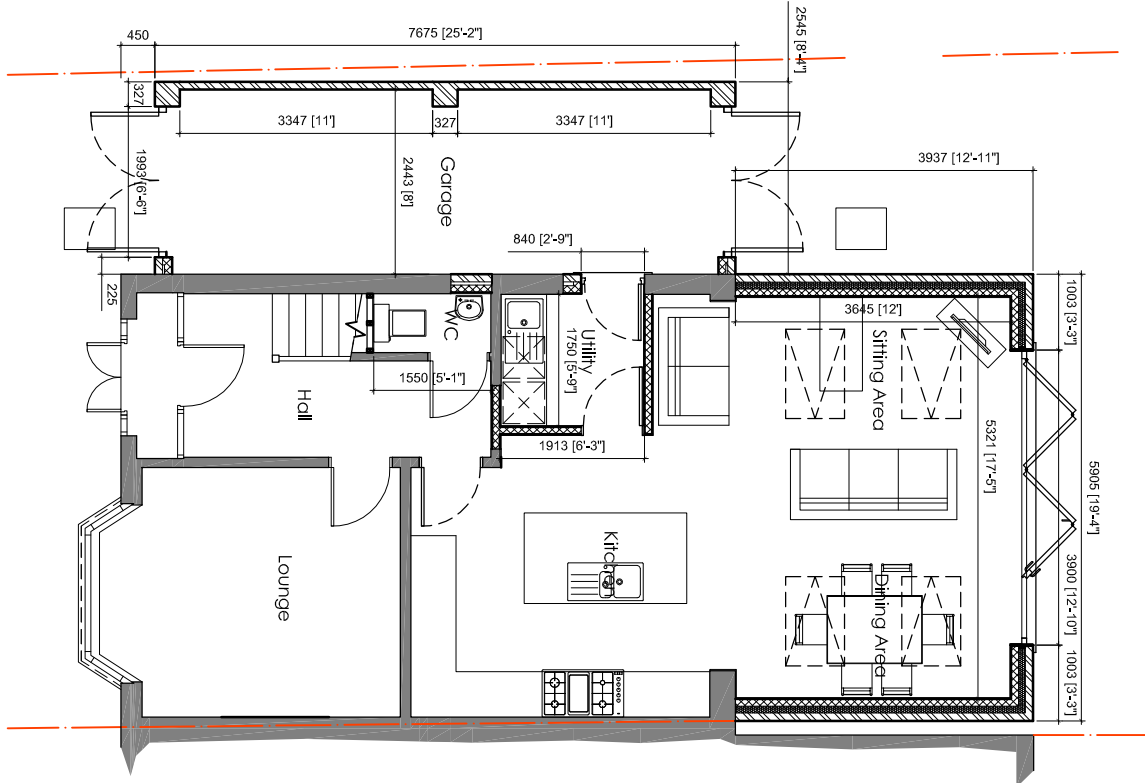


Proposed Ground Floor Plan

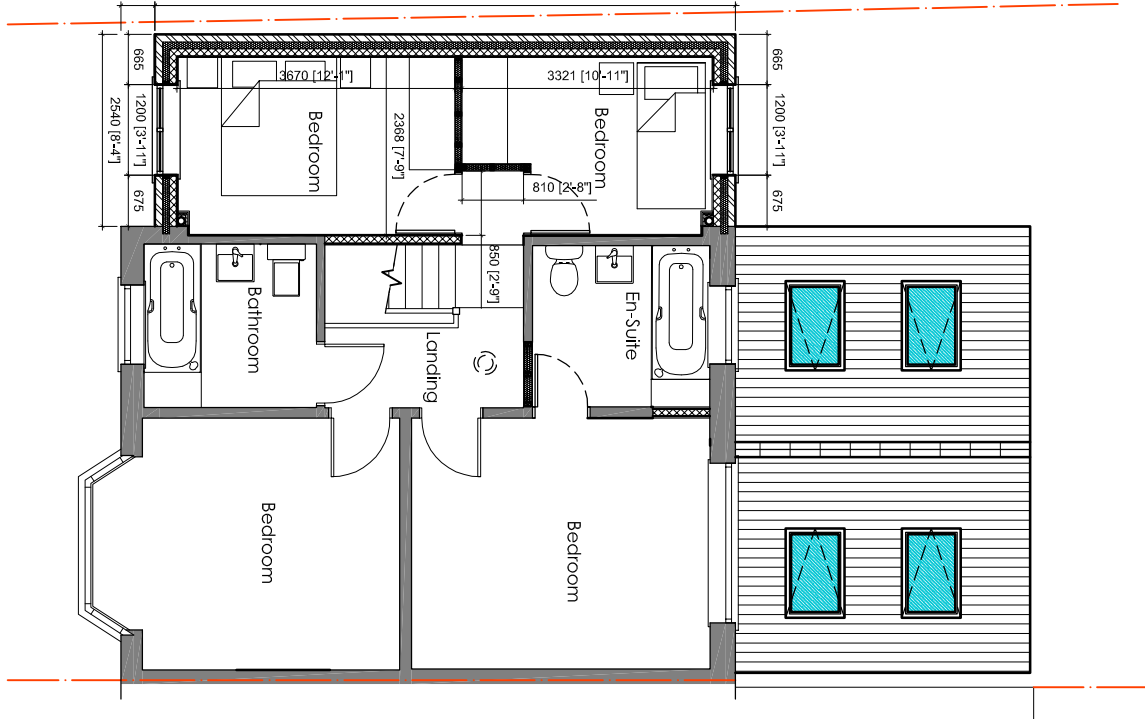


Proposed First Floor Plan

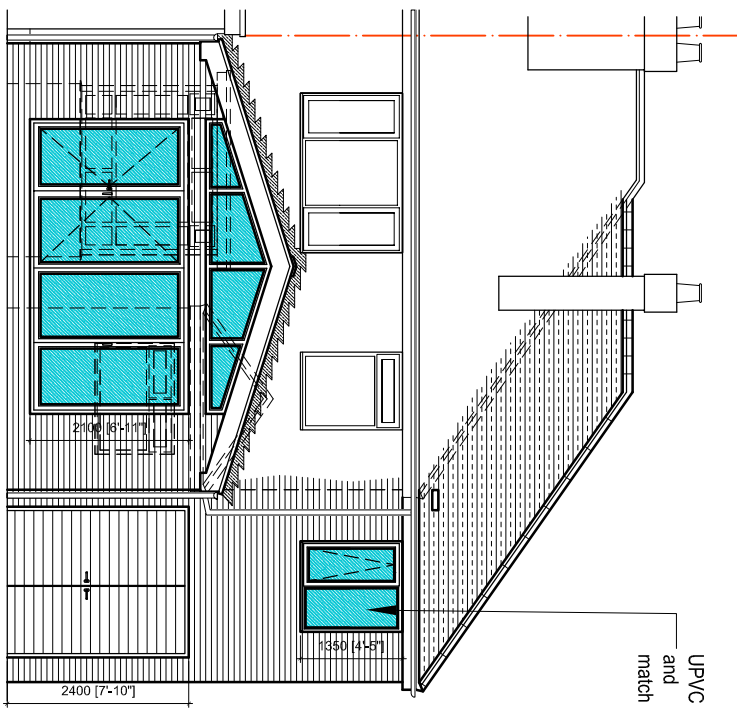


Proposed Rear Elevation

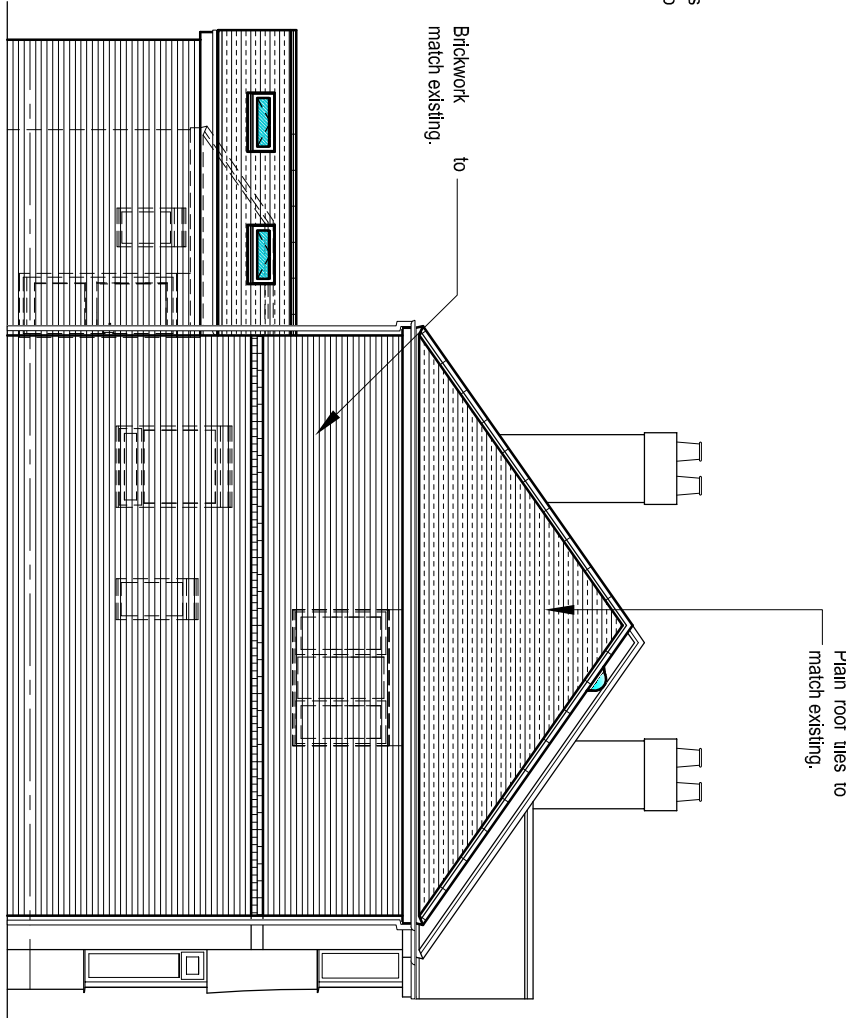


Proposed Side Elevation

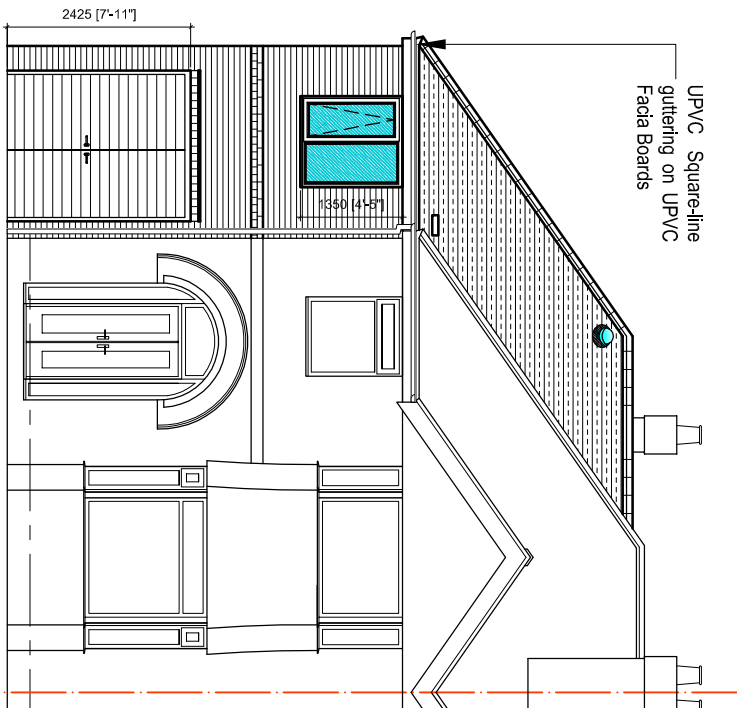

Proposed Front Elevation

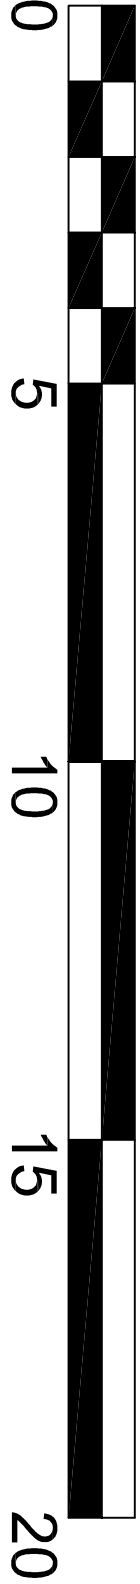

SCALE BAR 1:100

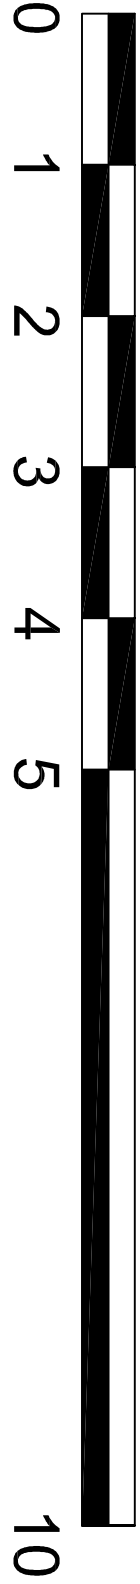

SCALE BAR 1:50

Rev:	Drawn:	Comments:	Date:
CLIENT:	Mr. D. Bloor		
Site:	127 Ashbank Road, Stoke-on-Trent, Staffordshire. ST2 9DS		
Project:	Proposed Extensions and alterations to form additional Bedroom, open plan Kitchen, Sitting, Dining area and Utility		
Date:	May 2021	Scale @ A1:	1:100
Drawing No:	3/55	Drawing Title:	Planning Drawing
Revision:			
Dimensions only are to be taken from this drawing. All contractors must visit the site and be responsible for taking and checking all dimensions relative to their work. To be read in conjunction with other specialist drawings and documentation.			