



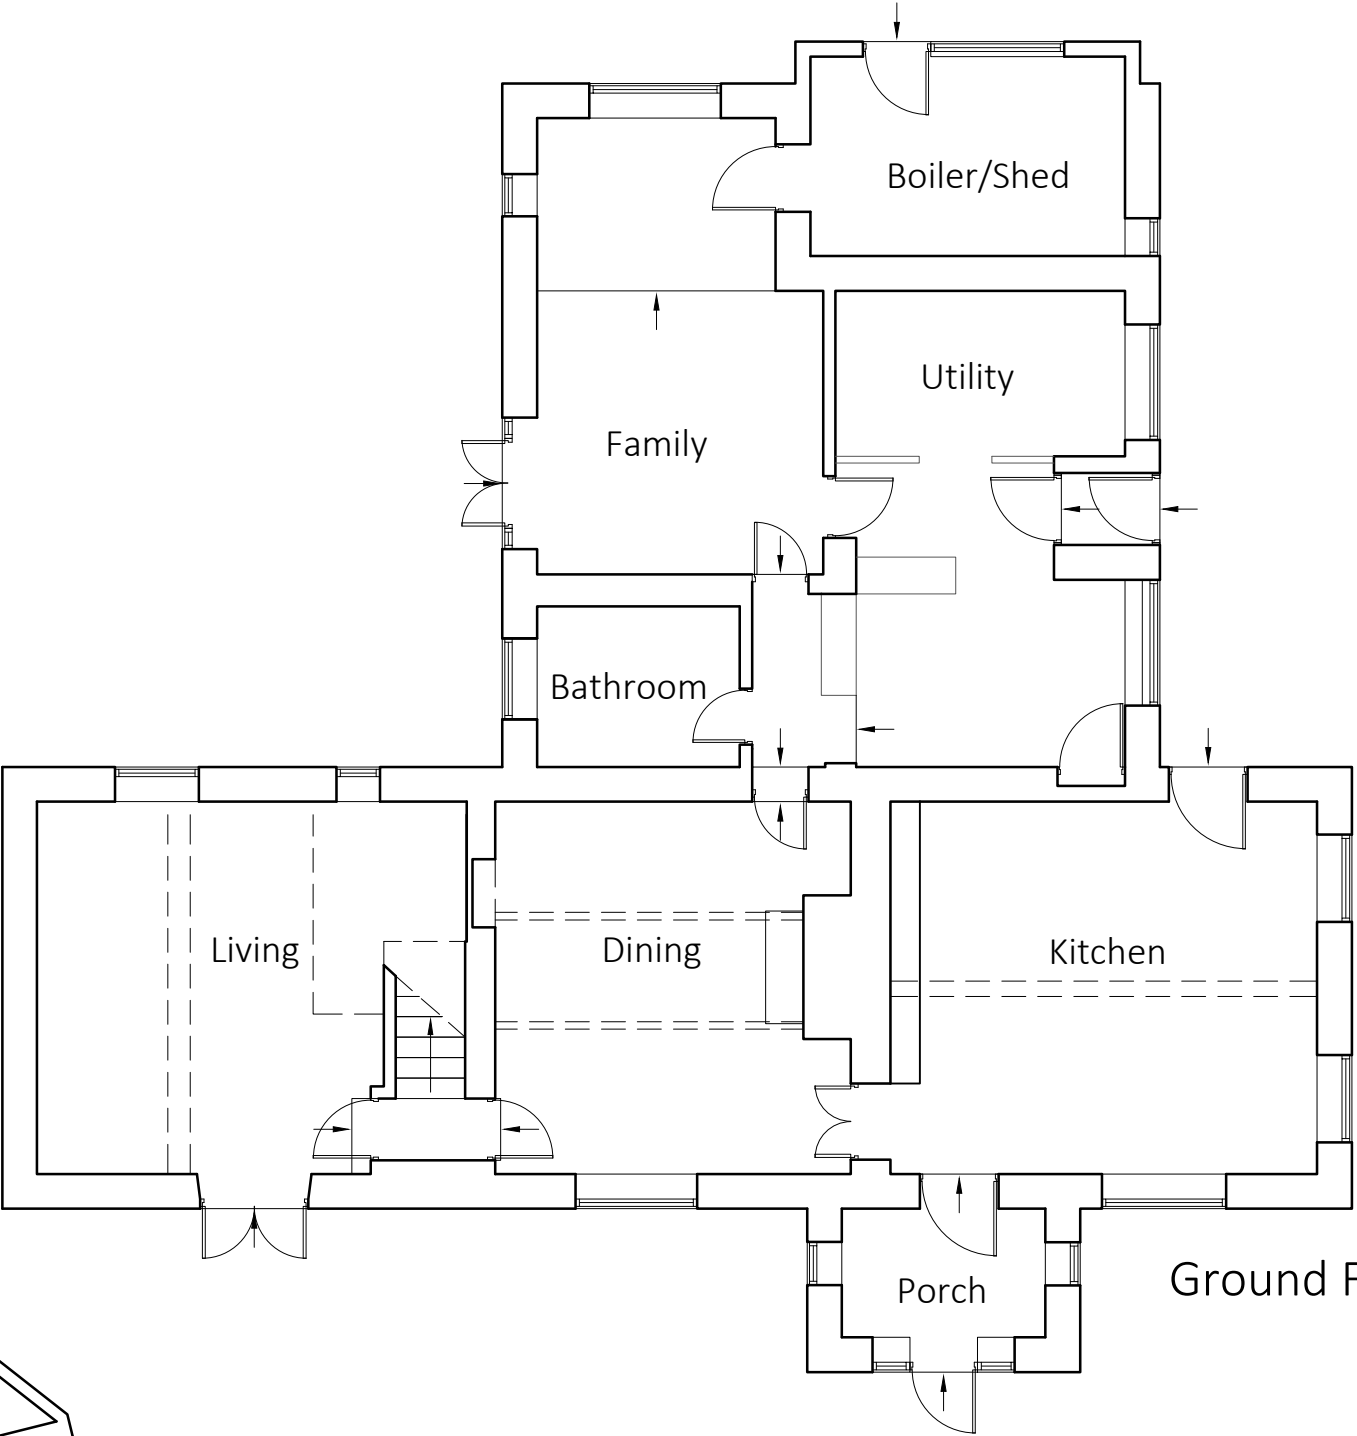


Ground Floor Plan

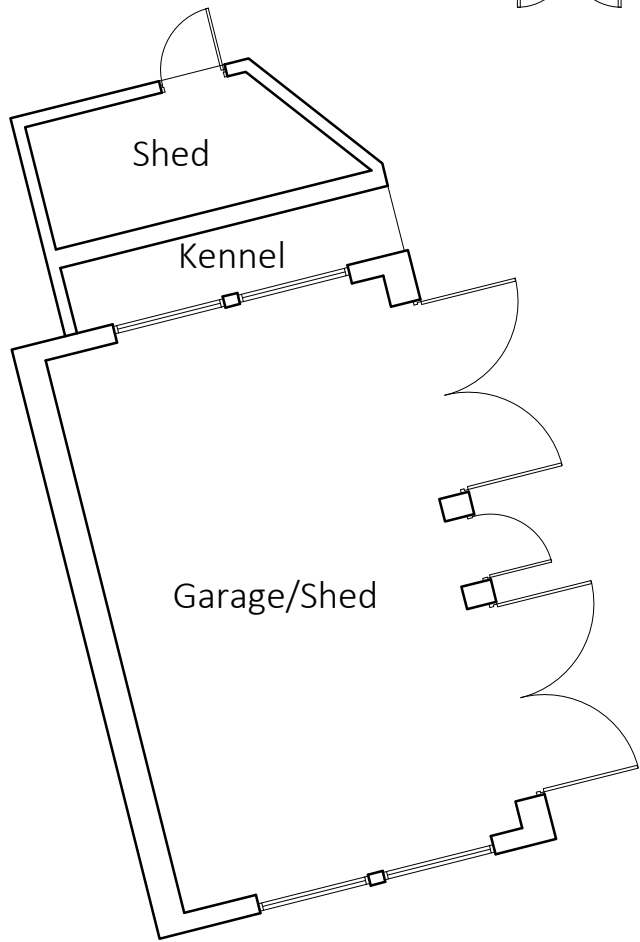


Outbuilding Ground Floor Plan

NOTES

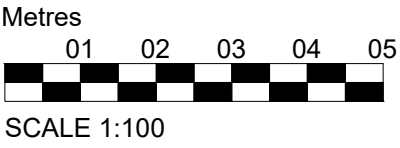

.	.	.

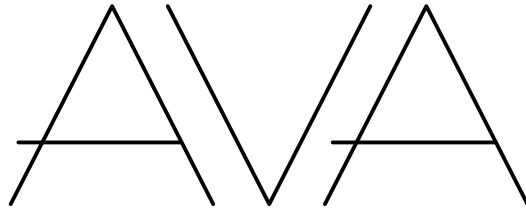

ADDED VALUE ARCHITECTURE

Registered Office:
Added Value Architecture Ltd.
Grosvenor House, 3 Chapel St.
Congleton, CW12 4AB

Company No: 11124740
e. architect@ava-ltd.com
t. 01782 248 524 / 07801 44 03 11
www.ava-ltd.com

Willgate House
Rudyard, ST13 8PN
For Mr and Mrs White

Plan as Existing

Scale: 1:100 @A2

Date: October 2020

Ref:	200809(EX)002	revision
		-