



Metres

01 02 03 04 05


SCALE 1:100

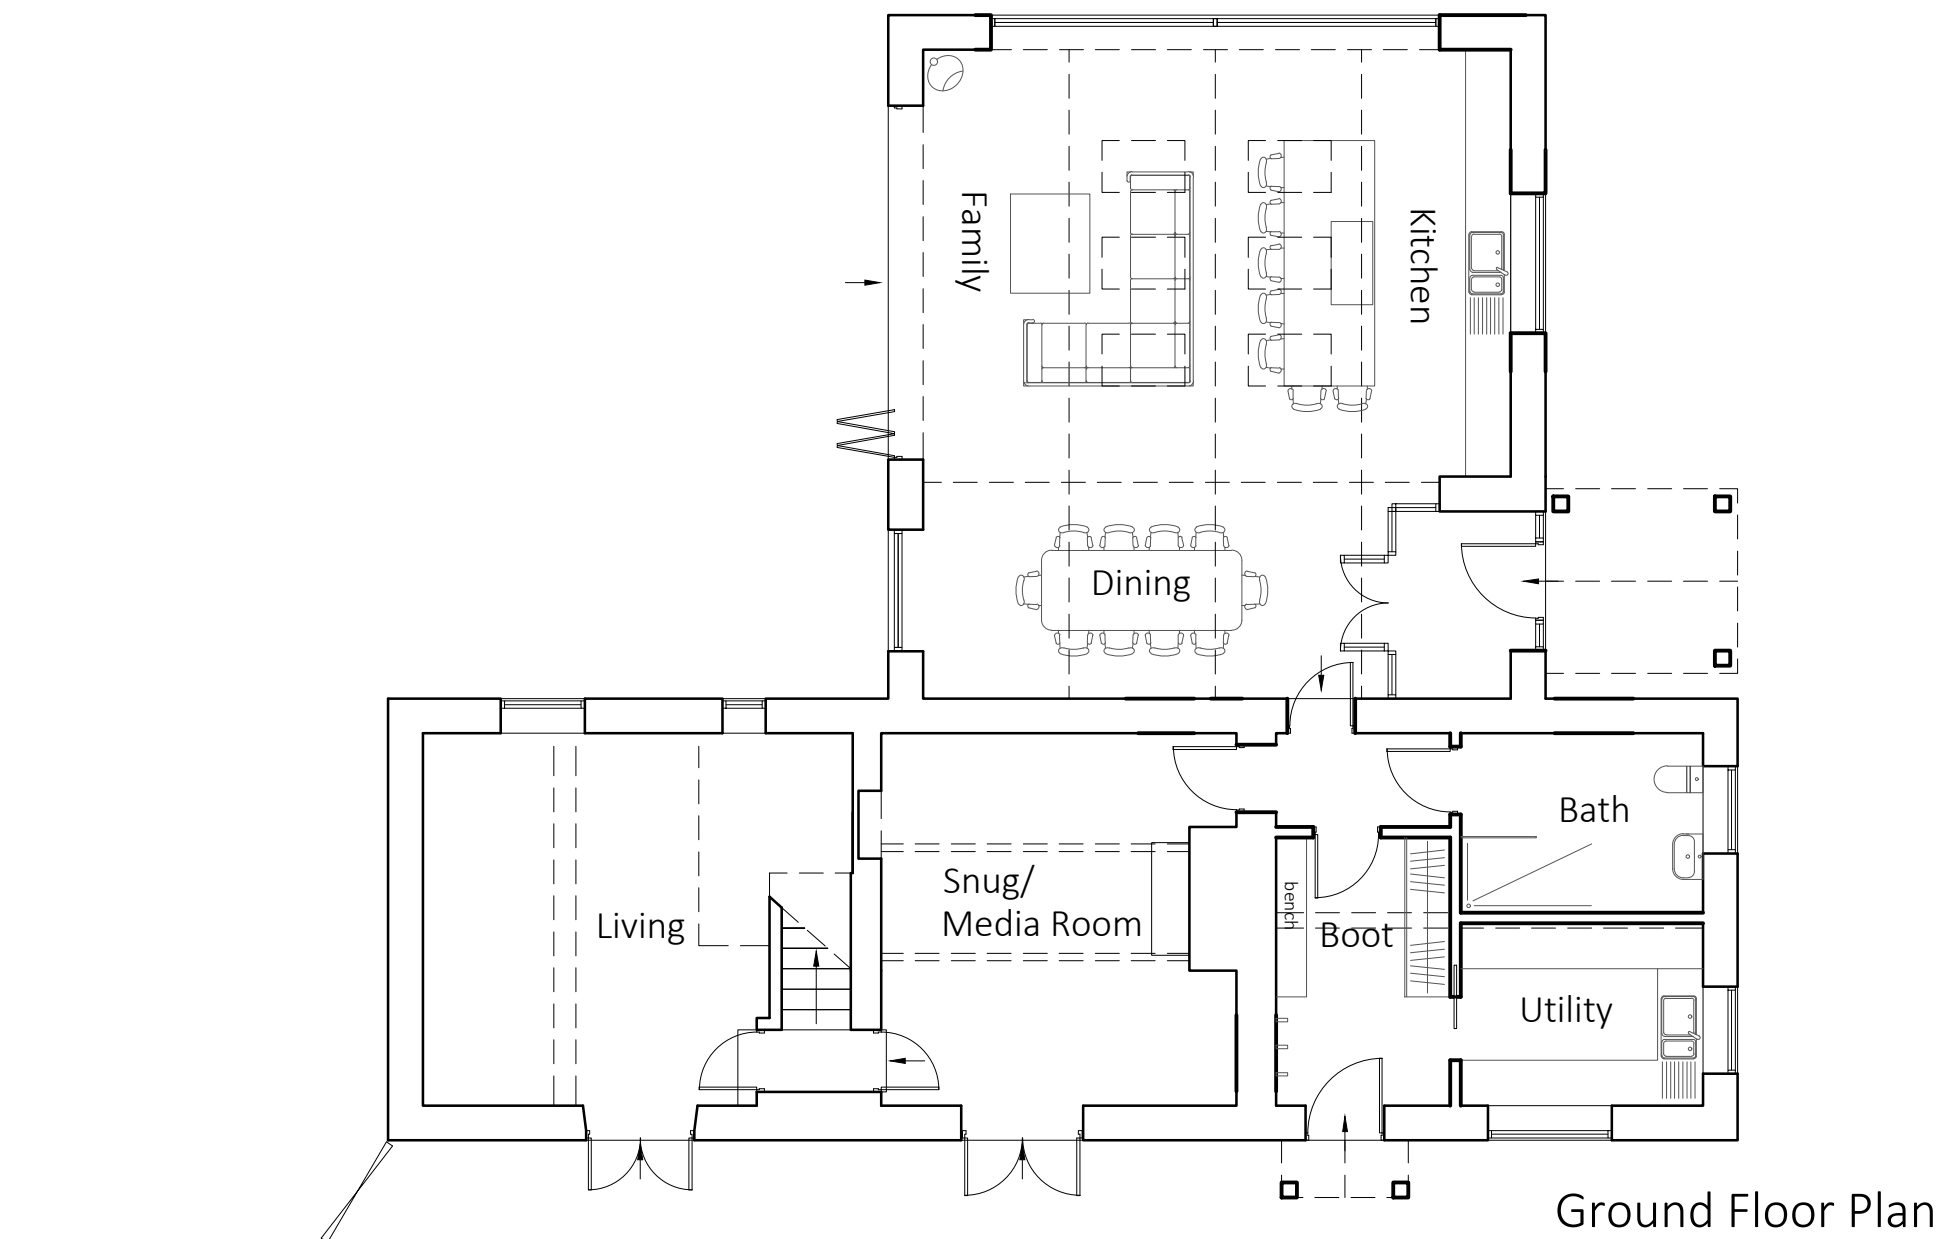

Ground Floor Plan

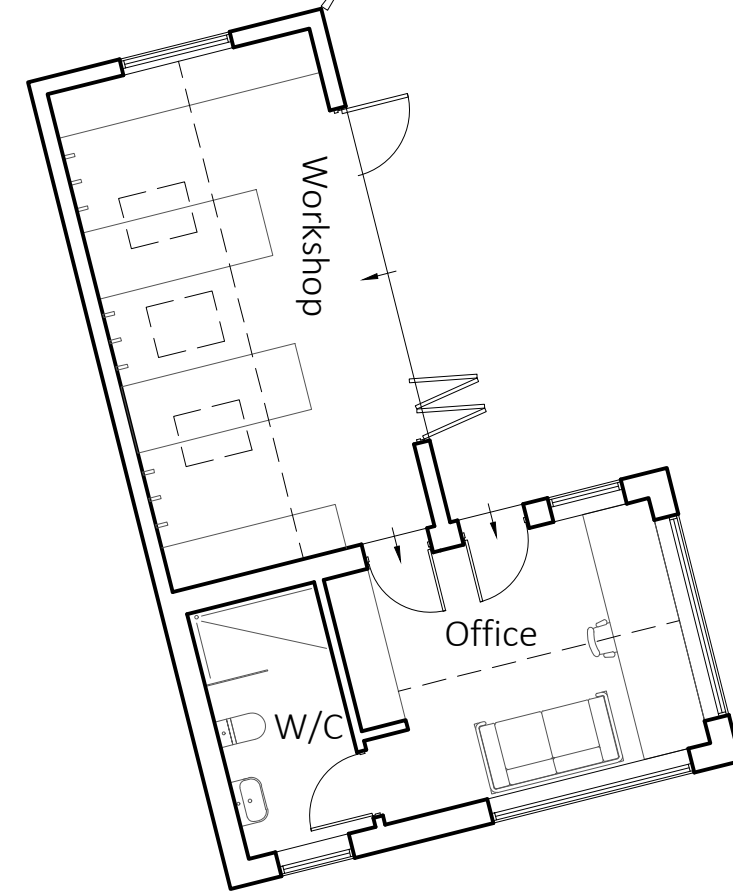

Outbuilding Ground Floor Plan

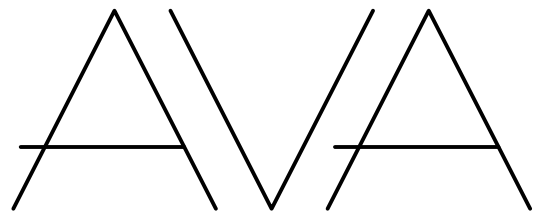

ADDED VALUE ARCHITECTURE

Registered Office:
Added Value Architecture Ltd.
Grosvenor House, 3 Chapel St.
Congleton, CW12 4AB

Company No: 11124740
e. architect@ava-ltd.com
t. 01782 248 524 / 07801 44 03 11
www.ava-ltd.com

Willgate House
Rudyard, ST13 8PN
For Mr and Mrs White

Plan as Proposed

Scale:	1:100 @A2	
Date:	October 2020	
Ref:	200809(PR)002	revision -