


front elevation 'as proposed'
1:50

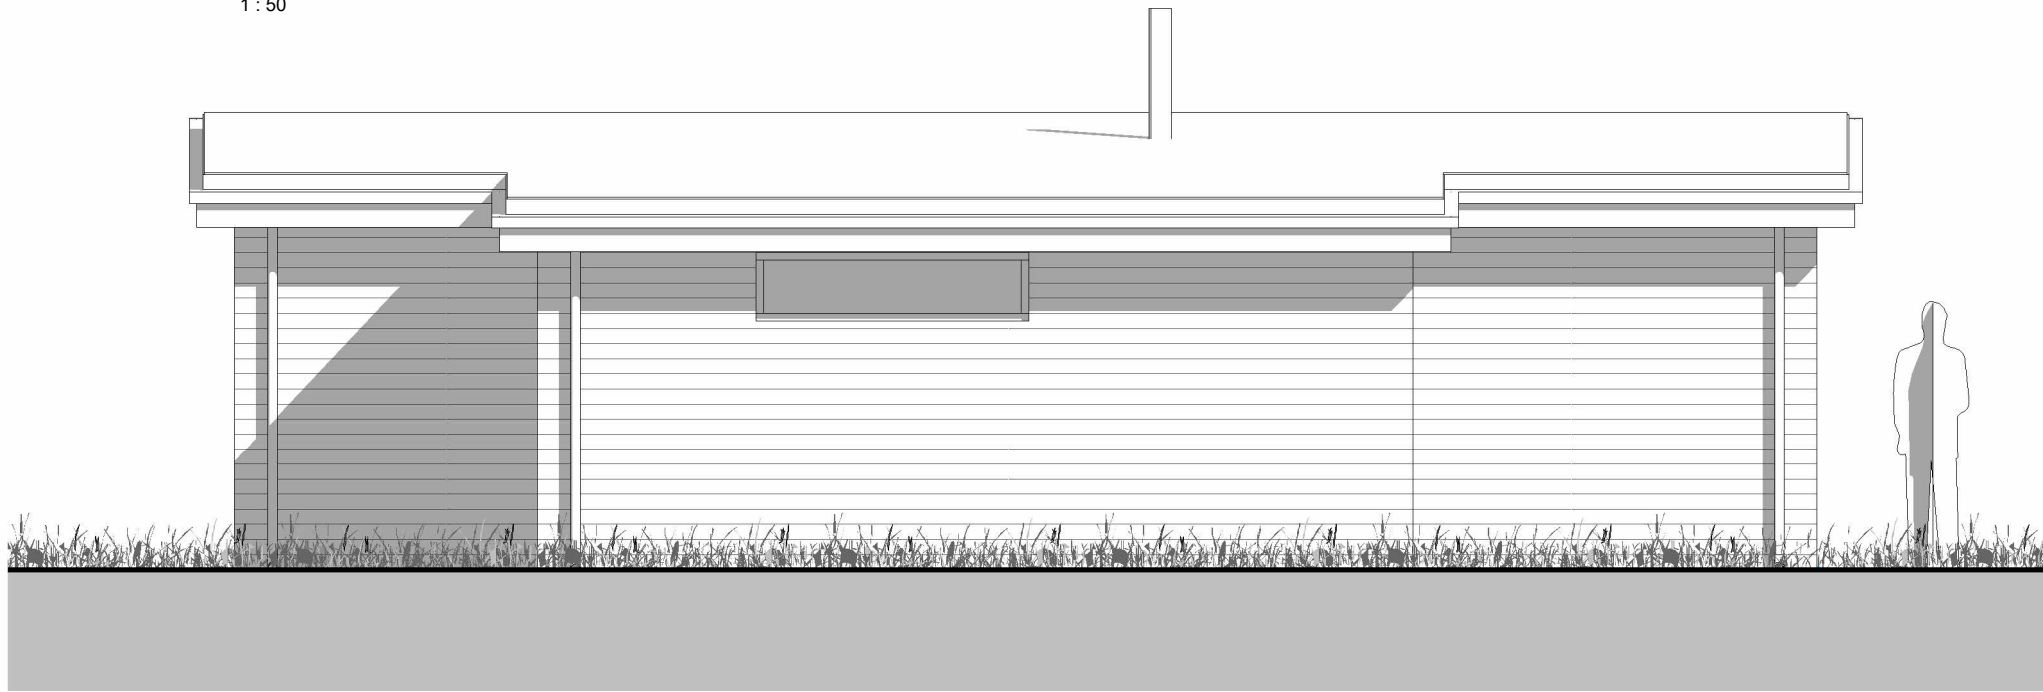



rear elevation 'as proposed'
1:50




side elevation 'as proposed'
1:50



side elevation 'as proposed'
1:50

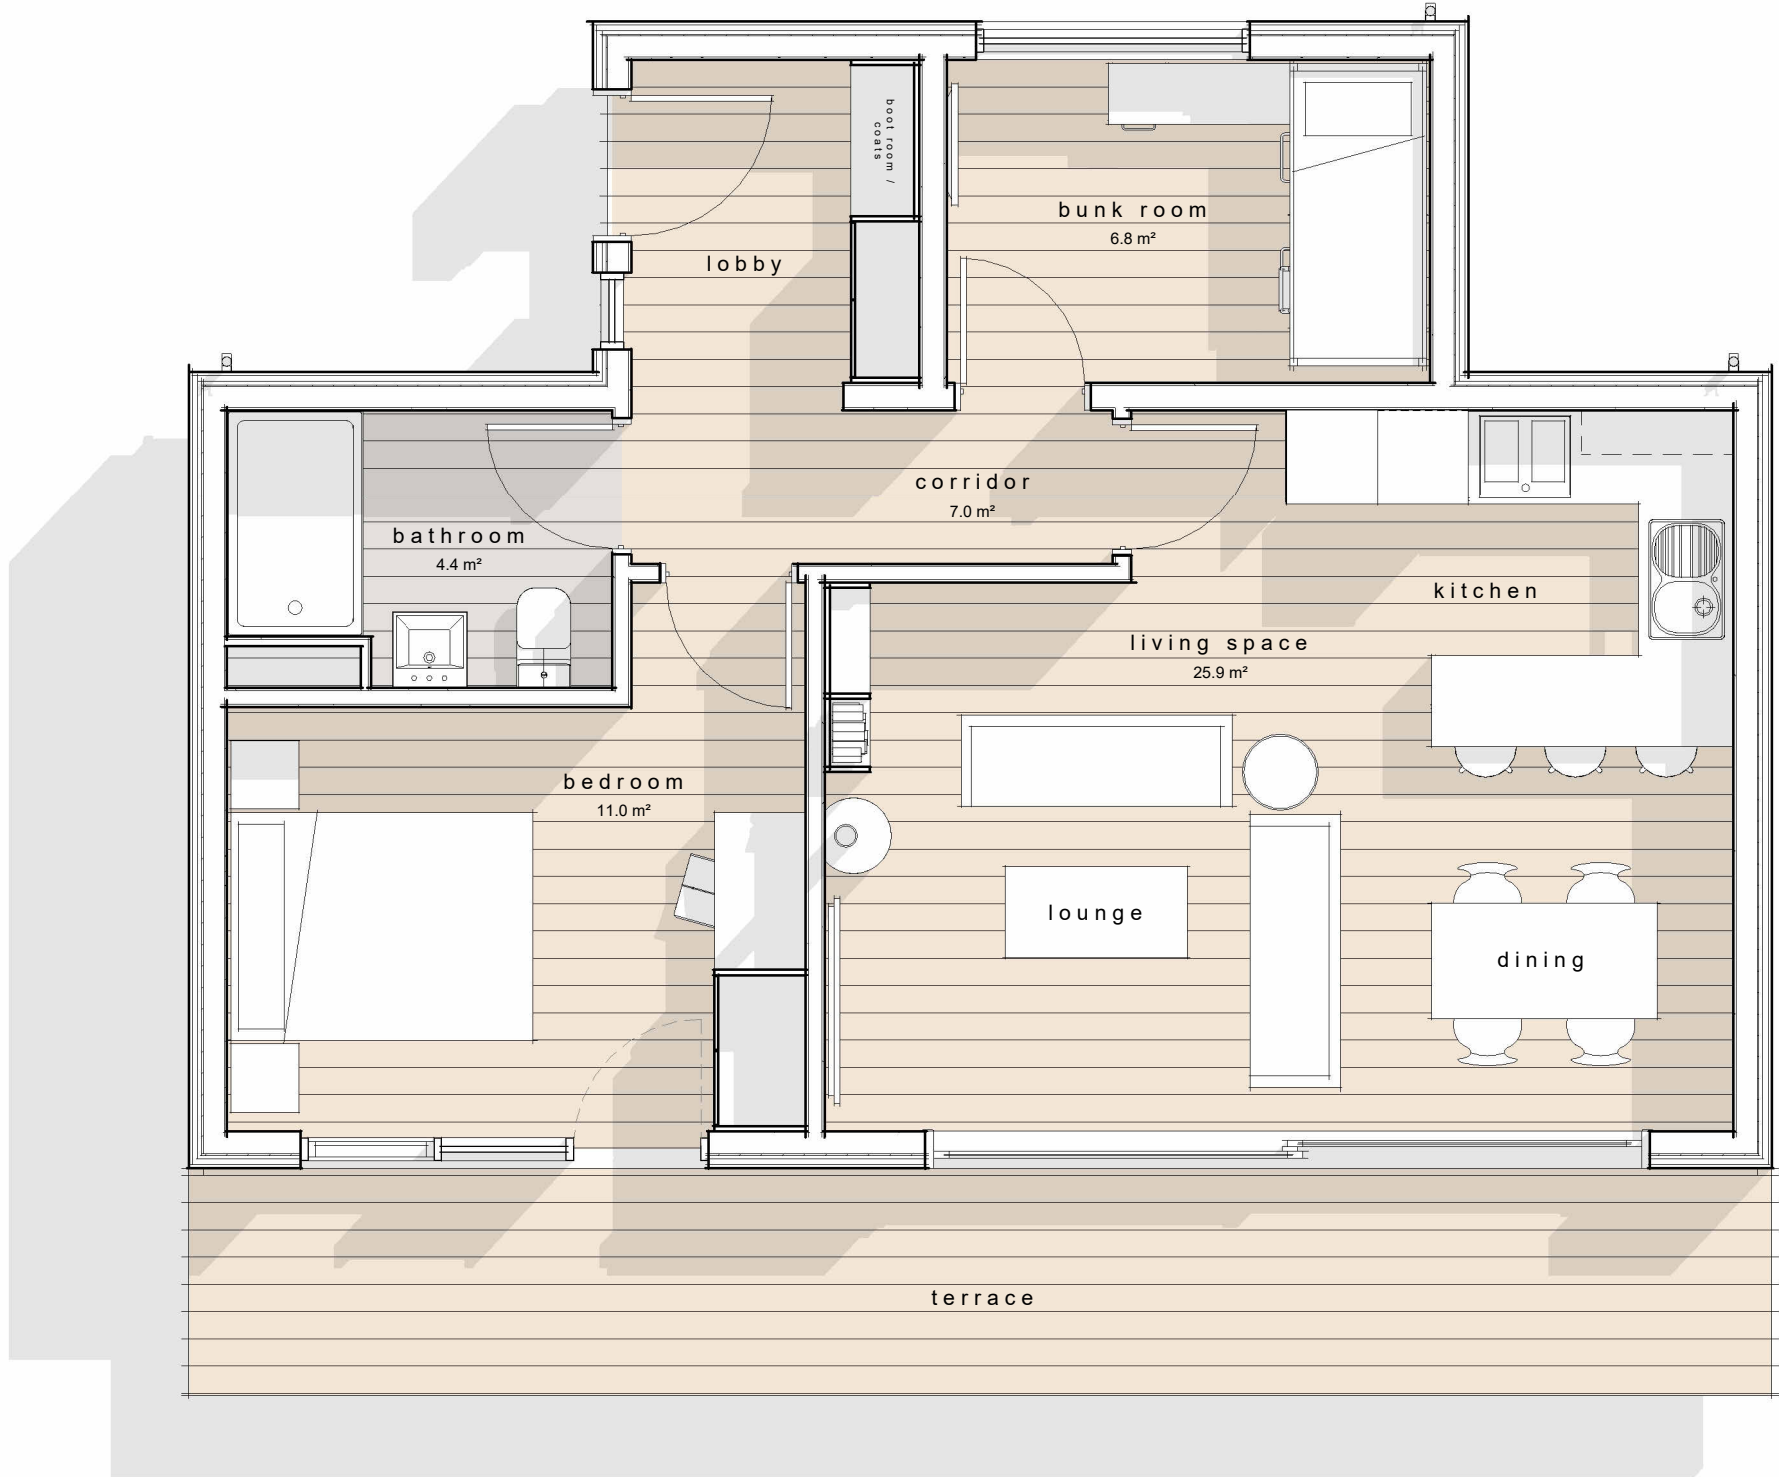 

floor plan 'as proposed'
1:50

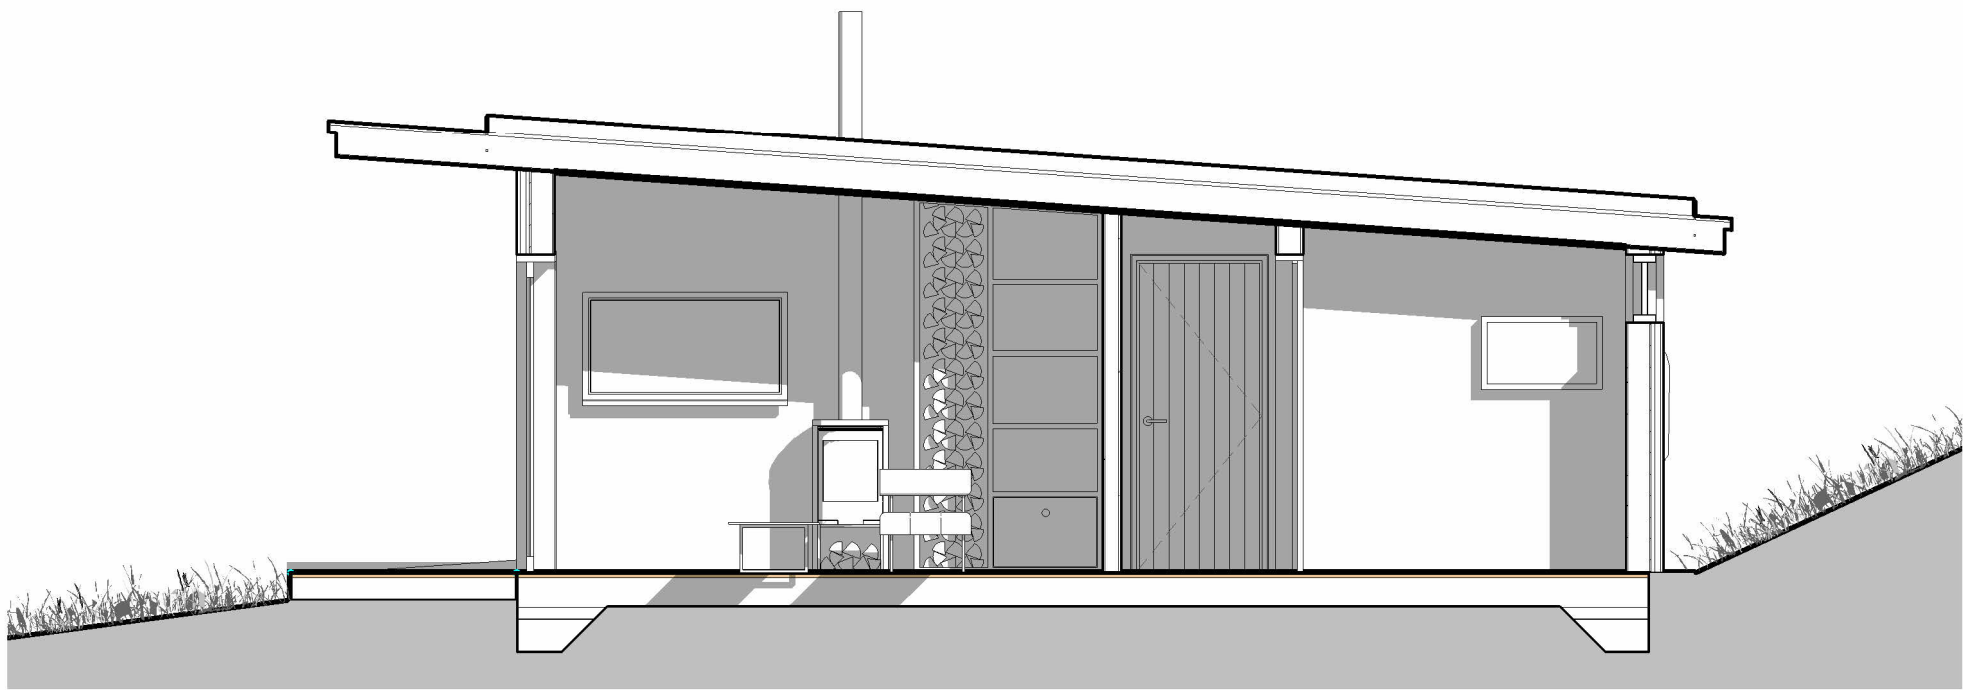

Typical Section 'as proposed'
1:50

A Rev	02/06/21	AC	Amended for Planning			
	Date	Drawn	Description			
ctdarchitects			Clerk Bank House Clerk Bank LEEK Staffordshire ST13 5HE			
			t: 01538 373477 e: info@ctdarchitects.co.uk f: 01538 386503 w: www.ctdarchitects.co.uk			
Client			Project WELLINGTON FARM Bradnop Staffordshire ST13 7NG			
Mr Michael Chafer			Title Lodge Plans & Elevations			
Scale			1:50	Size	A2	Drawn
Status			PLANNING ISSUE	Chk'd	AC	KL
Job No.			2026	Drawing No.		Rev.
				AL06		A