




0 1.0 2.0 3.0 4.0 5.0 6.0 7.0 8.0 9.0 10.0
1:100 Scale to be measured

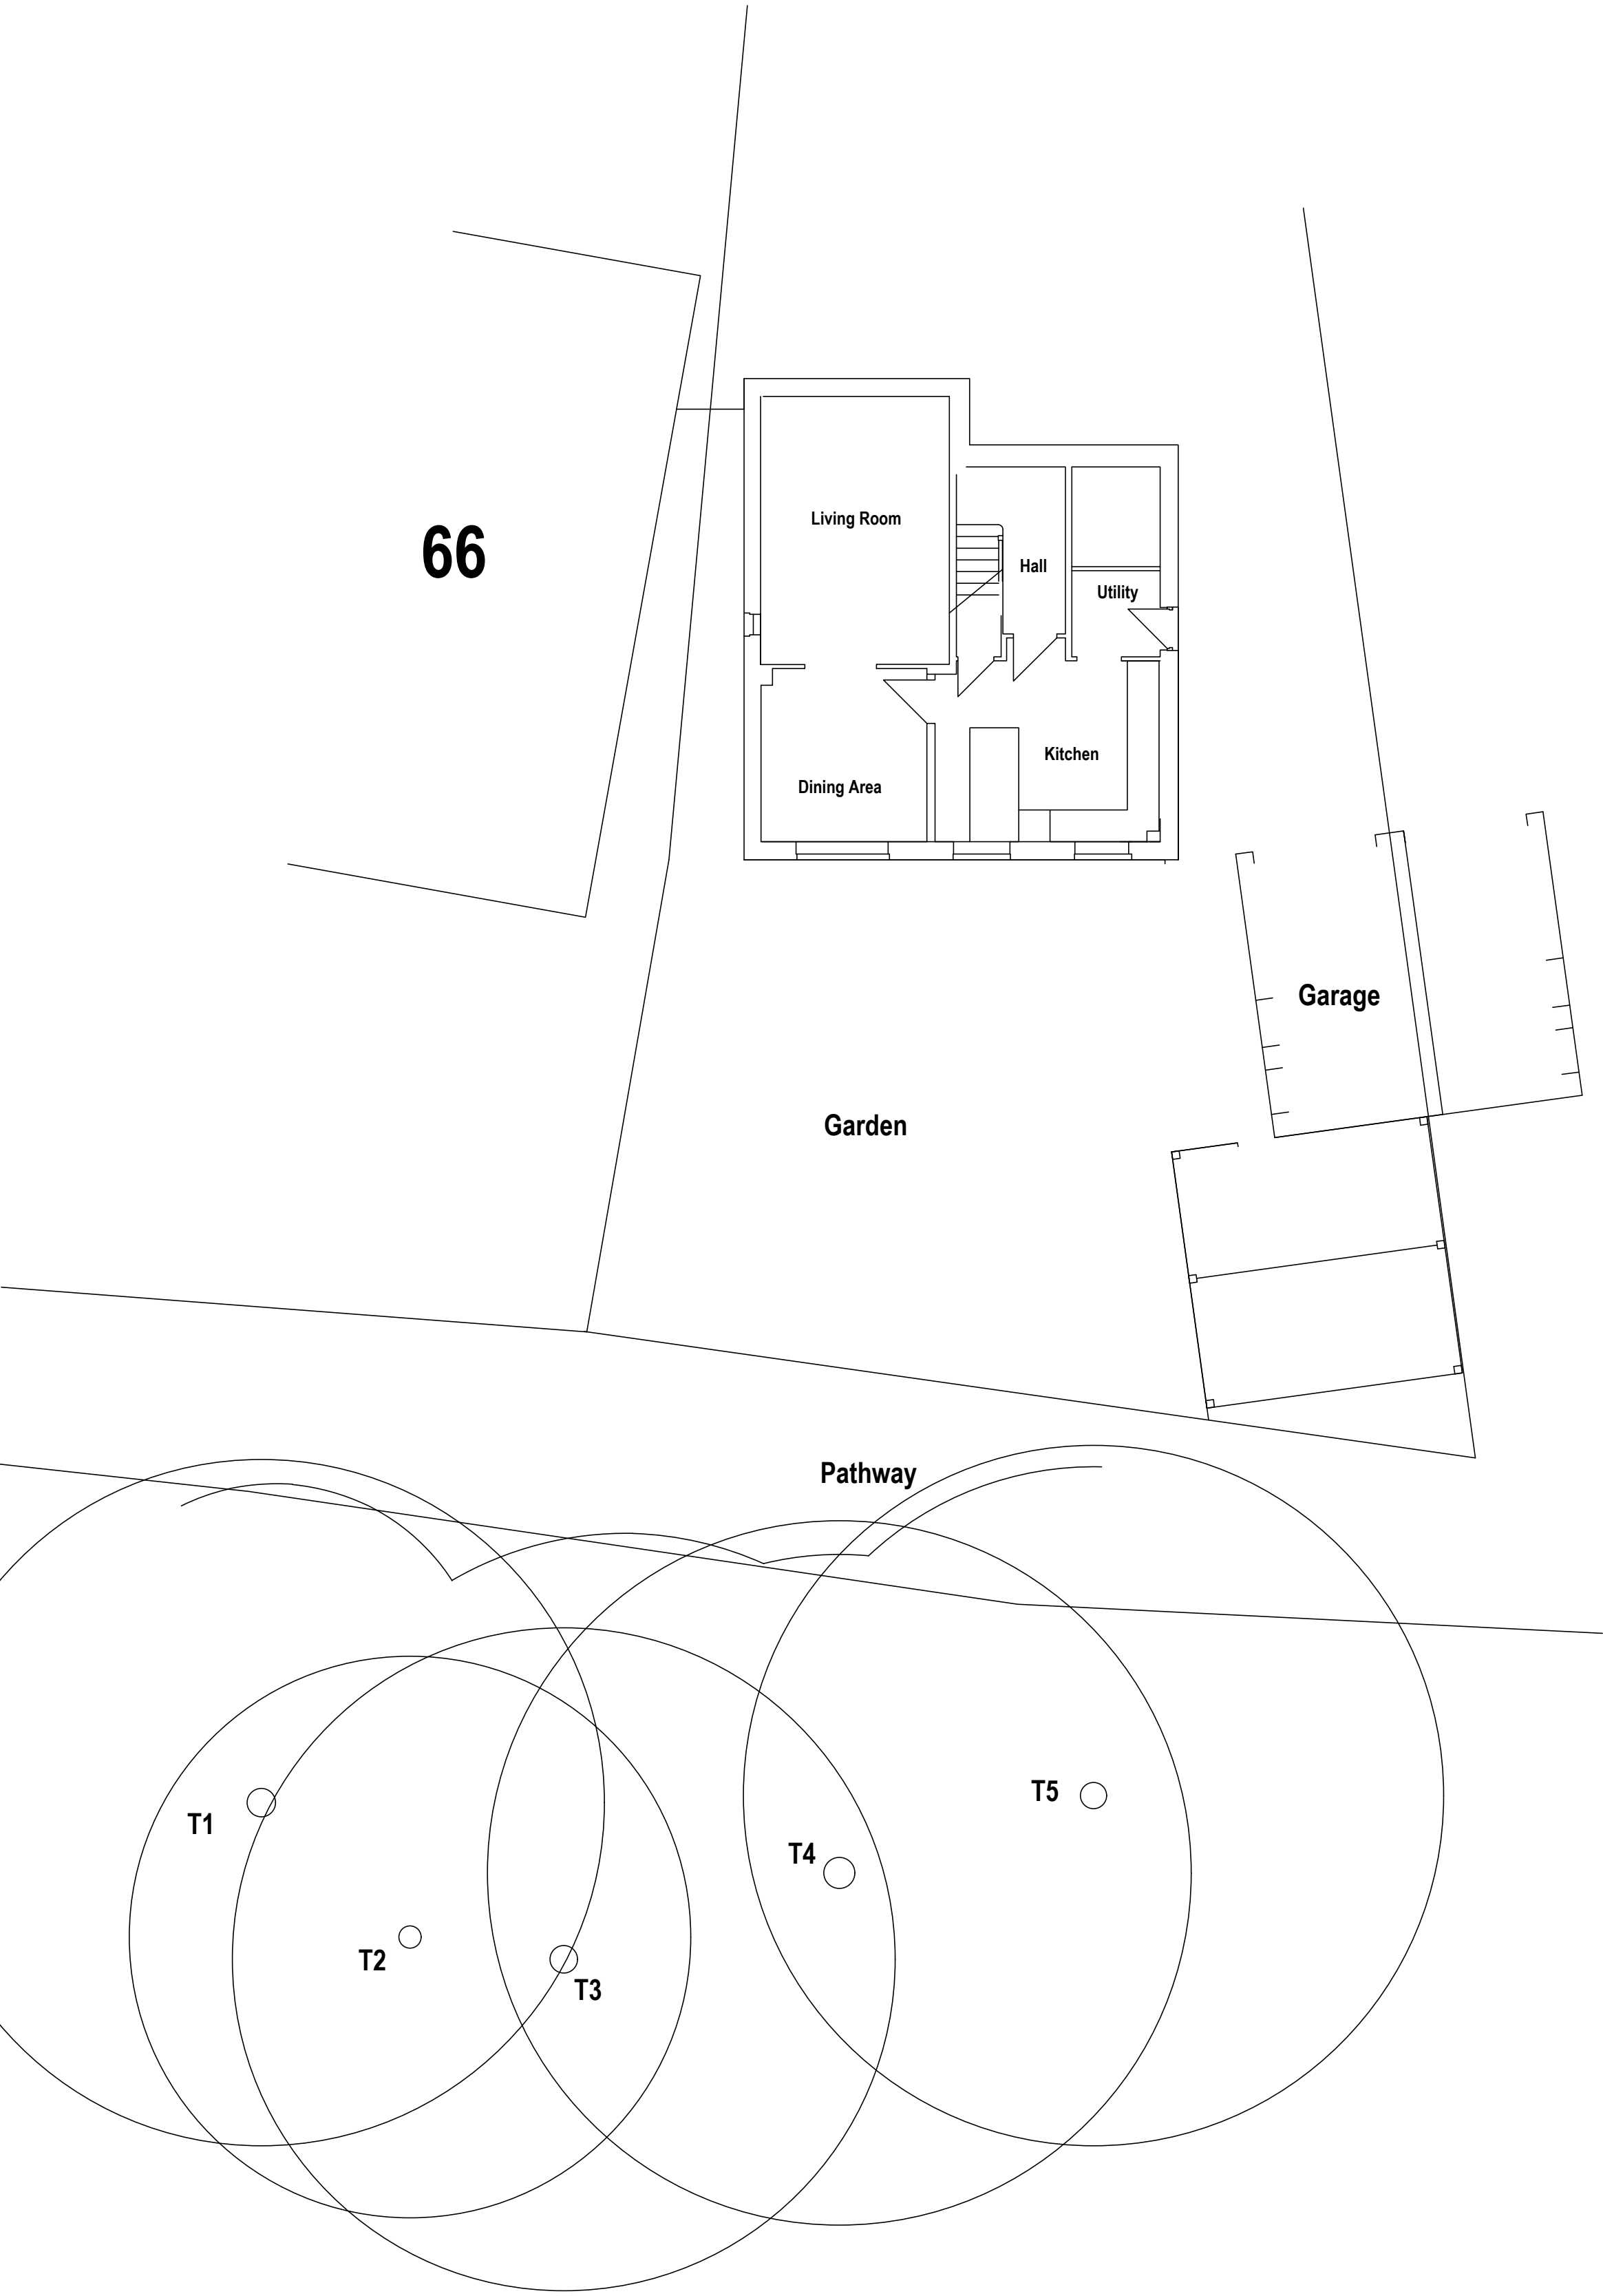

Existing Site Plan inc. Tree Survey 1:100

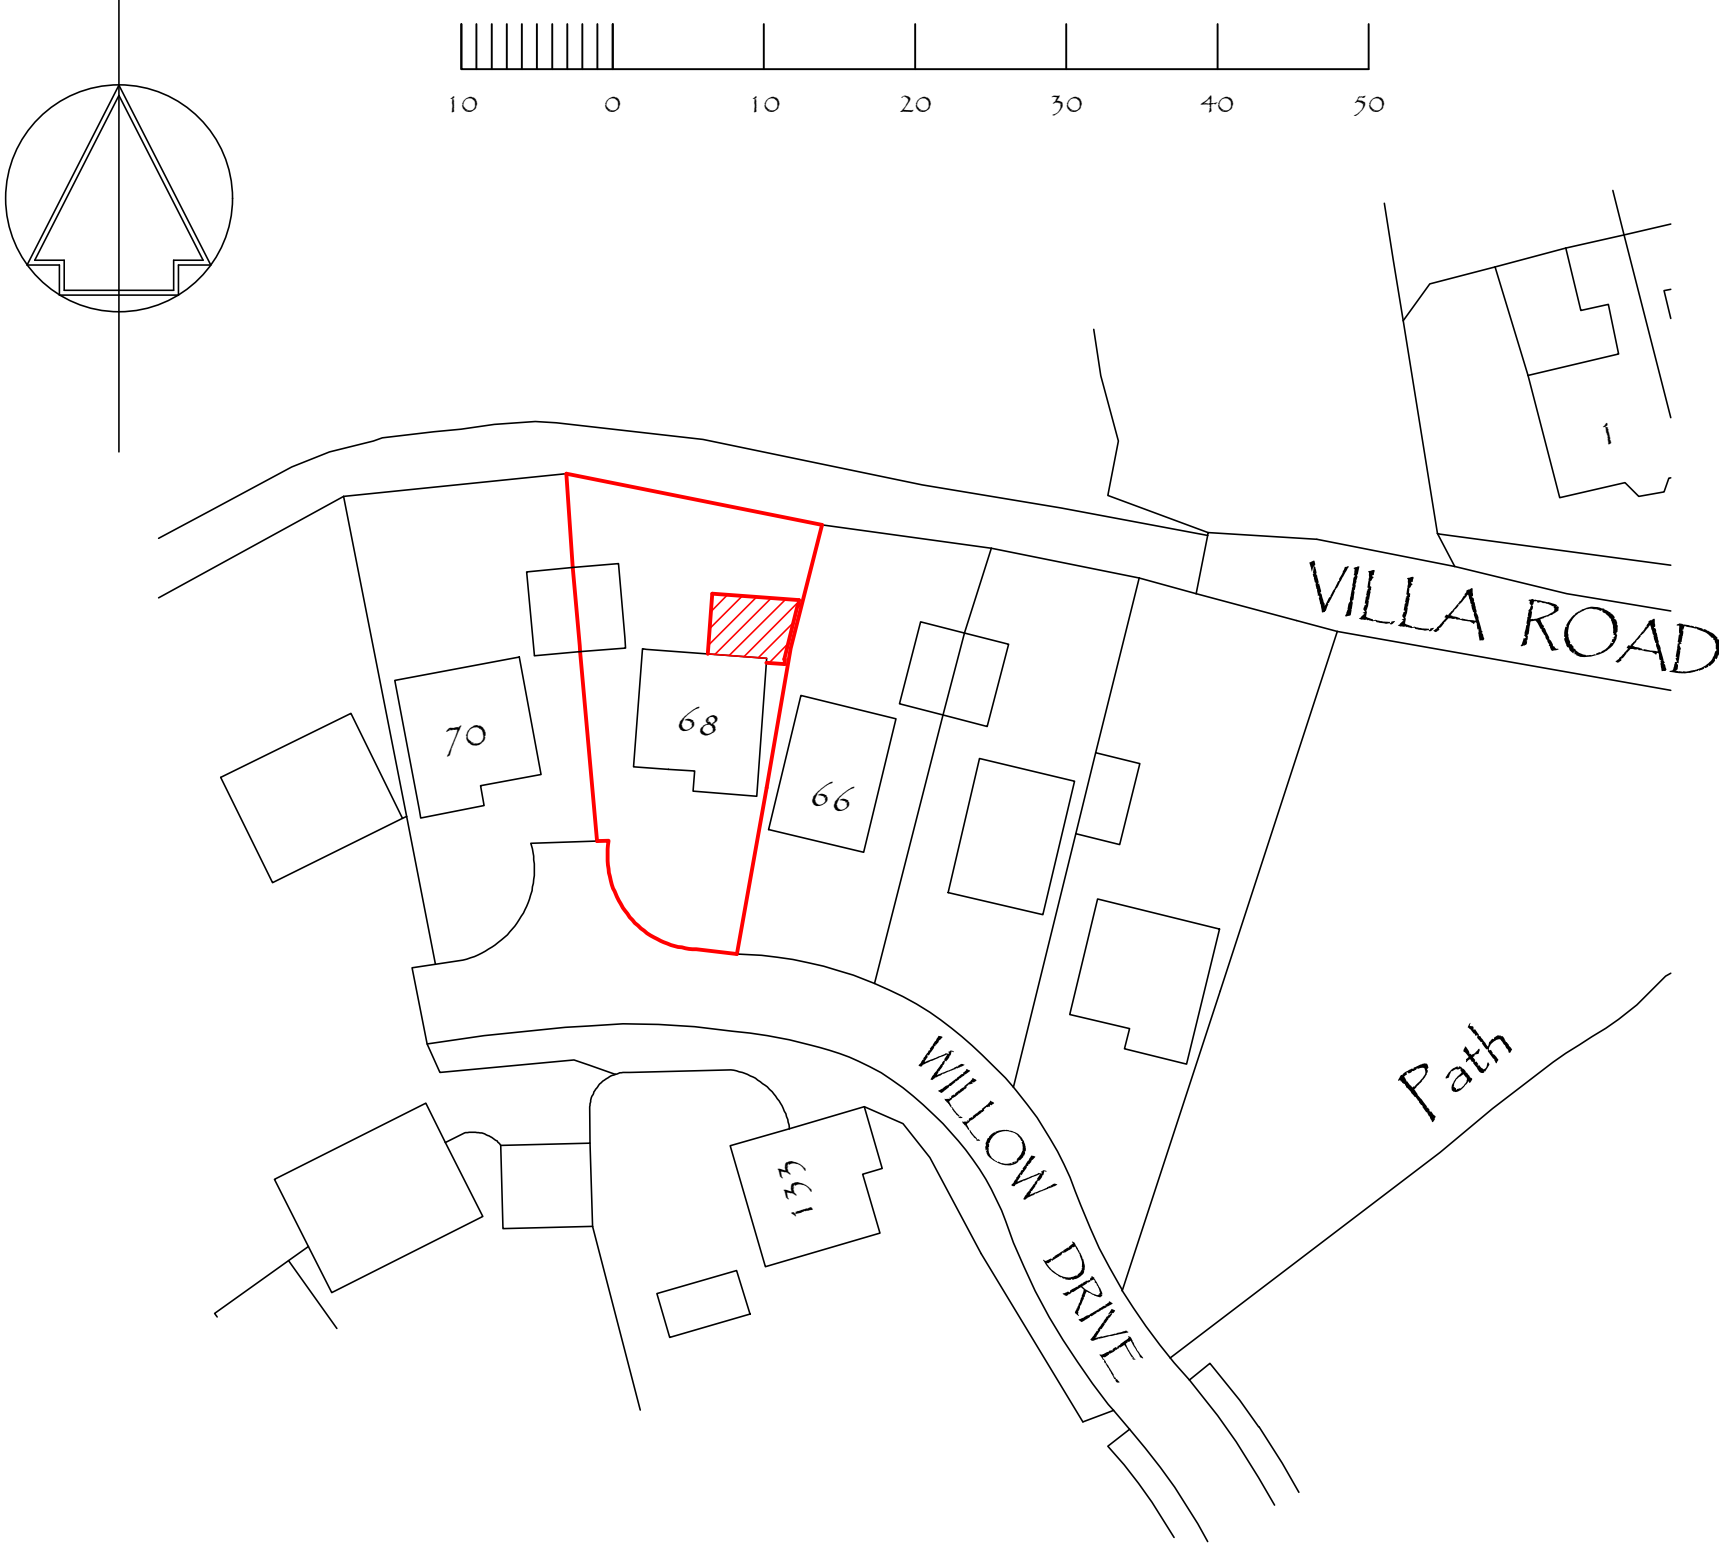

Block Plan 1:500

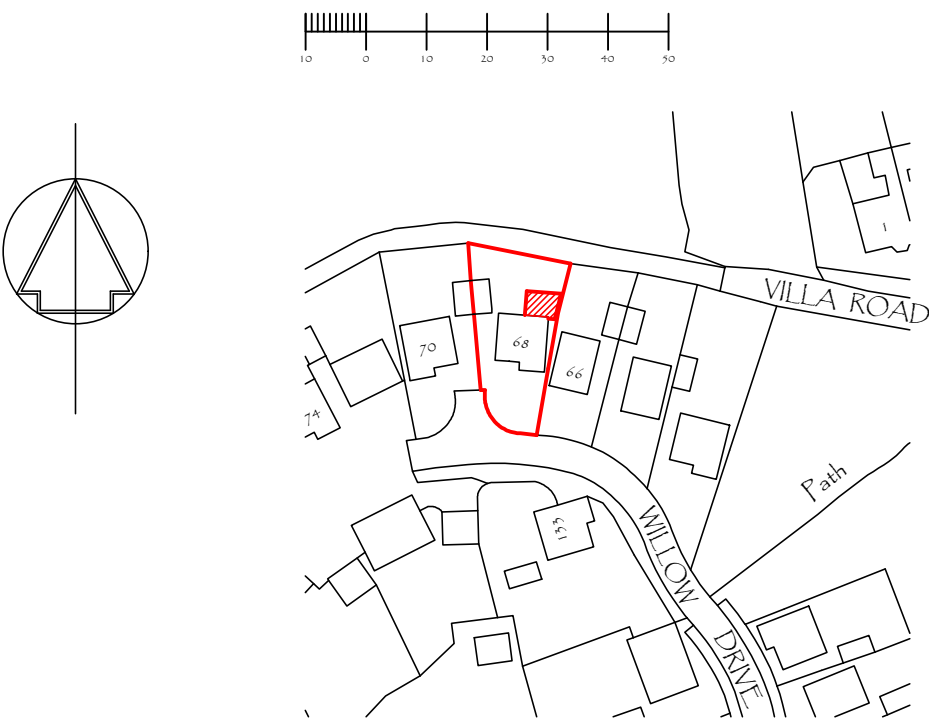

Location Plan 1:1250

REV	DATE	DESCRIPTION
DRAWING STATUS		
PLANNING		

THIS DRAWING IS COPYRIGHT AND MUST NOT BE REPRODUCED IN WHOLE OR IN PART WITHOUT THE PRIOR PERMISSION OF P4 Architecture.

DIMENSIONS TO BE VERIFIED ON SITE. ONLY FIGURED DIMENSIONS TO BE USED AND ANY DISCREPANCY BETWEEN THIS DRAWING AND SITE CONDITIONS TO BE REFERRED TO P4 Architecture IMMEDIATELY. NO DIMENSIONS ARE TO BE SCALED OFF PRINTED DRAWINGS UNLESS STATED DIMENSIONS ALIGN WITH THE CORRESPONDING SCALE BAR AND SCALE RULE. ANY AREAS THAT ARE INDICATED ON THIS DRAWING ARE FOR GUIDANCE ONLY. NO RESPONSIBILITY IS TAKEN FOR THEIR ACCURACY.

THERE IS A RISK OF DEATH OR INJURY IN CONSTRUCTION IF THE WORKS ARE NOT PROPERLY PLANNED AND SUPERVISED. THE CONTRACTOR MUST NOT UNDERTAKE ANY ELEMENT OF WORK WITHOUT HAVING FIRST CARRIED OUT THE NECESSARY RISK ASSESSMENT AND PREPARED DETAILED METHOD STATEMENT.

CLIENT	
Mr B. Jones	
PROJECT	
Proposed Internal Alterations at 68, Willow Drive Cheddleton Leek Staffs	
DRAWING TITLE	
Site Layout Plan	
SCALE	DATE
1:100 @ A1	May 2021
DRAWING No.	REV
BEJO /PP/01/006	
P4 Architecture A Member of the Chartered Institute of Architectural Technologists Chartered Institute of Architectural Technologists Architectural & Construction Project Management Services Lodge Hill, Wallbridge Drive, Leek, Staffordshire, ST13 8NE. Tel. 07962 062 618 Email. philip@p4architecture.co.uk	