


Copyright of this drawing is vested in the Designer and it must not be copied or reproduced without consent.

Rev.	Drawn	Comments	Date
A	ME	Parking provision shown	Jun 21

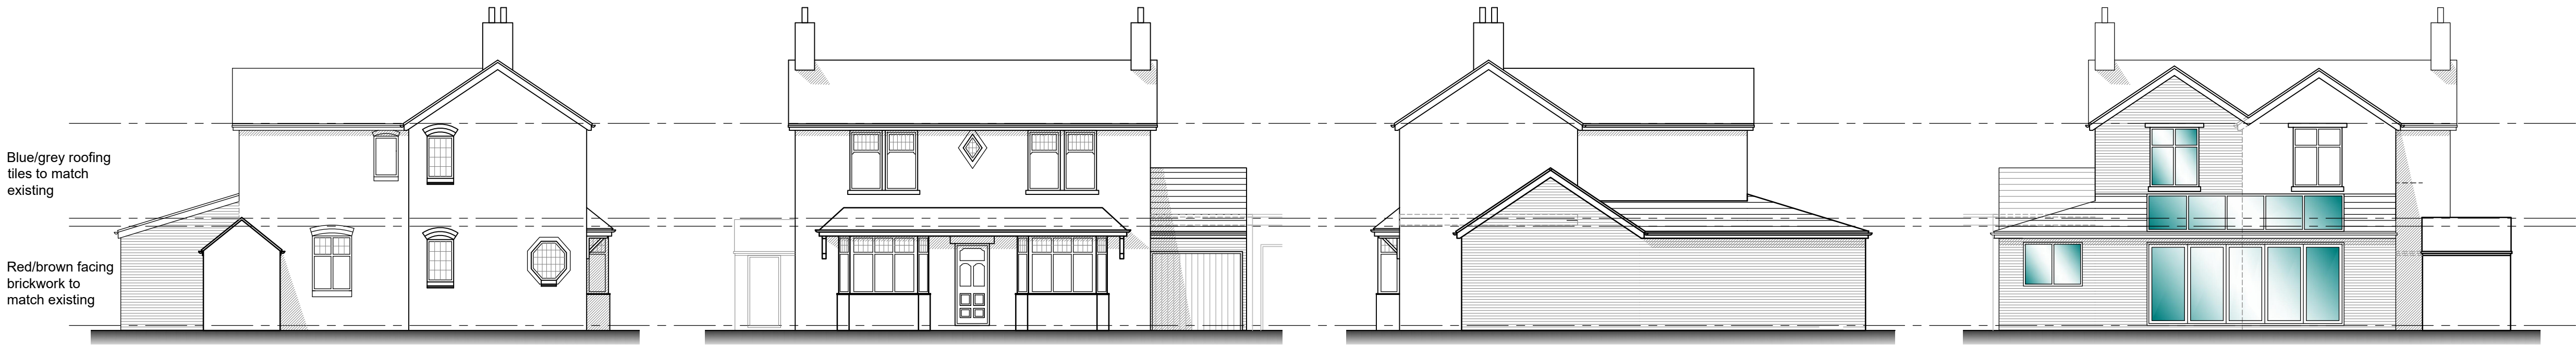


Proposed side elevation
Scale 1:100


Proposed front elevation
Scale 1:100

Proposed side elevation
Scale 1:100


Proposed rear elevation
Scale 1:100

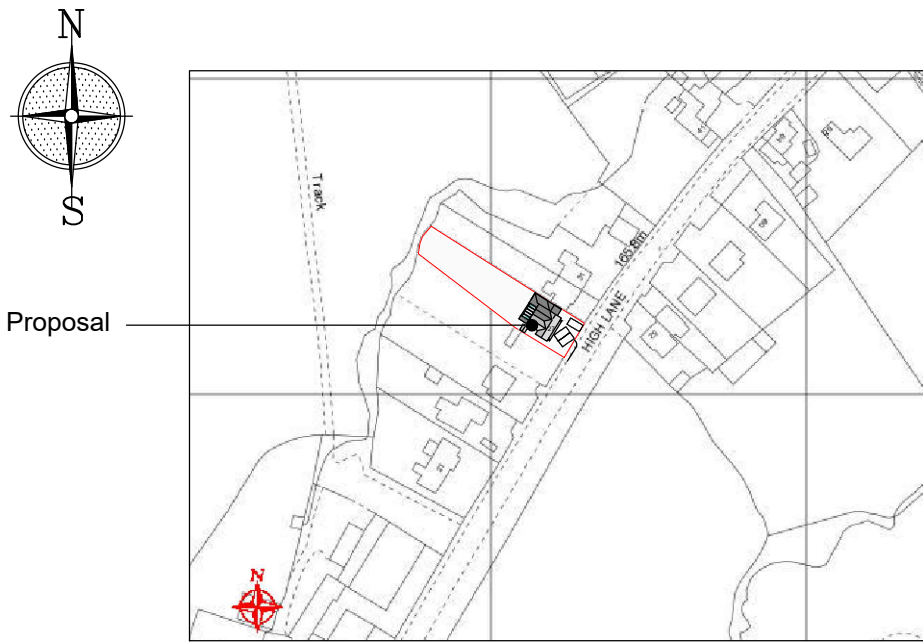

Site location plan
Scale 1:2500

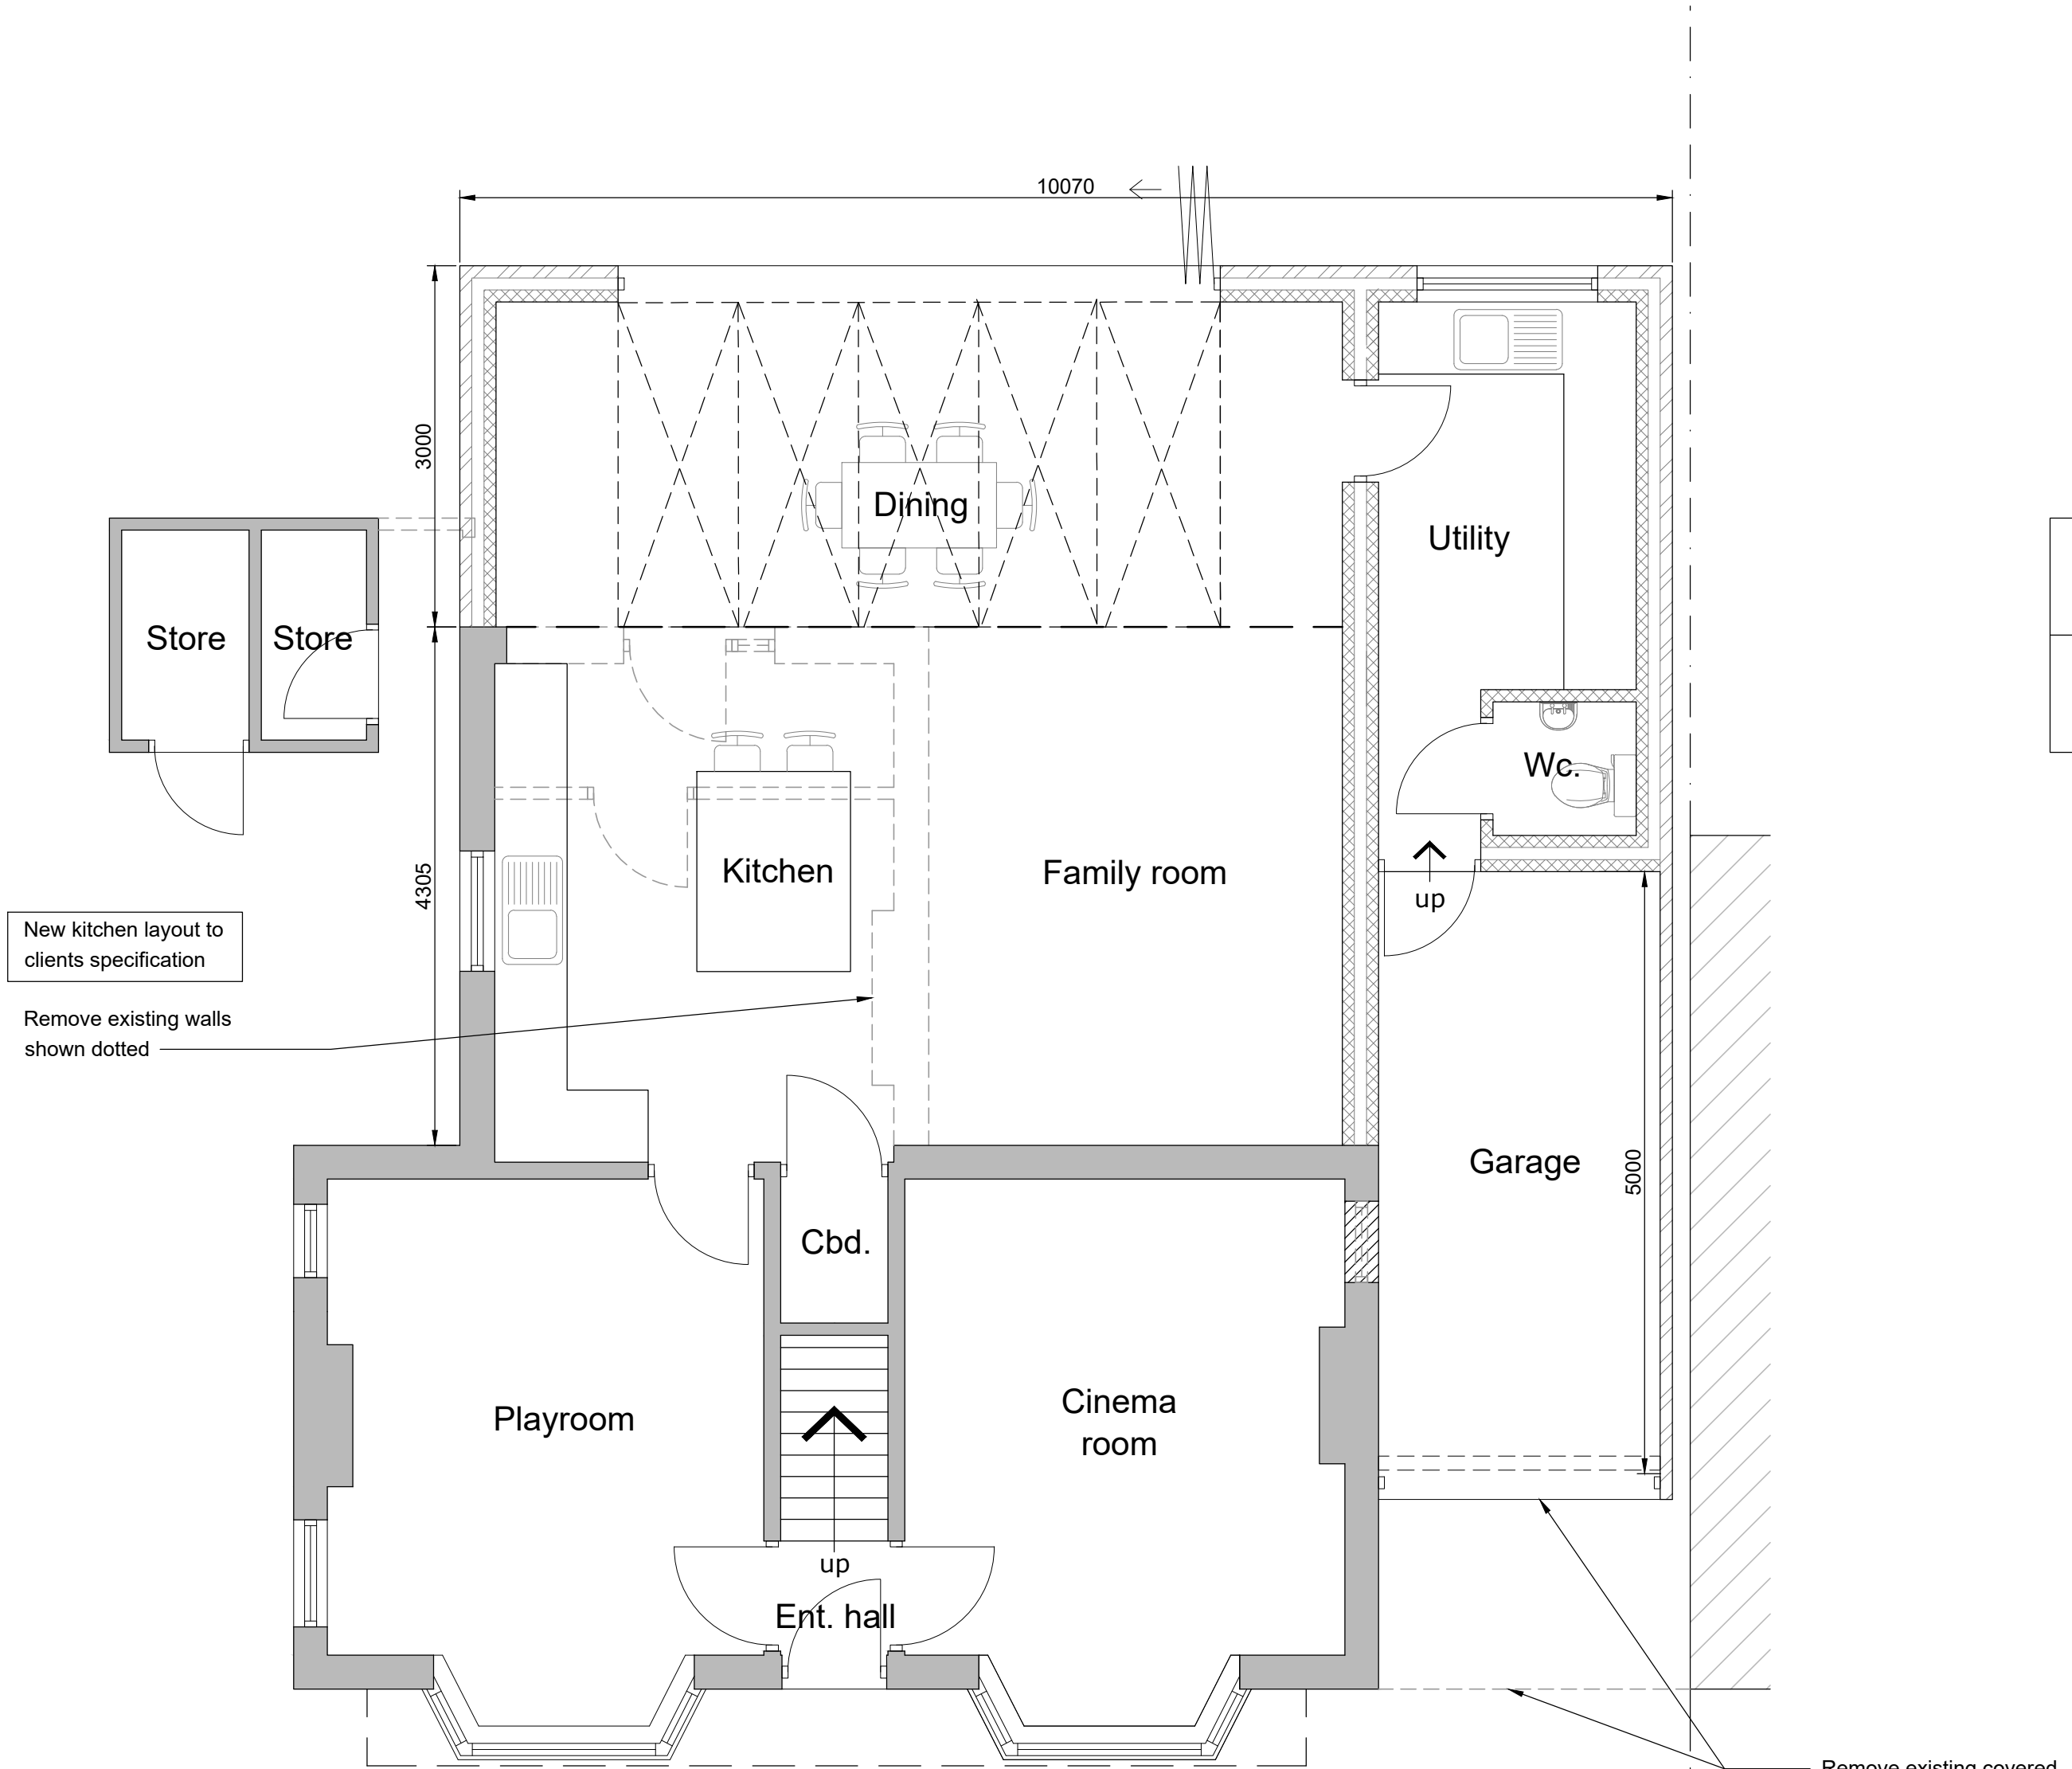

Proposed ground floor plan
Scale 1:50

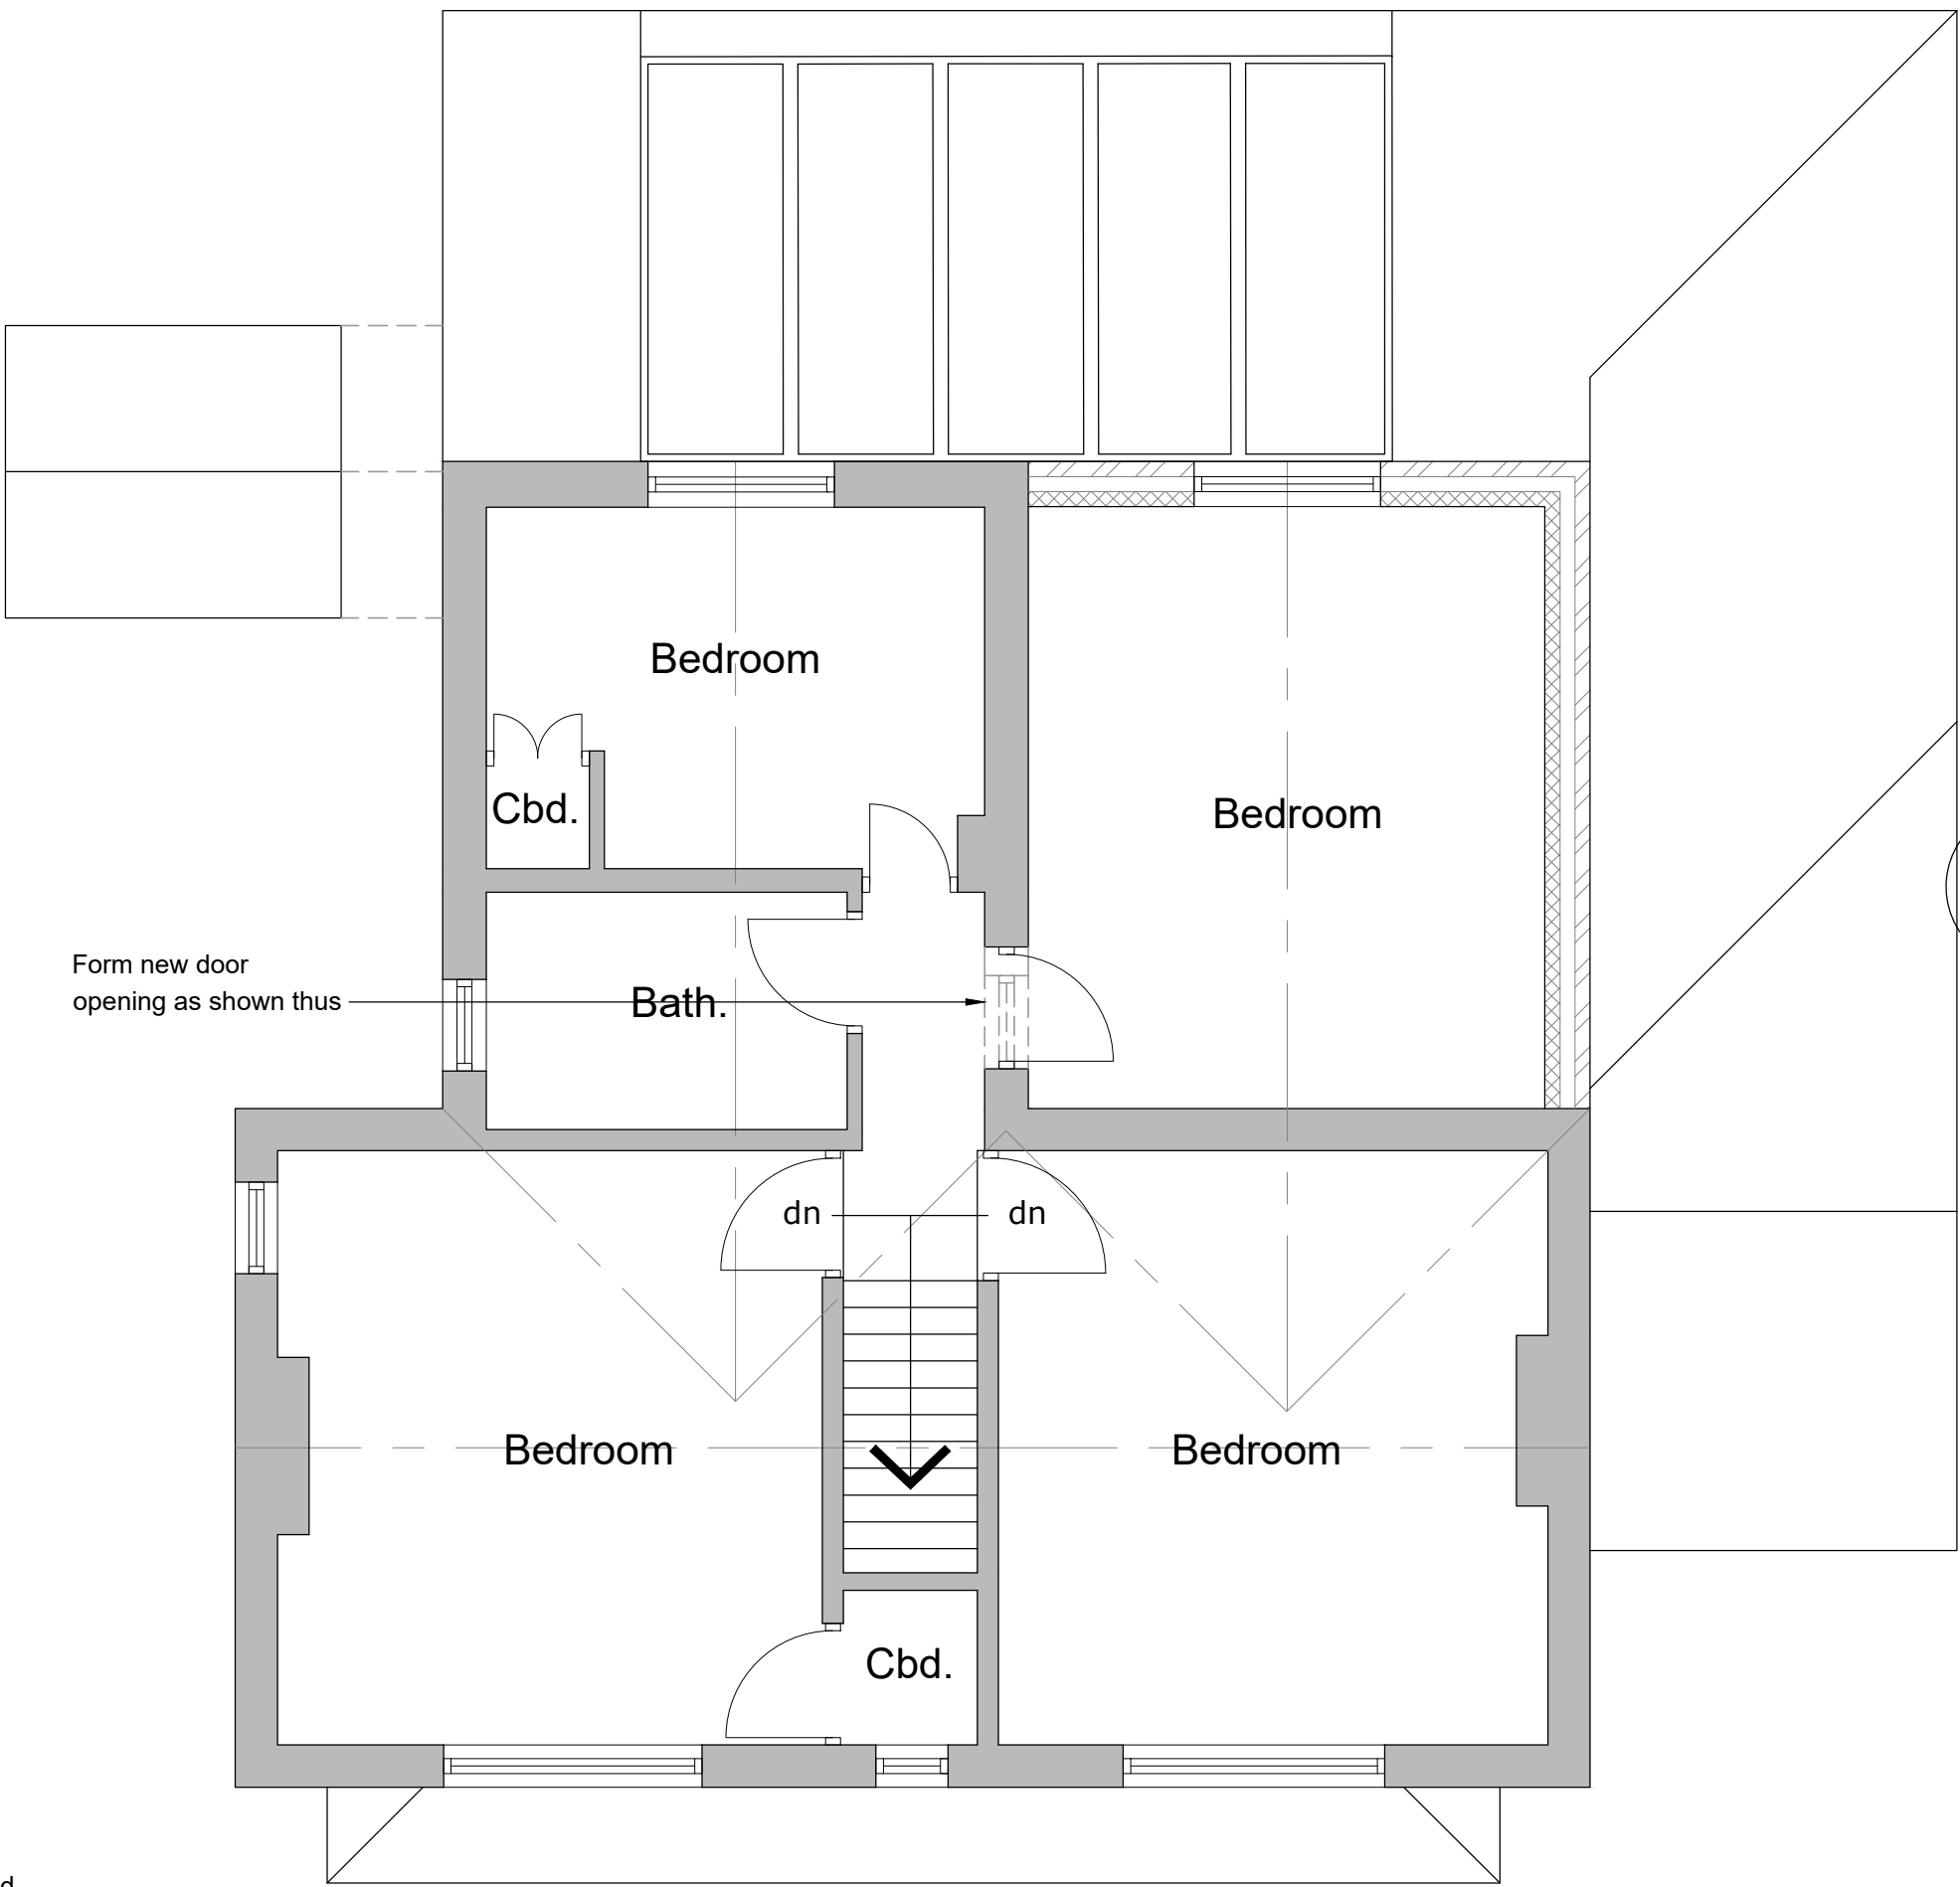

Proposed first floor plan
Scale 1:50



Proposed site plan
Scale 1:500

Existing dropped kerb to remain undisturbed & existing low level boundary wall to be taken down & new permeable hard-standing laid to allow parking provision for 3 No. vehicles as shown thus

Reproduced from the Ordnance Survey map with the permission of Ordnance Survey on behalf of The Controller of Her Majesty's Stationary Office
Licence No. AL 100001834

Client	MR W. DICKEN & MRS C. HOLDCROFT		
Project	PROPOSED ALTERATIONS & EXTENSION TO 27 HIGH LANE, BROWN EDGE, ST6 8RT		
Title	PROPOSED PLANS		
Status	PLANNING PERMISSION		
Date	FEBRUARY 2021	Drawn	ME
Scale	@A1	AS SHOWN	Checked
Project No	100-02A	Drawing No.	Rev
Copyright ©M&E Design Sol. 2019. All rights reserved.			