




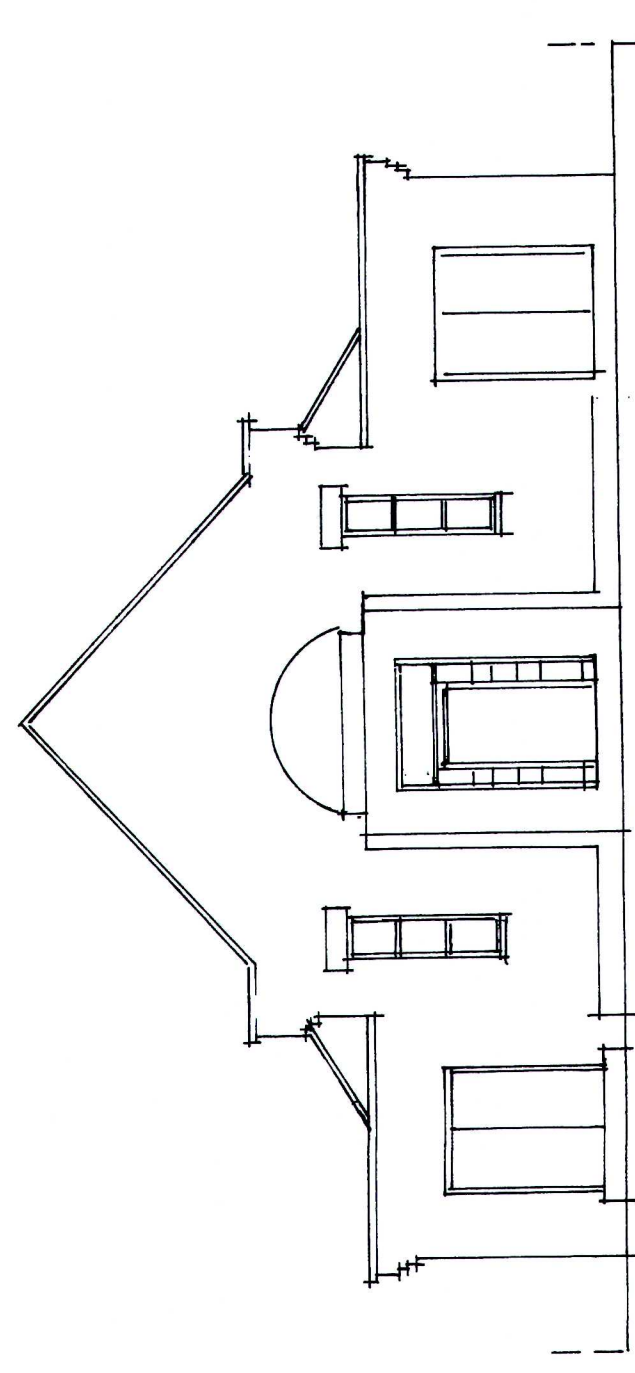


south elevation

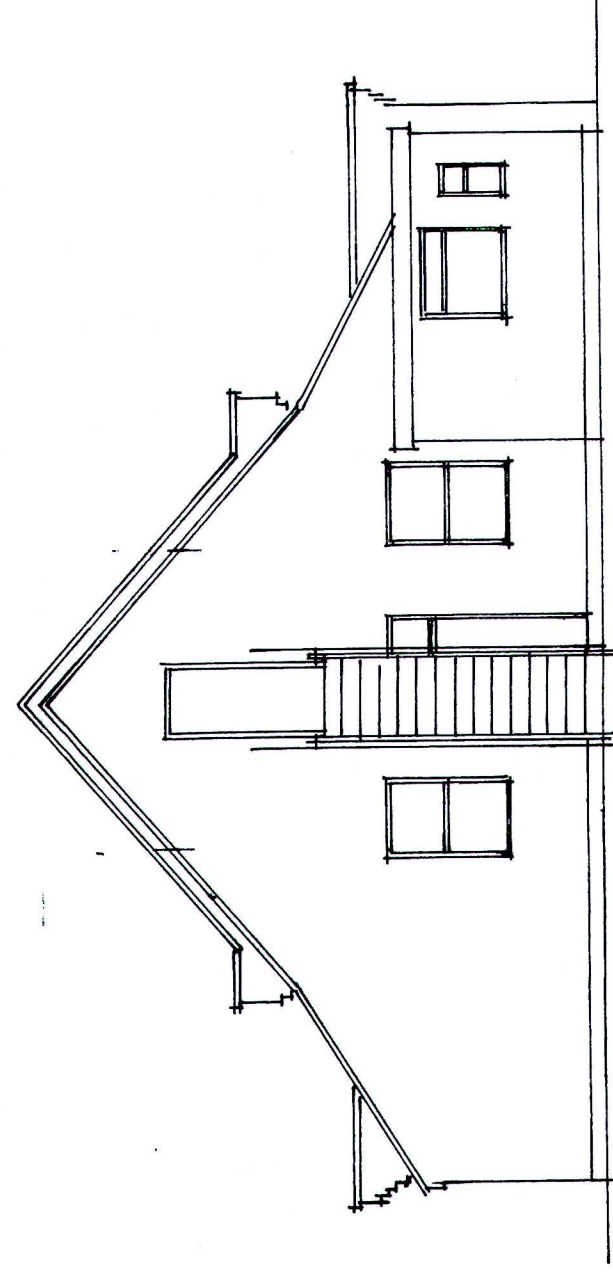


north elevation.

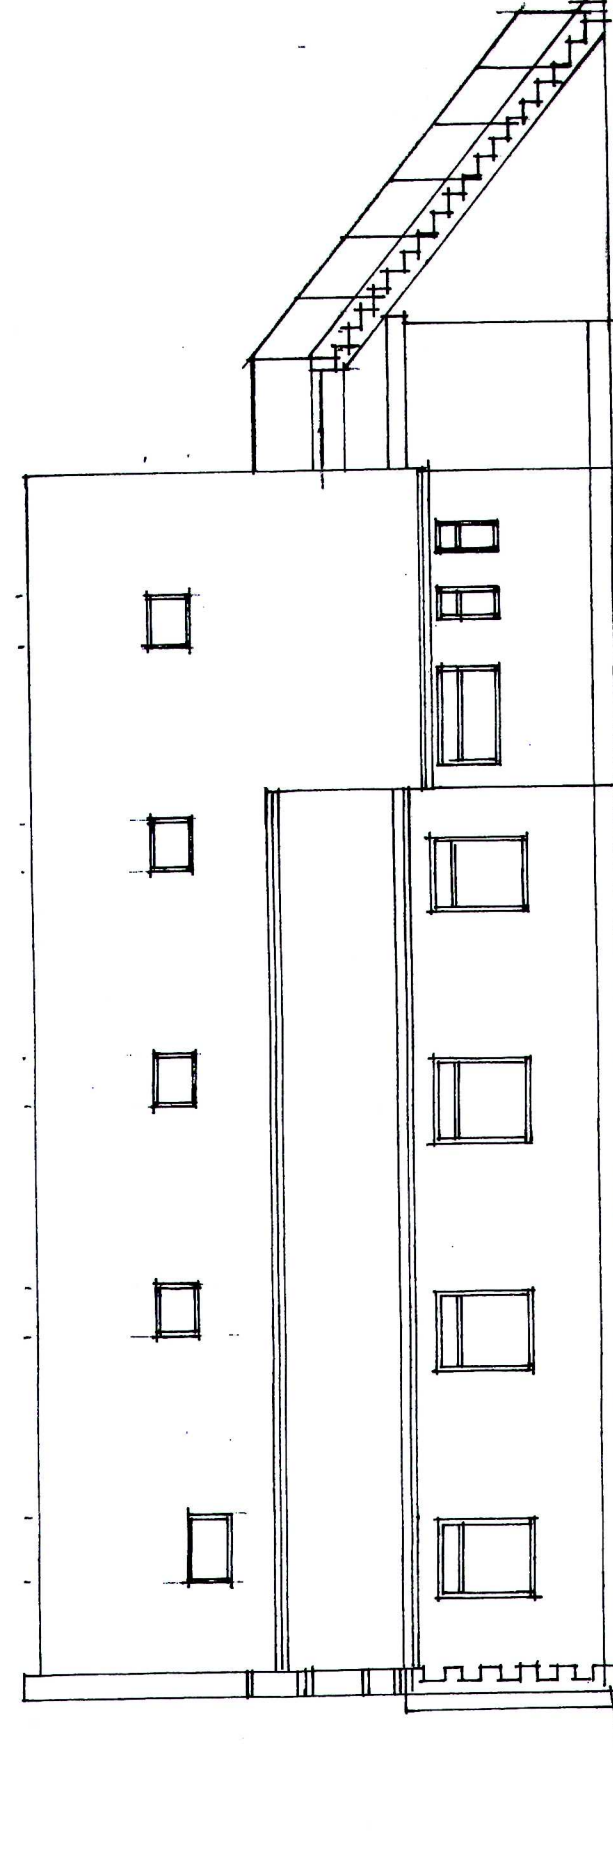


east elevation.

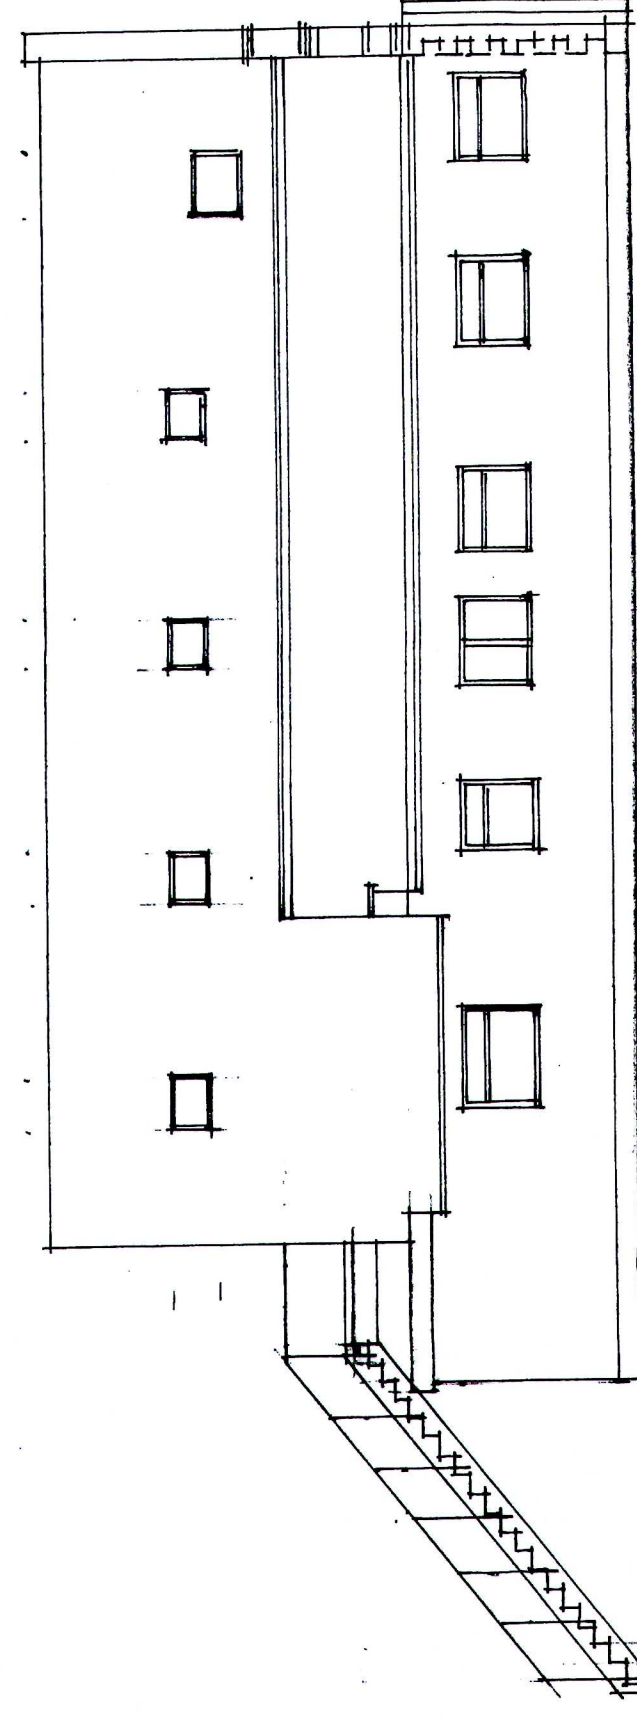


west elevation.

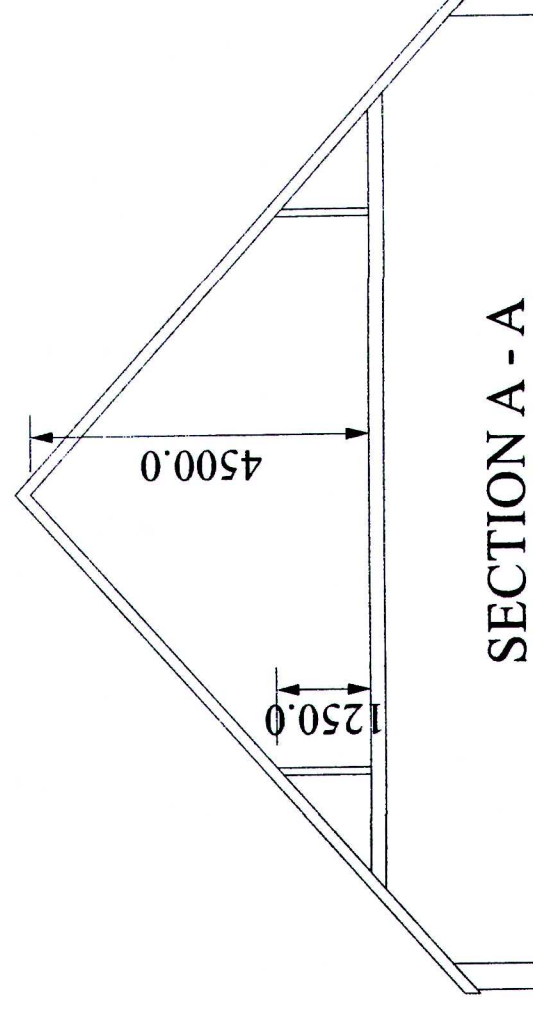

SECTION A - A

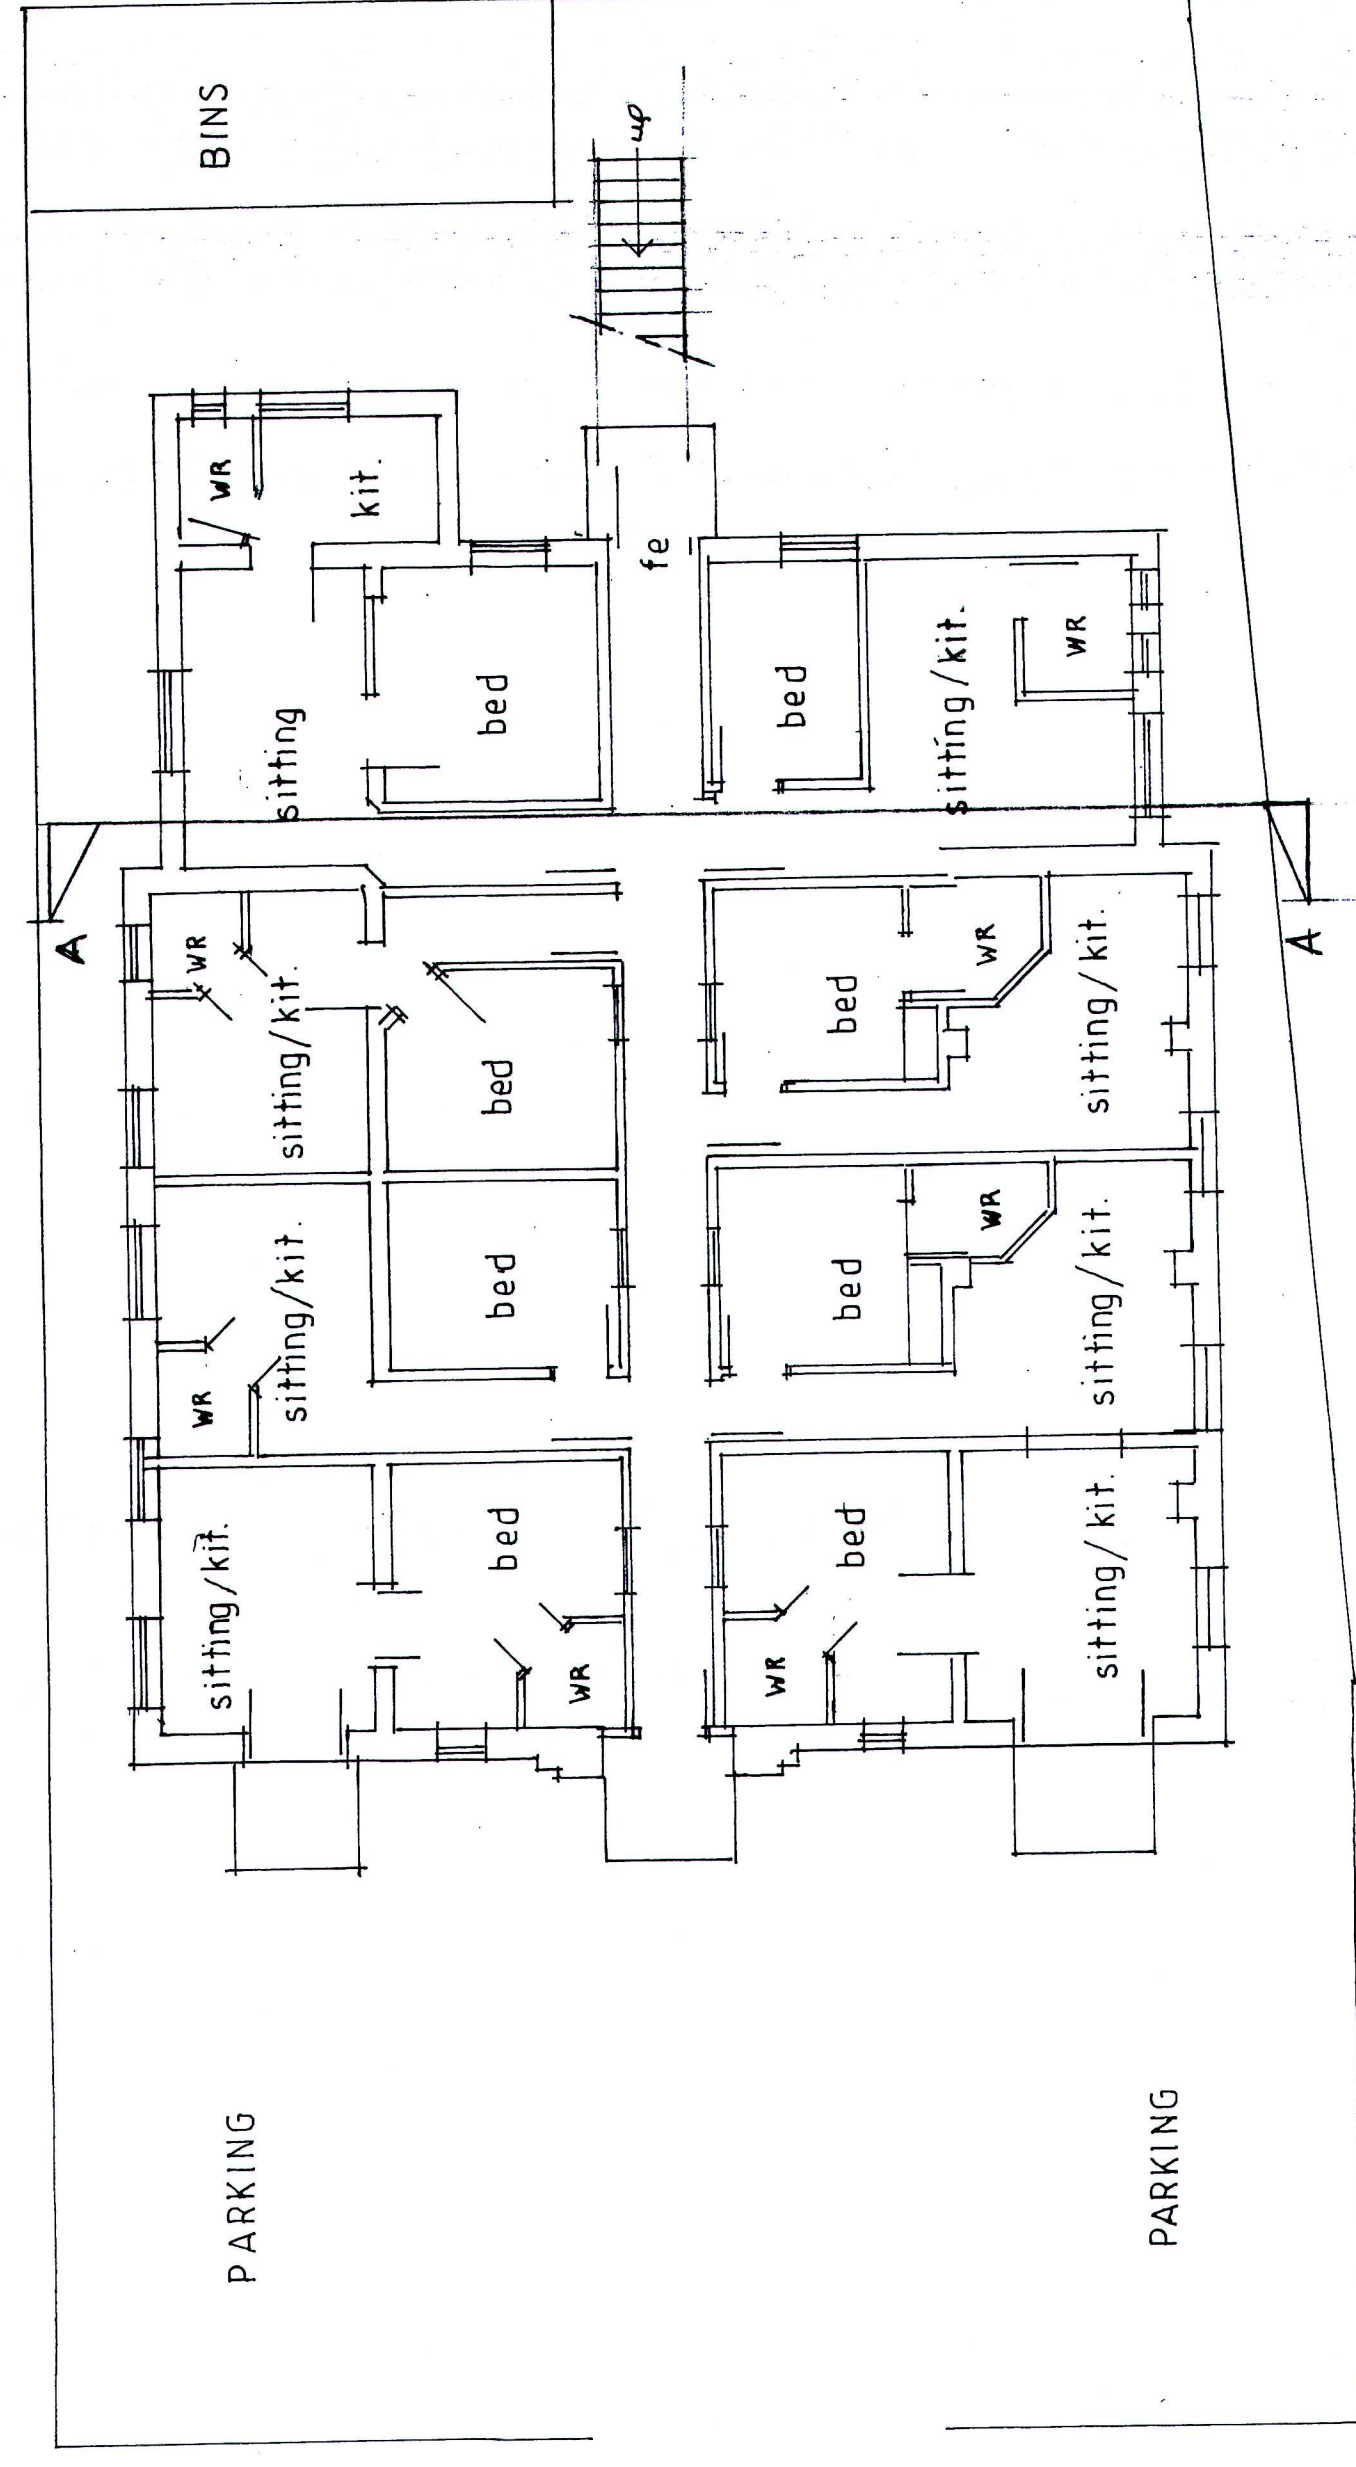

ground floor plan.

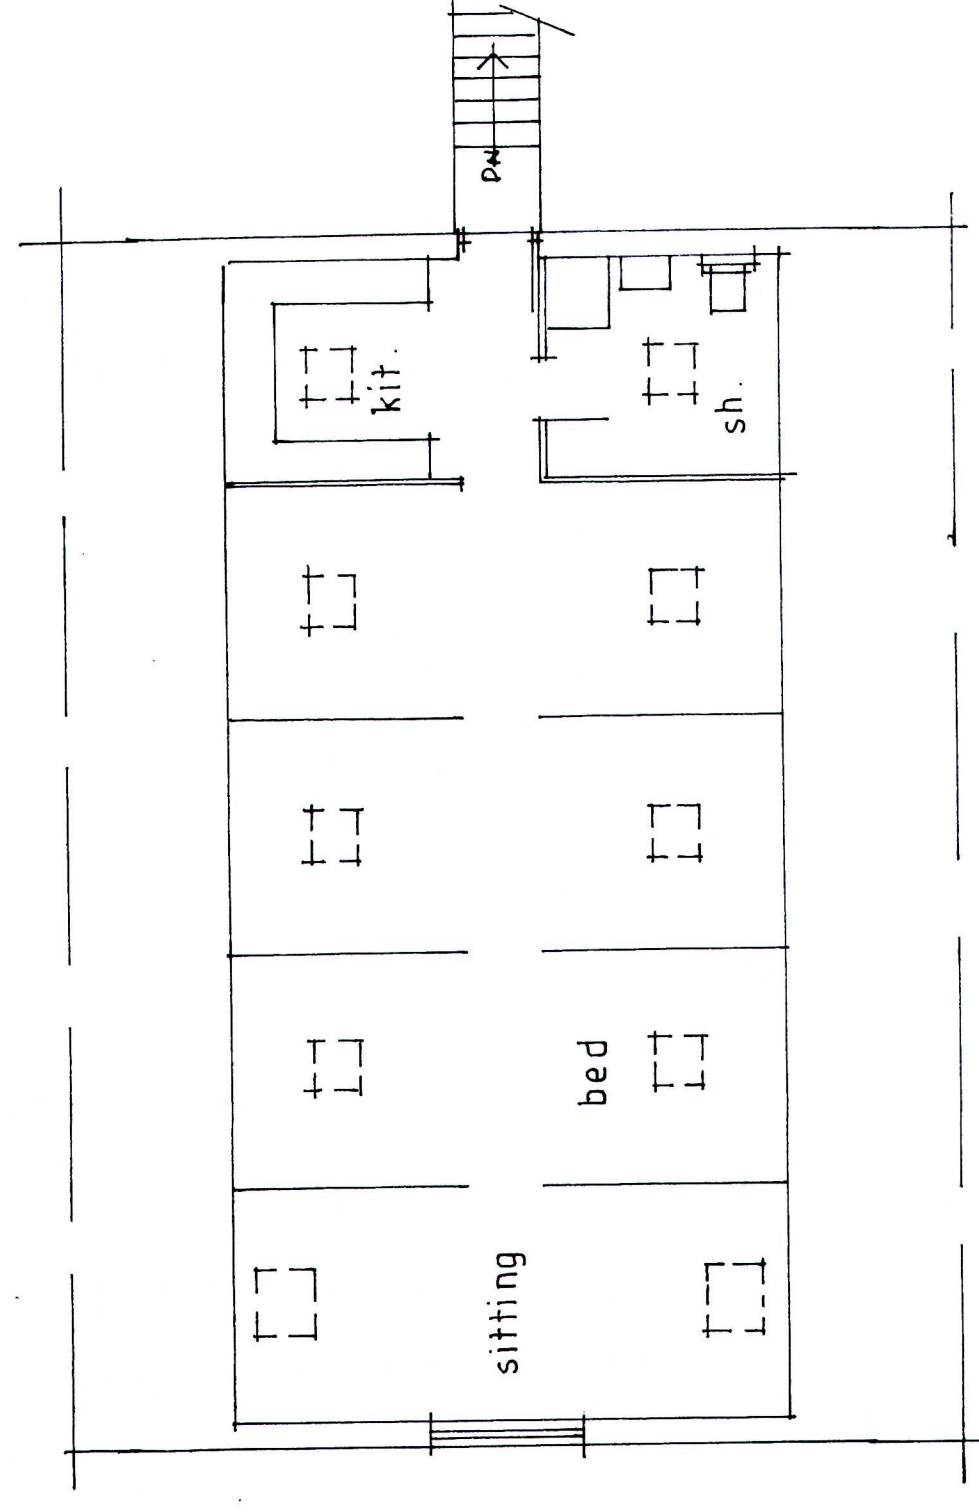

first floor plan.

MR I. TITTERTON

DATE February 21

PROPOSED CONVERSION OF FIRST FLOOR

TO BEDSIT

AT

CHAPEL COURT,

ASHBOURNE ROAD,

CHEADLE,

STOKE-ON-TRENT,

STAFFS. ST10 1HF

DRAWN BY:

MALCOLM SALES

QUANTITY SURVEYORS, DESIGNERS

& BUILDING COST CONSULTANTS

CHURCHILL SUITE,

ELLSWORTH HOUSE,

5, HIGH STREET,

CHEADLE, STOKE-ON-TRENT,

STAFFS. ST10 1AR

TEL: 01538 757233

MOB: 07889 225437

E-MAIL: Malcolm.Sales@salesp.co.uk

SCALES (at A1):

PLAN 1:100

ELEVATIONS 1:100

LOCATION PLAN 1:1250

AS PROPOSED

FOR PLANNING APPLICATION

DRAWING NR. 210217/01