




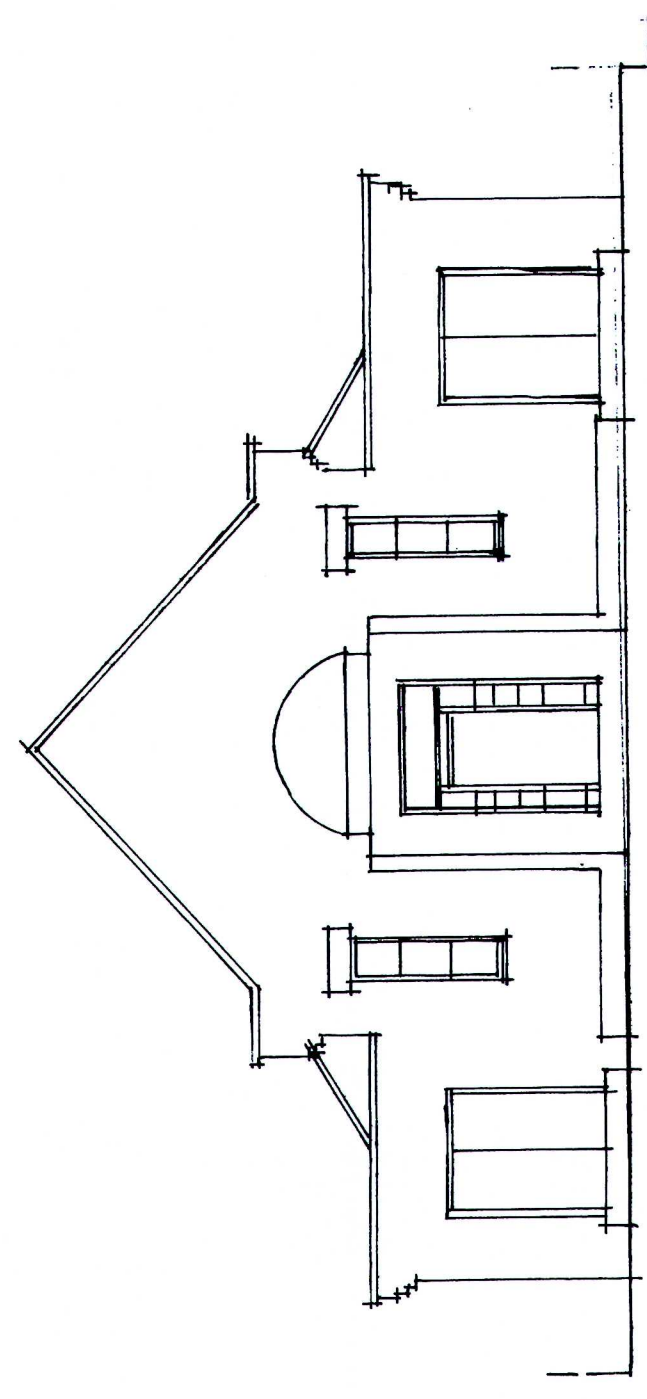


south elevation.

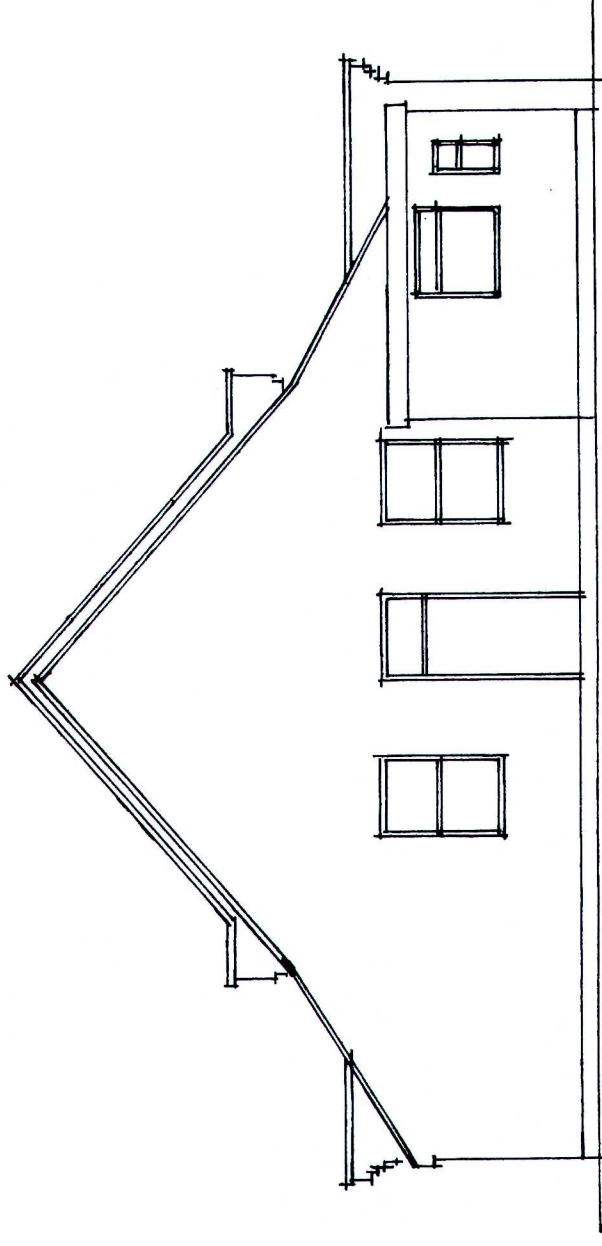


north elevation.

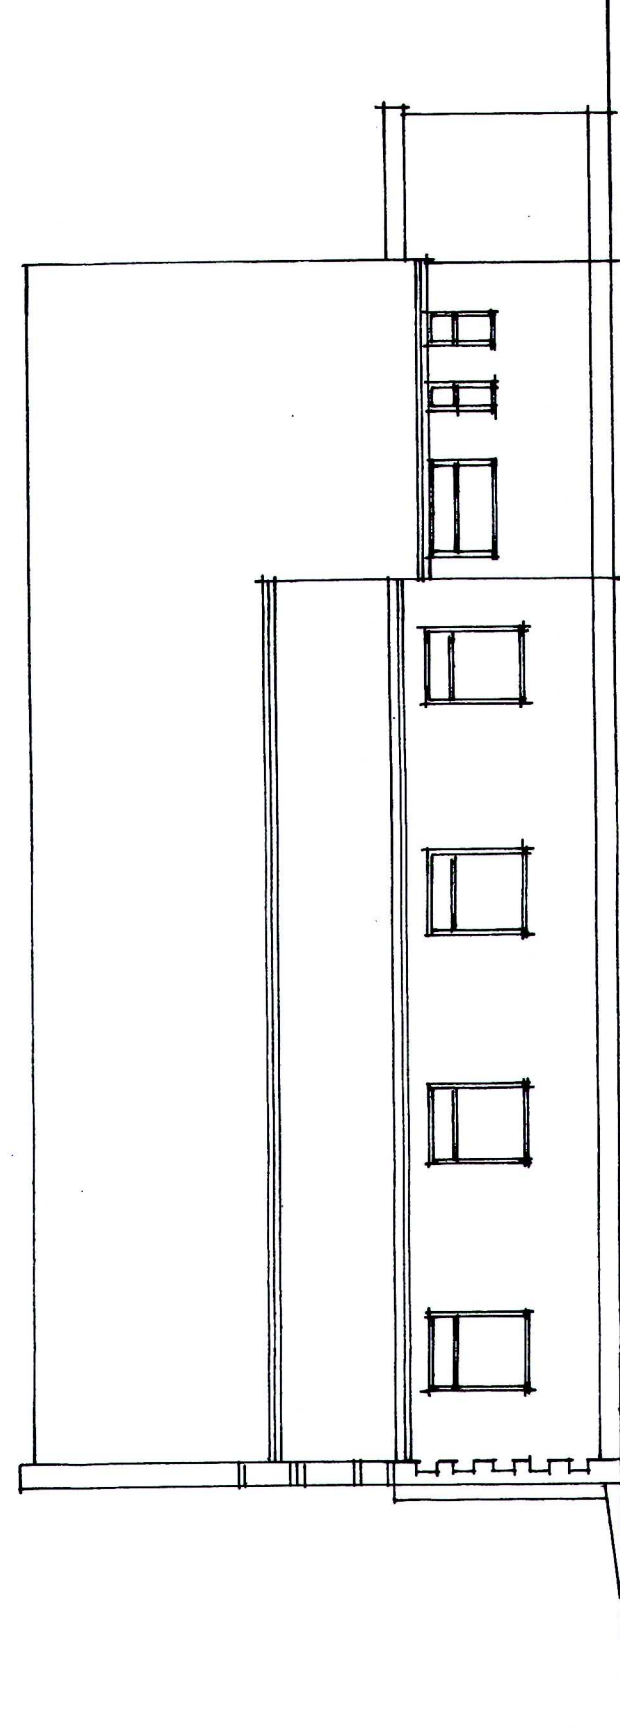


east elevation.

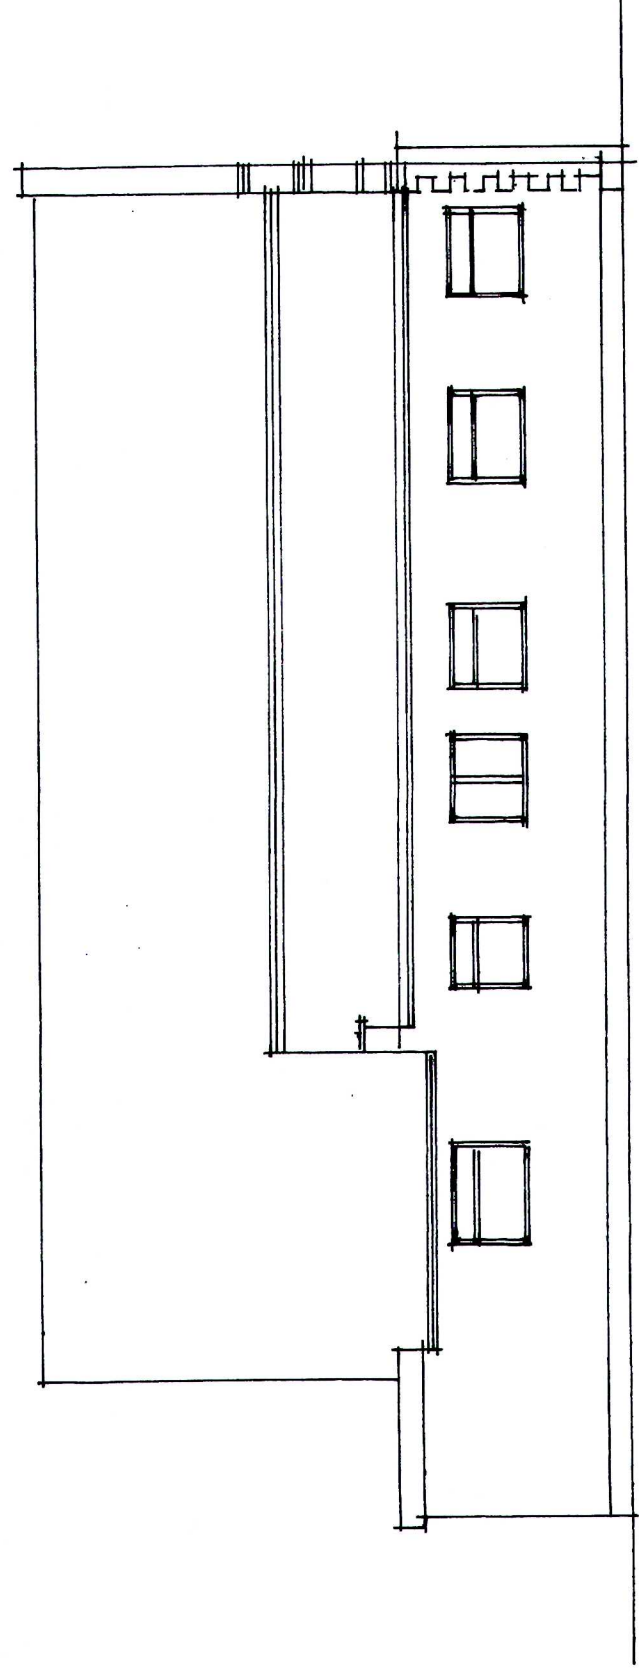

west elevation.

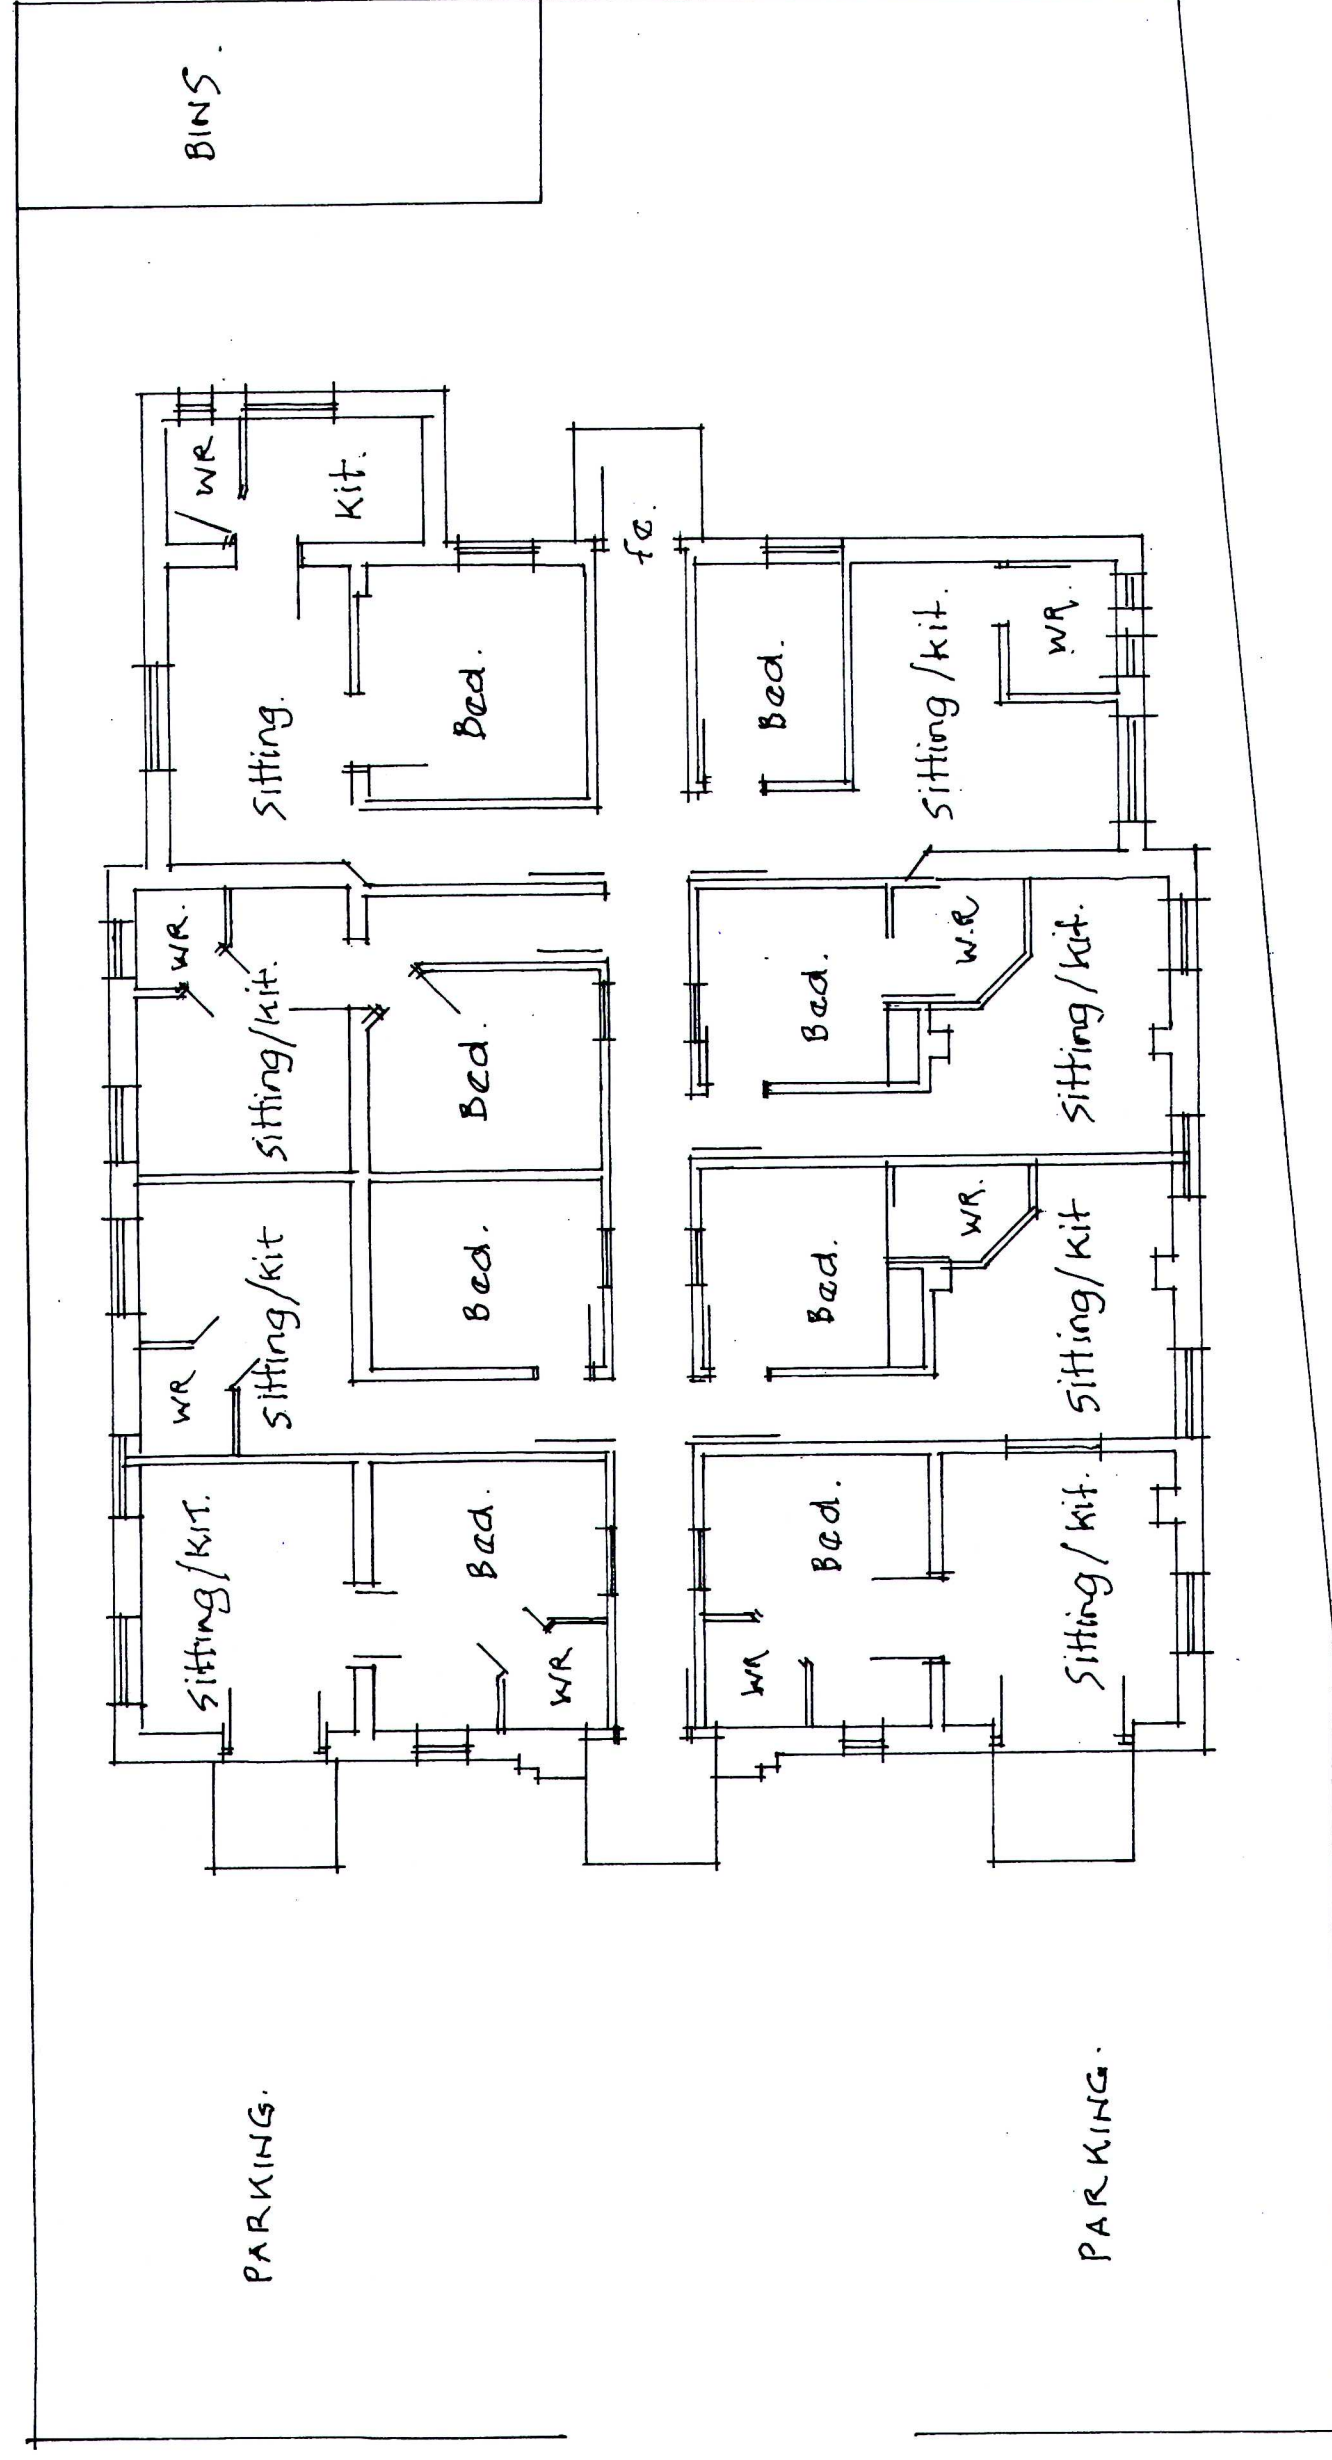

ground floor plan.

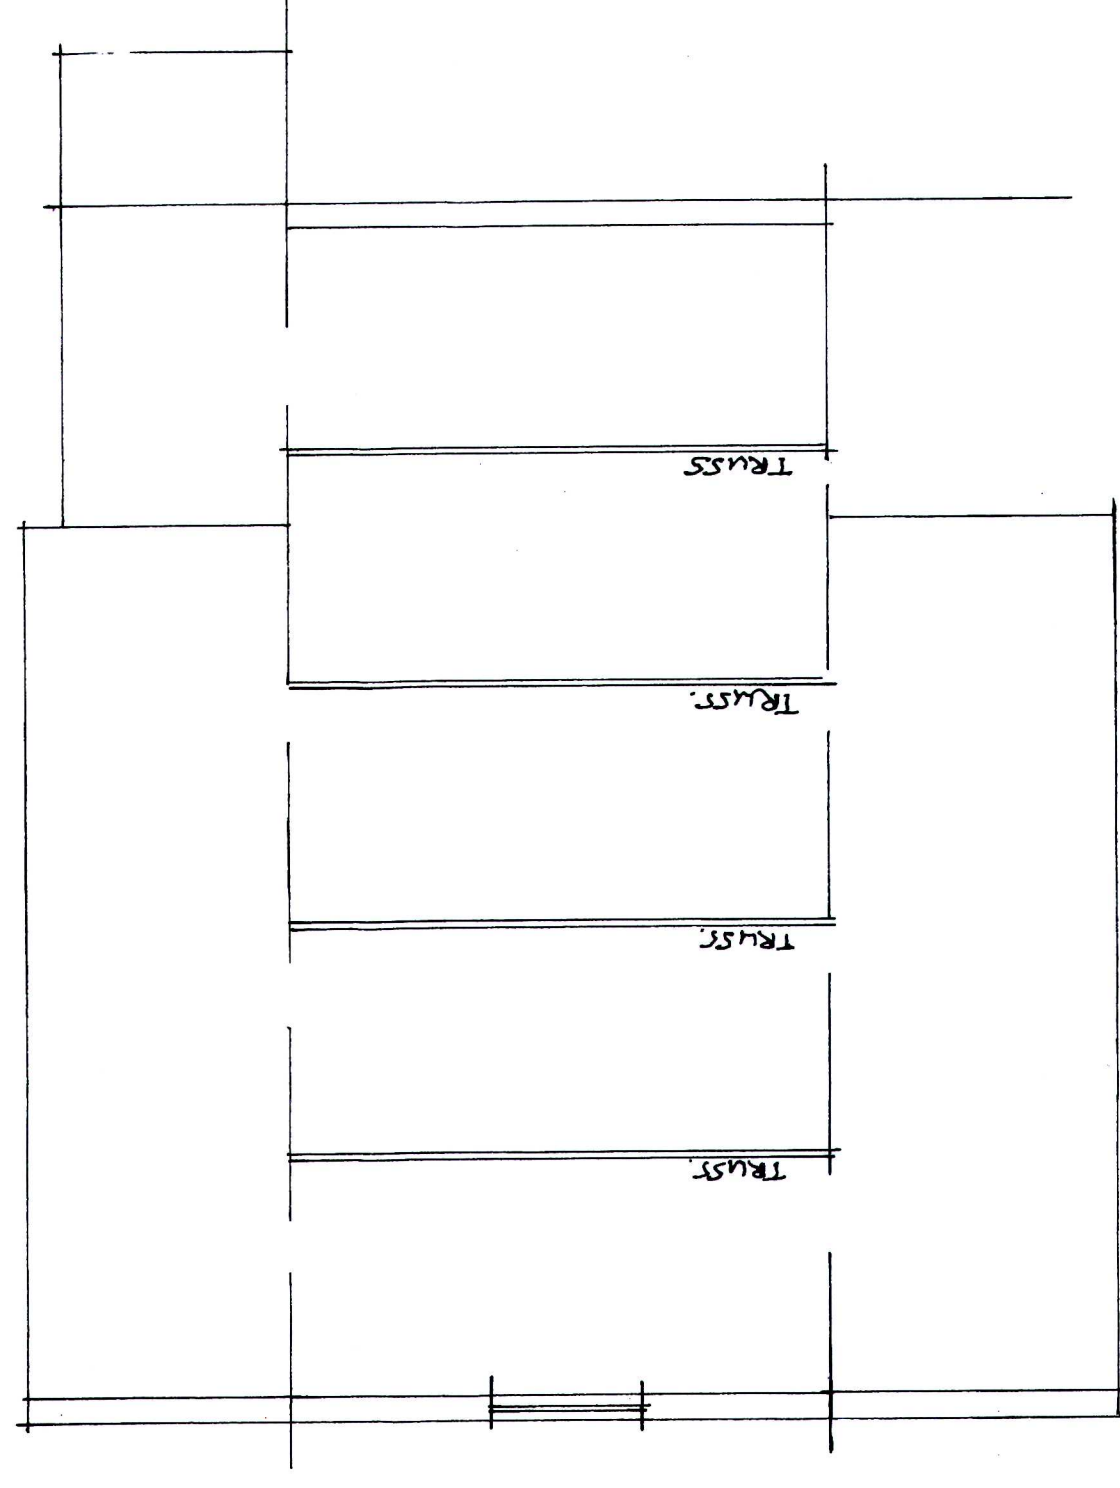

roof plan.

# MR I. TITTERTON

DATE March 21

PROPOSED CONVERSION OF FIRST FLOOR  
TO BEDSIT  
AT

SCALES (of A1):  
PLANS 1:100  
ELEVATIONS 1:100

CHapel COURT,  
ASHBOURNE ROAD,  
CHEADLE,  
STOKE-ON-TRENT,  
STAFFS. ST10 1HF

DRAWN BY:

MALCOLM SALES

QUANTITY SURVEYORS, DESIGNERS  
& BUILDING COST CONSULTANTS  
CRUGHER ROAD,  
LILWORTH HOUSE,  
51, HIGH STREET,  
CHEADLE, STOKE-ON-TRENT,  
STAFFS. ST10 1AR

FOR PLANNING APPLICATION  
TEL: 01538 757233  
MOB: 07889 225437  
E-MAIL: Malcolm.Sales@salesq.co.uk

AS EXISTING

DRAWING NR. 2102/17/02