


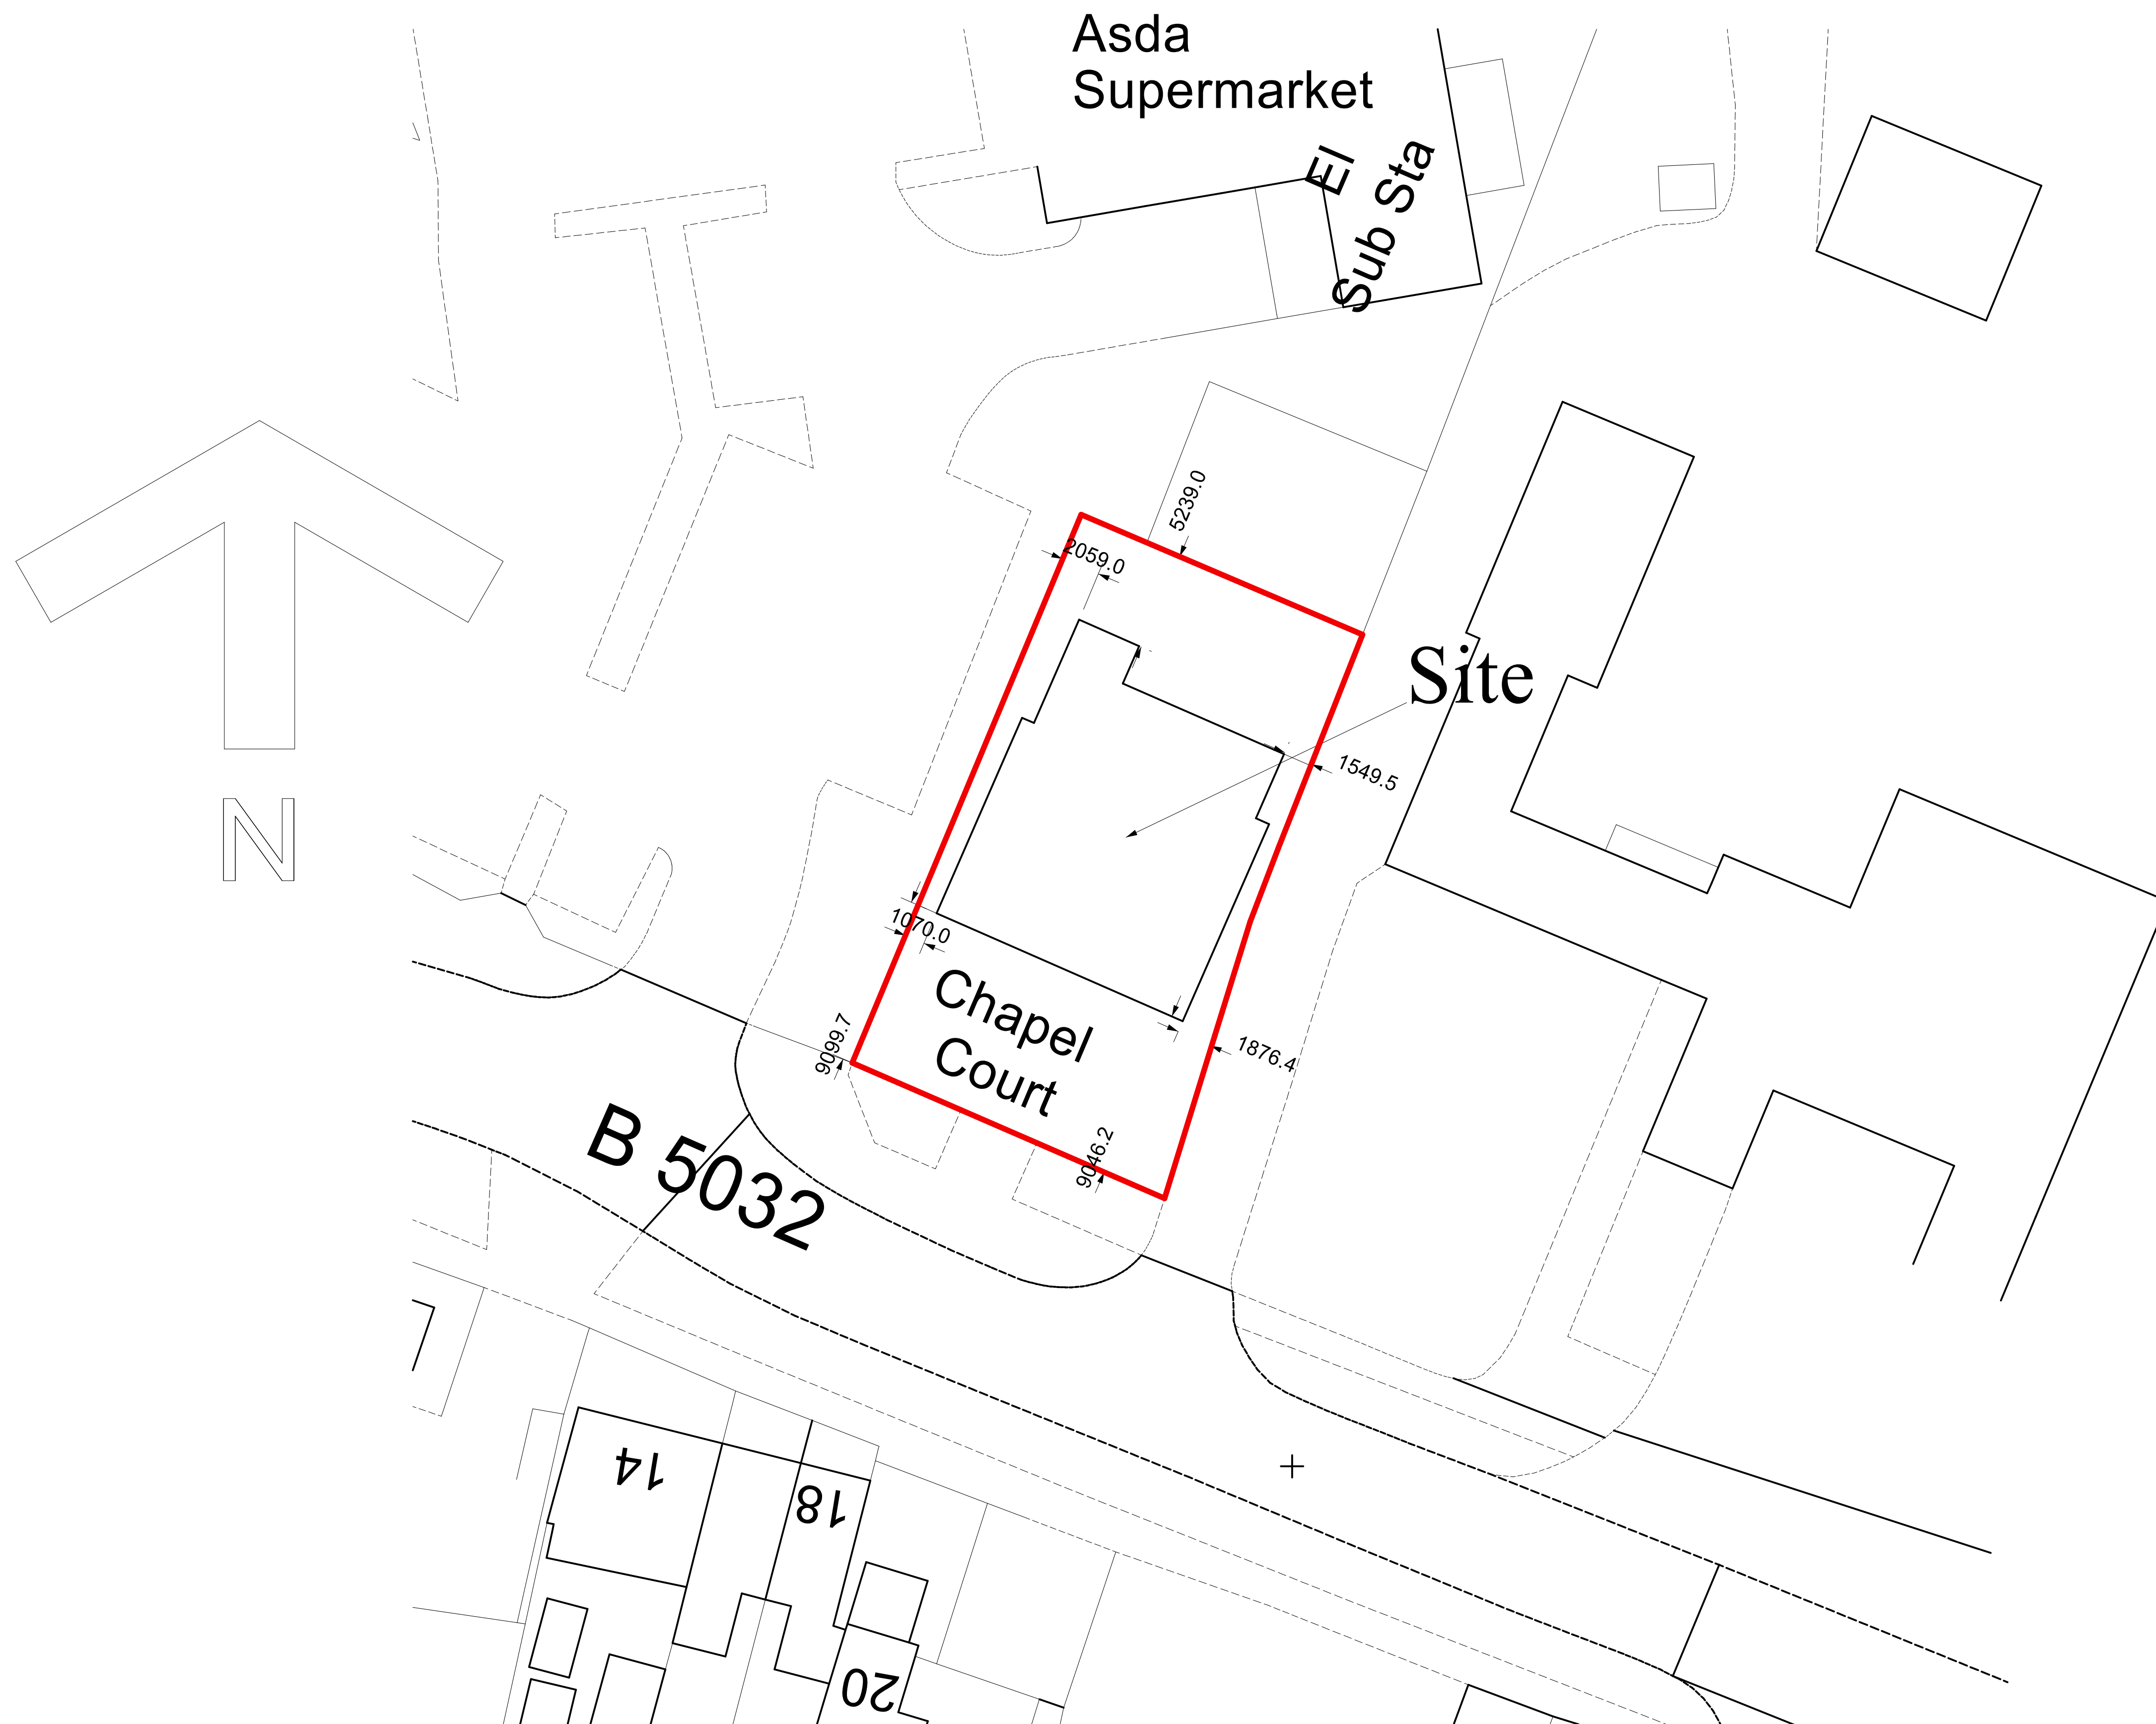

SITE PLAN

MR. I. TITTERTON

DATE MARCH 2021
PROPOSED CONVERSION OF FIRST FLOOR
TO BEDSIT

AT
CHAPEL COURT,
ASHBOURNE ROAD,
CHEADLE,
STOKE-ON-TRENT,
STAFFS. ST10 1HF

SCALE (at A1):
PLAN 1:200

DRAWN BY:
MALCOLM SALES
QUANTITY SURVEYORS, DESIGNERS
& BUILDING COST CONSULTANTS
CHURCHILL SUITE,
LULWORTH HOUSE,
51, HIGH STREET,
CHEADLE, STOKE-ON-TRENT,
STAFFS. ST10 1AR
TEL: 01538 757233
MOB: 07889 225437
E-MAIL: Malcolm.sales@salesqs.co.uk

FOR PLANNING APPLICATION

DRAWING NR. 2101/17/03