




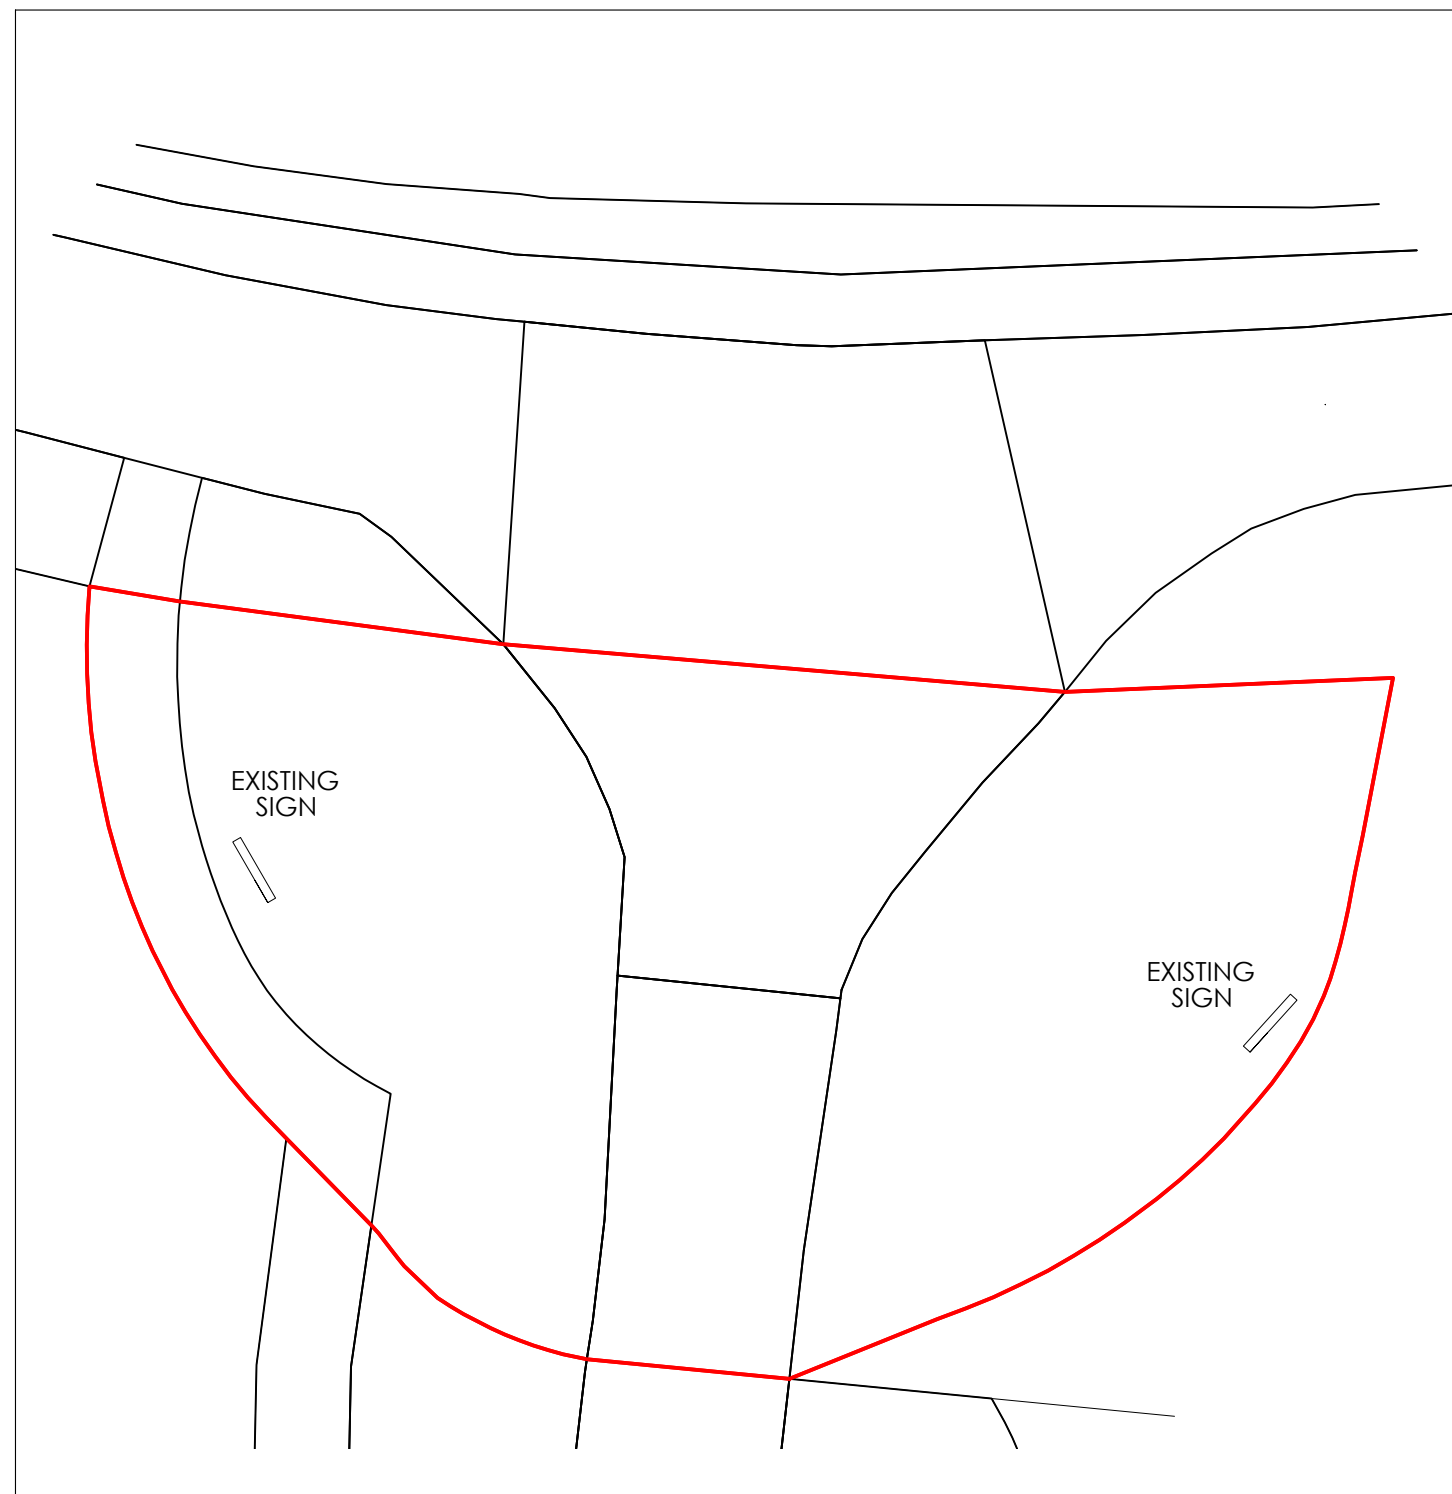

EXISTING SITE PLAN

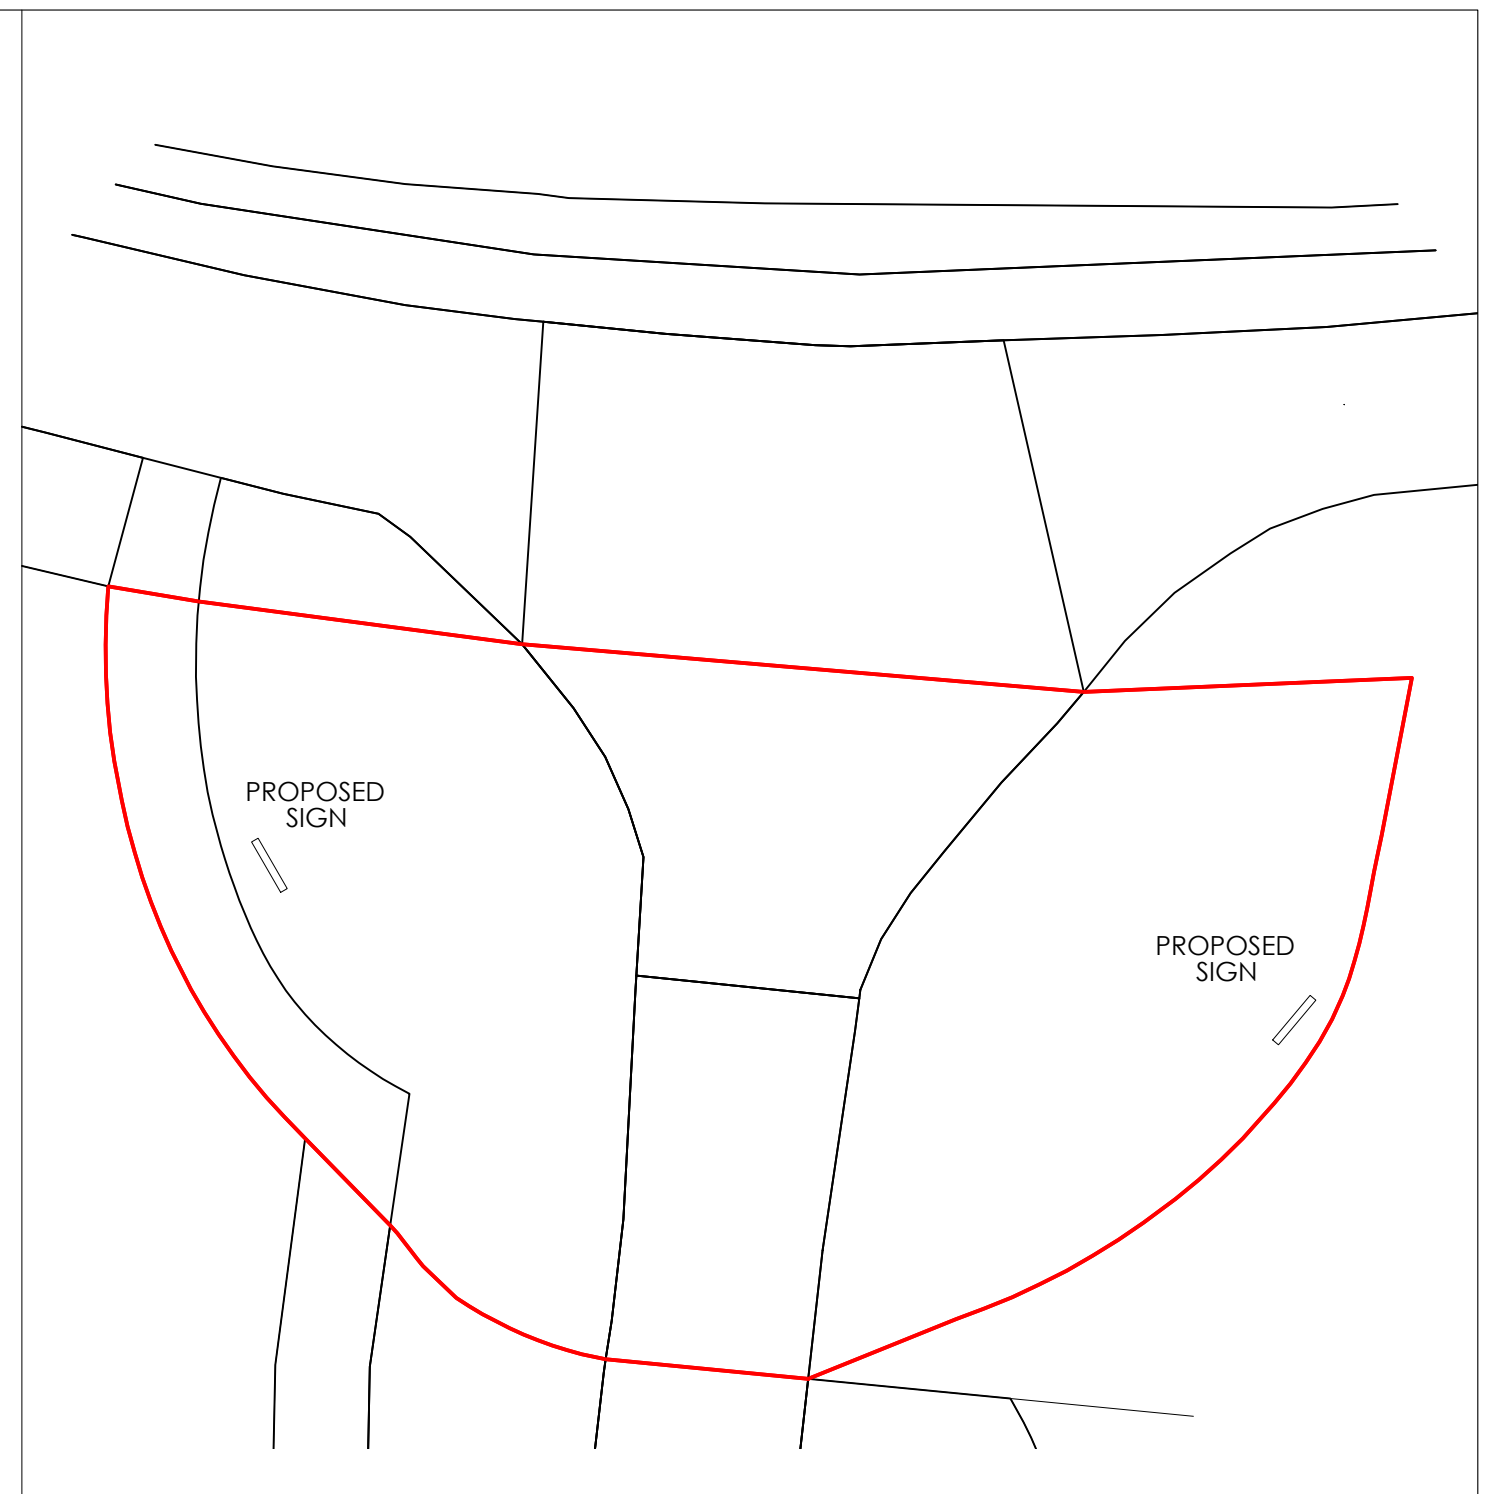

PROPOSED SITE PLAN

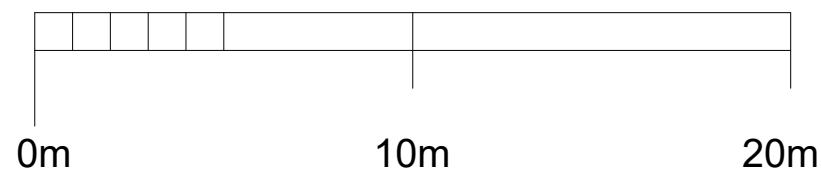

				Fisher German LLP. The Estates Office Norman Court, Ashby de la Zouch Leicestershire, LE65 2UZ fax: 01530 413896 tel: 01530 412821 e-mail: ashby@fishergerman.co.uk
Rev.	Date.	Revision Details.	Scale:	1:200 [Printed A3]
Client:	Severn Trent		Date:	April 2021
			Drawn:	KS Checked: JS
			Drg No:	125308 / 012
Project:	Signage - Tittesworth		THIS DRAWING IS PROTECTED BY COPYRIGHT. IT MAY NOT BE REPRODUCED IN ANY FORM OR BY ANY MEANS FOR ANY PURPOSE WITHOUT WRITTEN PERMISSION OF FISHER GERMAN LLP CHARTERED SURVEYORS. FISHER GERMAN LLP IS A LIMITED LIABILITY PARTNERSHIP. REGISTERED IN ENGLAND AND WALES. REGISTERED NUMBER: OC317254. REPRODUCED USING ORDINANCE SURVEY DATA ©CROWN COPYRIGHT. ALL RIGHTS RESERVED. LICENCE NUMBER: 10000207	
Title:	Site Plans			