




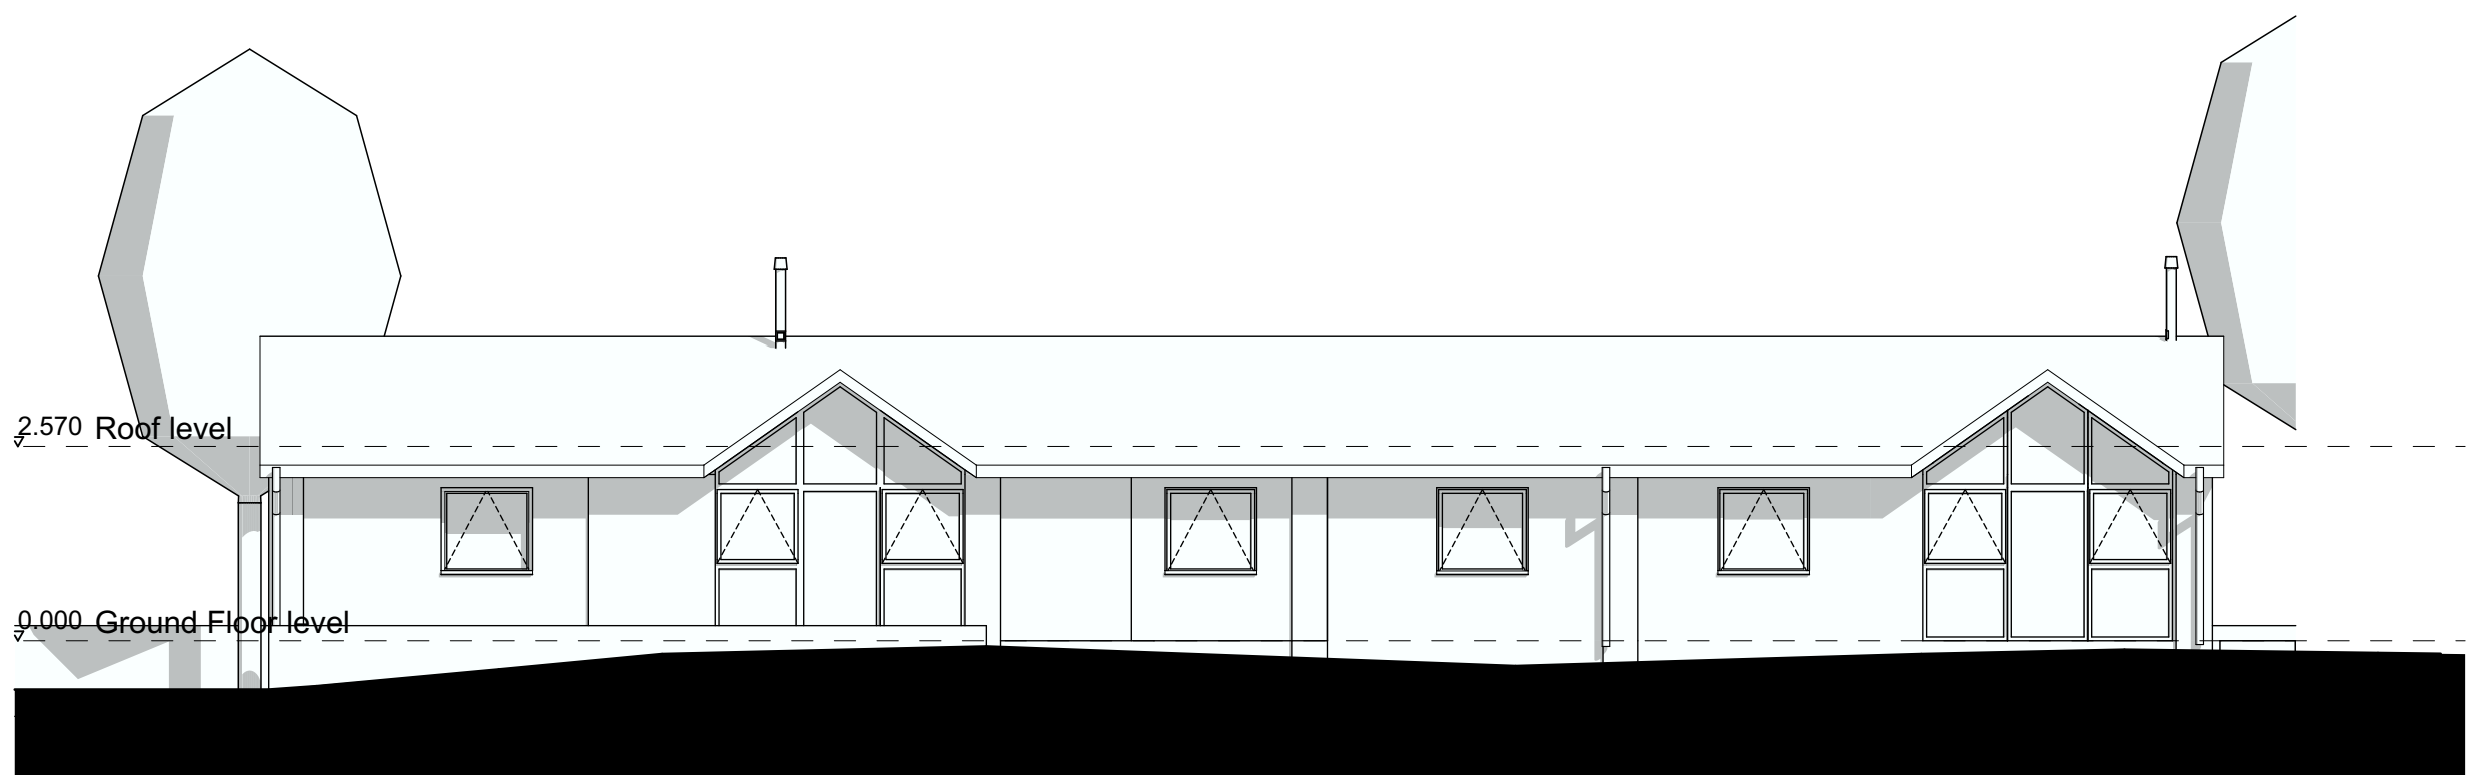


E-01 North-East Elevation as Existing 1:100

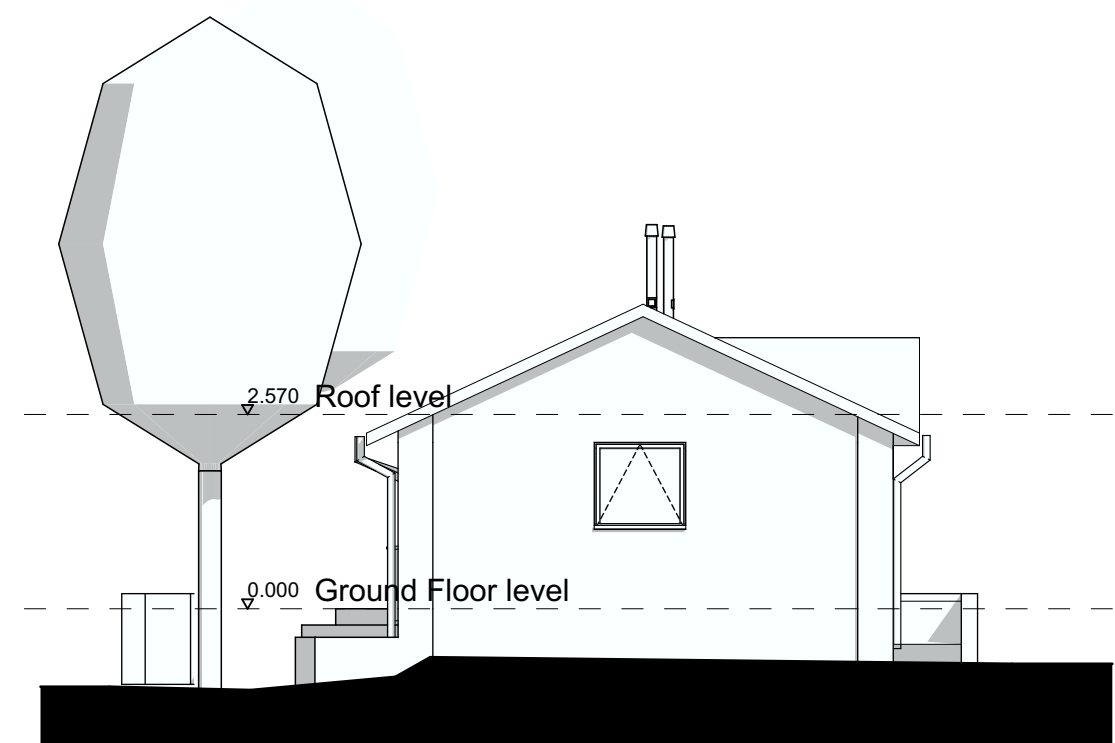


E-02 South-East Elevation as Existing 1:100

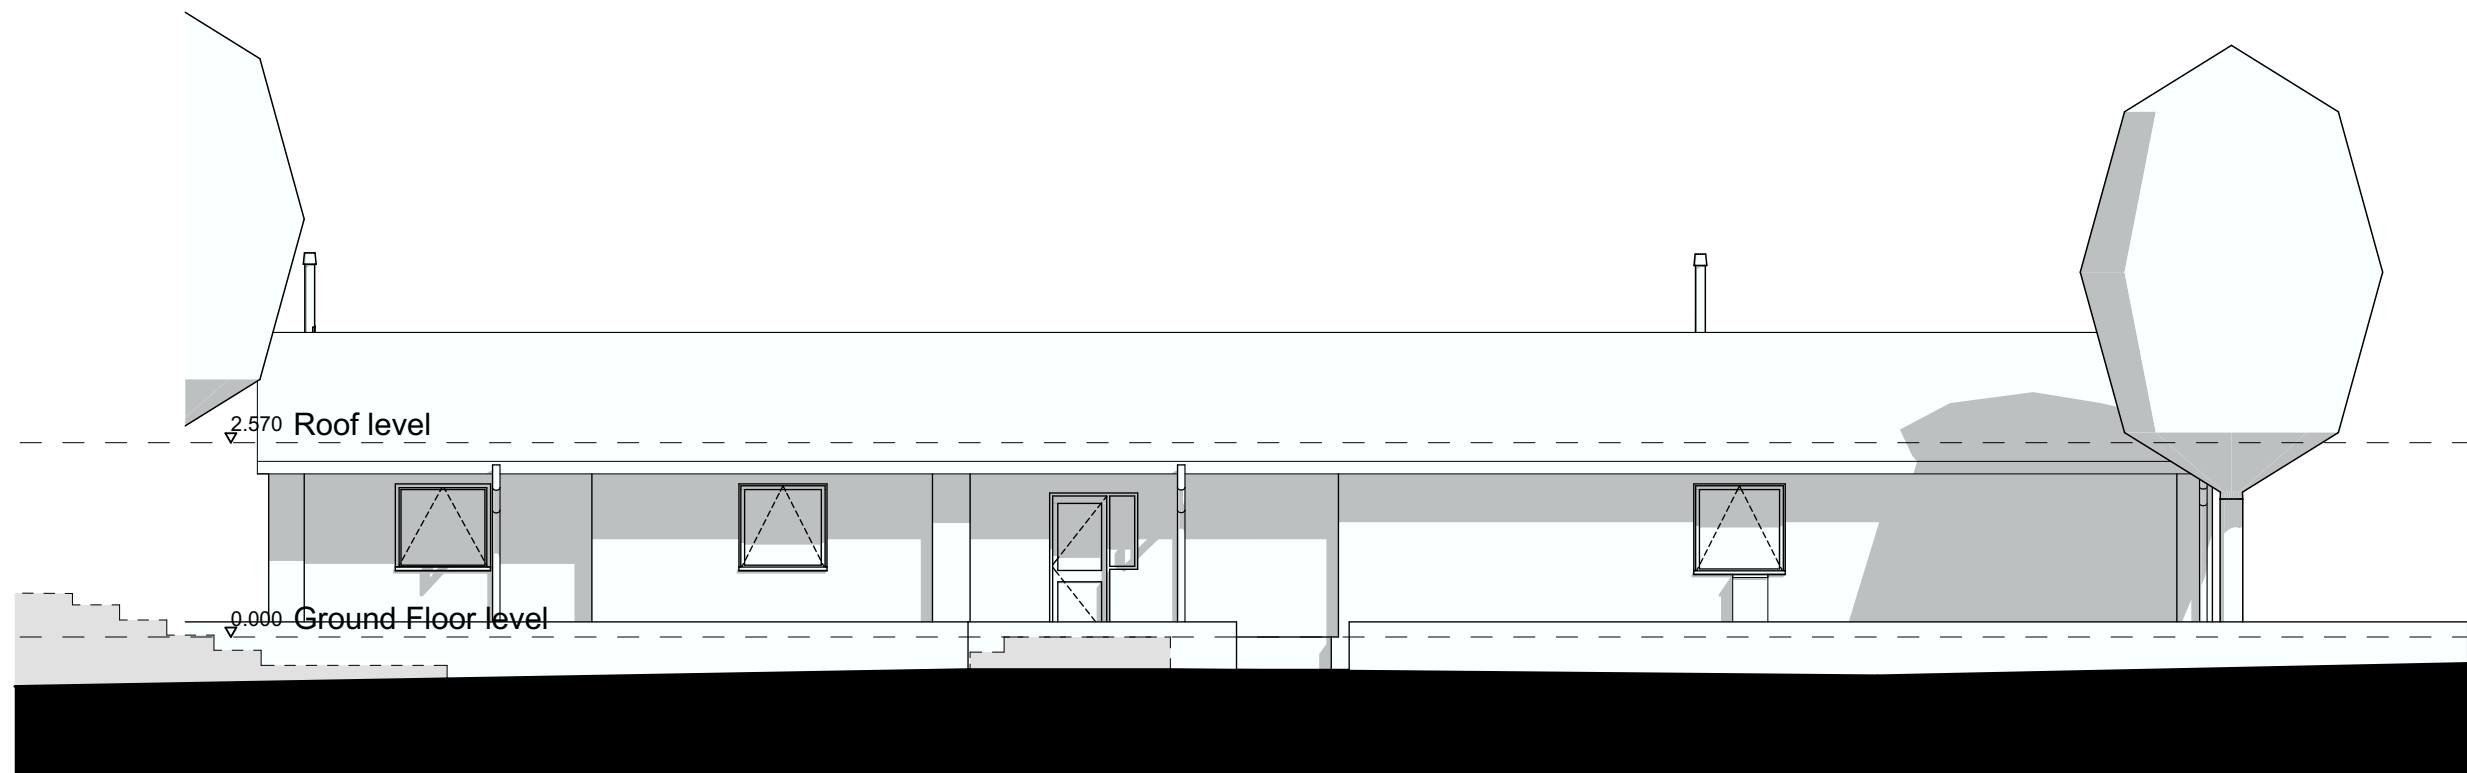

E-03 South-West Elevation as Existing 1:100

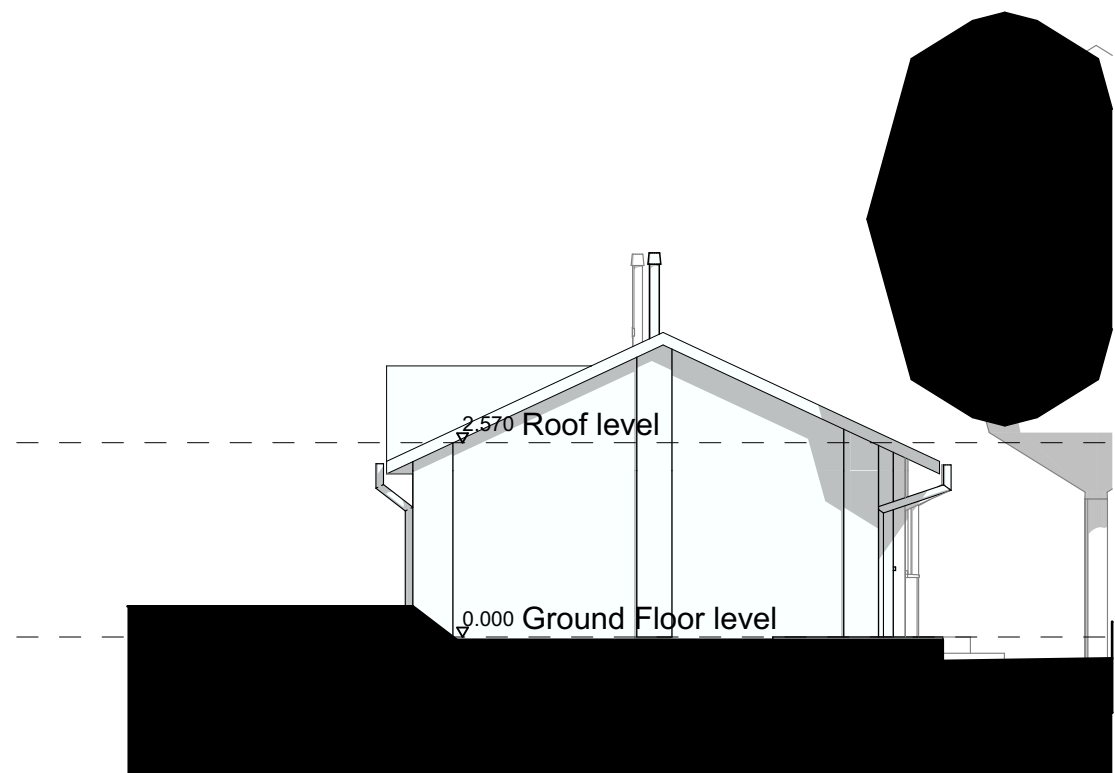

E-04 Nort-West Elevation as Existing 1:100

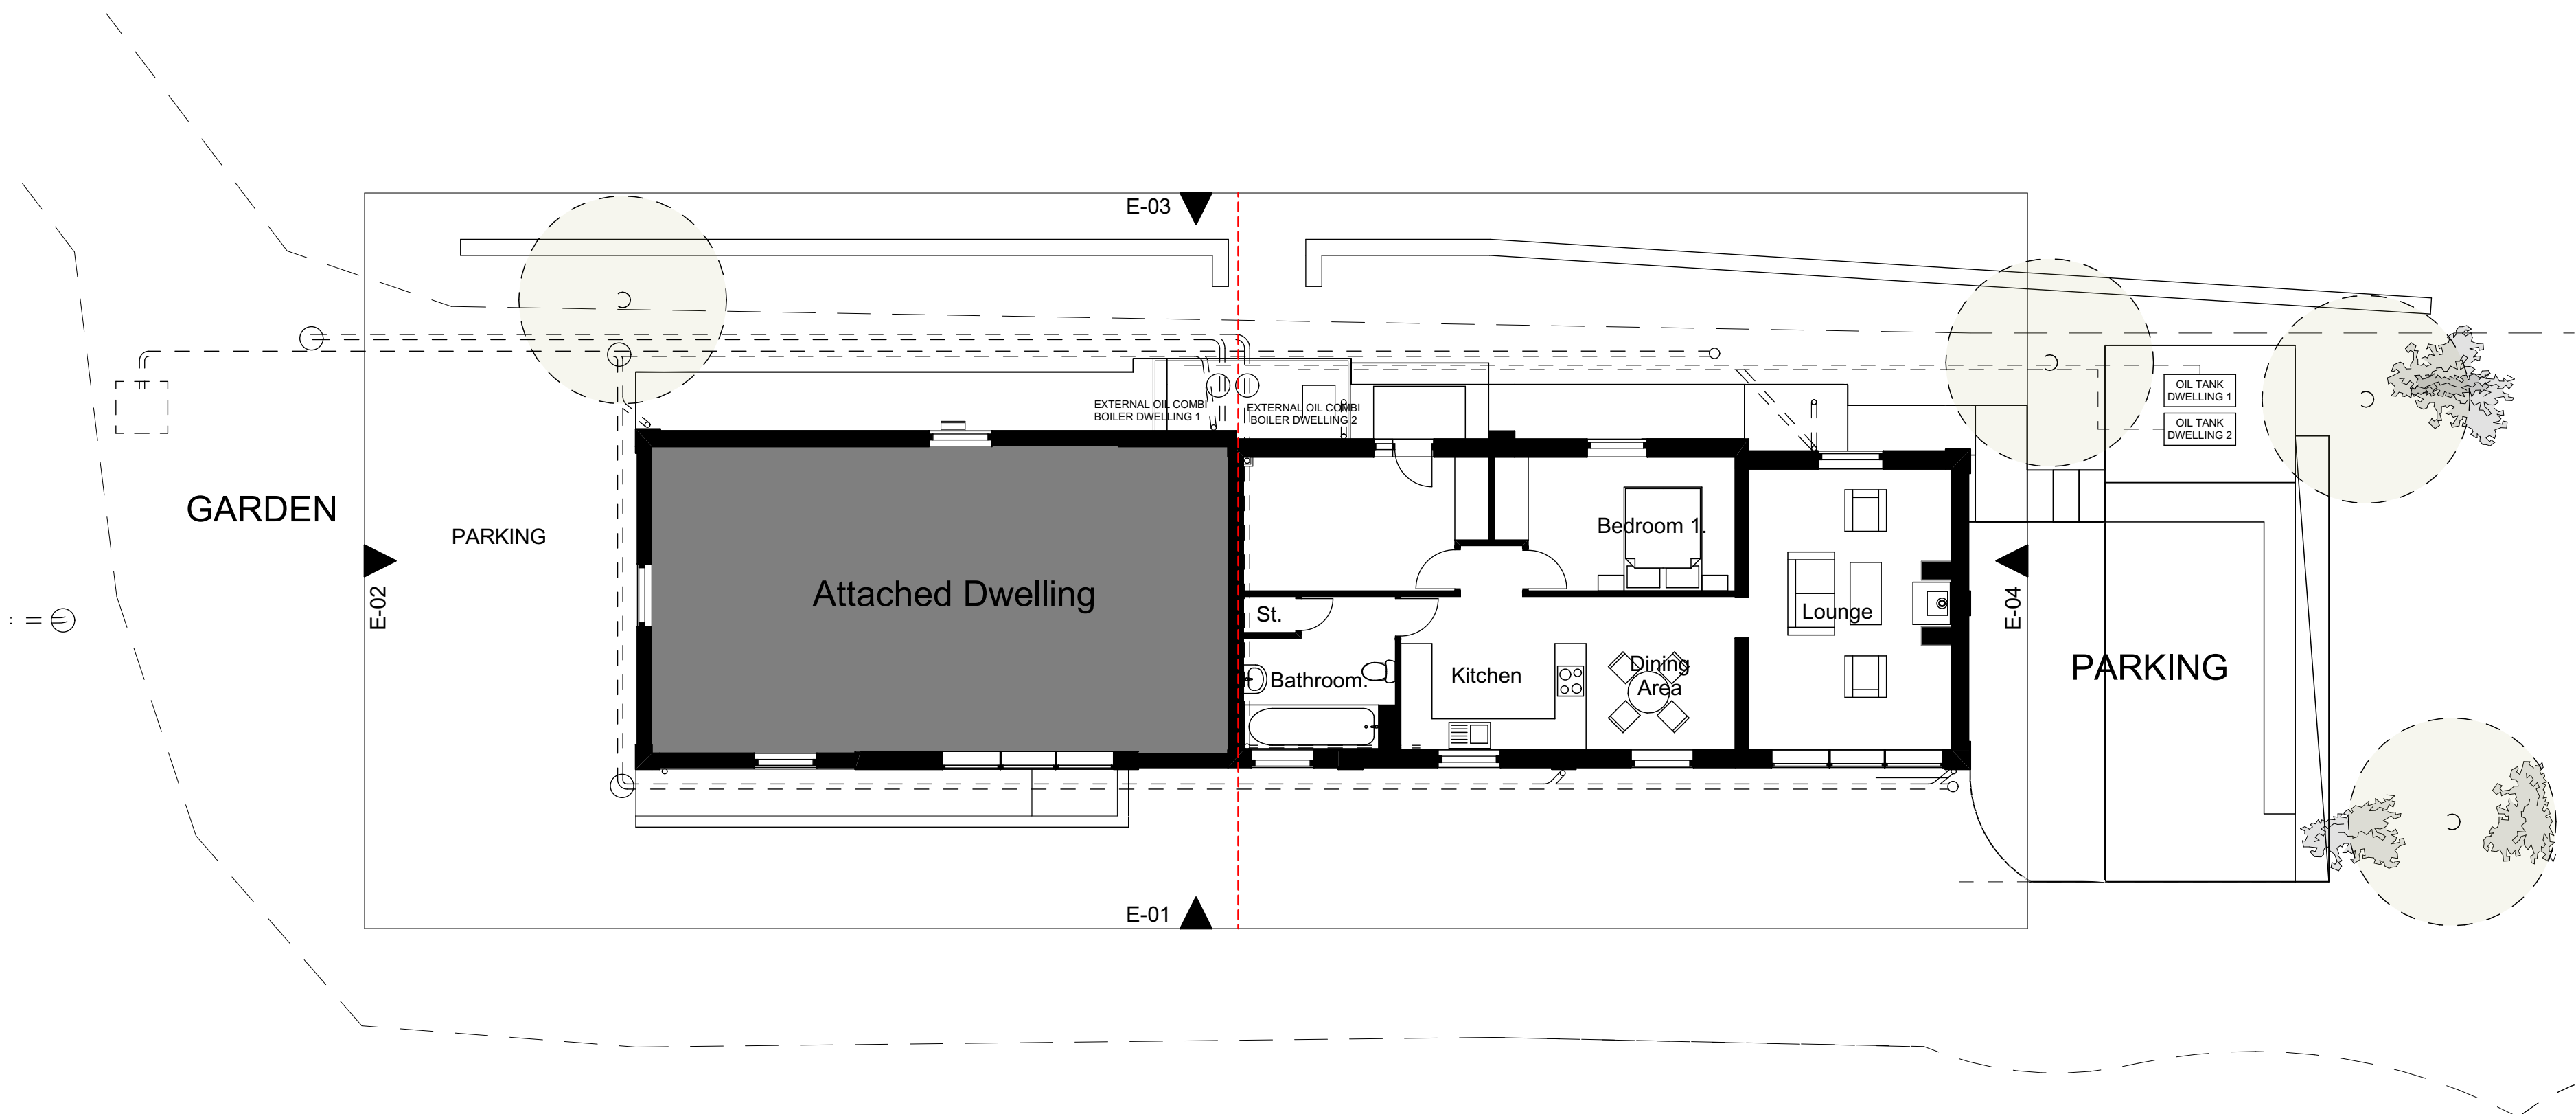

GF-Ground Floor

1:100

Rev: Comment: Date: By:

wood | goldstraw | yorath
ARCHITECTS QUANTITY SURVEYORS CDM CO-ORDINATORS
Churchill House, Regent Road, Stoke on Trent, ST1 3RH.
Tel: 01782 208000 Fax: 01782 208712 E-mail: info@woodgoldstraw.co.uk
www.woodgoldstraw.co.uk

Client:
Mr. Graham Shawnessy

Project:
Proposed Extension to Existing Bungalow

CAD file path: X:\0 PROJECTS\4753 Shawnessy, Graham\4753-01 Proposed Extension to Existing Bungalow, Little Bygones Farm, Weston Coyney\Design\Arch\CAD\4753-01 PLAN AS EXISTING.dwg	Issue Date 08/06/2021
Sheet Size A1	Drawn

Title:
Survey plans as Existing

Drawing Number 4753-01-01A	/ (Revision)	Revision ID
-------------------------------	--------------	-------------

Copyright: Wood Goldstraw Yorath LLP.
Contractor are to check all dimensions on site and refer any discrepancies to the Architect immediately. This drawing has been prepared for planning purposes only and to the best of our knowledge the original digital document is accurate at the stated scale. However, we cannot accept liability for the accuracy of third party data (OS mapping, topographical survey information, etc) used in the production of this document which we have relied upon in good faith. Key dimensions are noted for reference and any further specific dimensional information can be provided upon request.