




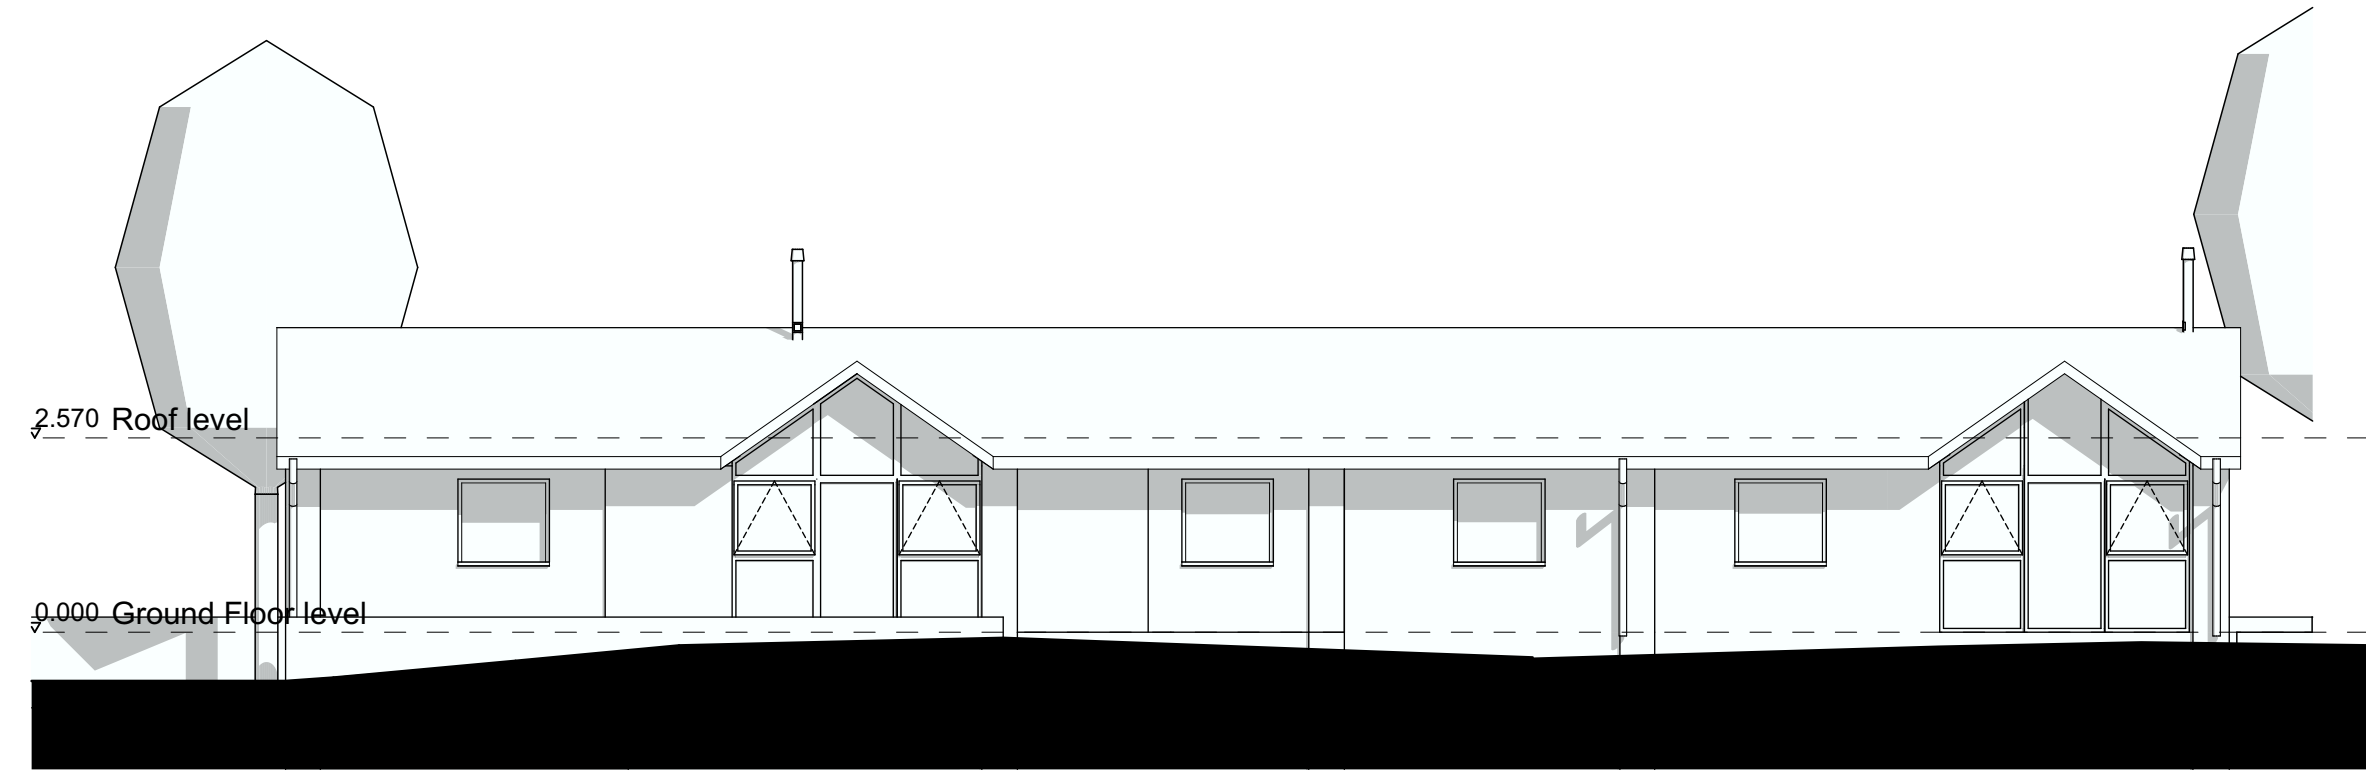


E-01A North-East Elevation as Proposed 1:100

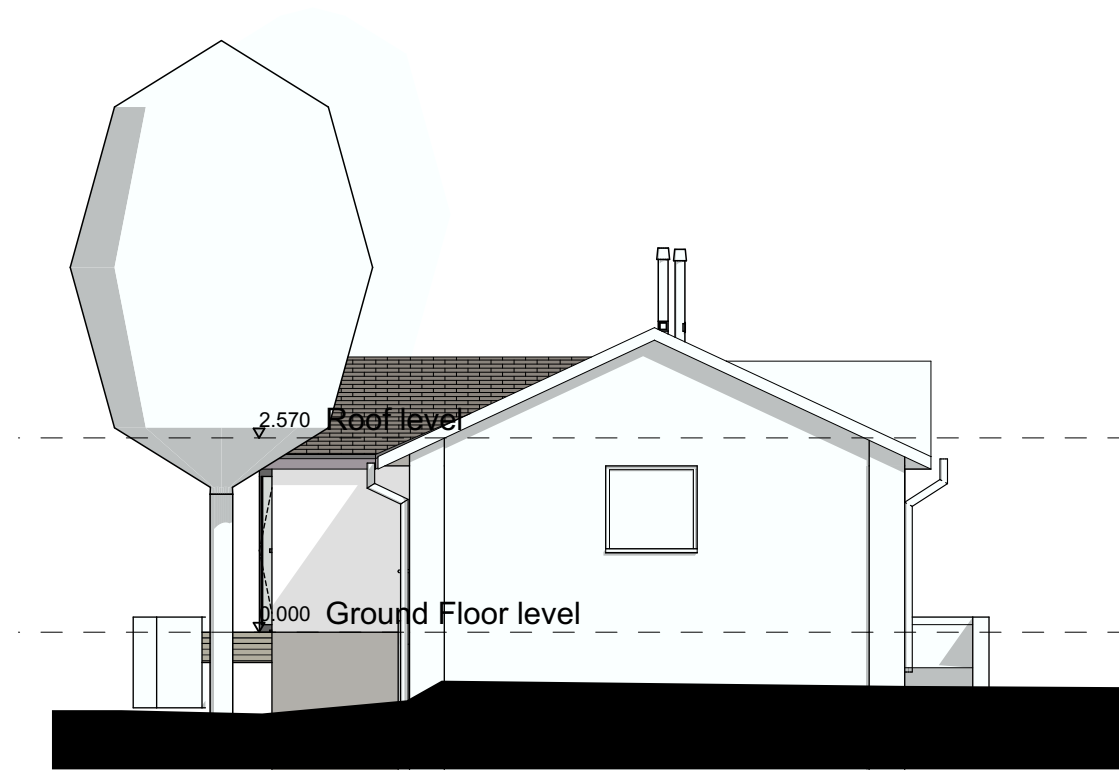

E-02A South-East Elevavtion as Proposed 1:100

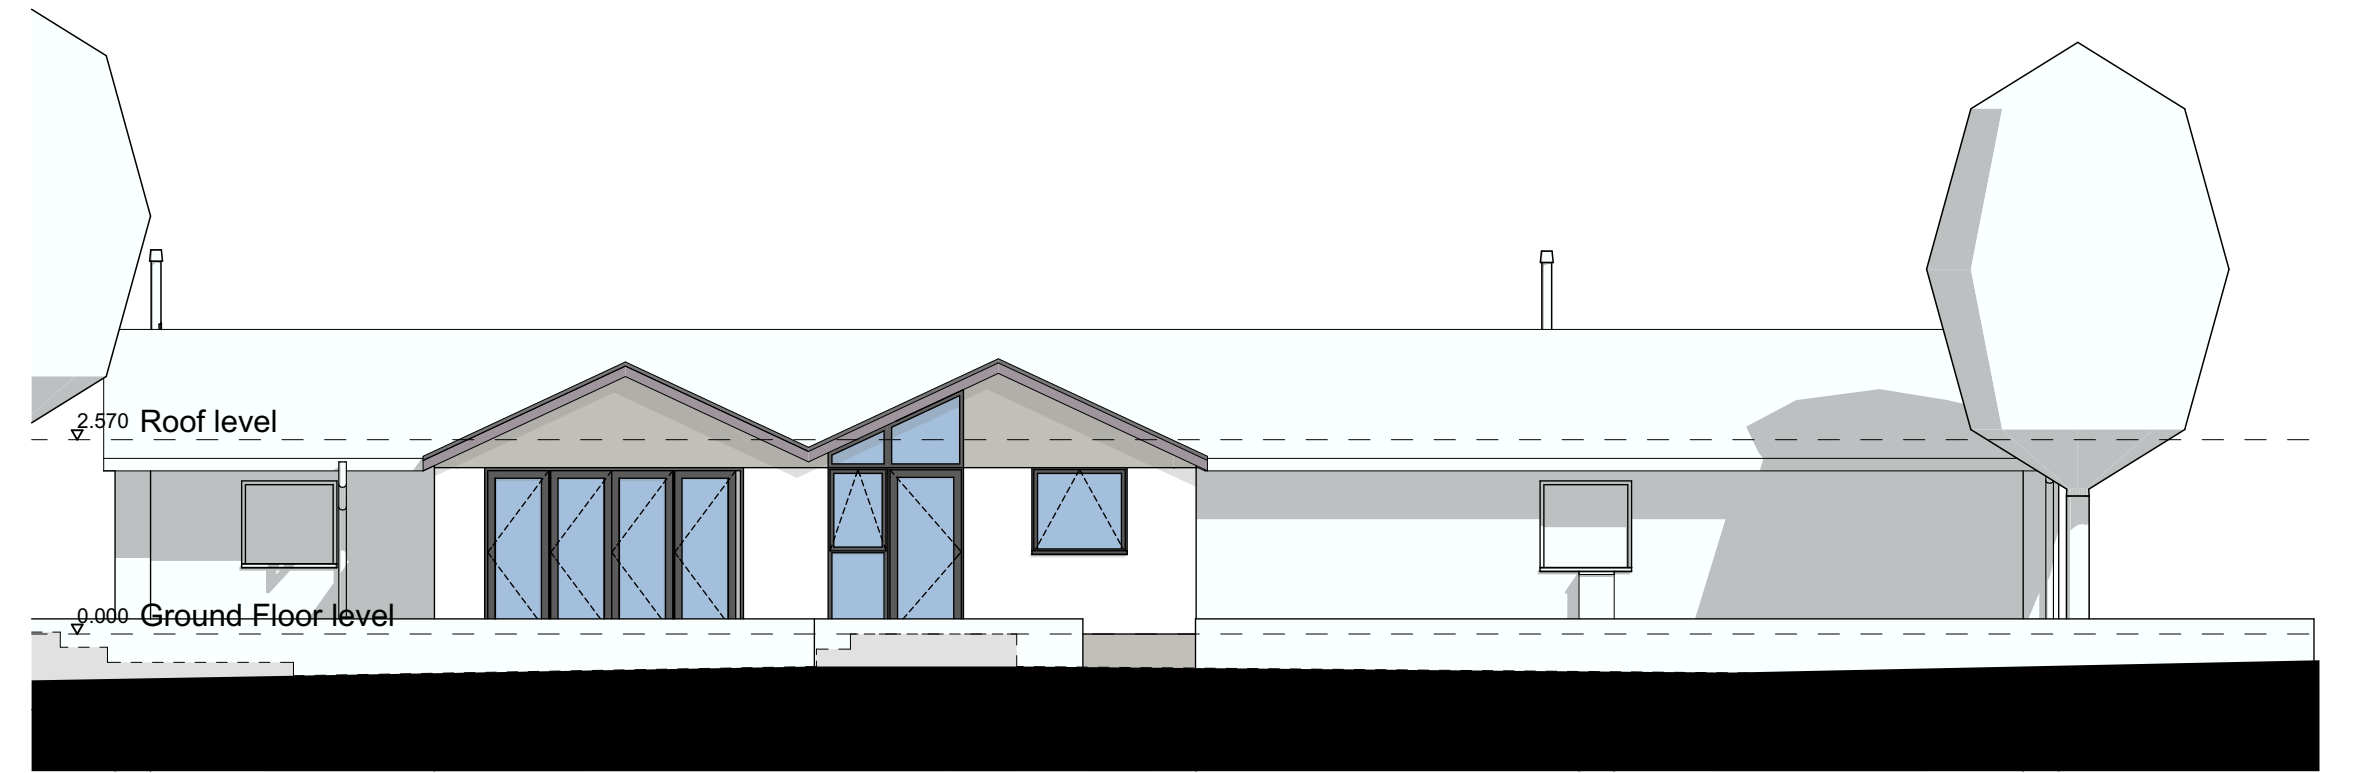

E-03A South-West Elevation as Proposed 1:100

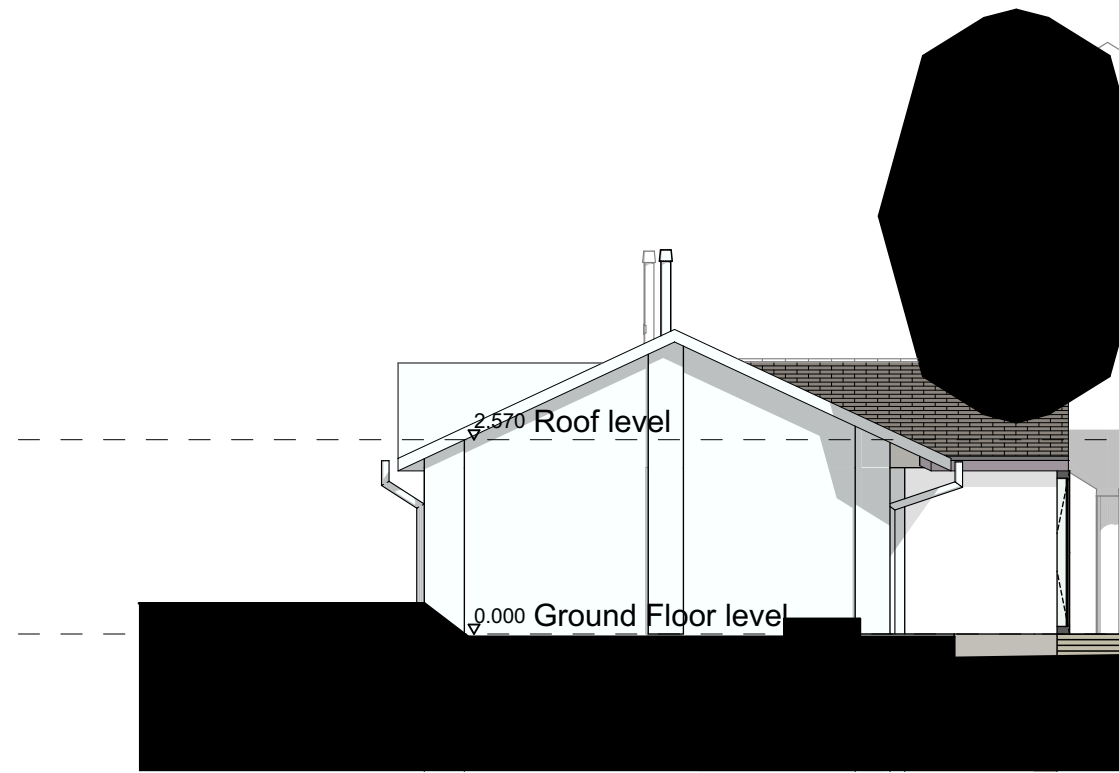


E-04A North-West Elevation as Proposed 1:100



Proposed Render #1



Proposed Render #2

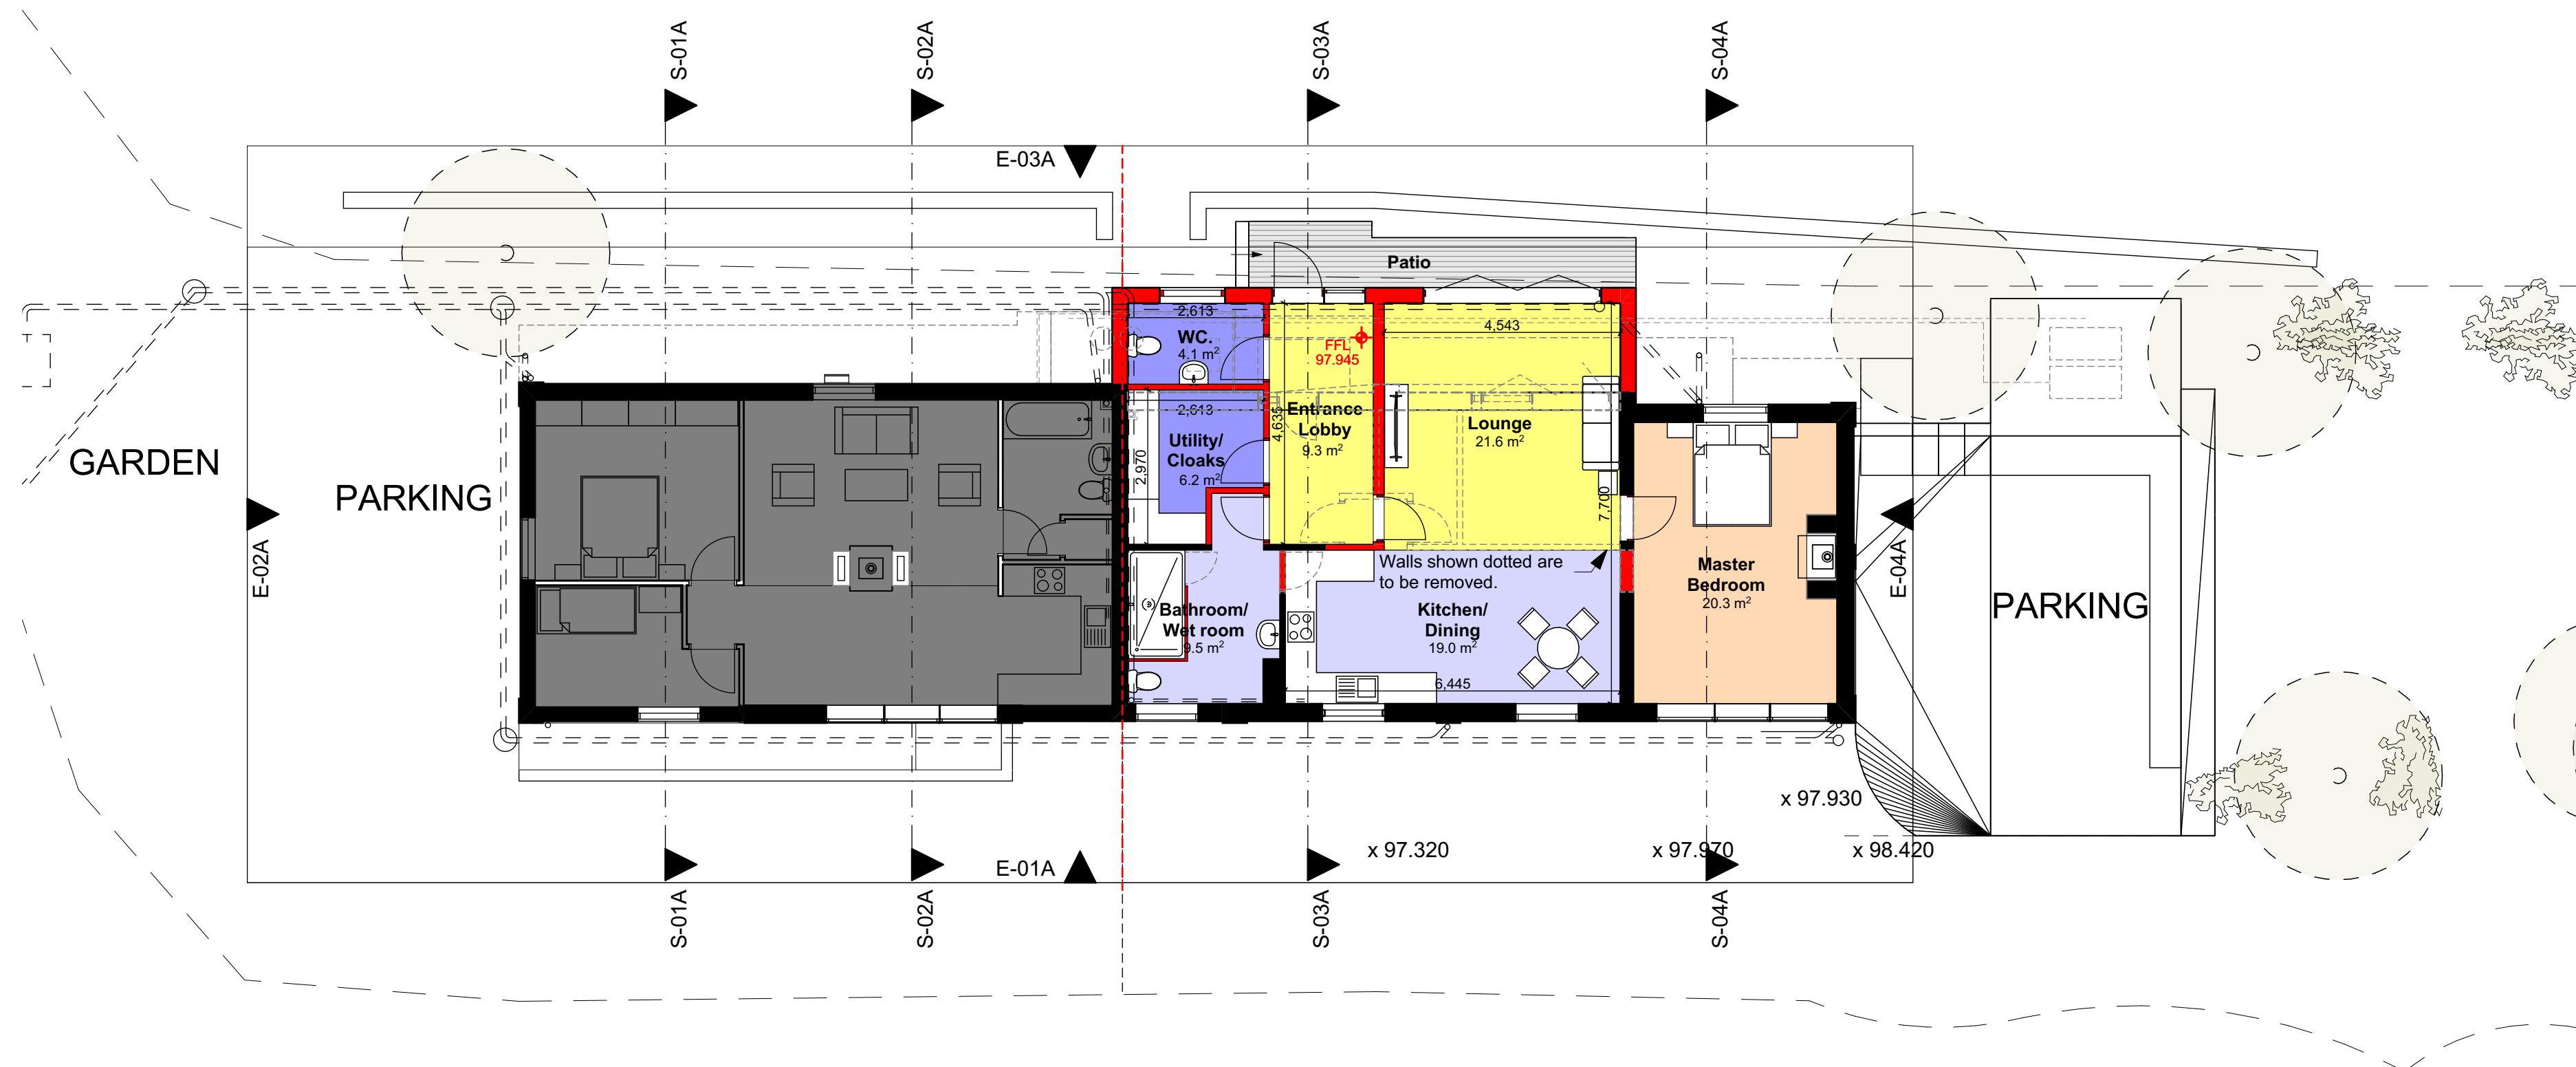

Rev: Comment: Date: By:

wood | goldstraw | yorath
ARCHITECTS QUANTITY SURVEYORS CDM CO-ORDINATORS
Churchill House, Regent Road, Stoke on Trent, ST1 3RH.
Tel: 01782 208000 Fax: 01782 208712 E-mail: info@woodgoldstraw.co.uk
www.woodgoldstraw.co.uk

Client:
Mr. Graham Shawnessy

Project:
Proposed Extension to Existing Bungalow

Scale: 1:100 Issue Date: 04/05/2021
Sheet Size: A1 Drawn:

Title:
Scheme A - Plans and Elevations as Proposed

Drawing Number: / (Revision) Revision ID:
4753-01-02B B

CAD file path:
X:\0 PROJECTS\4753 Shawnessy, Graham\4753-01 Proposed Extension to Existing Bungalow, Little
Bygones Farm, Weston Coyney\Design\Arch\CAD\4753-01 Planning.dwg
Copyright: Wood Goldstraw Yorath LLP
Contractors are to check all dimensions on site and refer any discrepancies to the Architect immediately. This drawing has
been prepared for planning purposes only and to the best of our knowledge the original digital document is accurate at the
stated scale. However, we cannot accept liability for the accuracy of third party data (OS mapping, topographical survey
information, etc) used in the production of this document which we have relied upon in good faith. Key dimensions are noted
for reference and any further specific dimensional information can be provided upon request.