




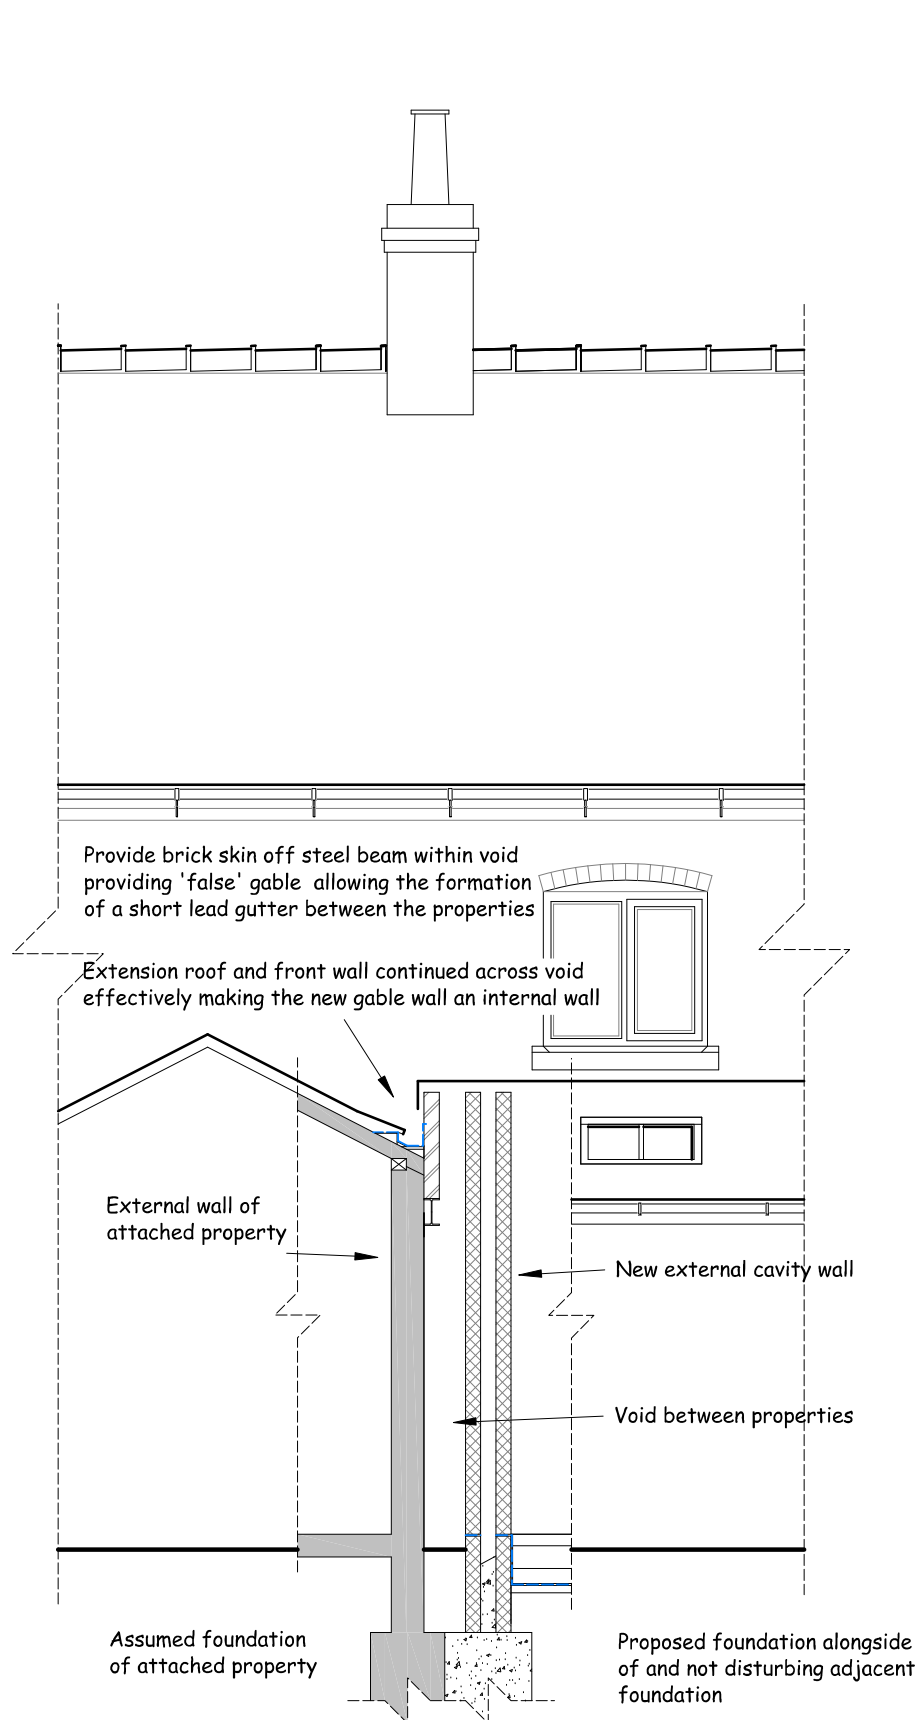


PARTY WALL DETAIL

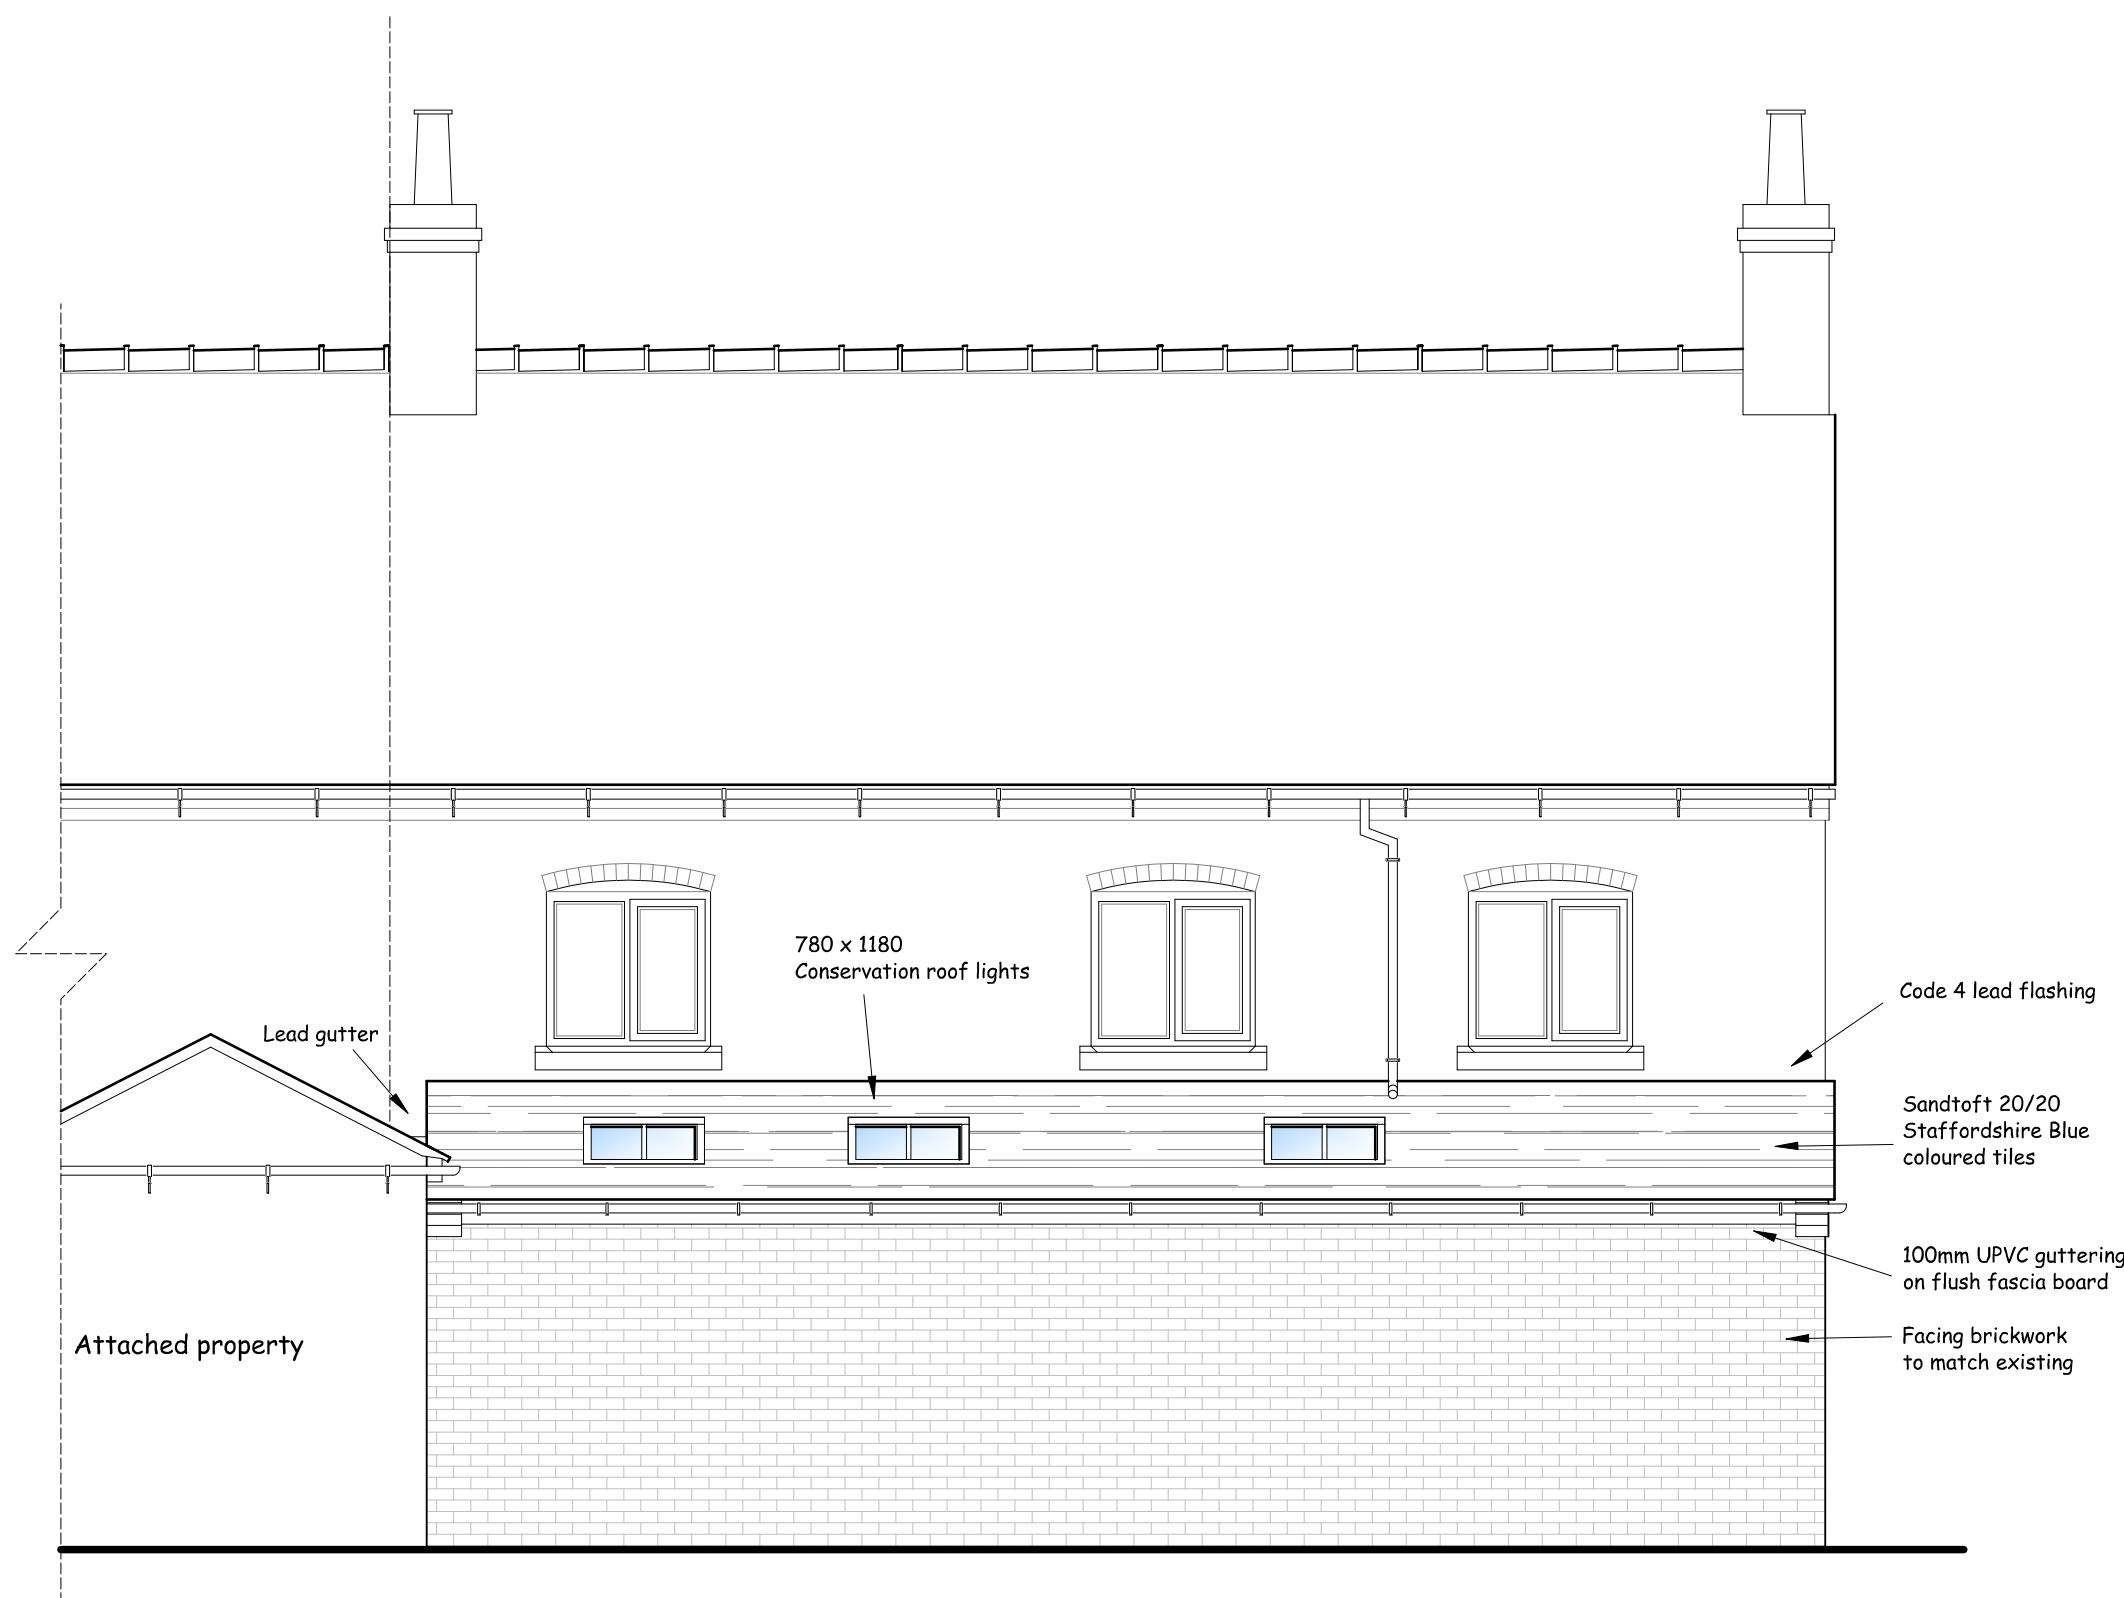


PROPOSED REAR ELEVATION

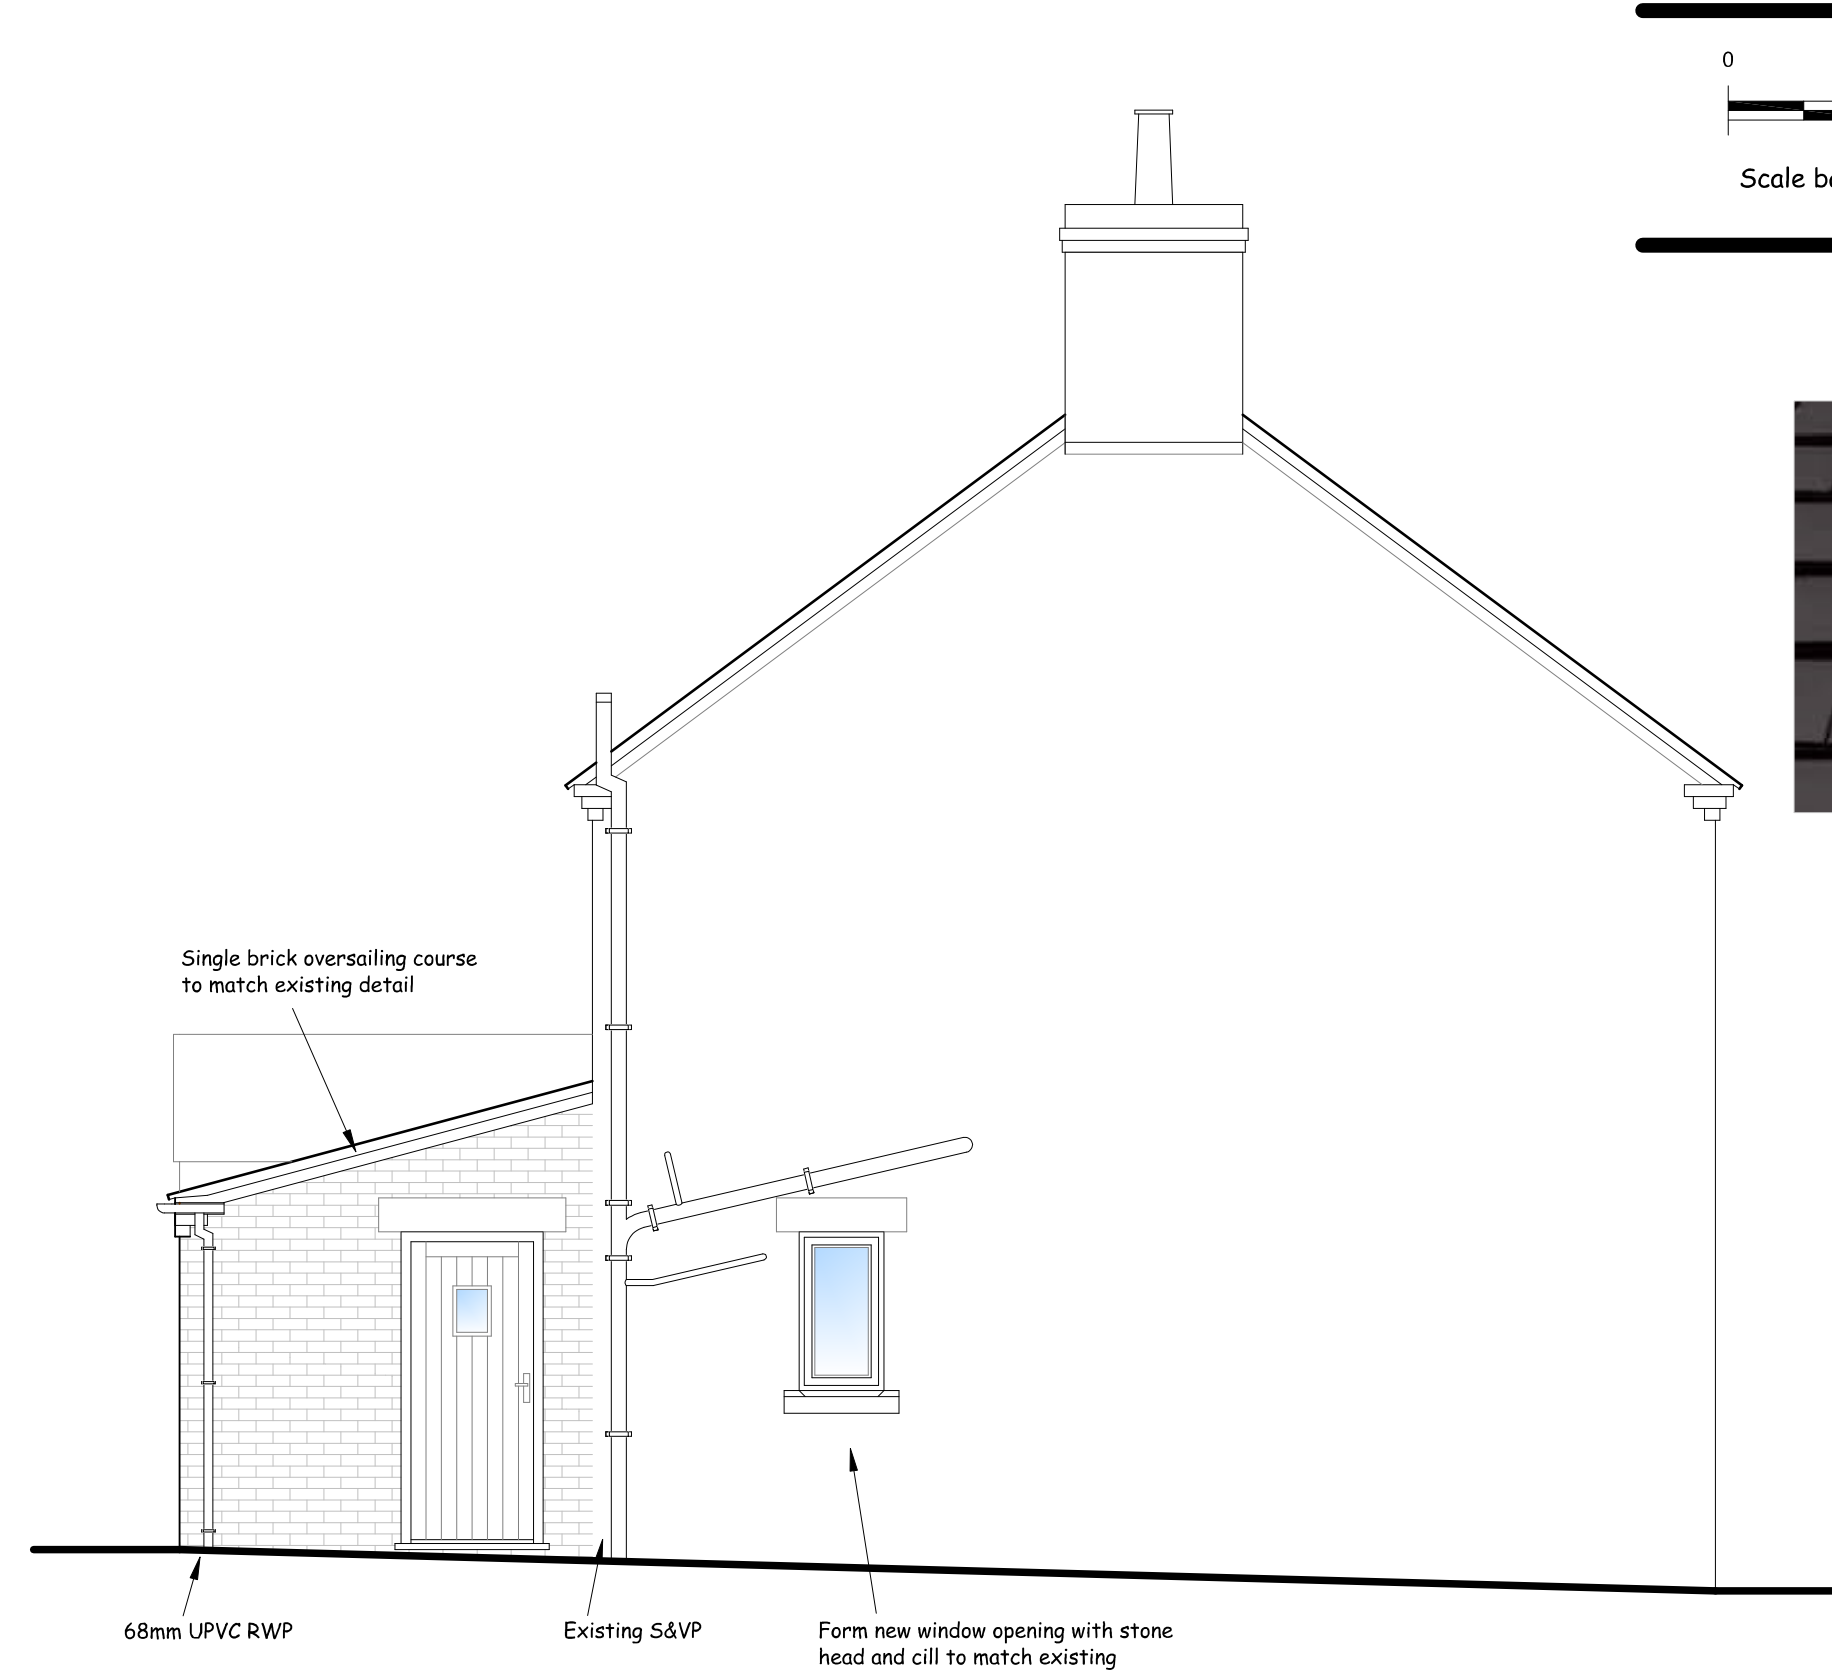


PROPOSED SIDE ELEVATION

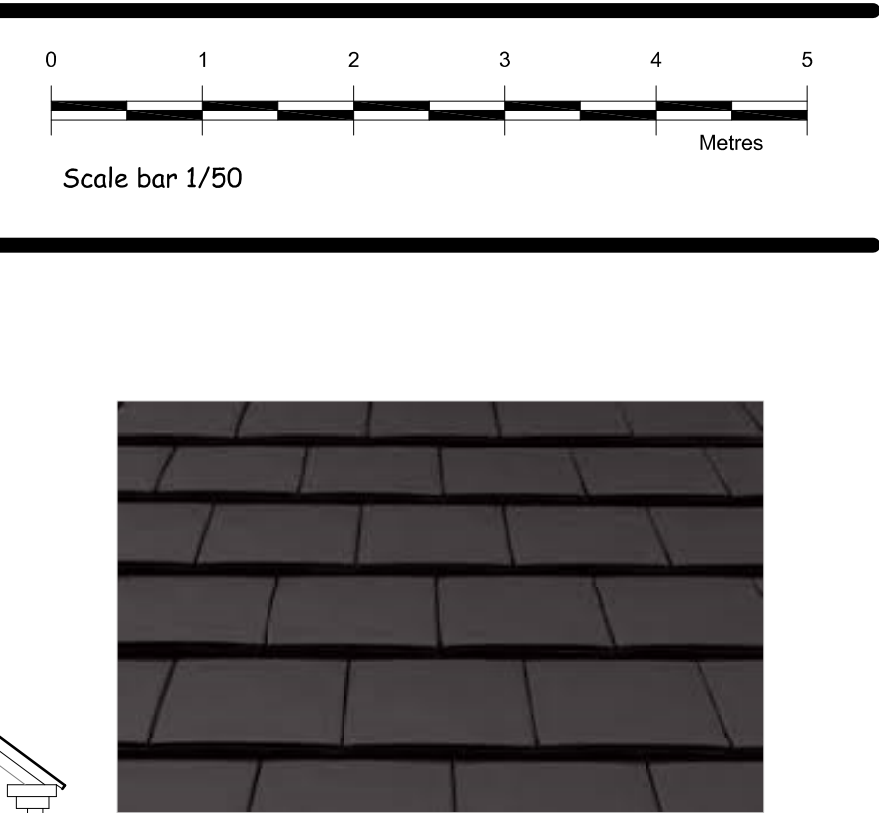

Sandtoft 20/20 tiles

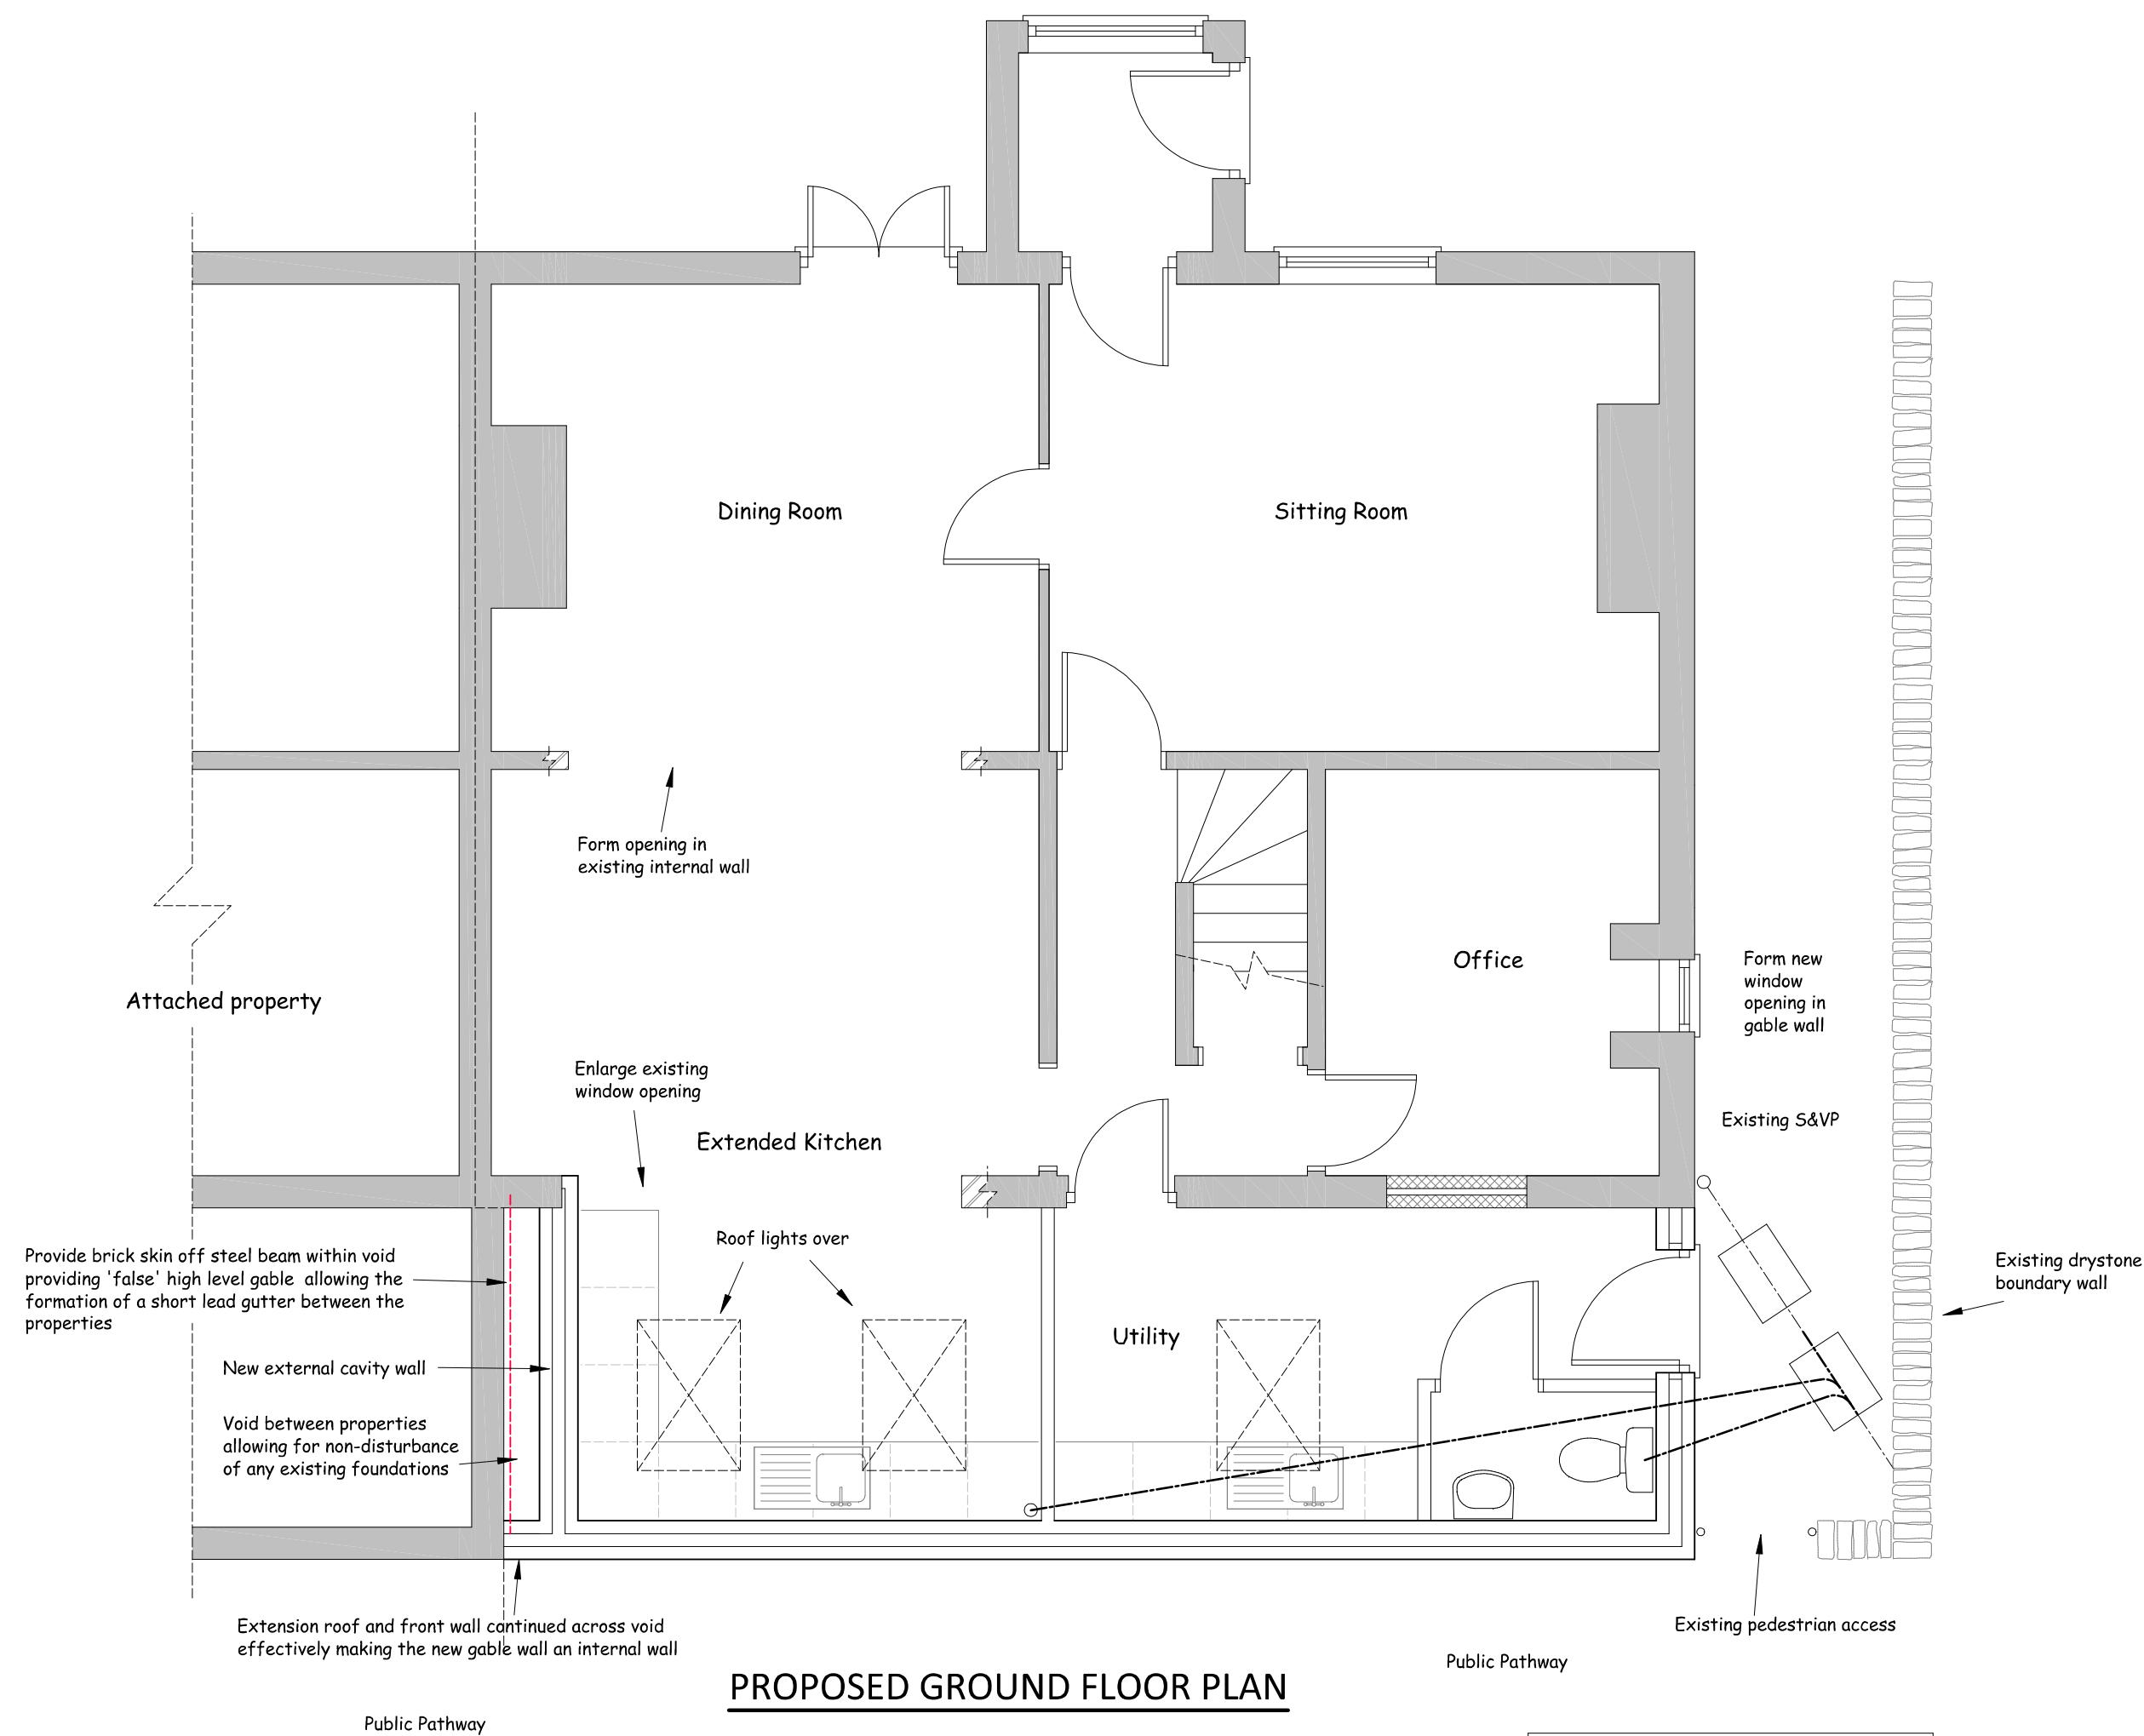

PROPOSED GROUND FLOOR PLAN

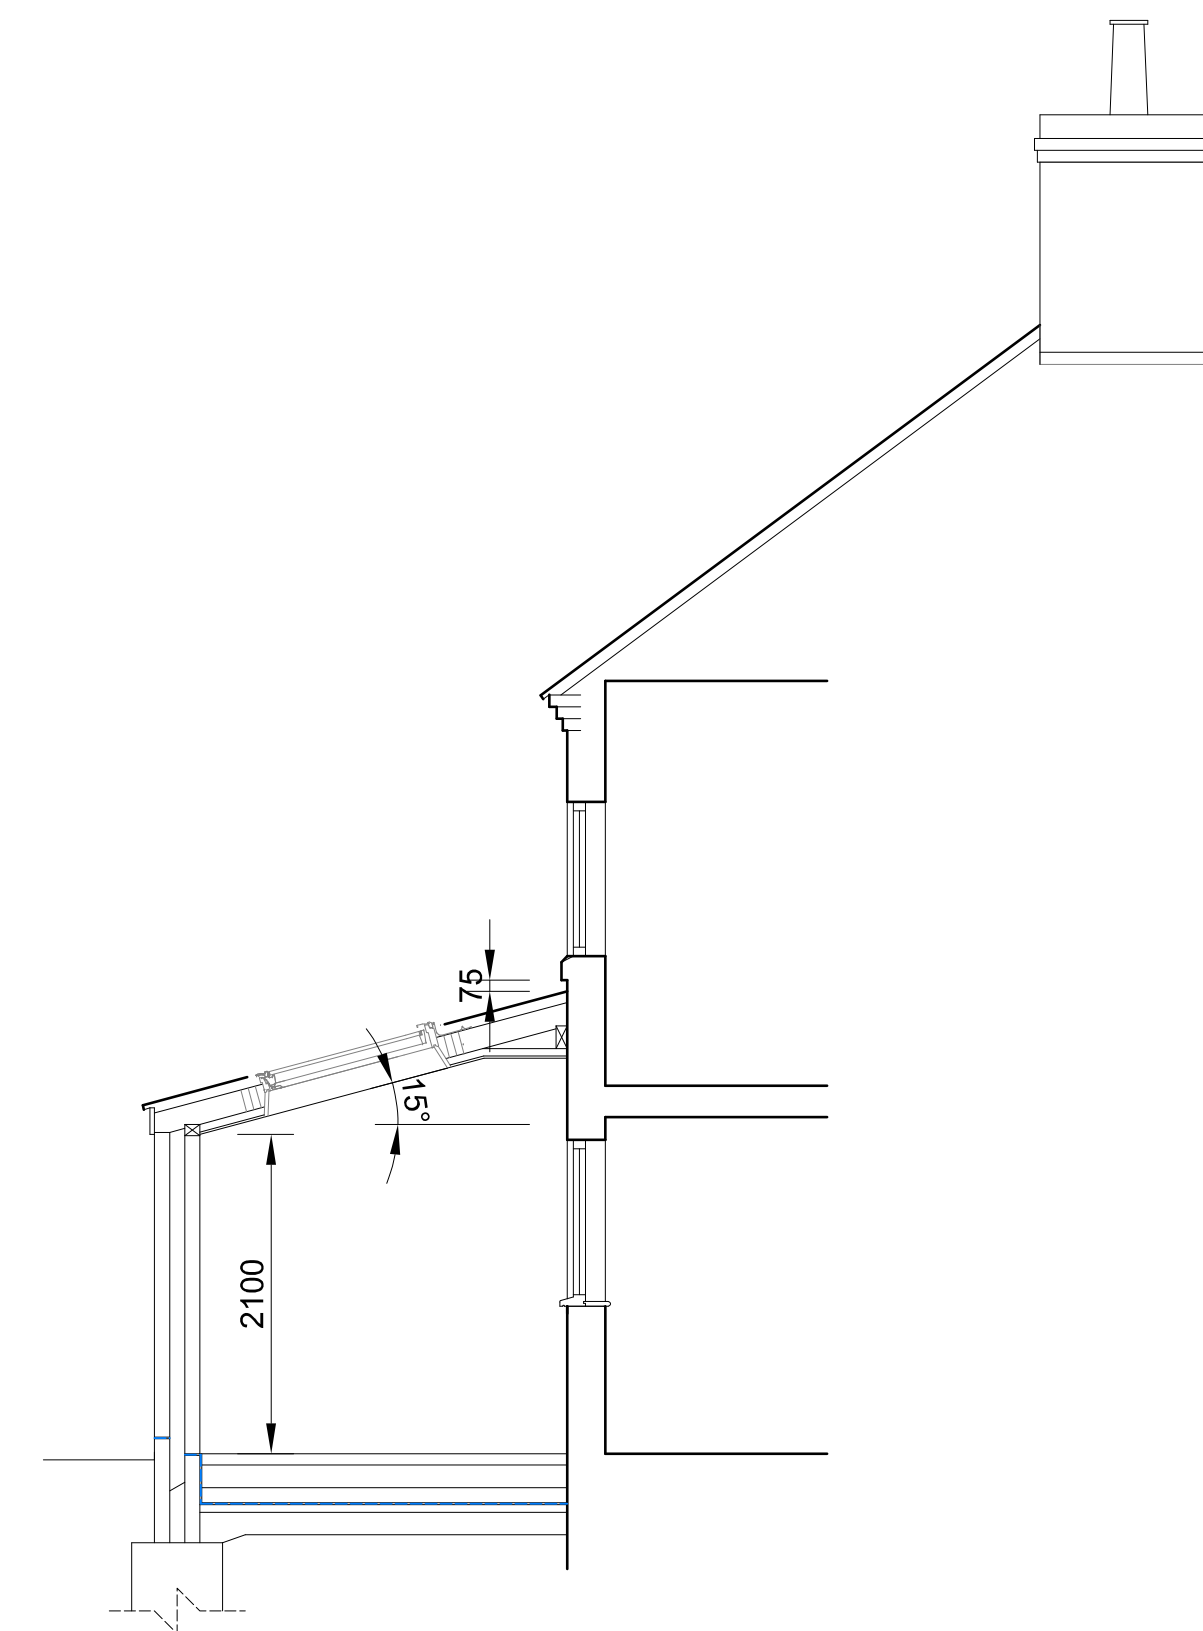

Drawing Status: Planning

Nigel Forrester MCIOB
Building Design Services

ILETT HOUSE, SMITHY BANK, ALTON, STAFFS, ST10 4AD
TEL 01538 702164
www.nigelforrester.co.uk www.sap-calc.co.uk

CLIENT

Mr and Mrs T Loynes

PROJECT

Proposed extension to replace the existing Utility and extend the existing kitchen at No 9 The Square Oakamoor ST10 3AB

DRAWING NUMBER 21/628/02

Proposed details

SCALES 1/50 @ A1