




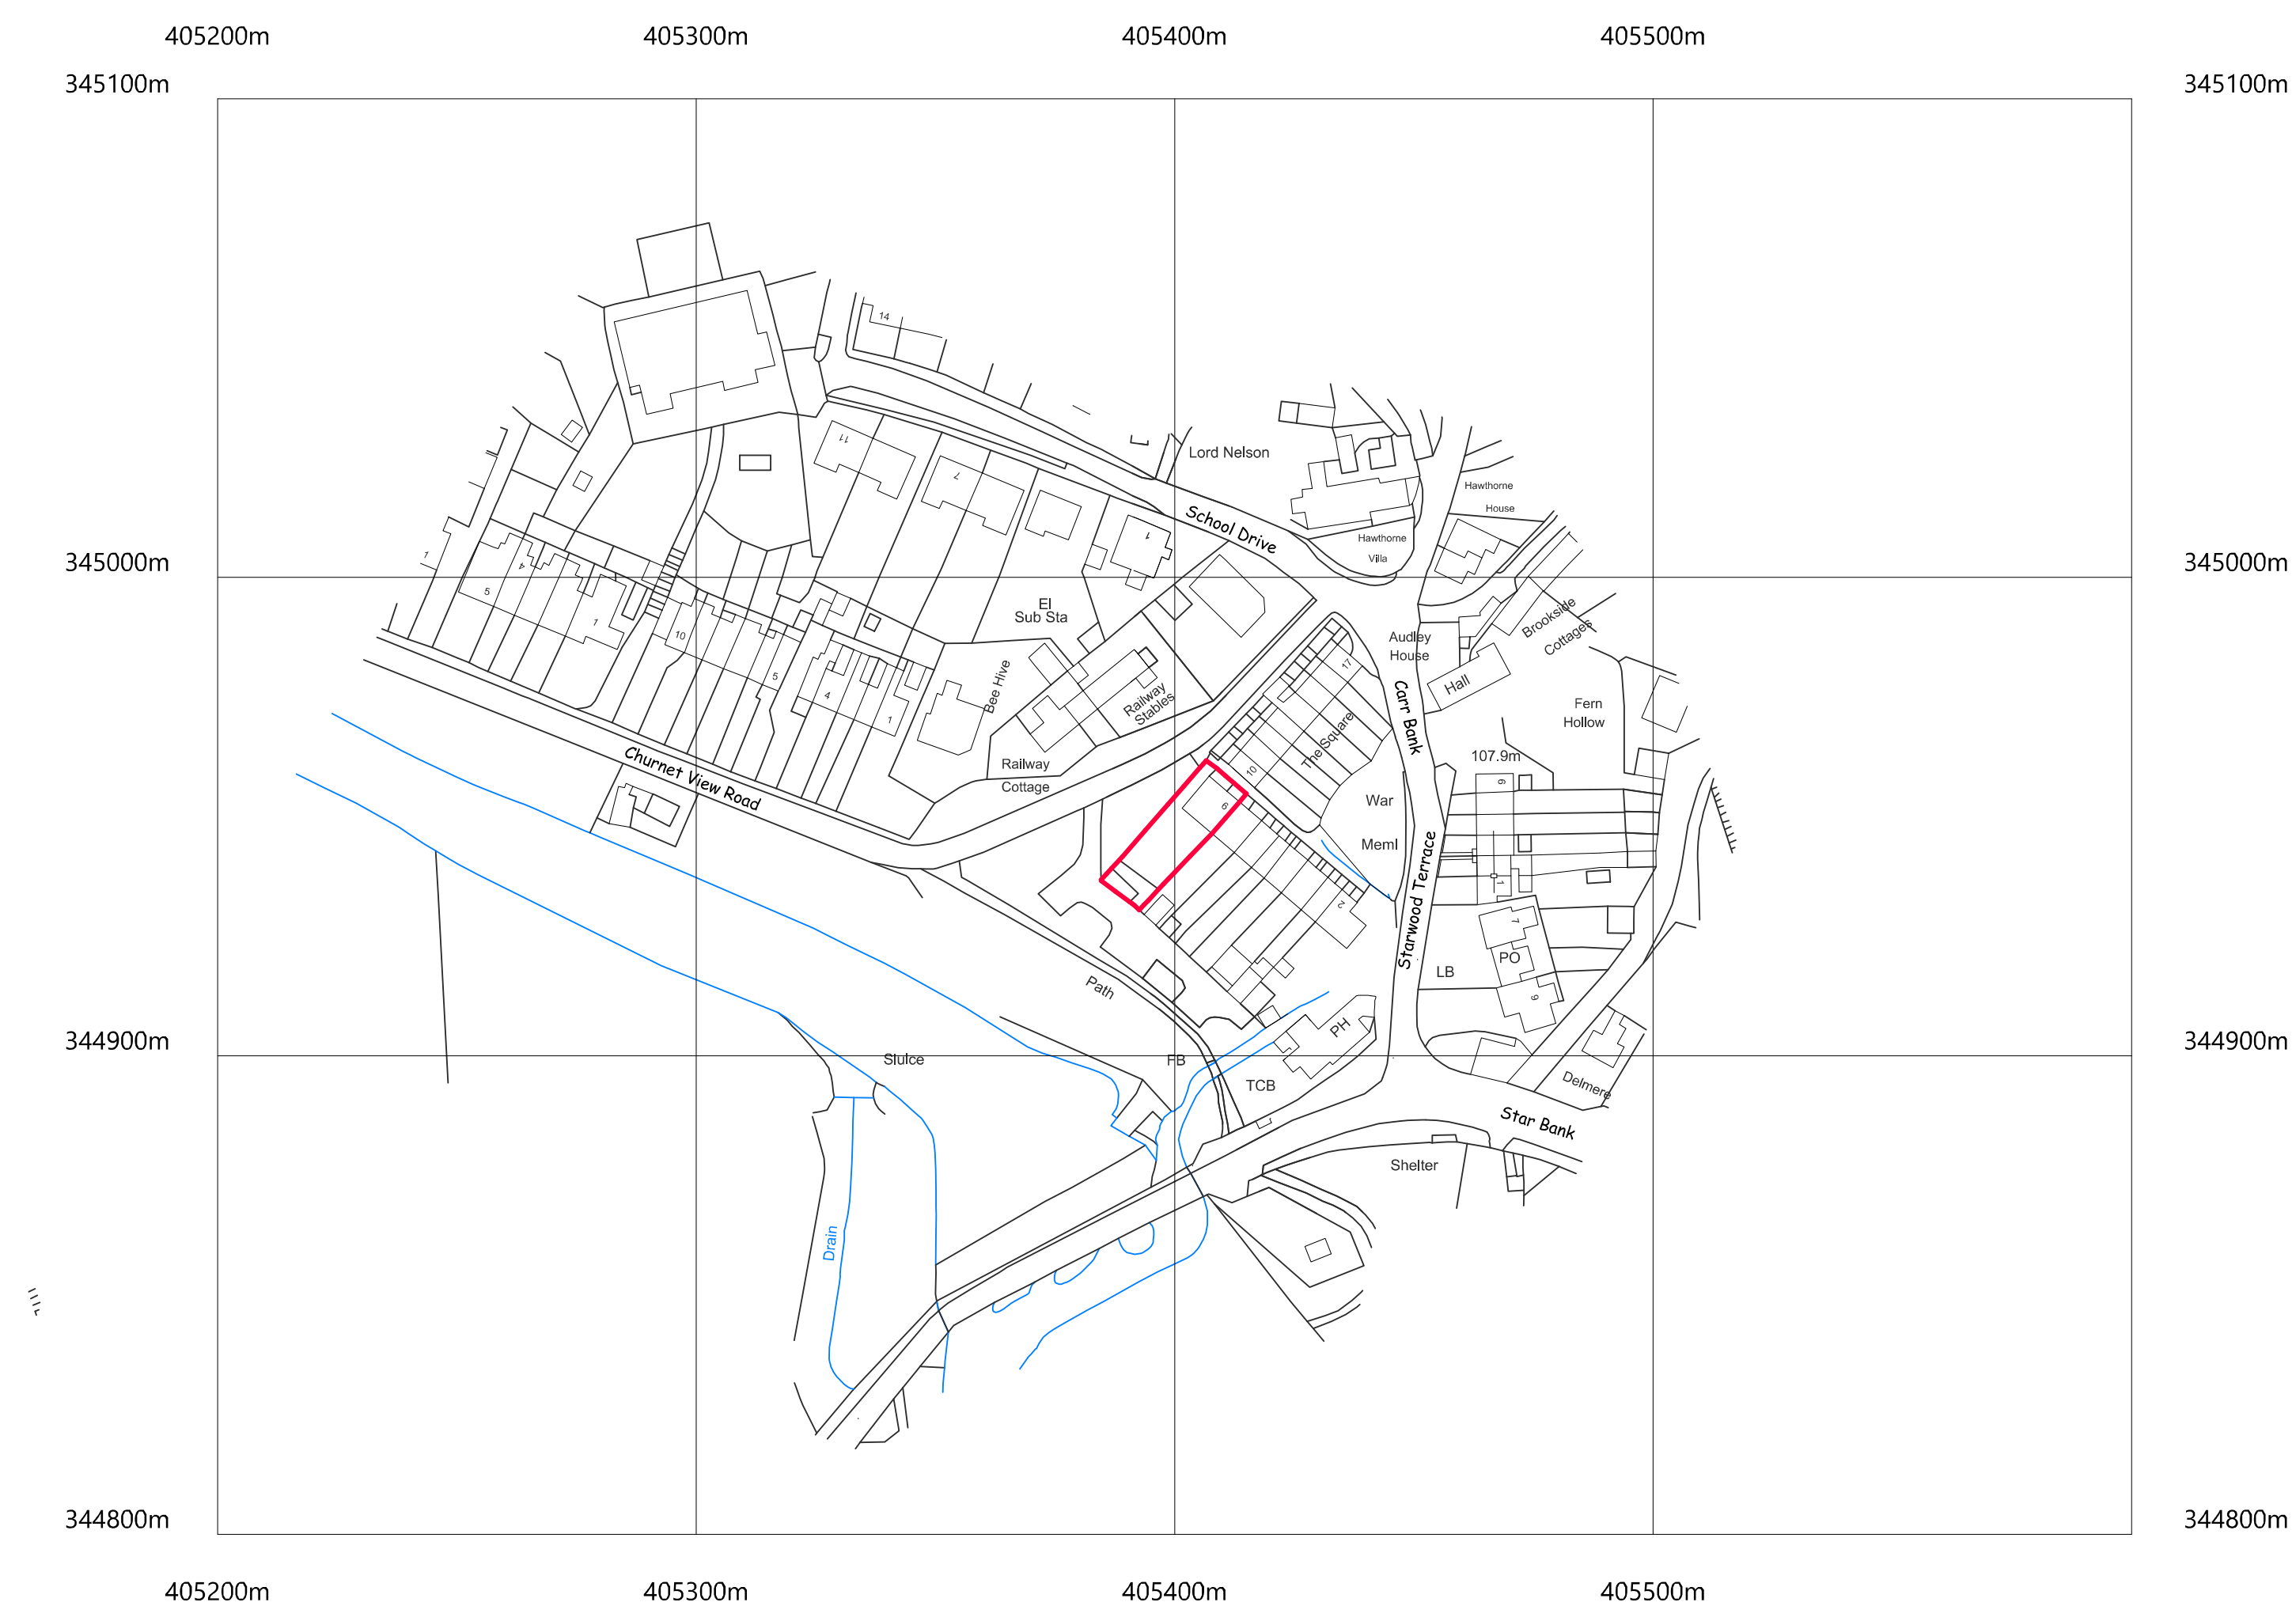

©Crown Copyright and database rights 2021 OS Licence no. 100019980

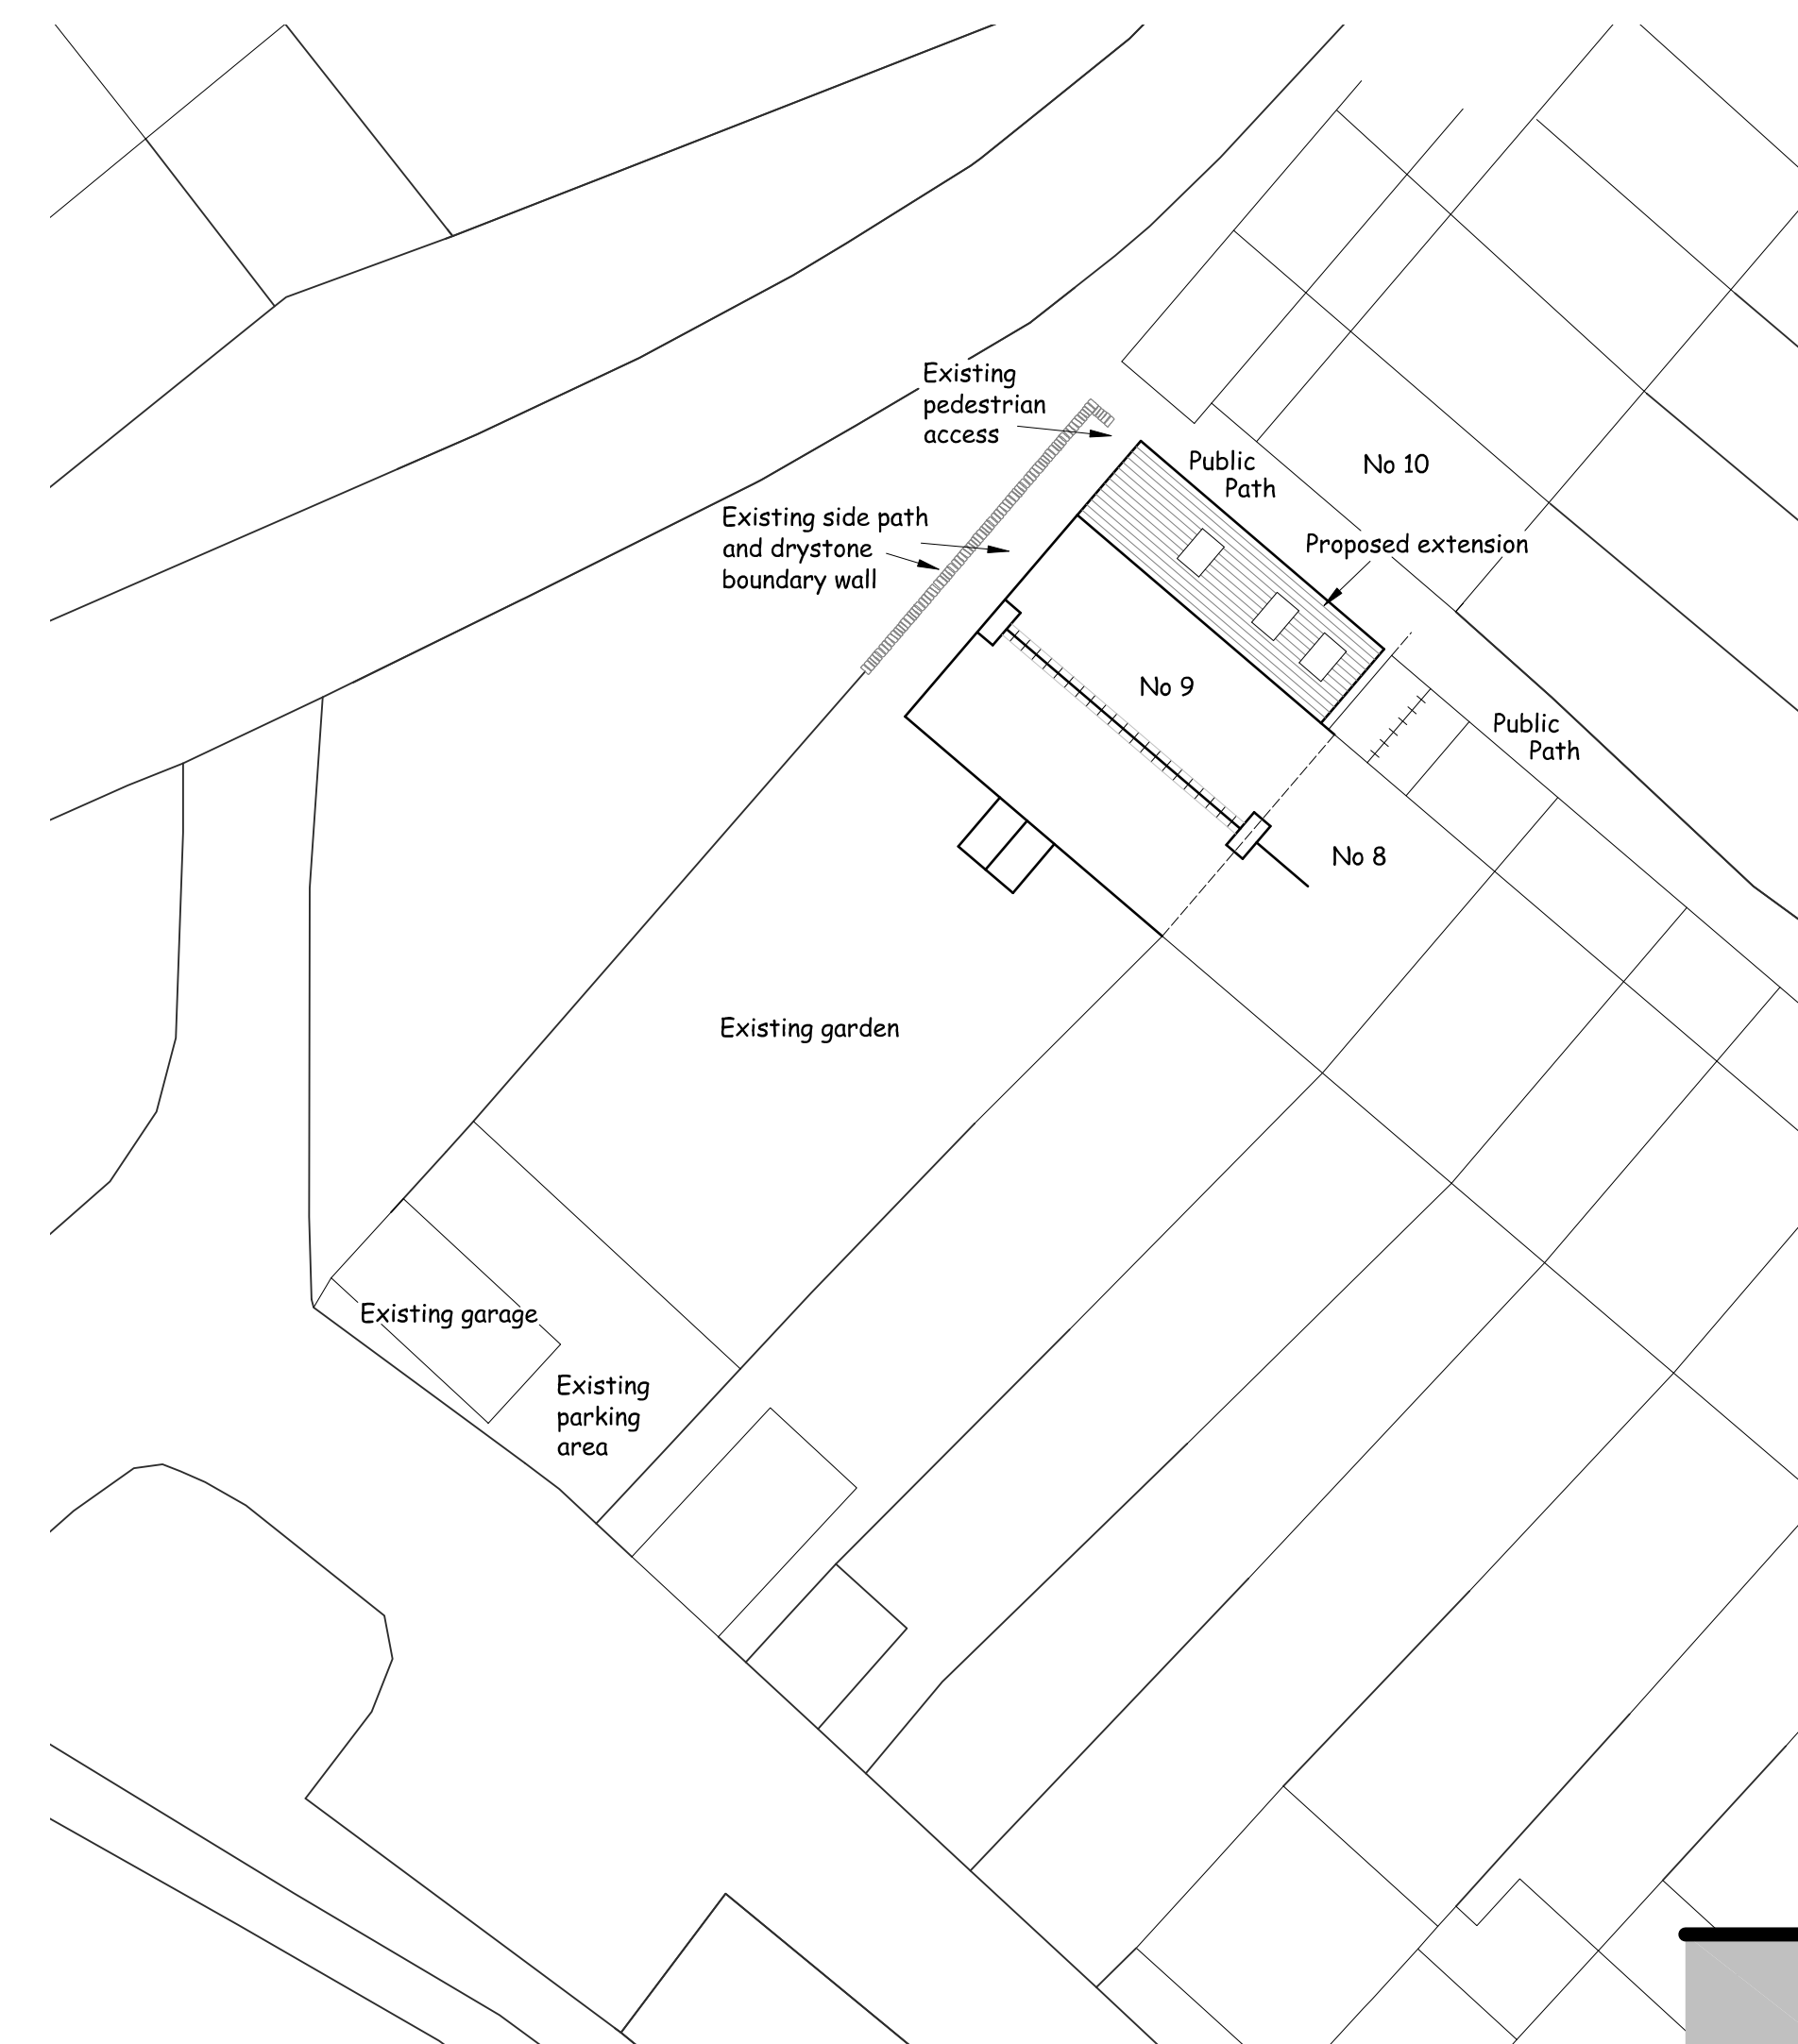

PROPOSED SITE/ROOF PLAN Scale 1/200

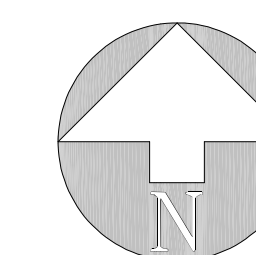

ILETT HOUSE, SMITHY BANK, ALTON, STAFFS, ST10 4AD  
TEL 01538 702164

www.nigelforrester.co.uk   www.sap-calc.co.uk

CLIENT

Mr and Mrs T Loynes

PROJECT

Proposed extension to replace the existing  
Utility and extend the existing kitchen  
at  
No 9 The Square  
Oakamoor  
ST10 3AB

DRAWING NUMBER      21/628/03

Location &amp; site/roof plan

SCALES      1/1250 & 1/200 @ A1