


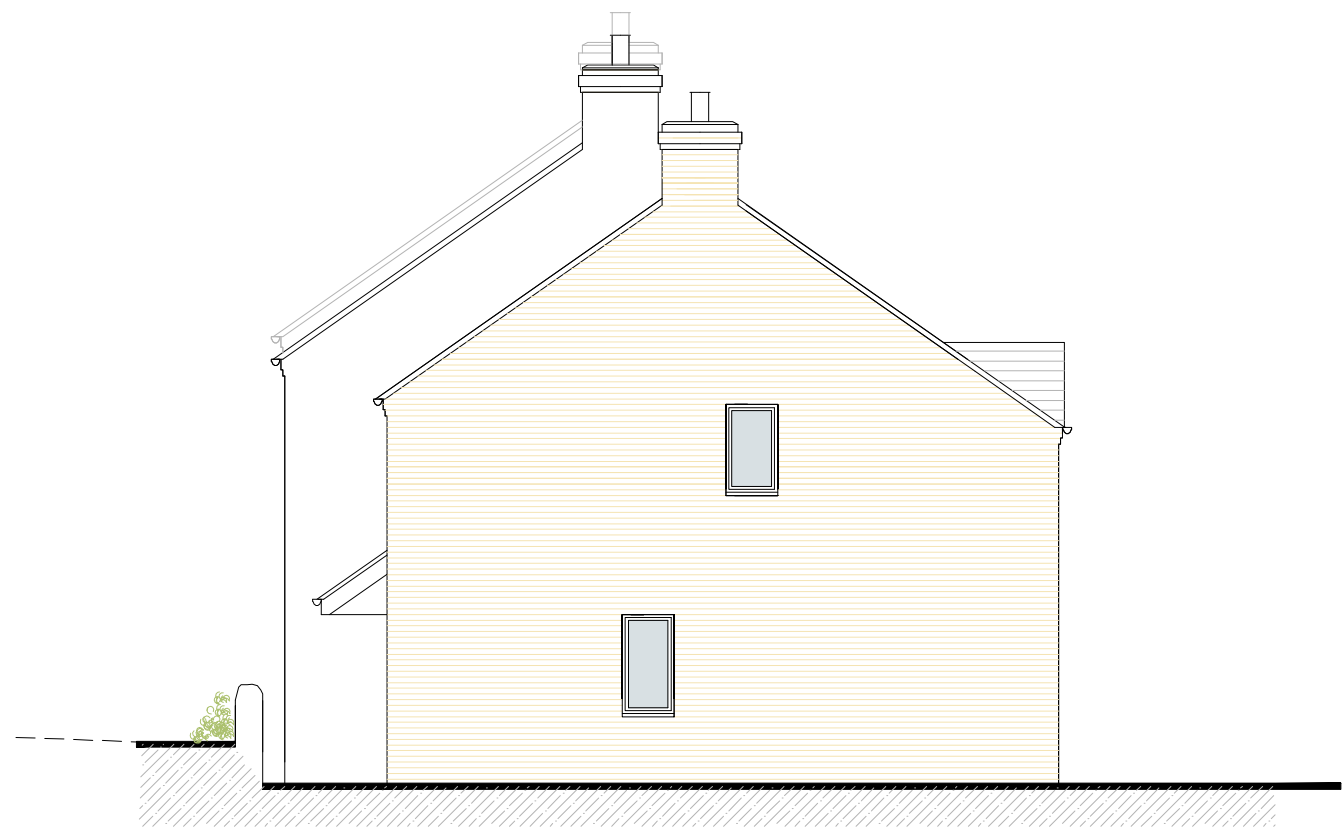


North East Elevation Scale 1:50




South West Elevation Scale 1:50



North West Elevation Scale 1:100

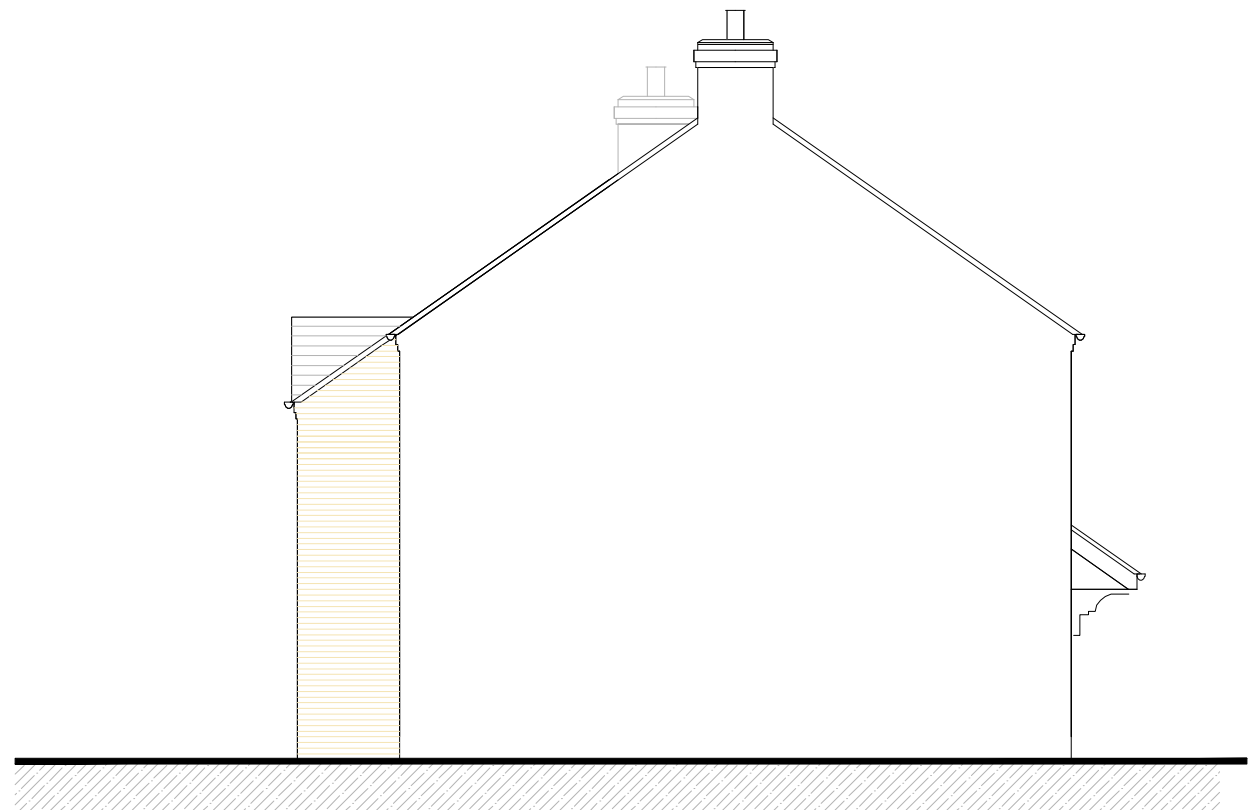


South East Elevation Scale 1:100

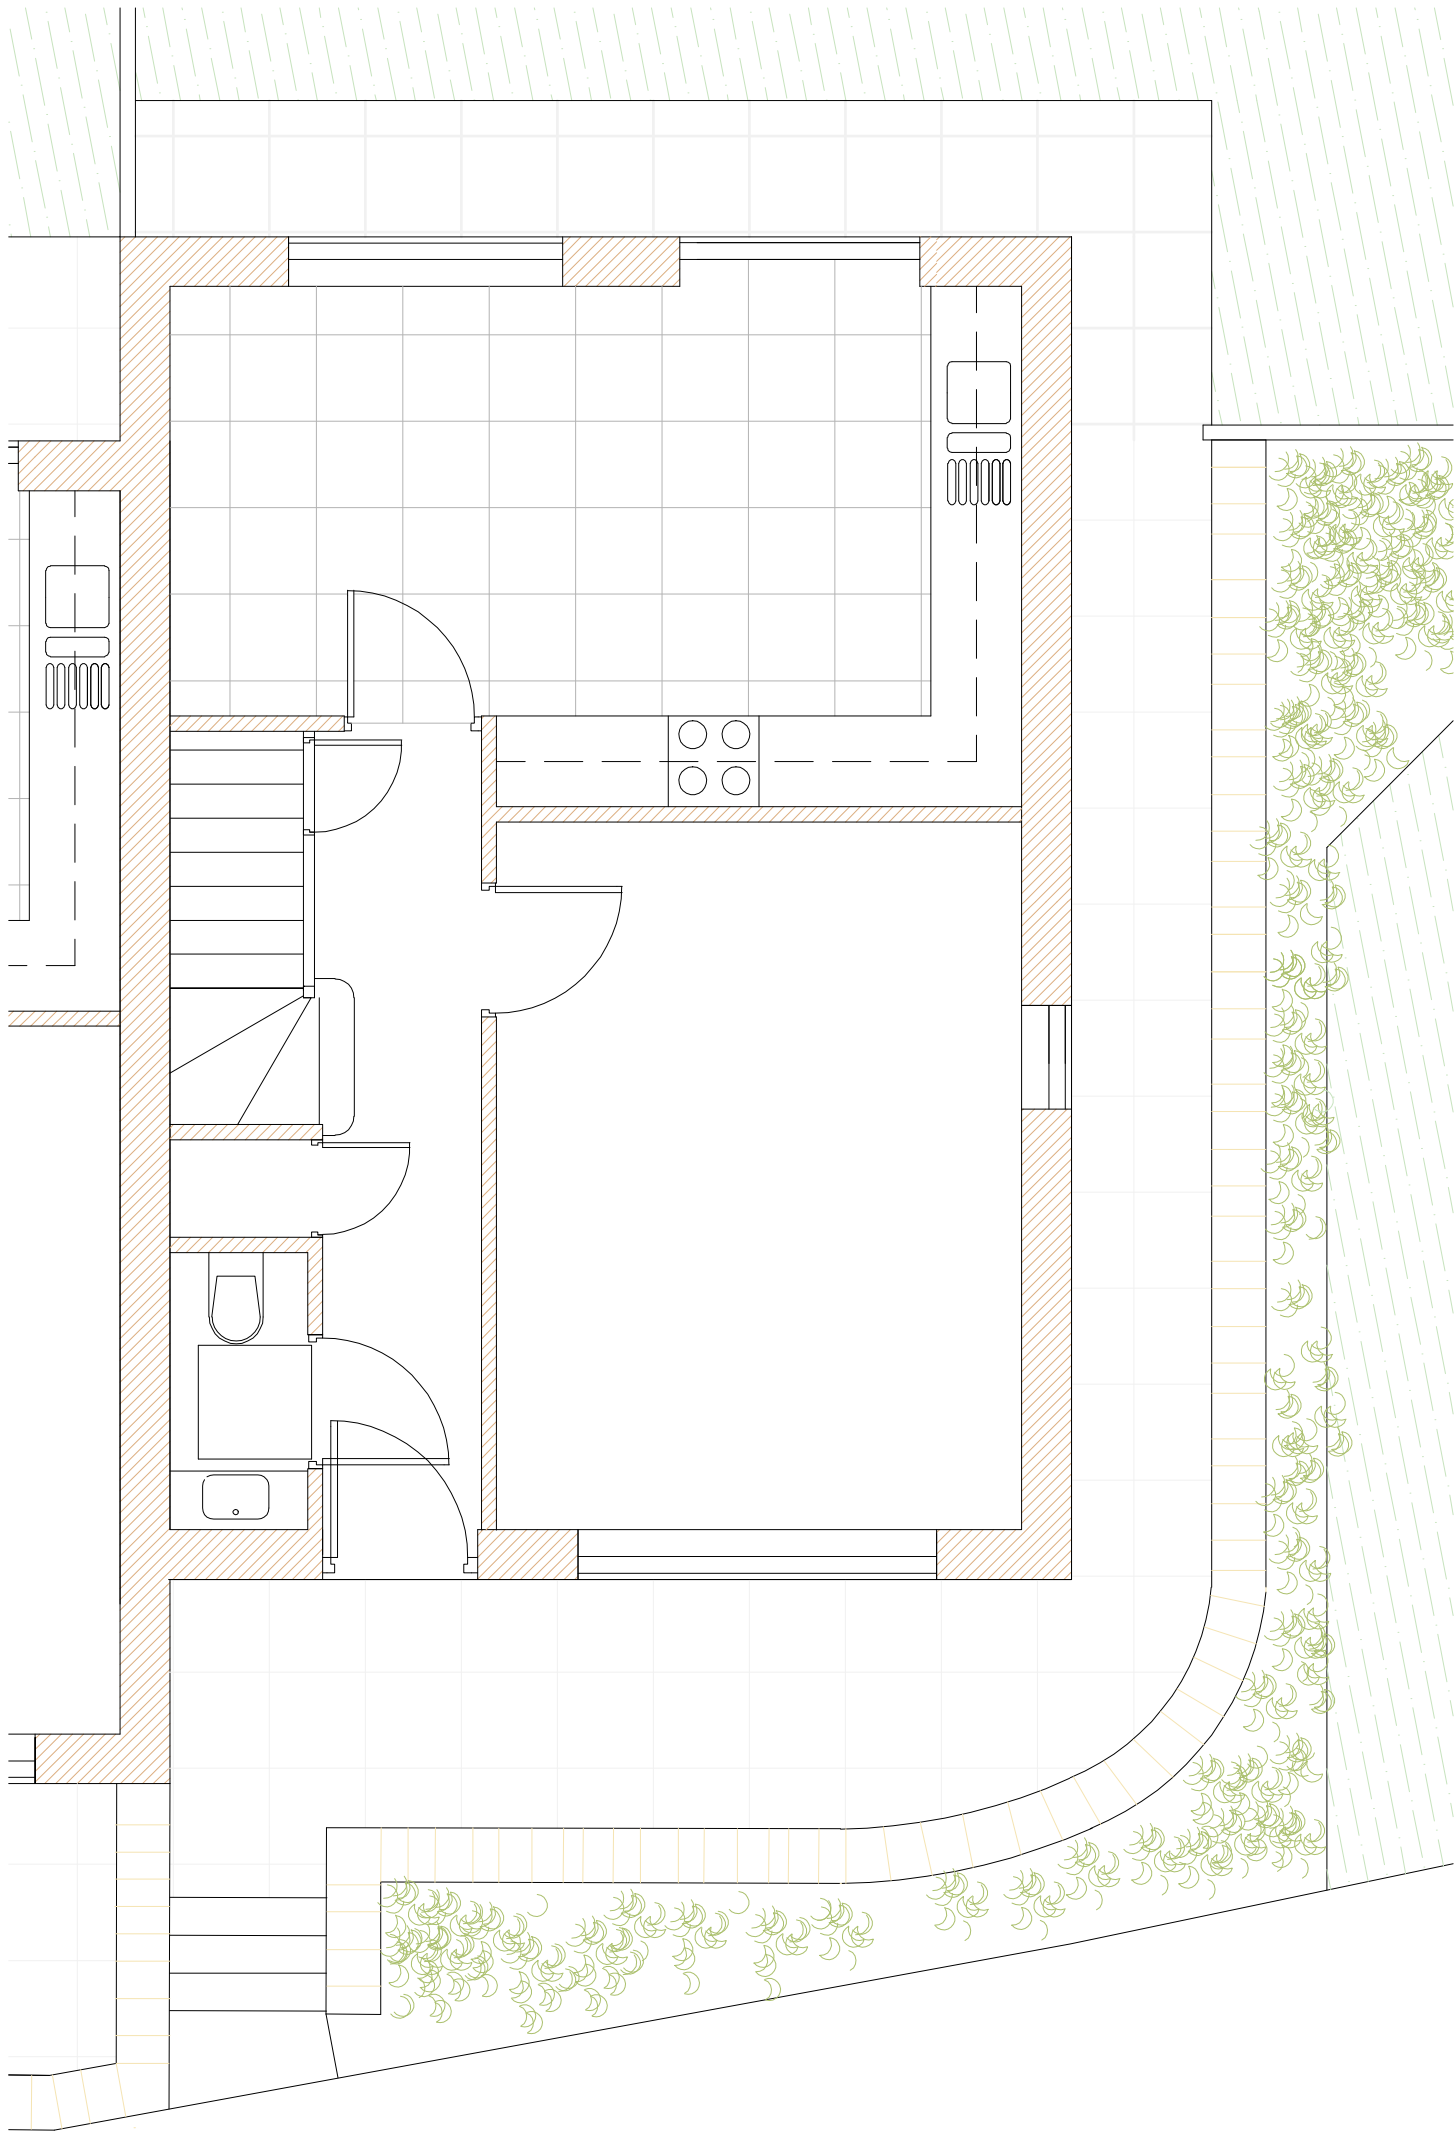


Ground Floor Plan Scale 1:50

GF AREA= 46 sq M

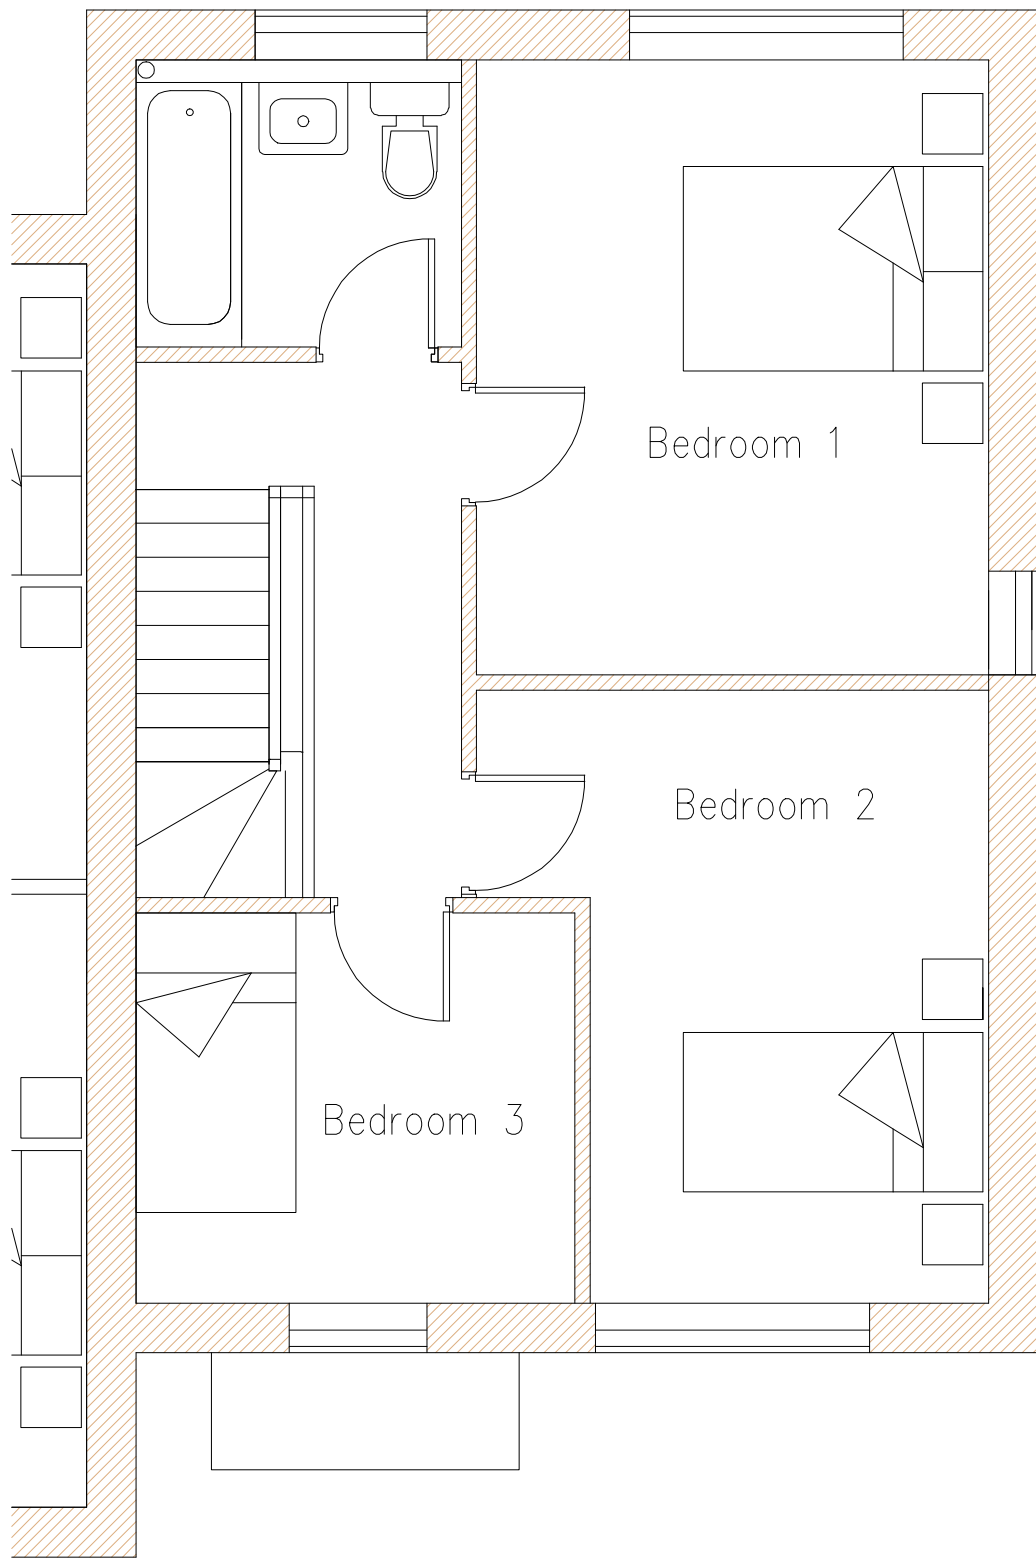


First Floor Plan Scale 1:50

FF AREA= 46 sq M

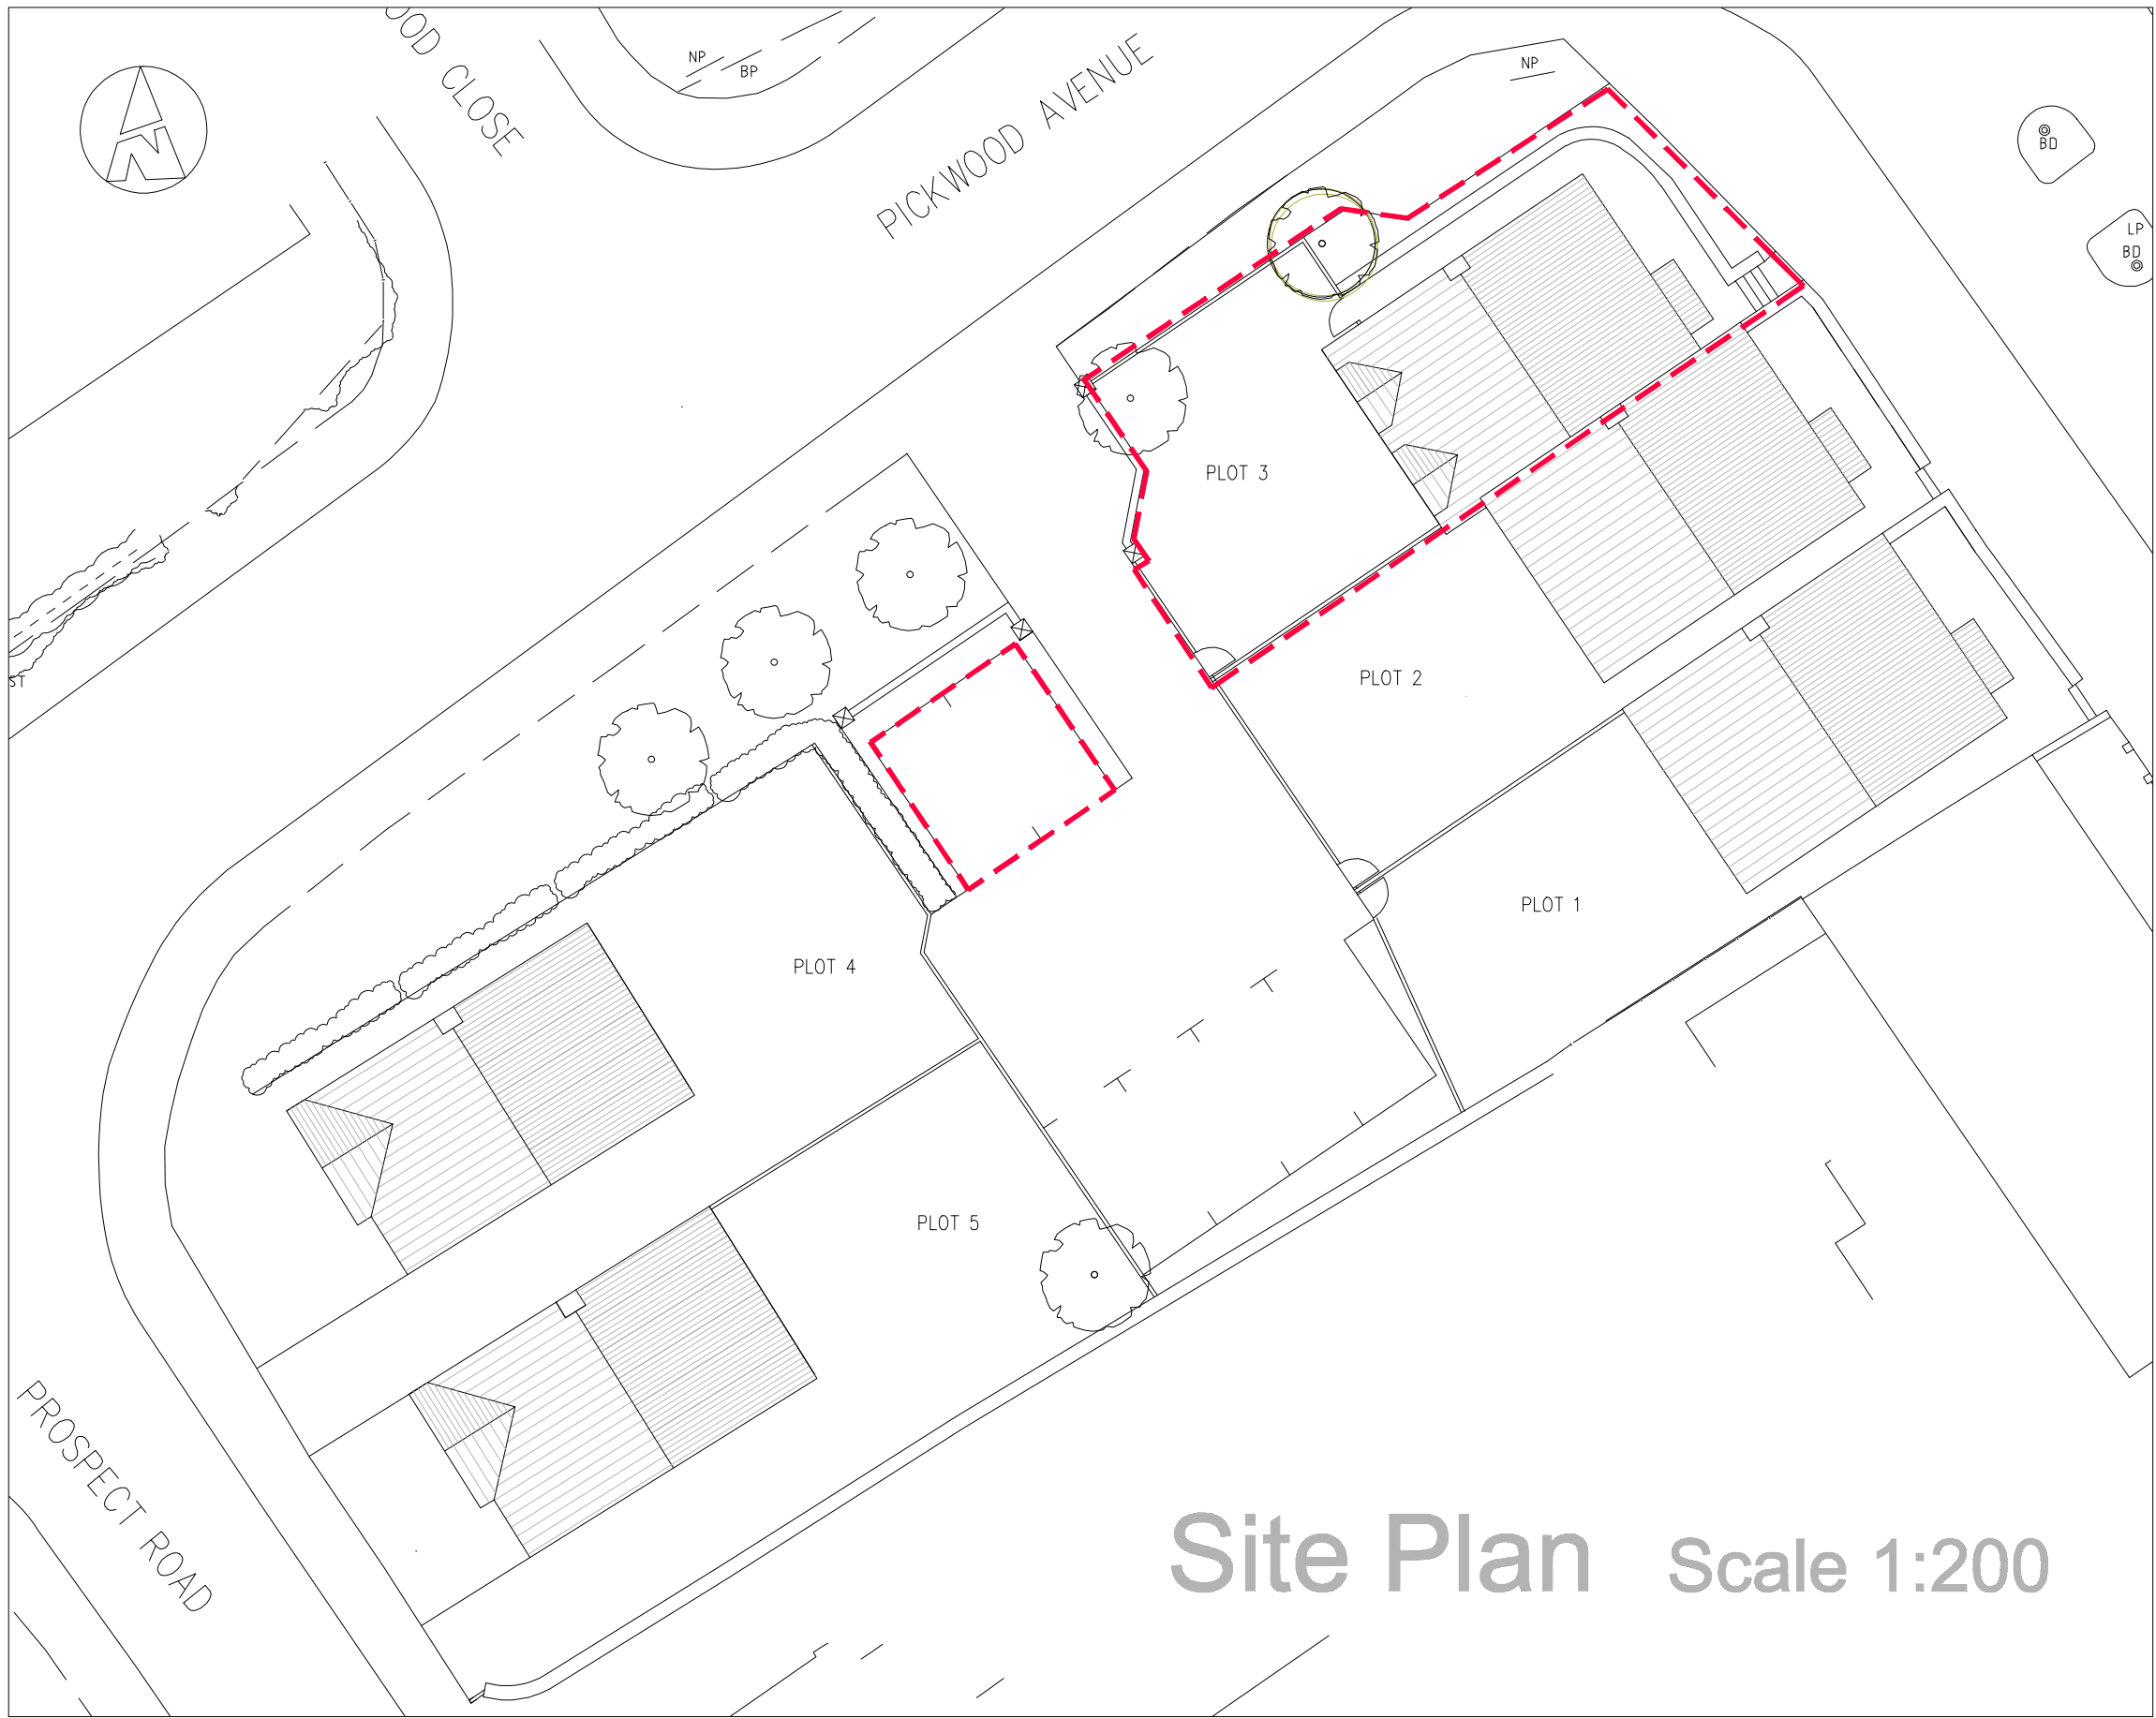

Site Plan Scale 1:200

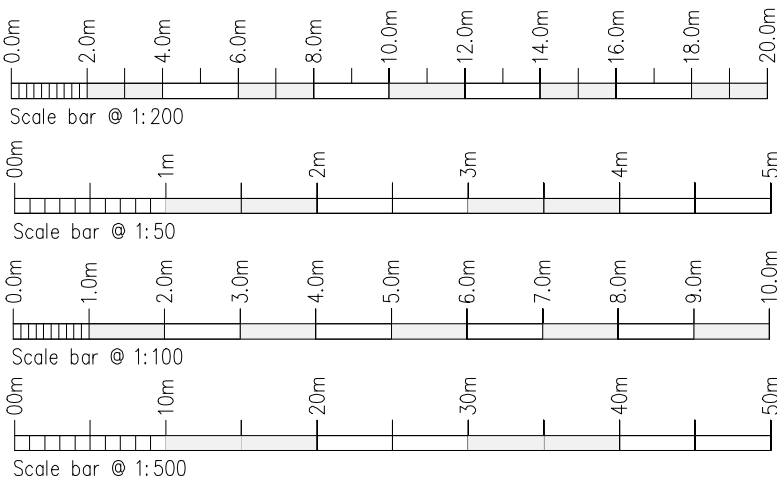

Rev.	Drawn	Comments.	Date
A	ACB	Reduce accommodation to 4 person.	11.06.21

MAC
ARCHITECTURAL DESIGN LTD
Moorland House, 123 Moorland Road, Burslem, ST6 1JD.
T:01782 503302 E:admin@mac-arch.co.uk

Client:
Mr. J. Taft.

Project:
**Proposed Residential Development
at The Flying Horse Public House.
130 Ashbourne Road.
Leek.
Staffordshire ST13 5BJ.**

Title:
Plans & Elevations Plot 3.

Status:
Planning.

Paper A1. Drawn: AC Bailey January 2021 Drawing Ref: 1717-03