



Pickwood Avenue Elevation Scale 1:200



Ashbourne Road Elevation Scale 1:100



Prospect Road Elevation Scale 1:100

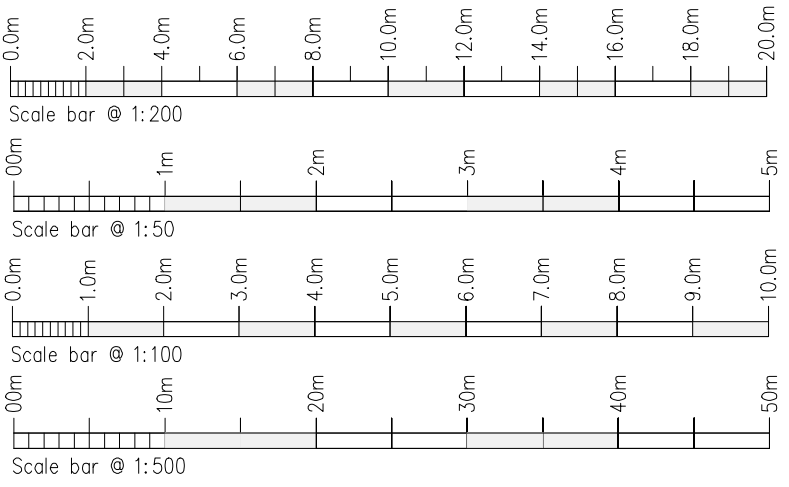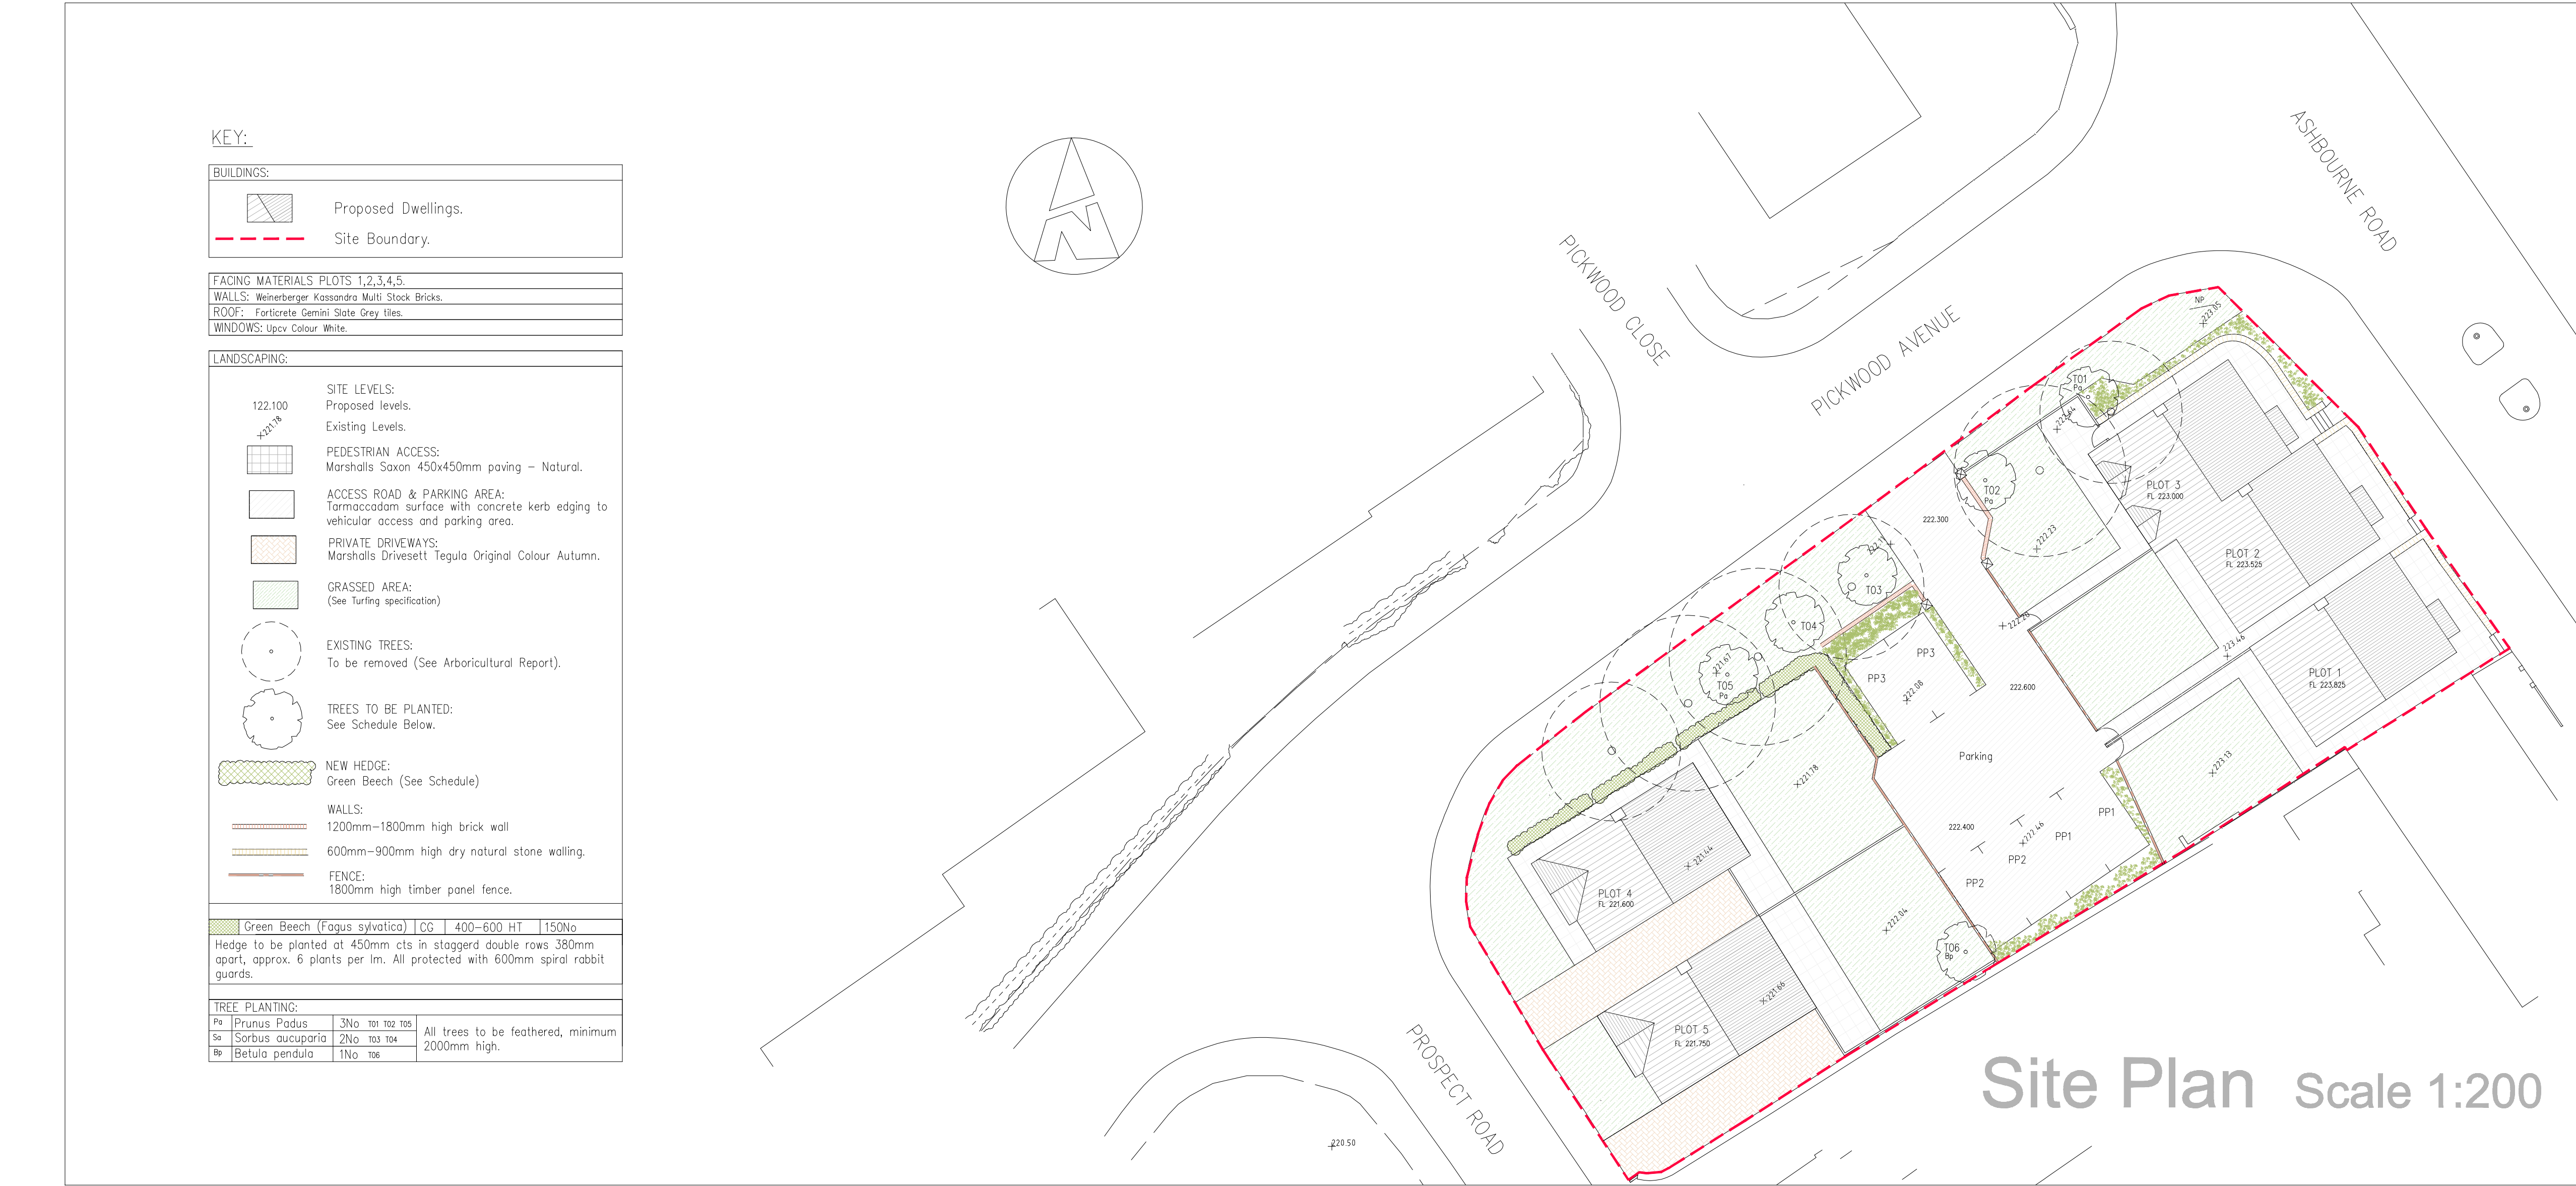

Rev.	Drawn	Comments	Date
A	ACB	Increase Plot 1 garden area	11.06.21

MAC
ARCHITECTURAL DESIGN LTD
Moorland House, 123 Moorland Road, Burslem, ST6 1JD.
T:01782 503302 E:admin@mac-arch.co.uk

Client:
Mr. J. Taft.

Project:
Proposed Residential Development
at The Flying Horse Public House.
130 Ashbourne Road.
Leek.
Staffordshire ST13 5BJ.

Title:
Site Plan & Sectional Elevations.

Status:
Planning.

Paper A1. Drawn: AC Bailey January 2021 Drawing Ref: 1717-06