






Proposed Block Plan 1:200

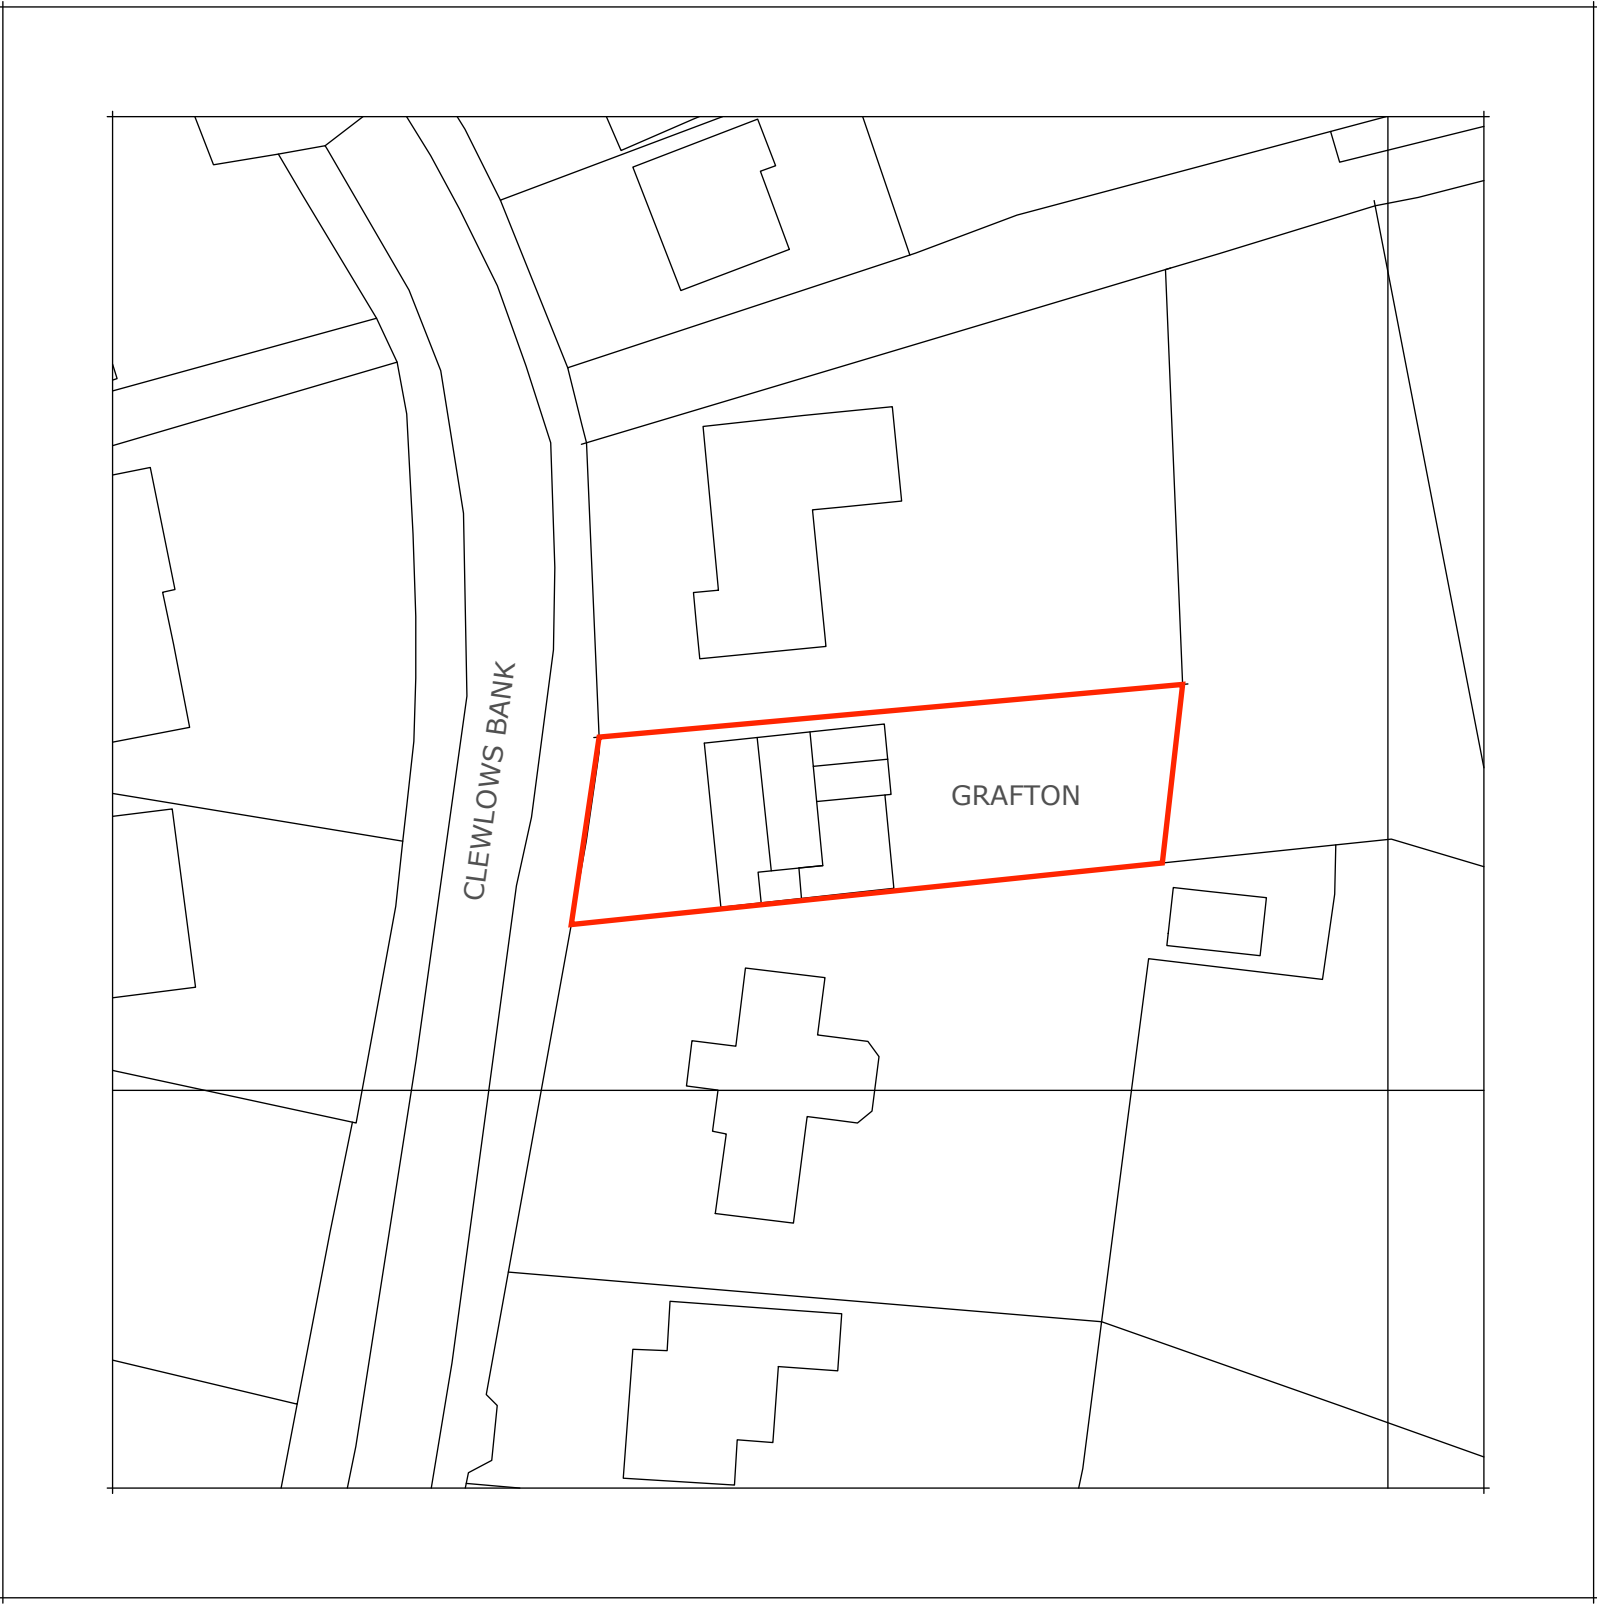

Proposed Site Plan 1:500

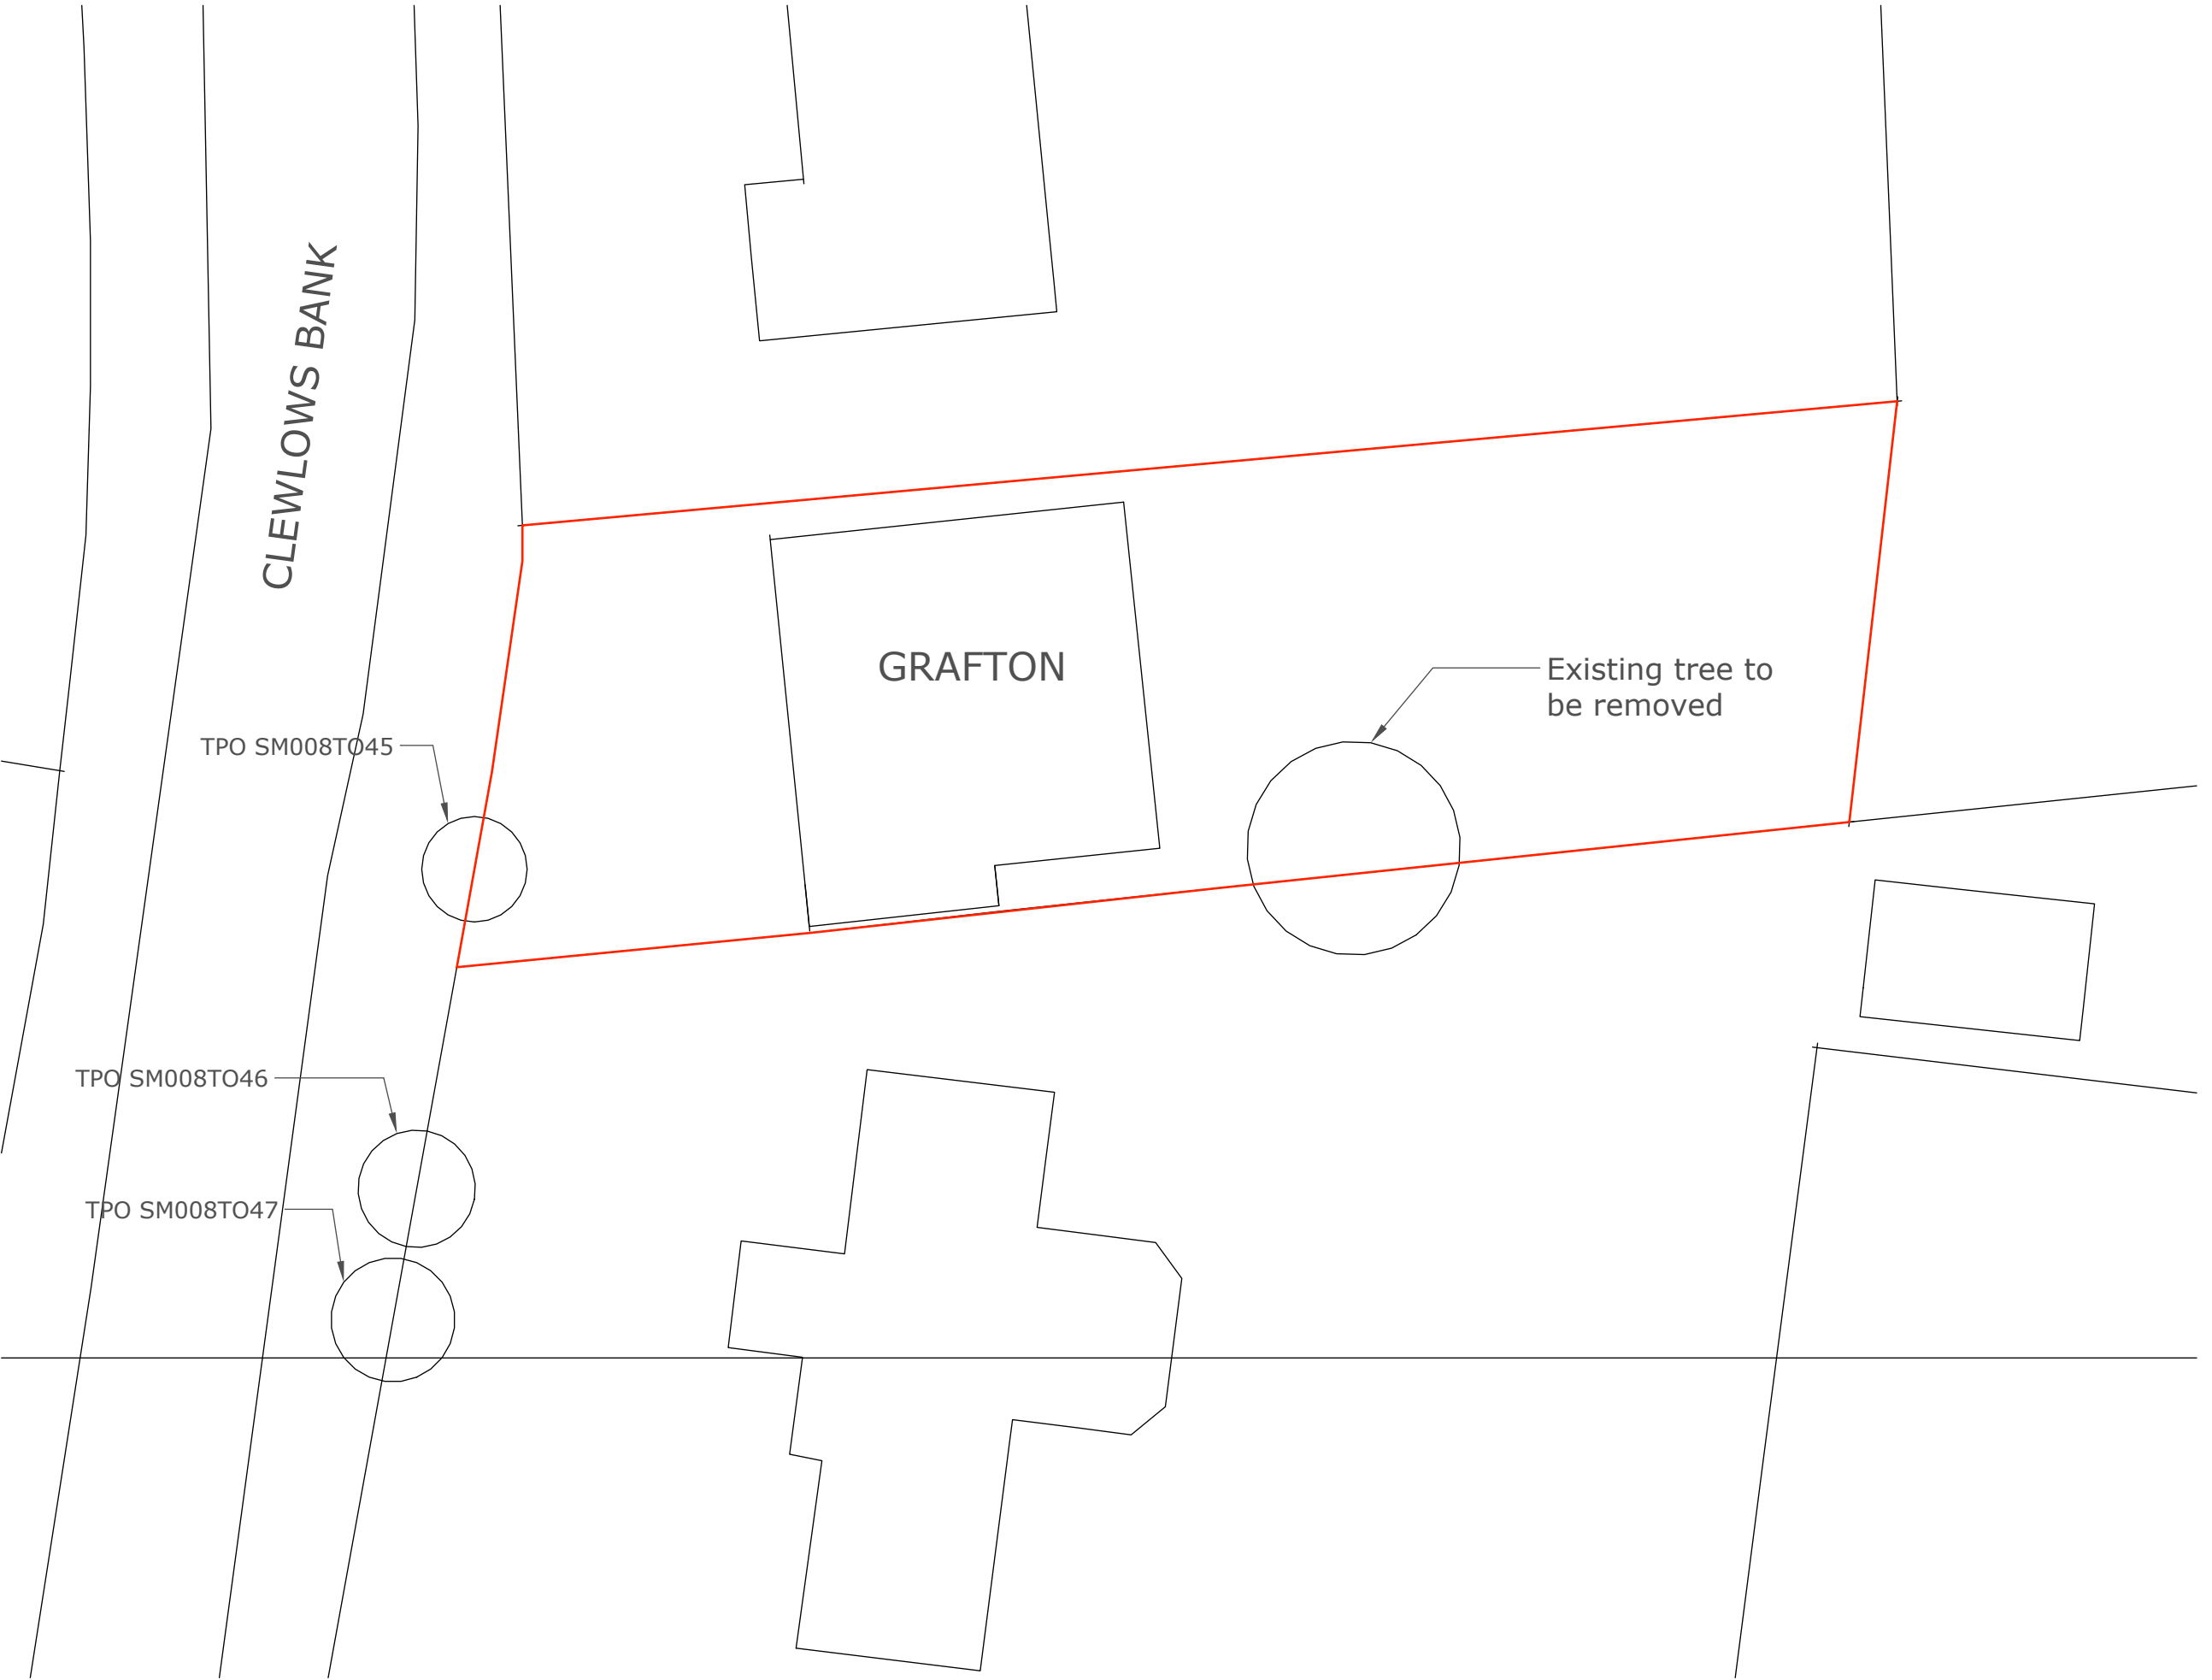

Existing Block Plan with TPO

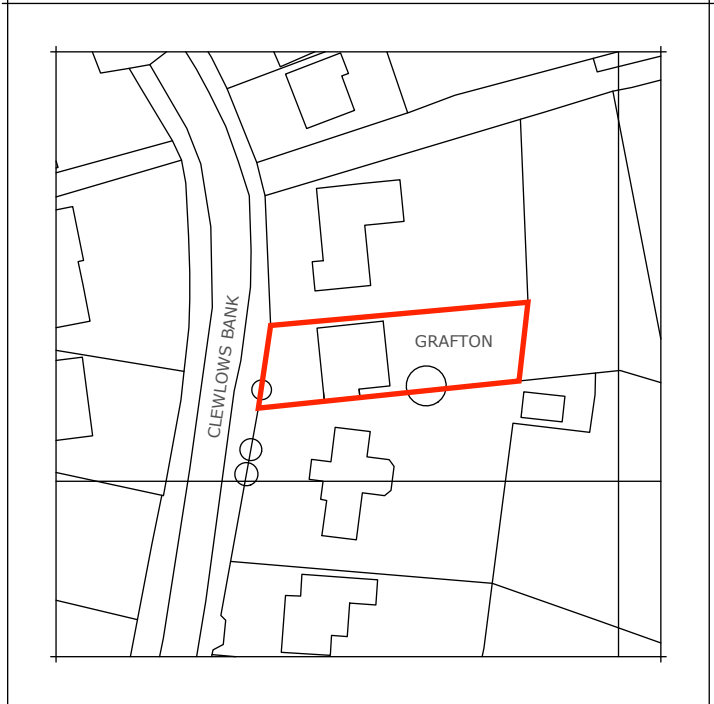

Location Plan 1:1250

GRID REFERENCE OF PROPERTY
SJ 92856 51123

Rev.	Date	Remark
A	09-06-21	Existing Block Plan provided with Tree positions

Site Address

Grafton
Clewloes Bank Bagnal ST9 9LP

Client : Mr & Mrs Ferneyhough

Project

Proposed Rear & Side Extension

Scale : As denoted @ A1

Drawing No. GR/CB/01/A

Drawing Title : Location & Site Plans



47 Rockside Mow Cop ST7 4PG
Tel. 07889364105
Email phil@philipkelsall.co.uk