




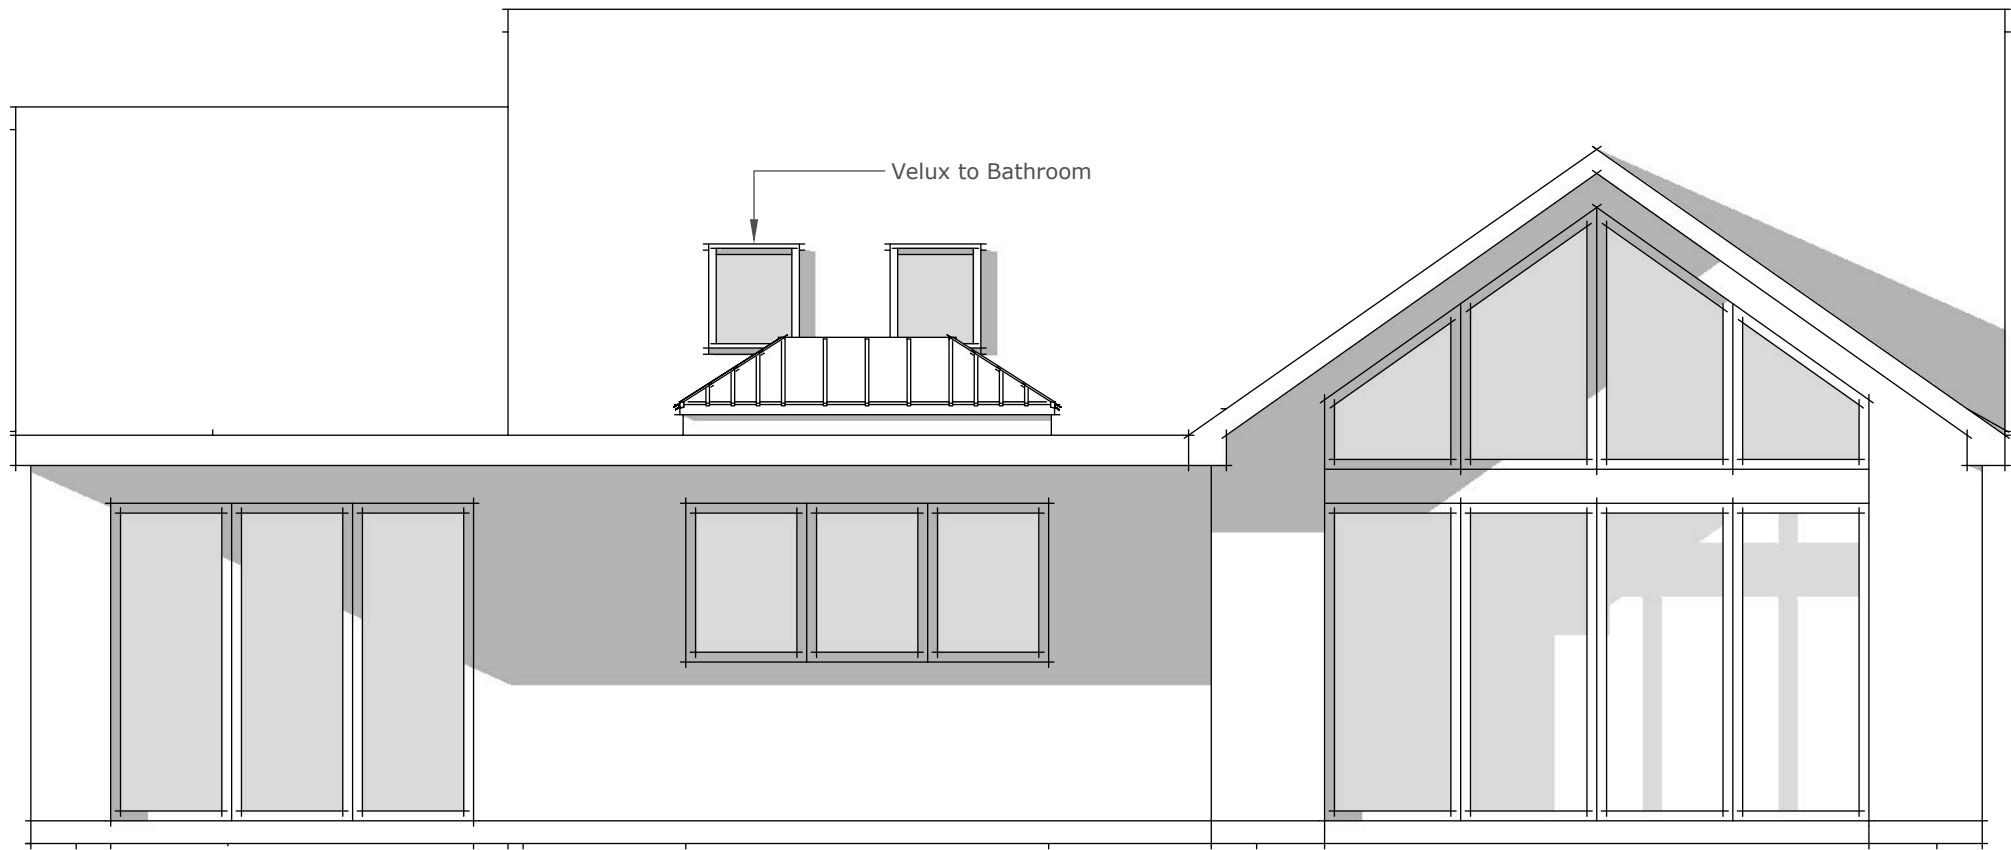


Proposed Rear Elevation 1: 50

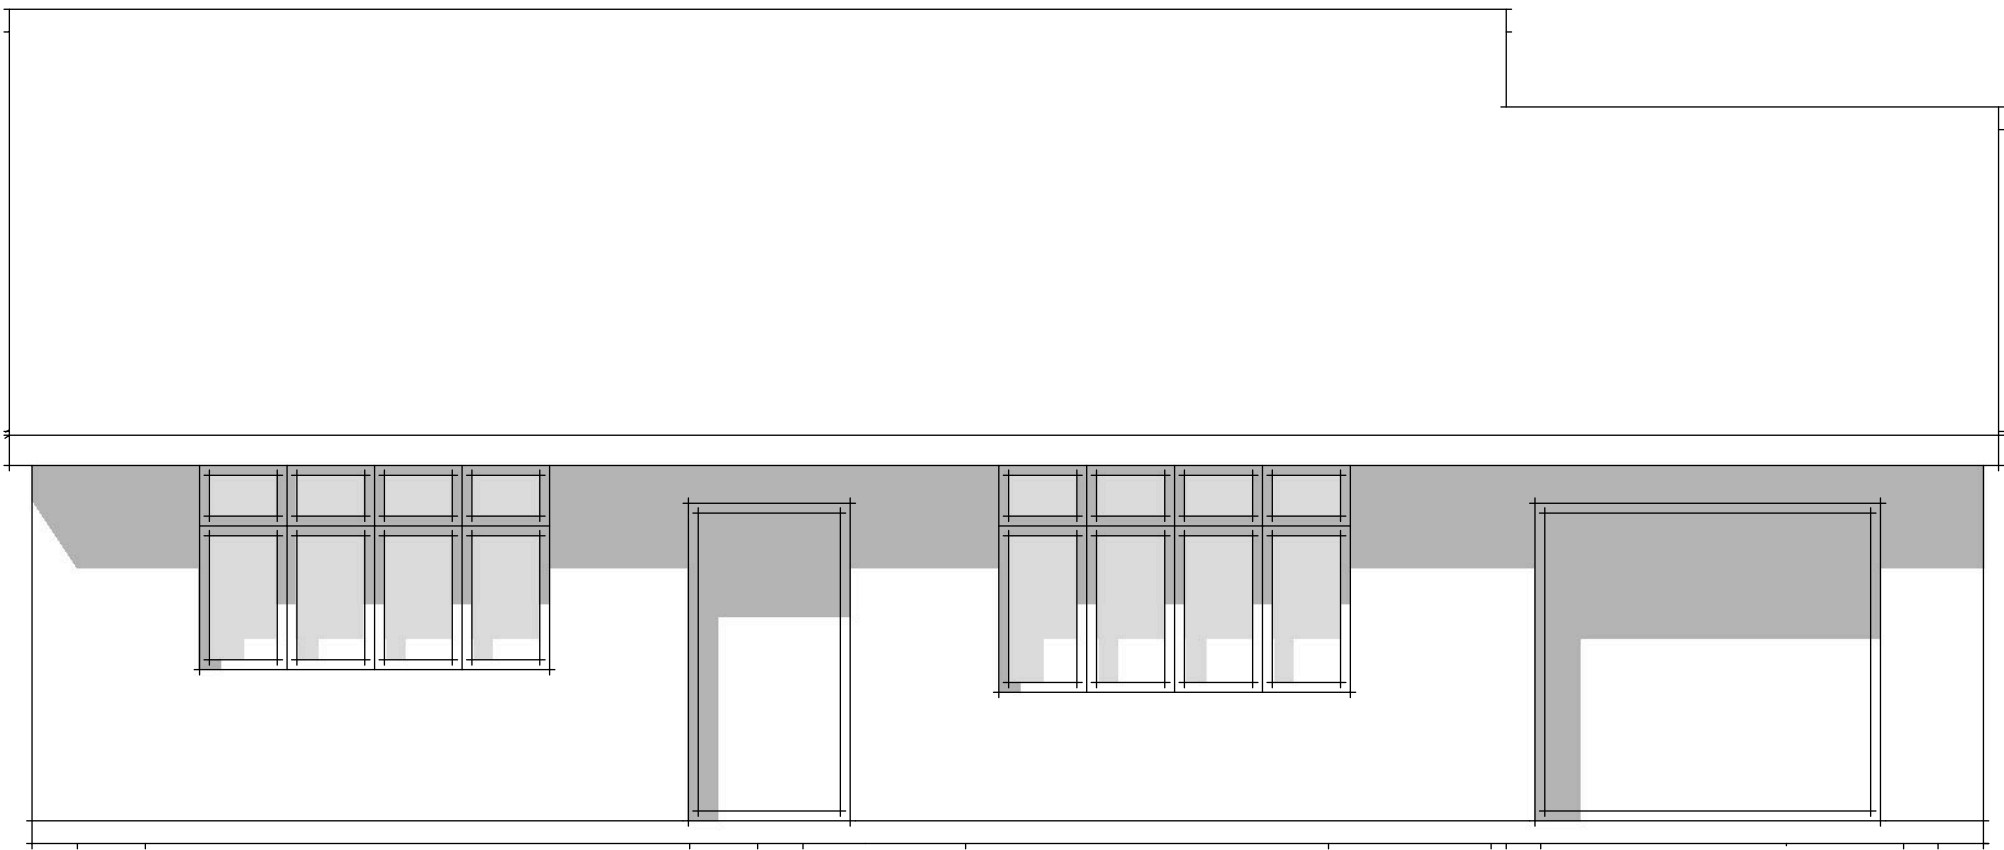


Proposed Front Elevation 1: 50

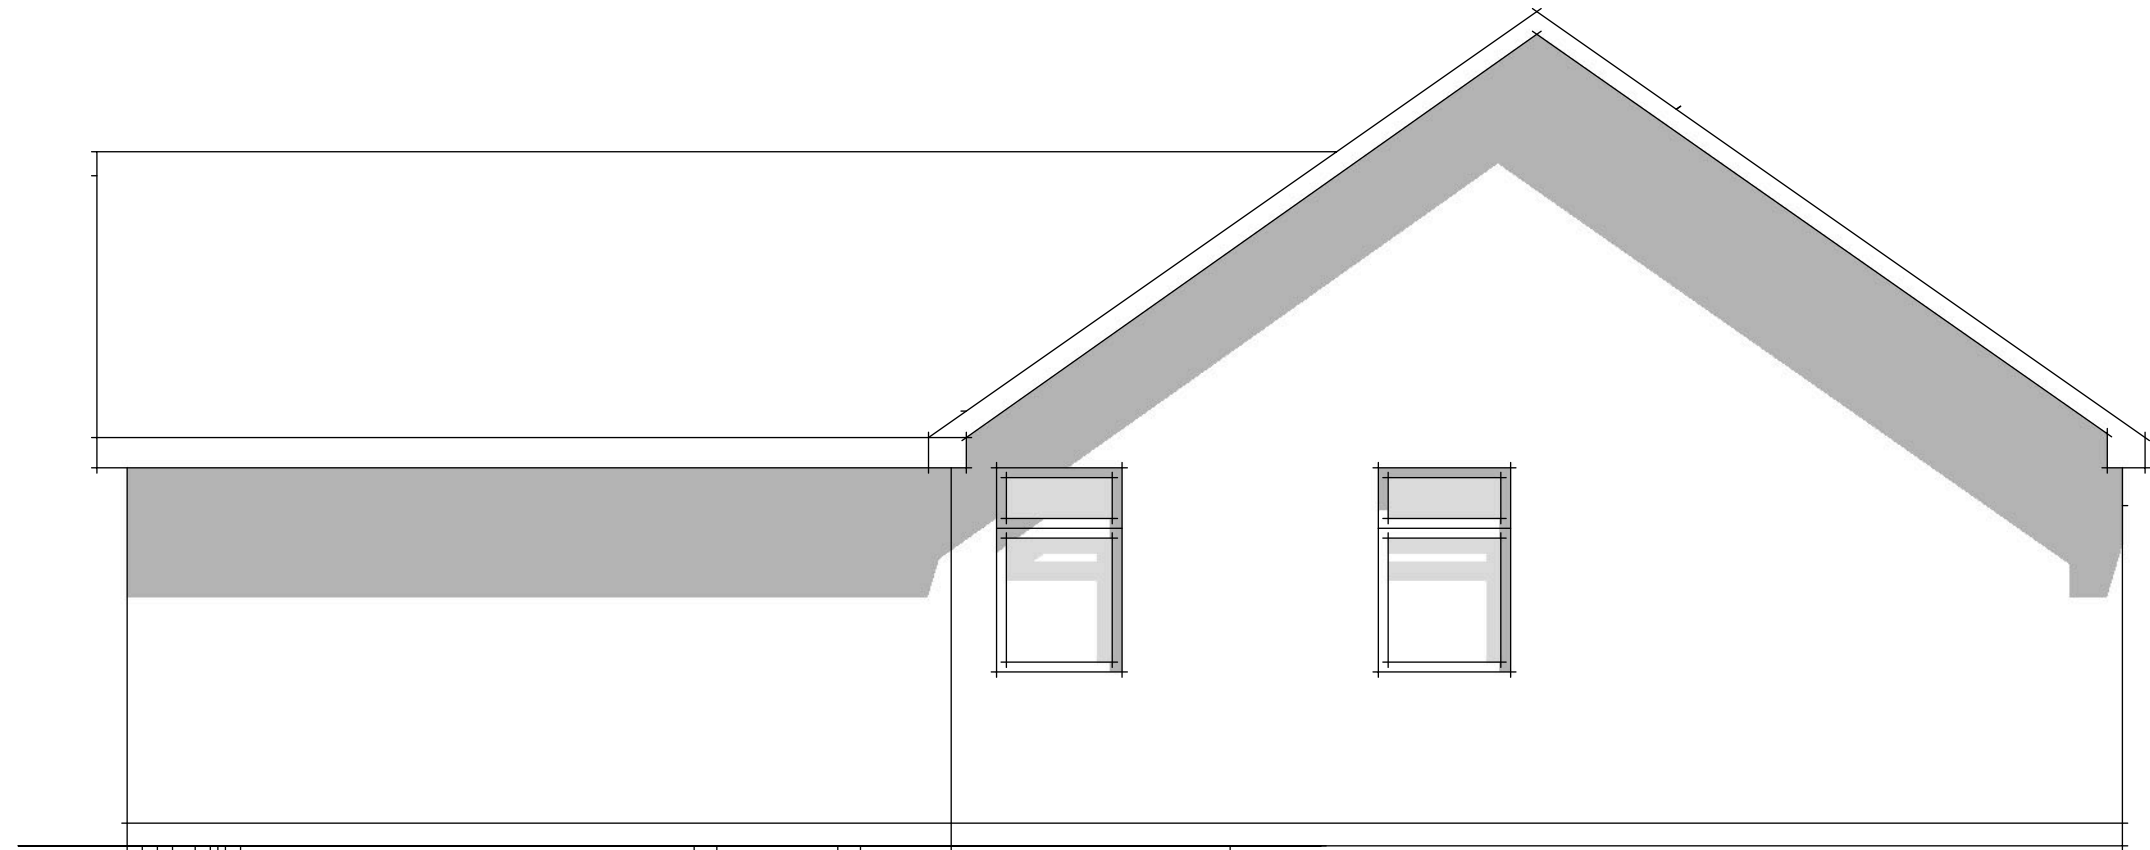

Proposed Side Elevation 1: 50

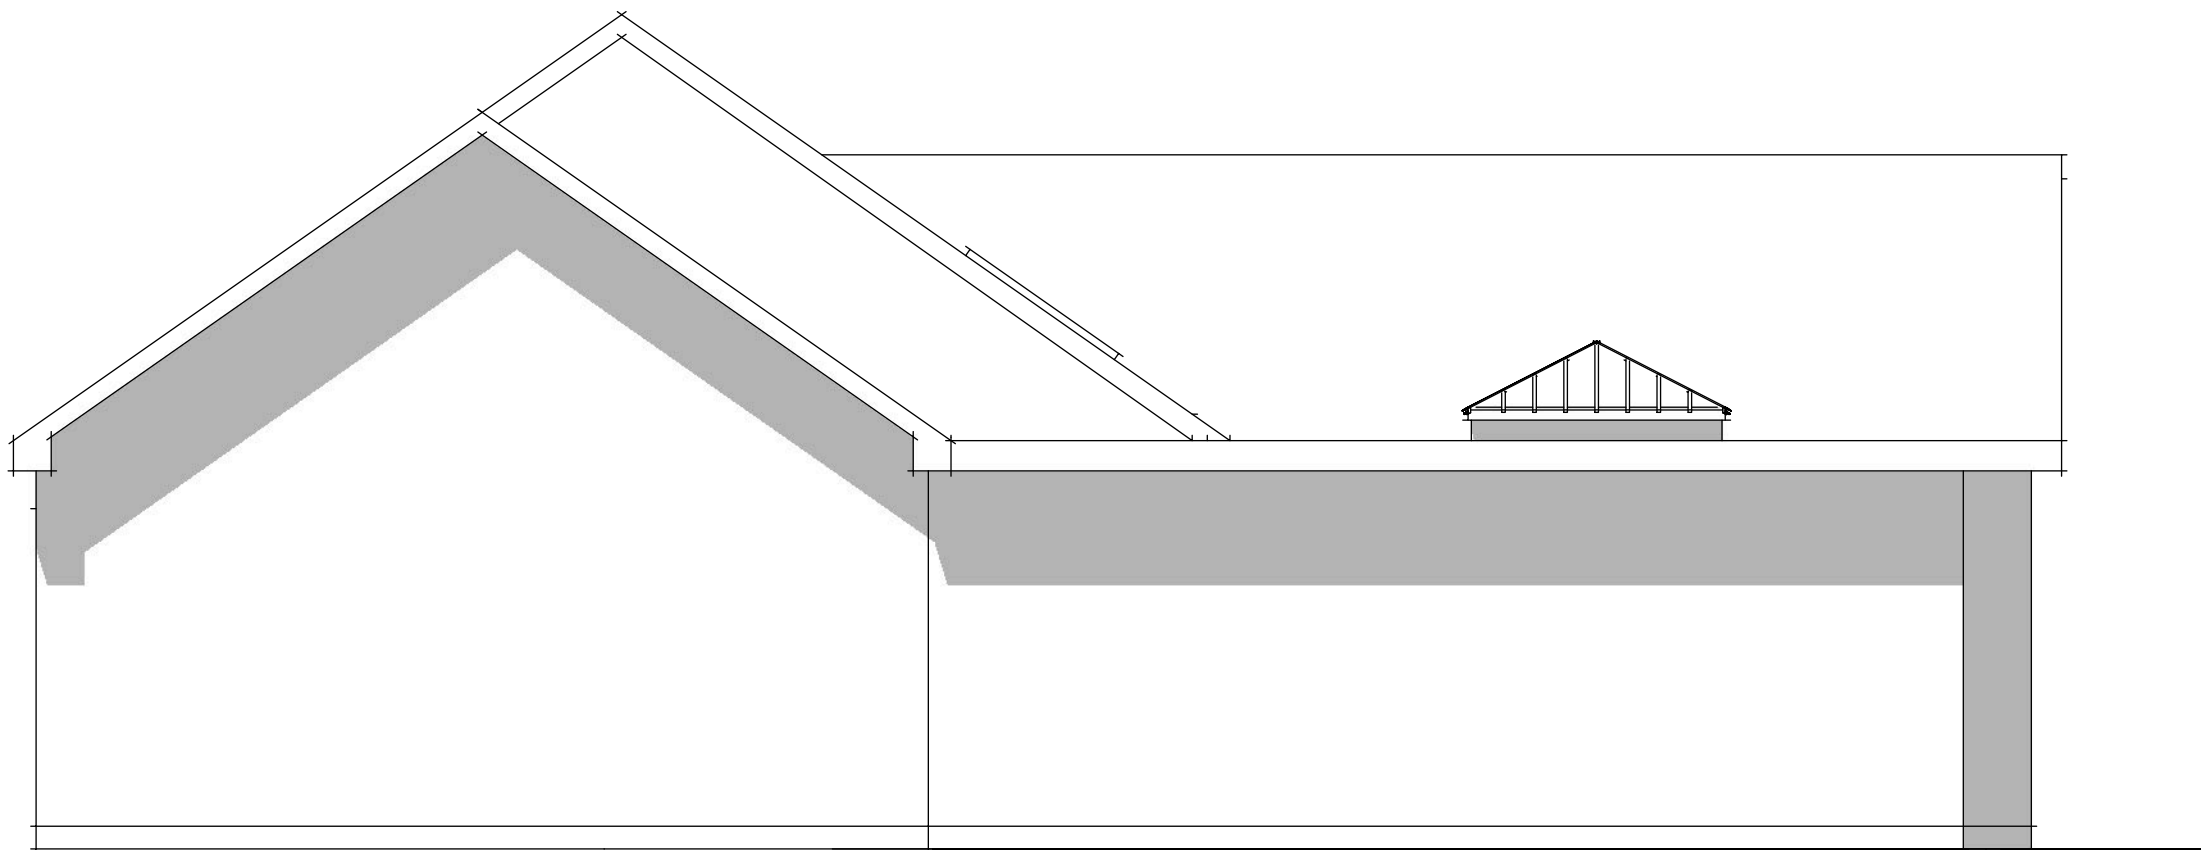

Proposed Side Elevation 1: 50

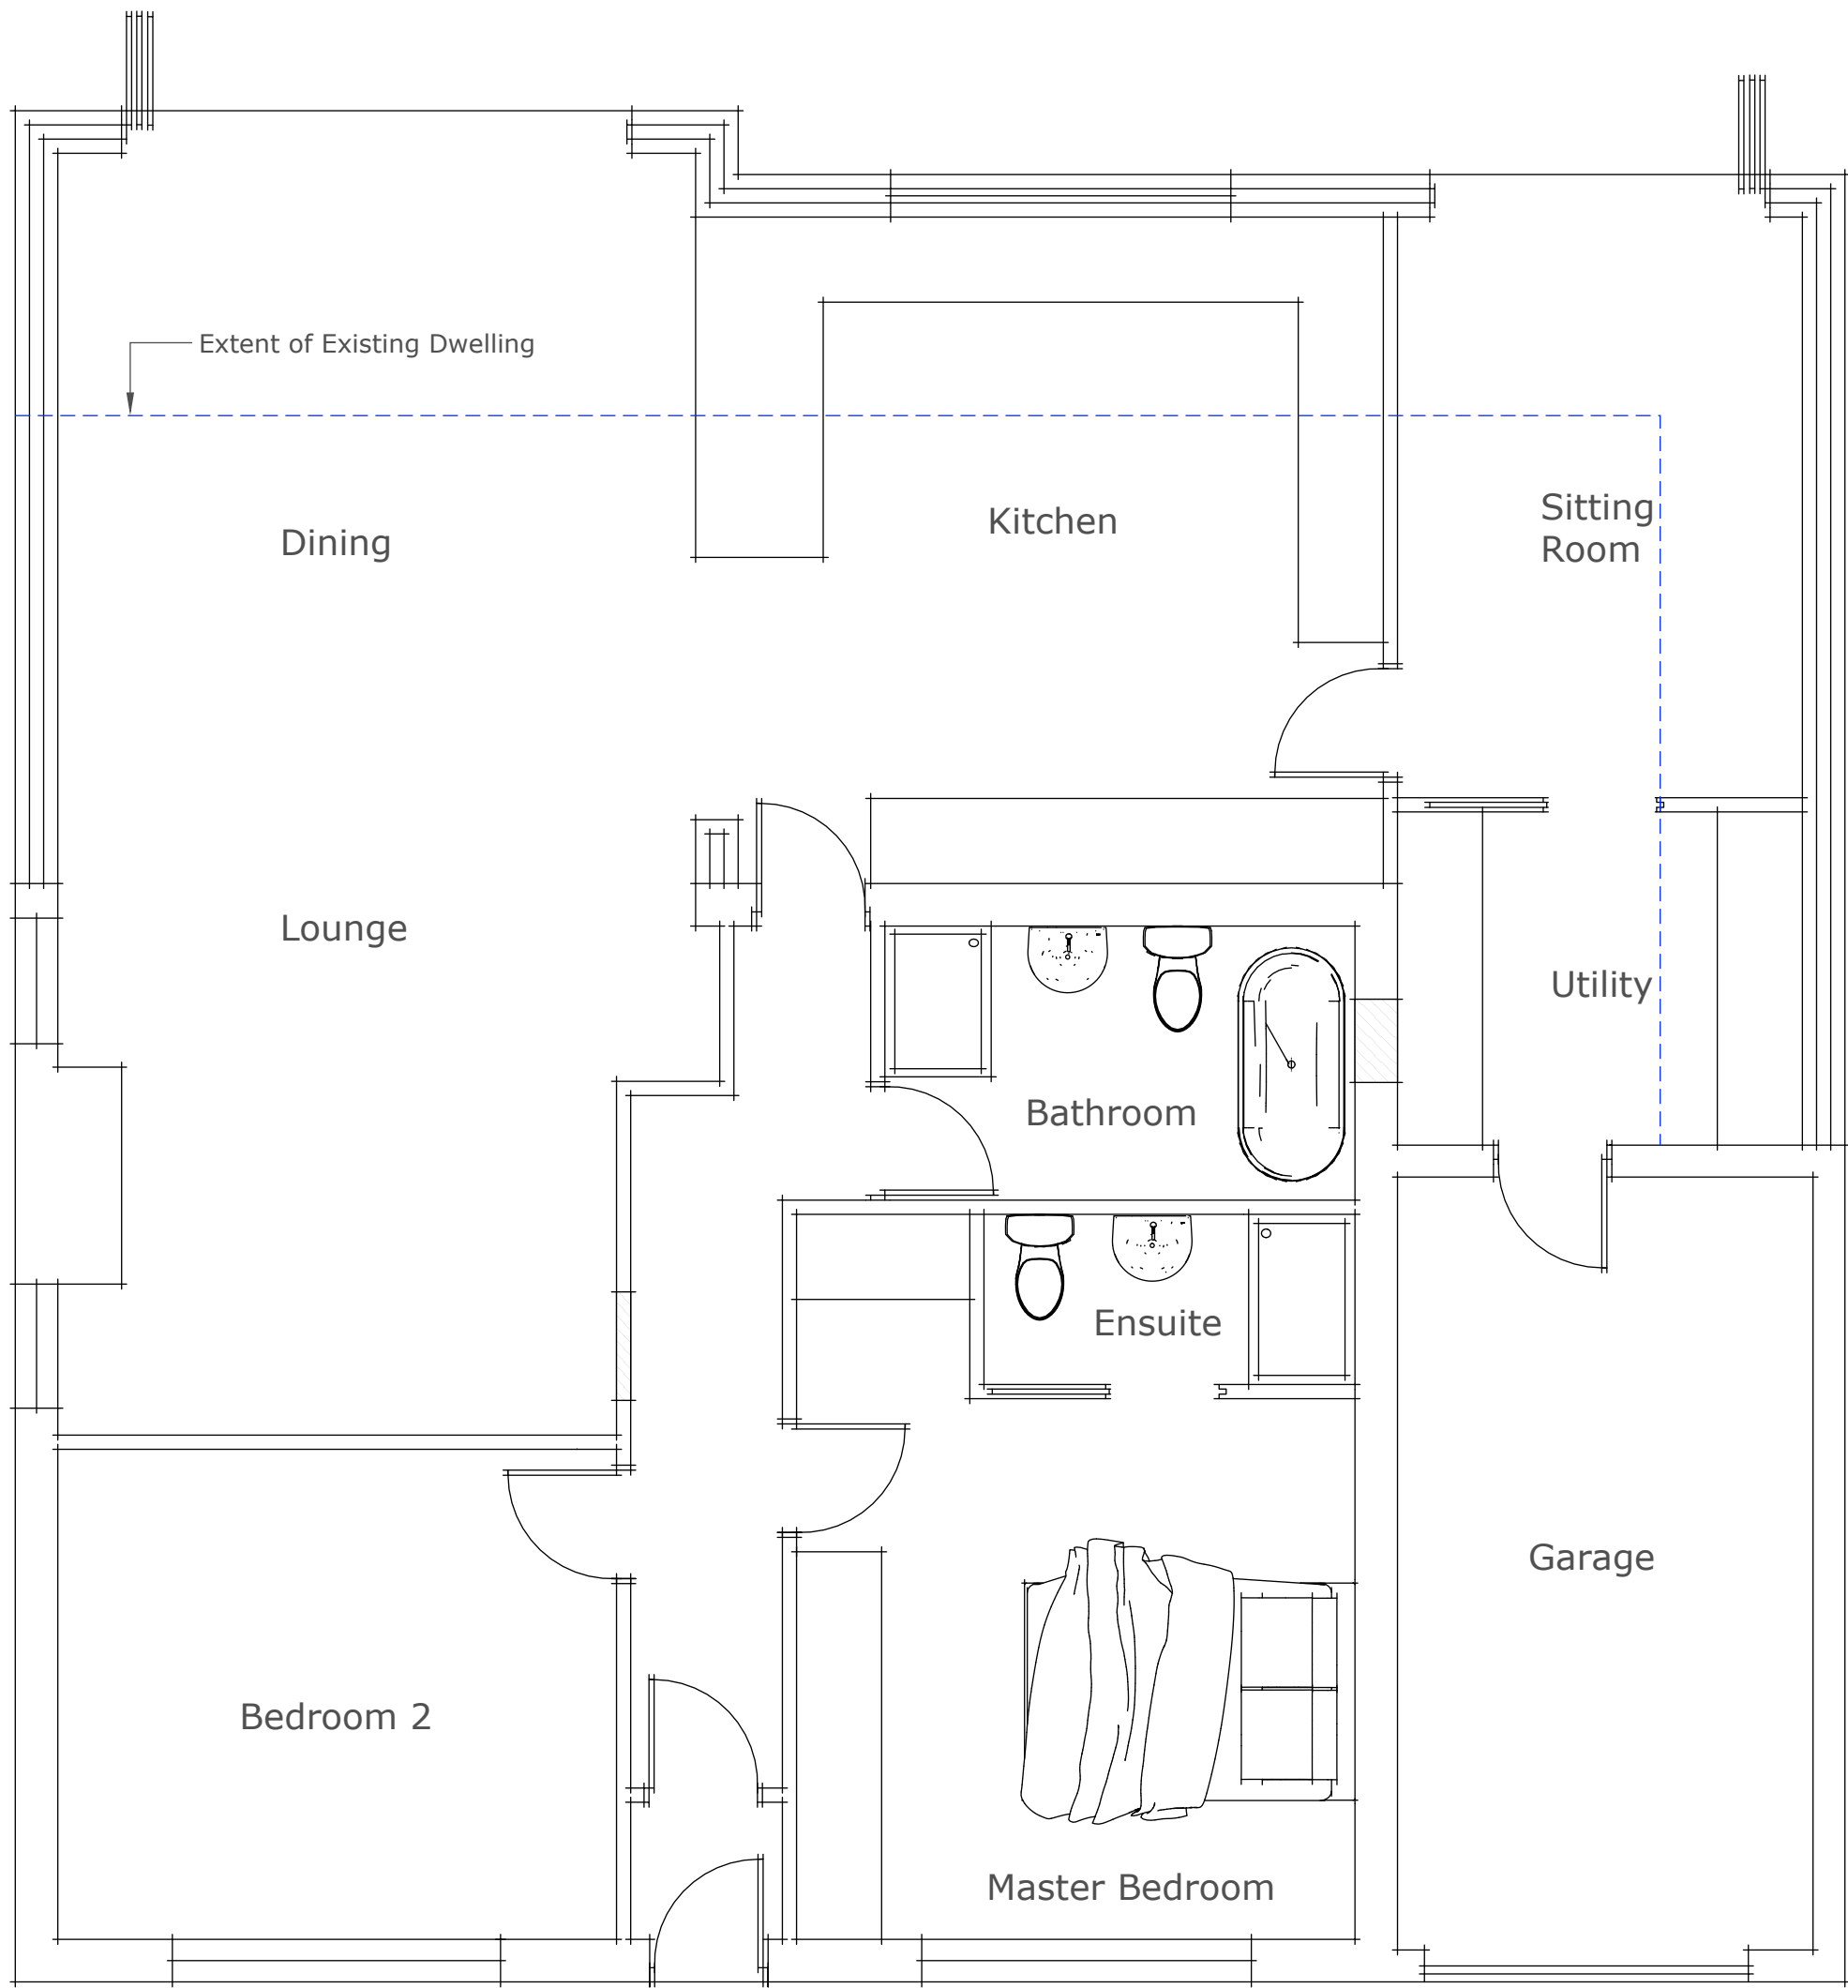

Proposed Ground Floor Layout 1: 50

Rev.	Date	Remark

Site Address

Grafton
Clewlows Bank Bagnal ST9 9LP

Client : Mr & Mrs Ferneyhough

Project

Proposed Rear & Side Extension

Scale : 1:50 @ A1

Drawing No. GR/CB/03

Drawing Title : Proposals
Drawings



47 Rockside Mow Cop ST7 4PG
Tel. 07889364105
Email phil@philipkelsall.co.uk