


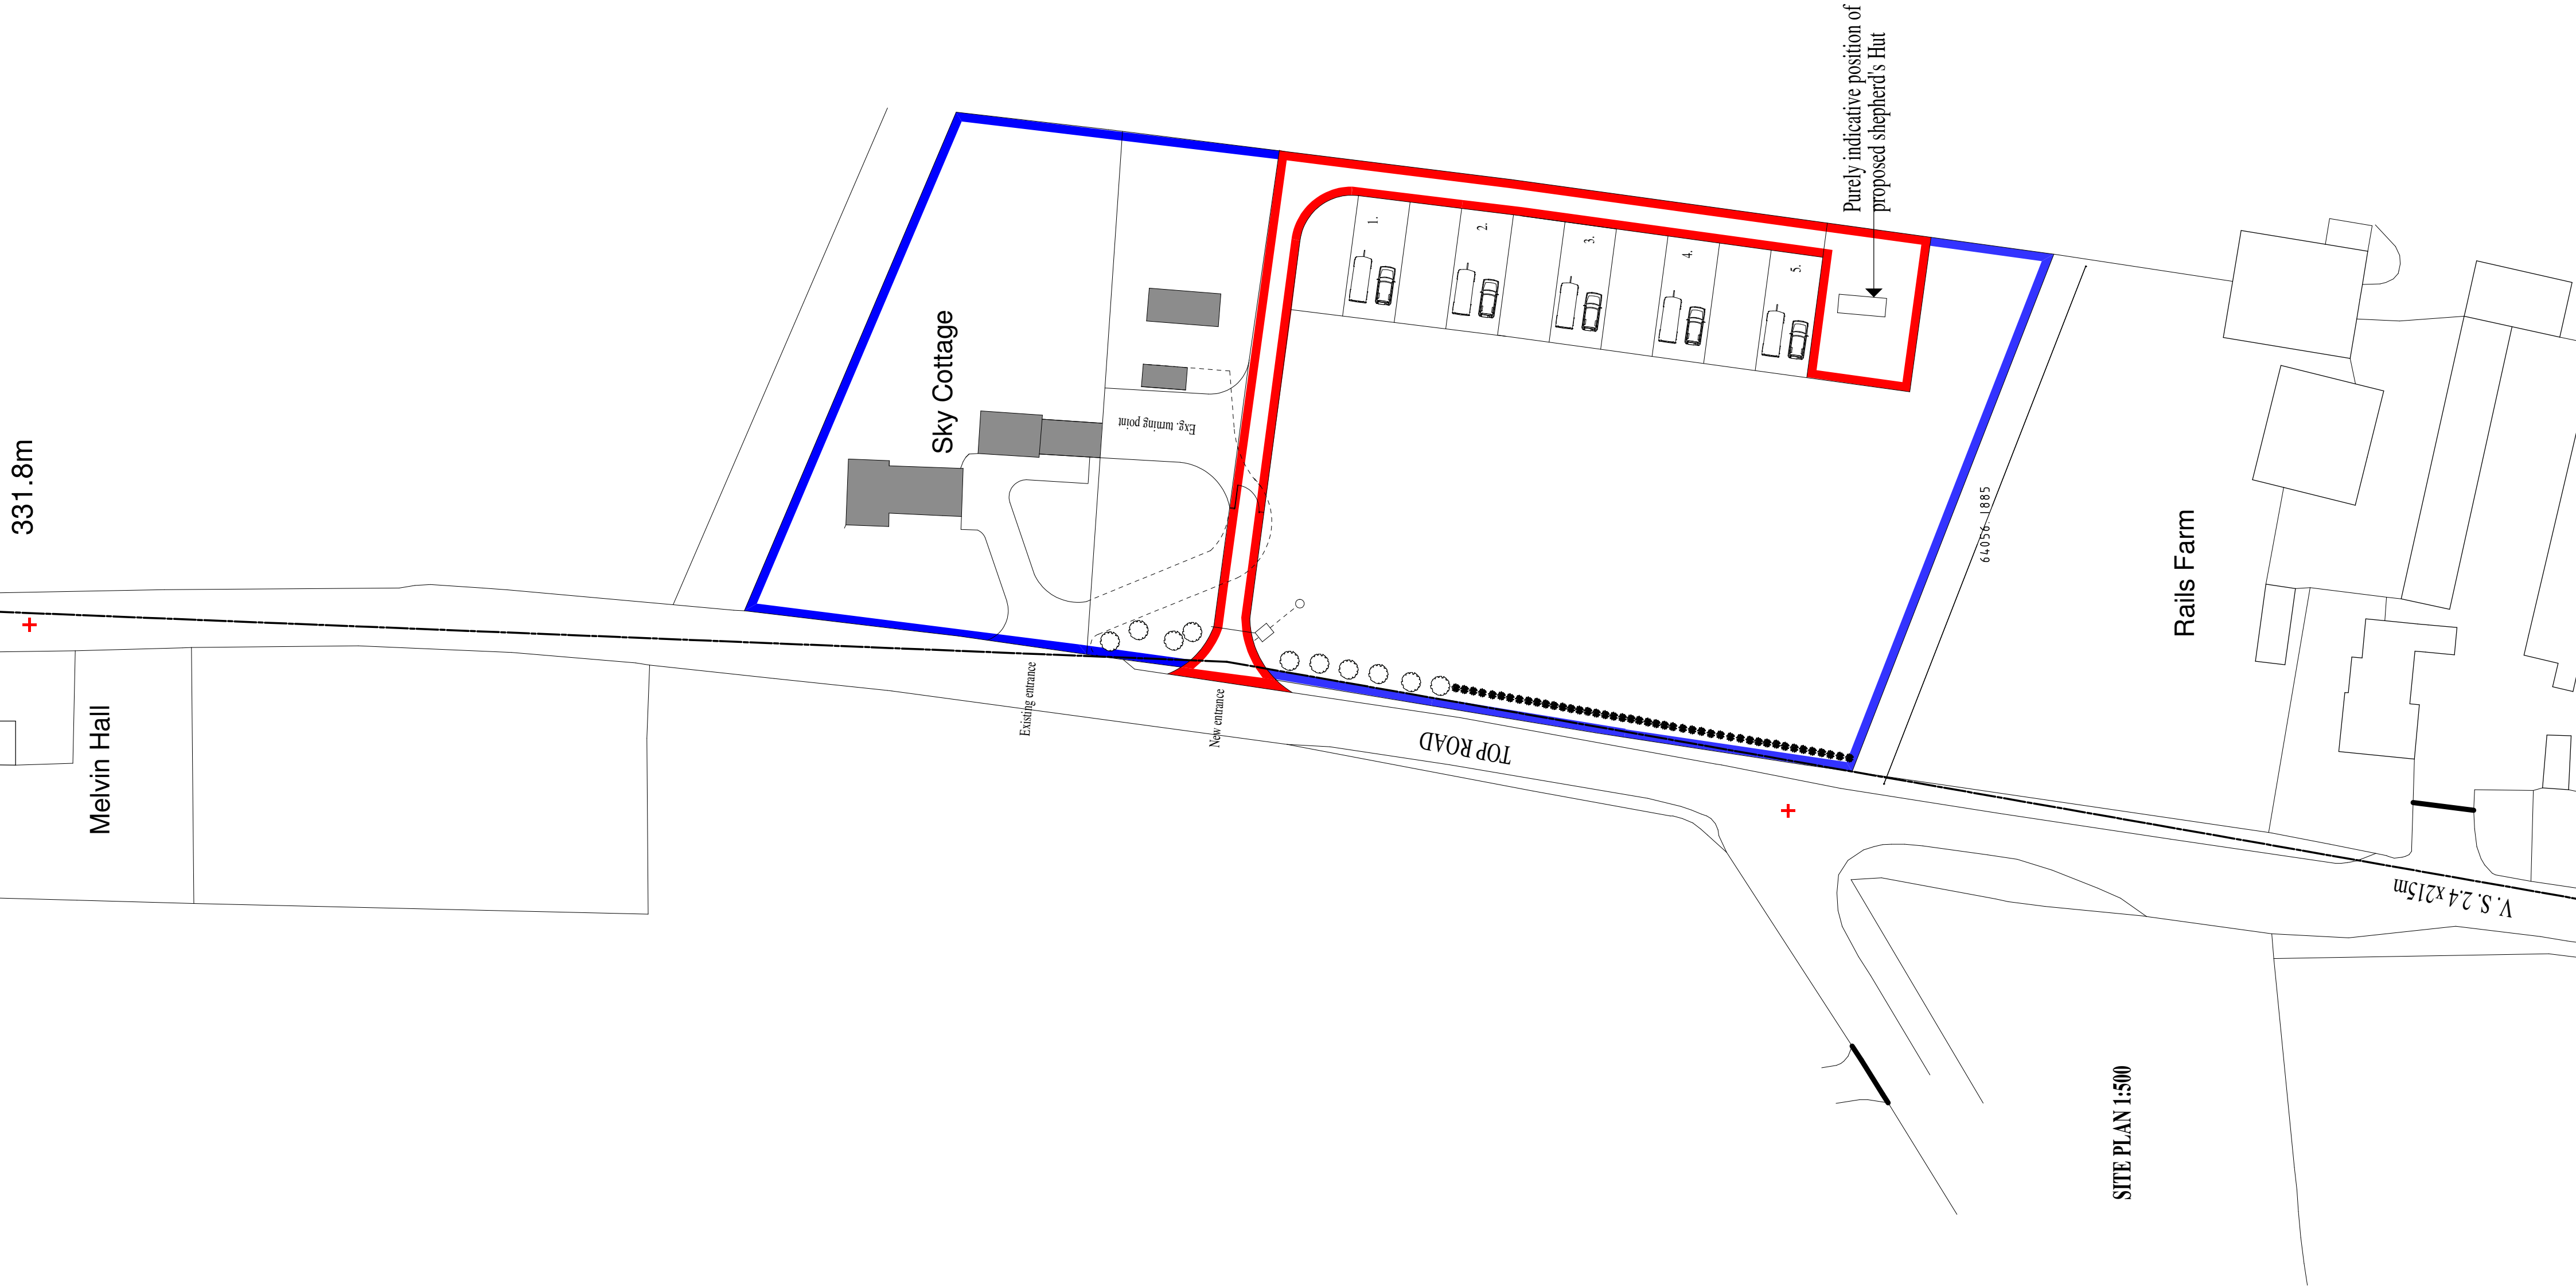

331.8m

Melvin Hall

Sky Cottage

Existing entrance

New entrance


TOP ROAD

Purely indicative position of proposed shepherd's hut

Ralls Farm

SITE PLAN 1:500

V.S. 2.4 x 15m

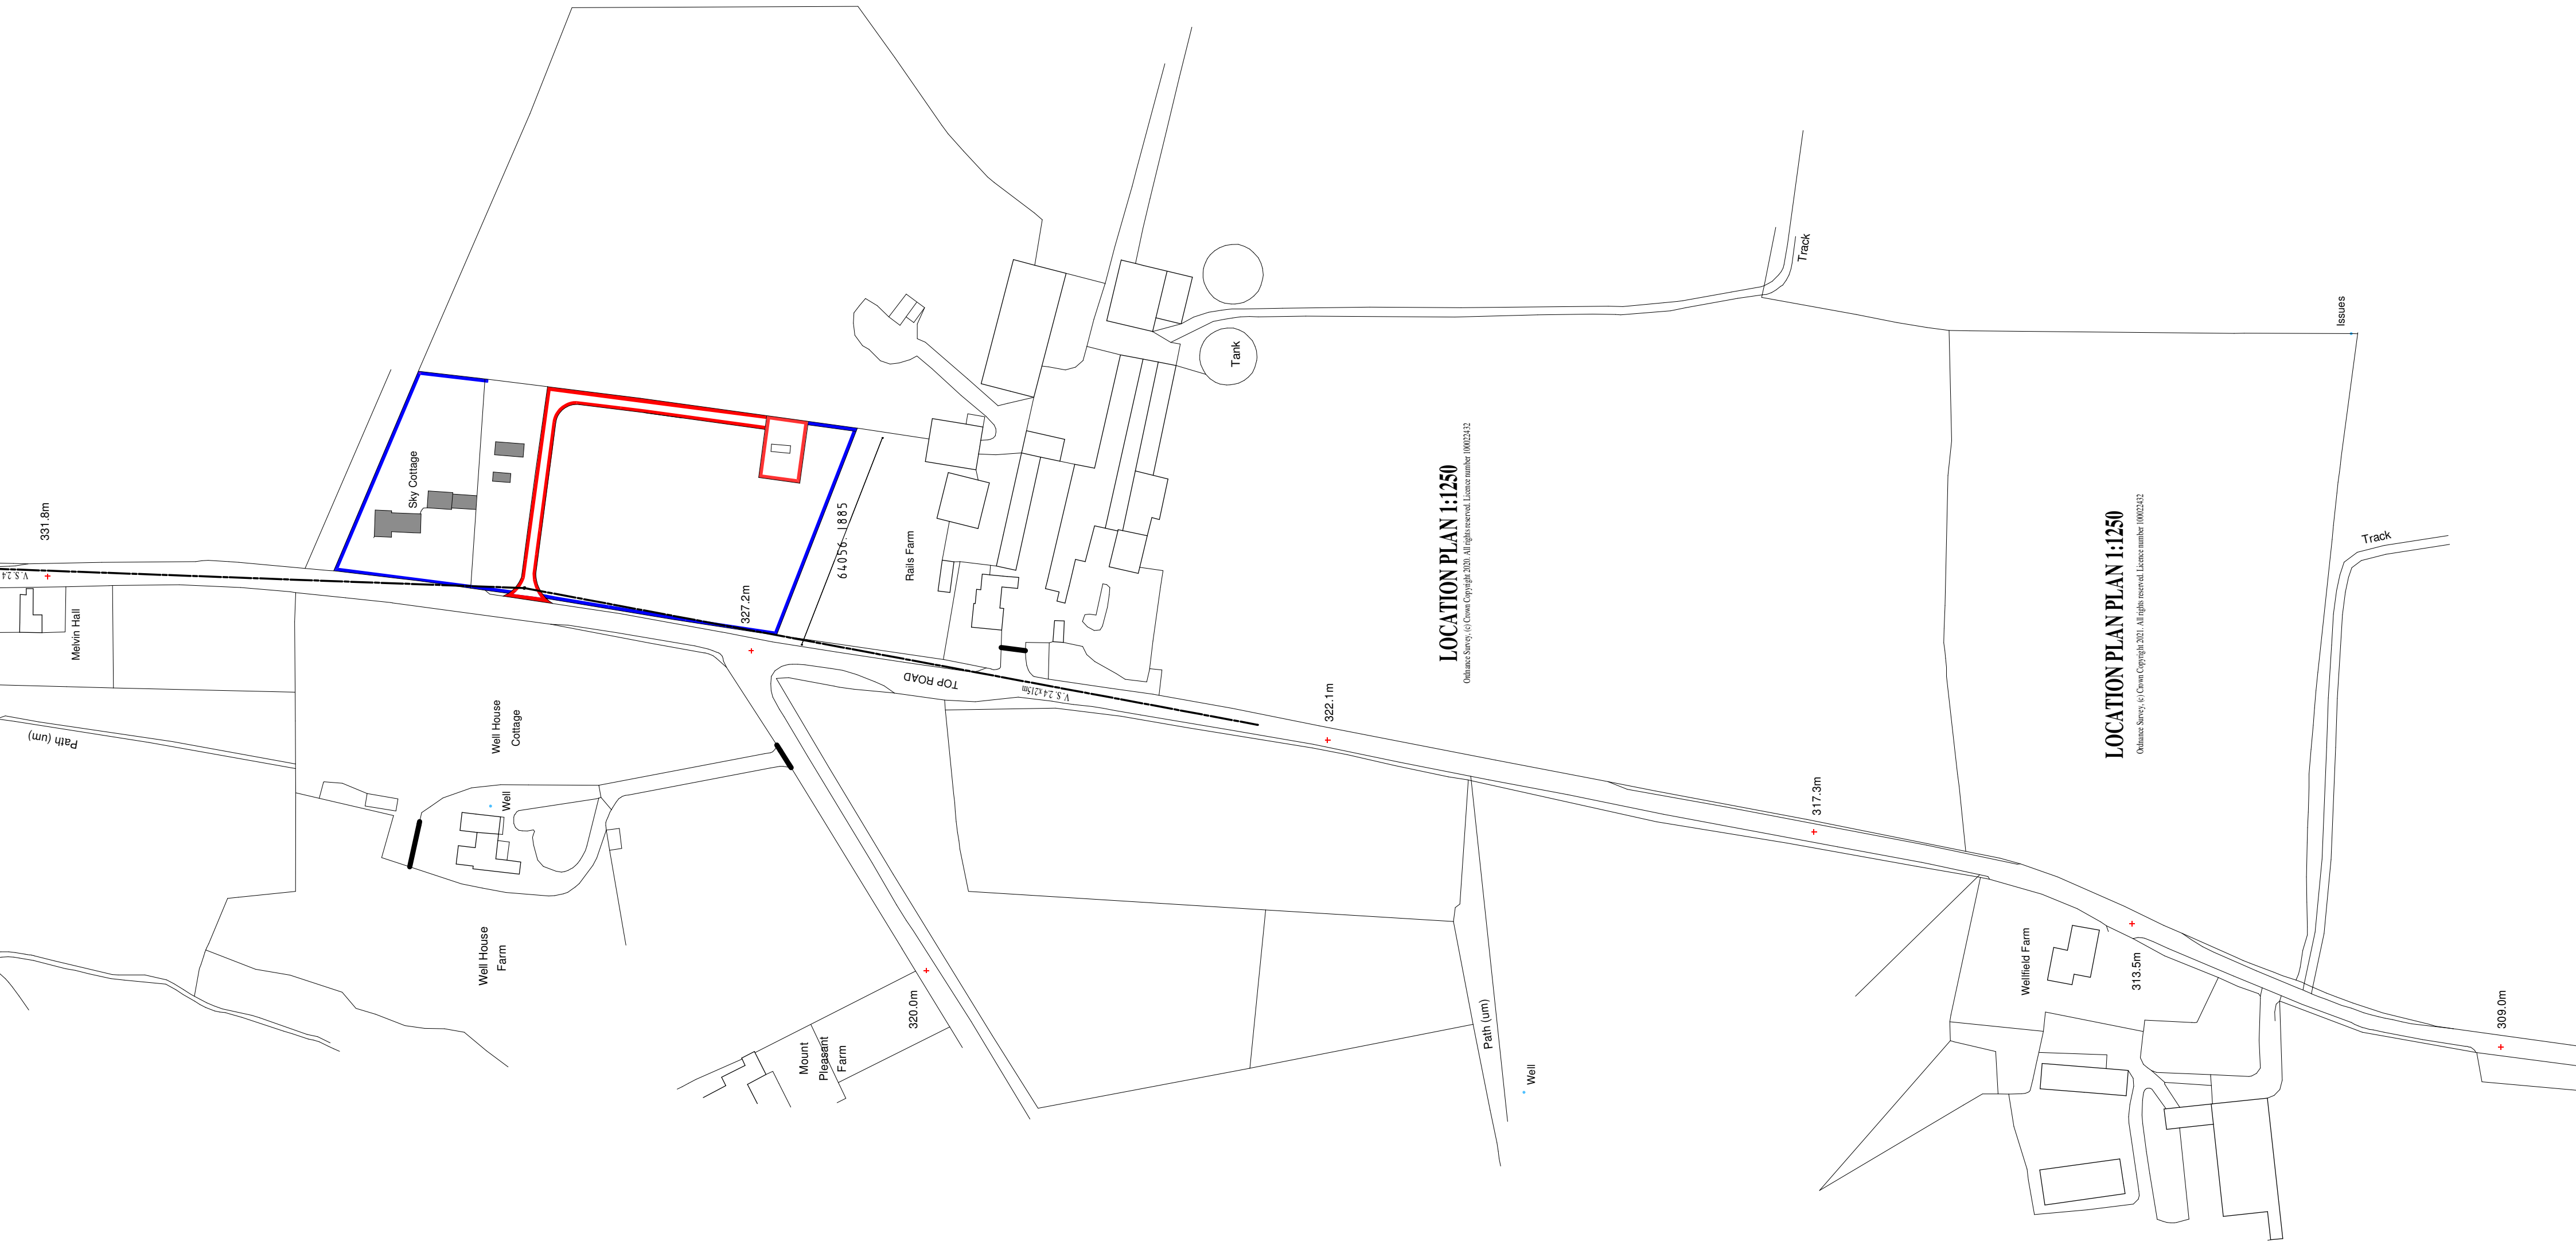

331.8m

Melvin Hall

Well House Cottage

Well House Farm

Well

Mount Pleasant Farm

320.0m

322.1m

317.9m

313.5m

309.0m

309.0m

LOCATION PLAN 1:1250


Outline Survey is Copyright 2021. All rights reserved. Licence number: 00000000

LOCATION PLAN 1:1250

Outline Survey is Copyright 2021. All rights reserved. Licence number: 00000000

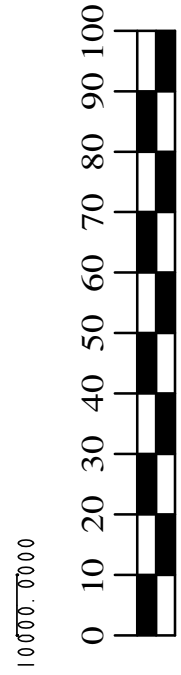

Location Plan 1:1250

 

Site Plan 1:500

Building Design

CIAT

Registered Practice

PROPOSED CARAVAN PITCHES AT

SKY VIEW

TOP ROAD

BIDDLEPH MOOR

STOKE-ON-TRENT

ST8 7JR

CLIENT

DRAWING NO.

MR R. WHISTON

PROPOSED SHEPHERD'S HUT

SCALE

1:1250/1:500

DATE

MARCH 2021

B. BLAKEMAN CIAT
15A WHITMORE ROAD, NEWCASTLE,
STAFFORDSHIRE, ST5 3JY
TEL/FAX 01828 632011

Sheet size A1