




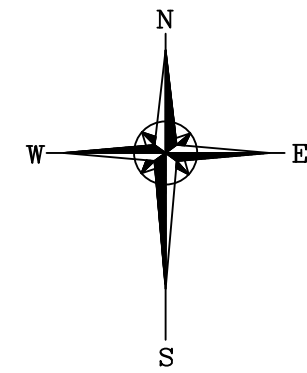


West Elevation

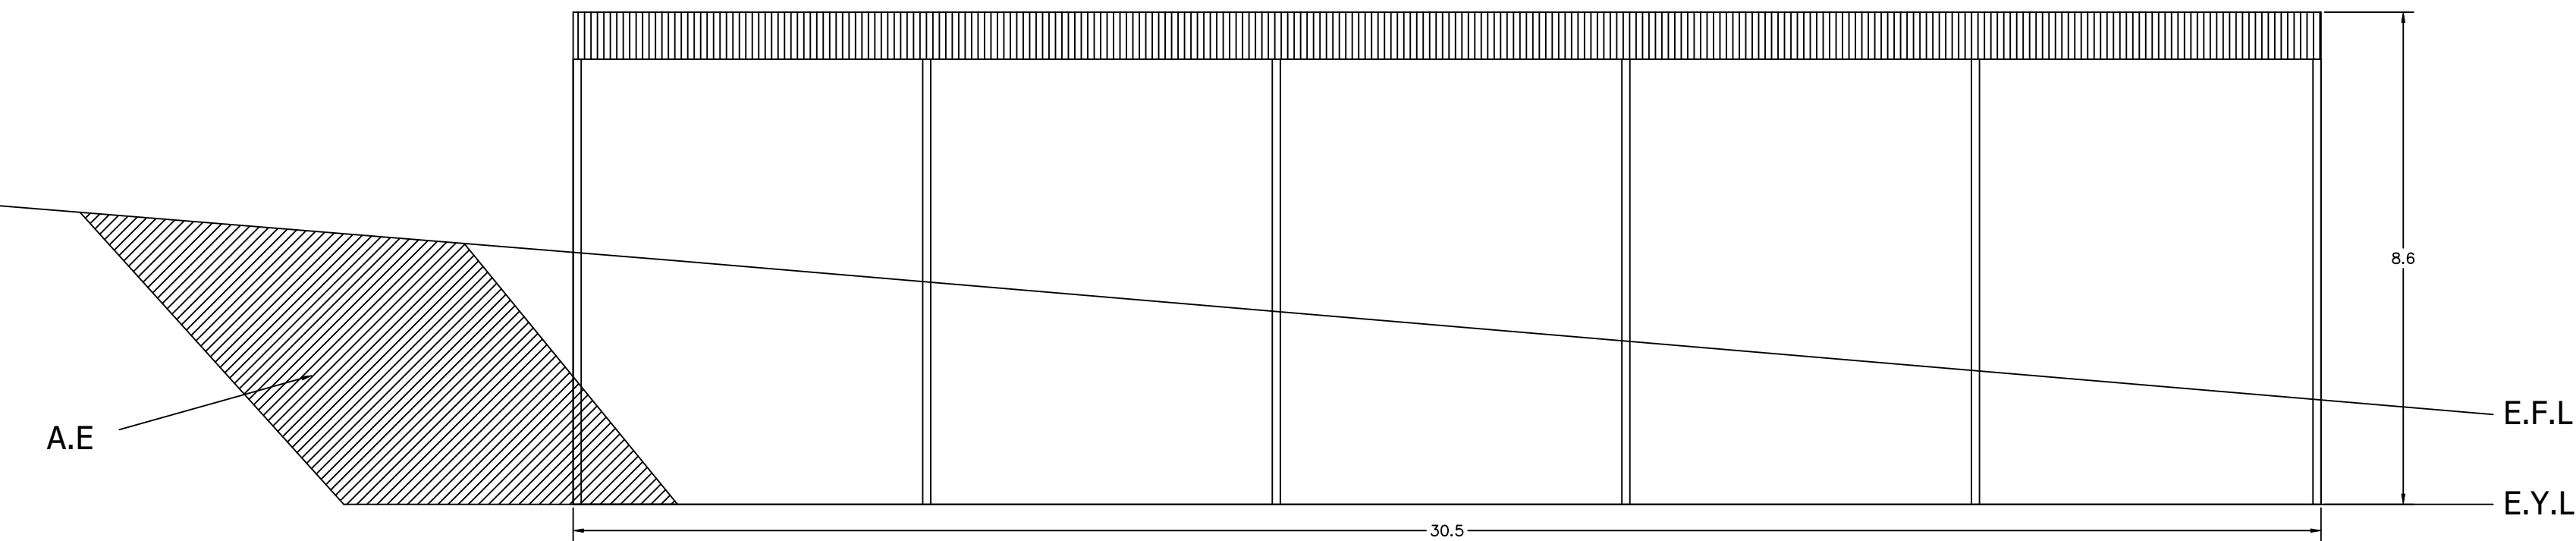


East Elevation

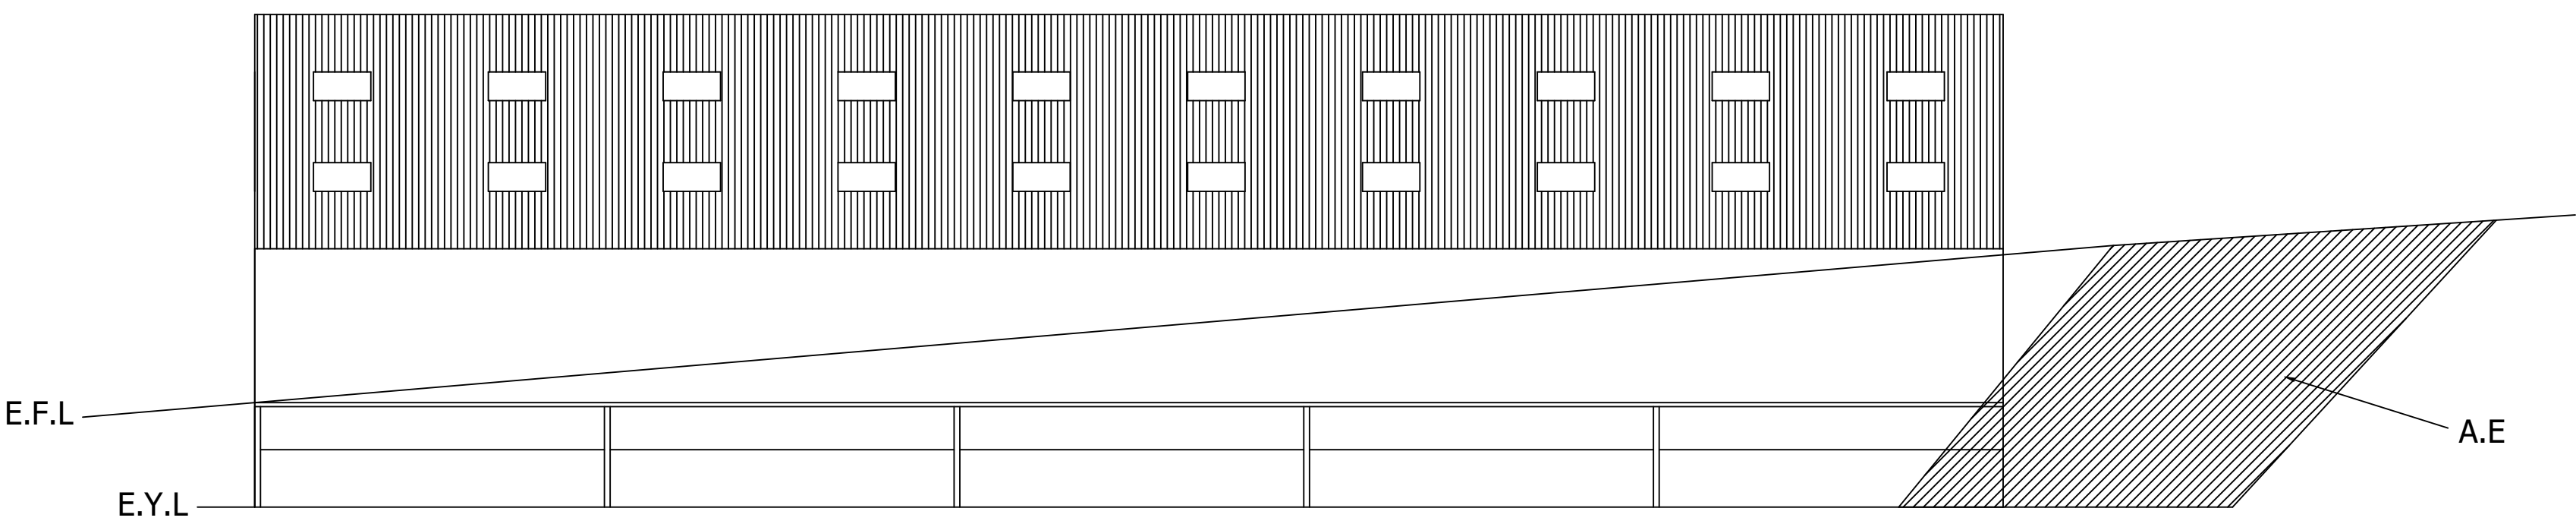

South Elevation

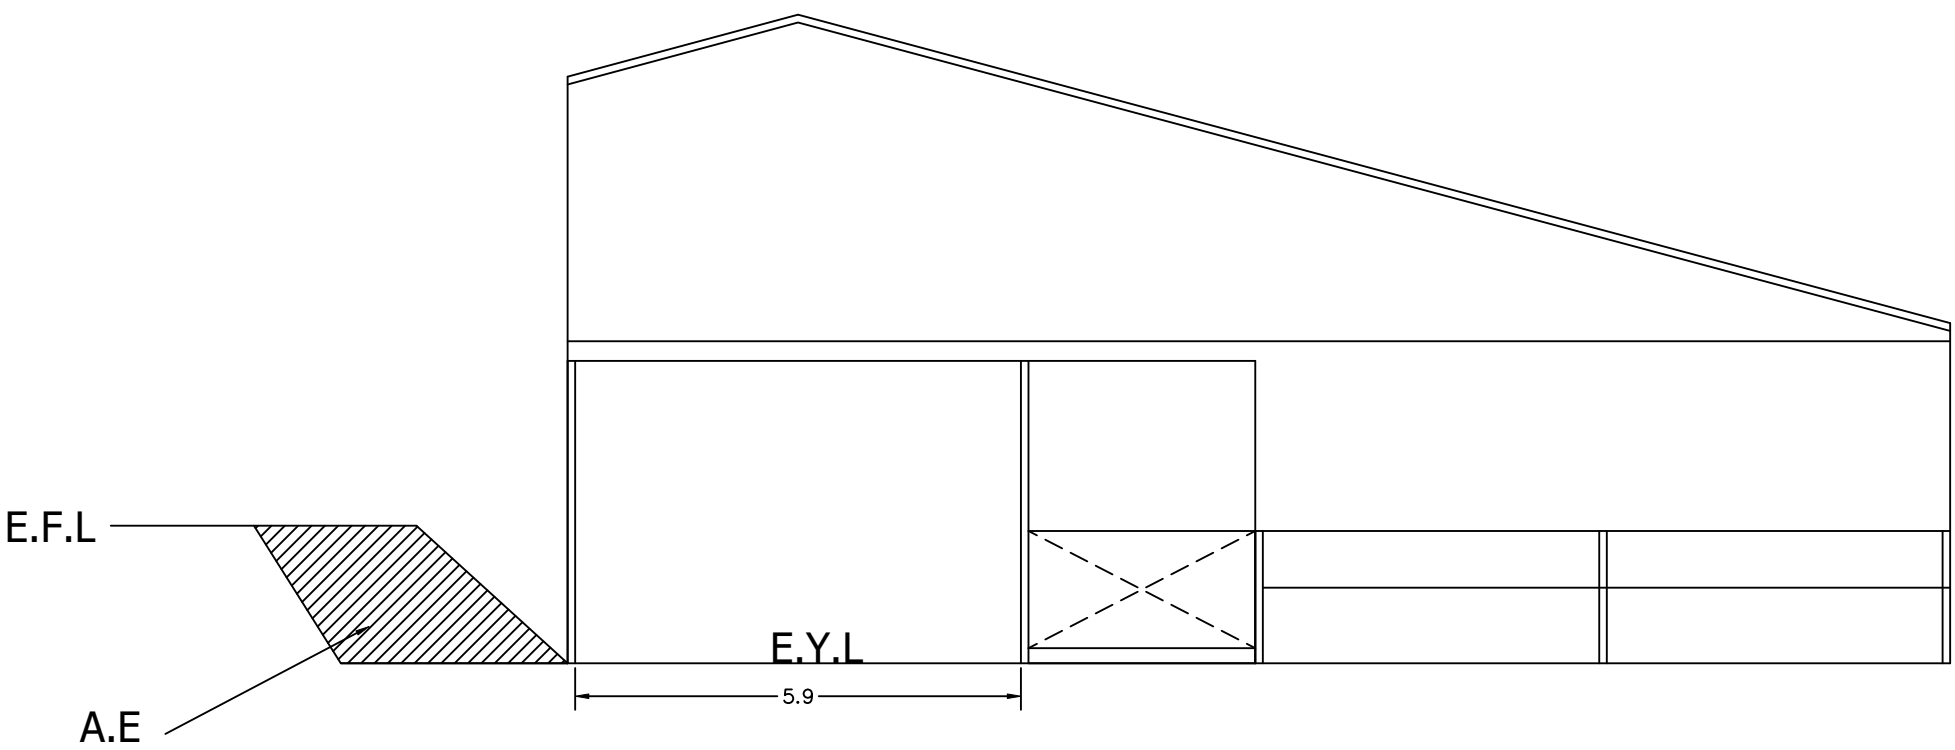

North Elevation

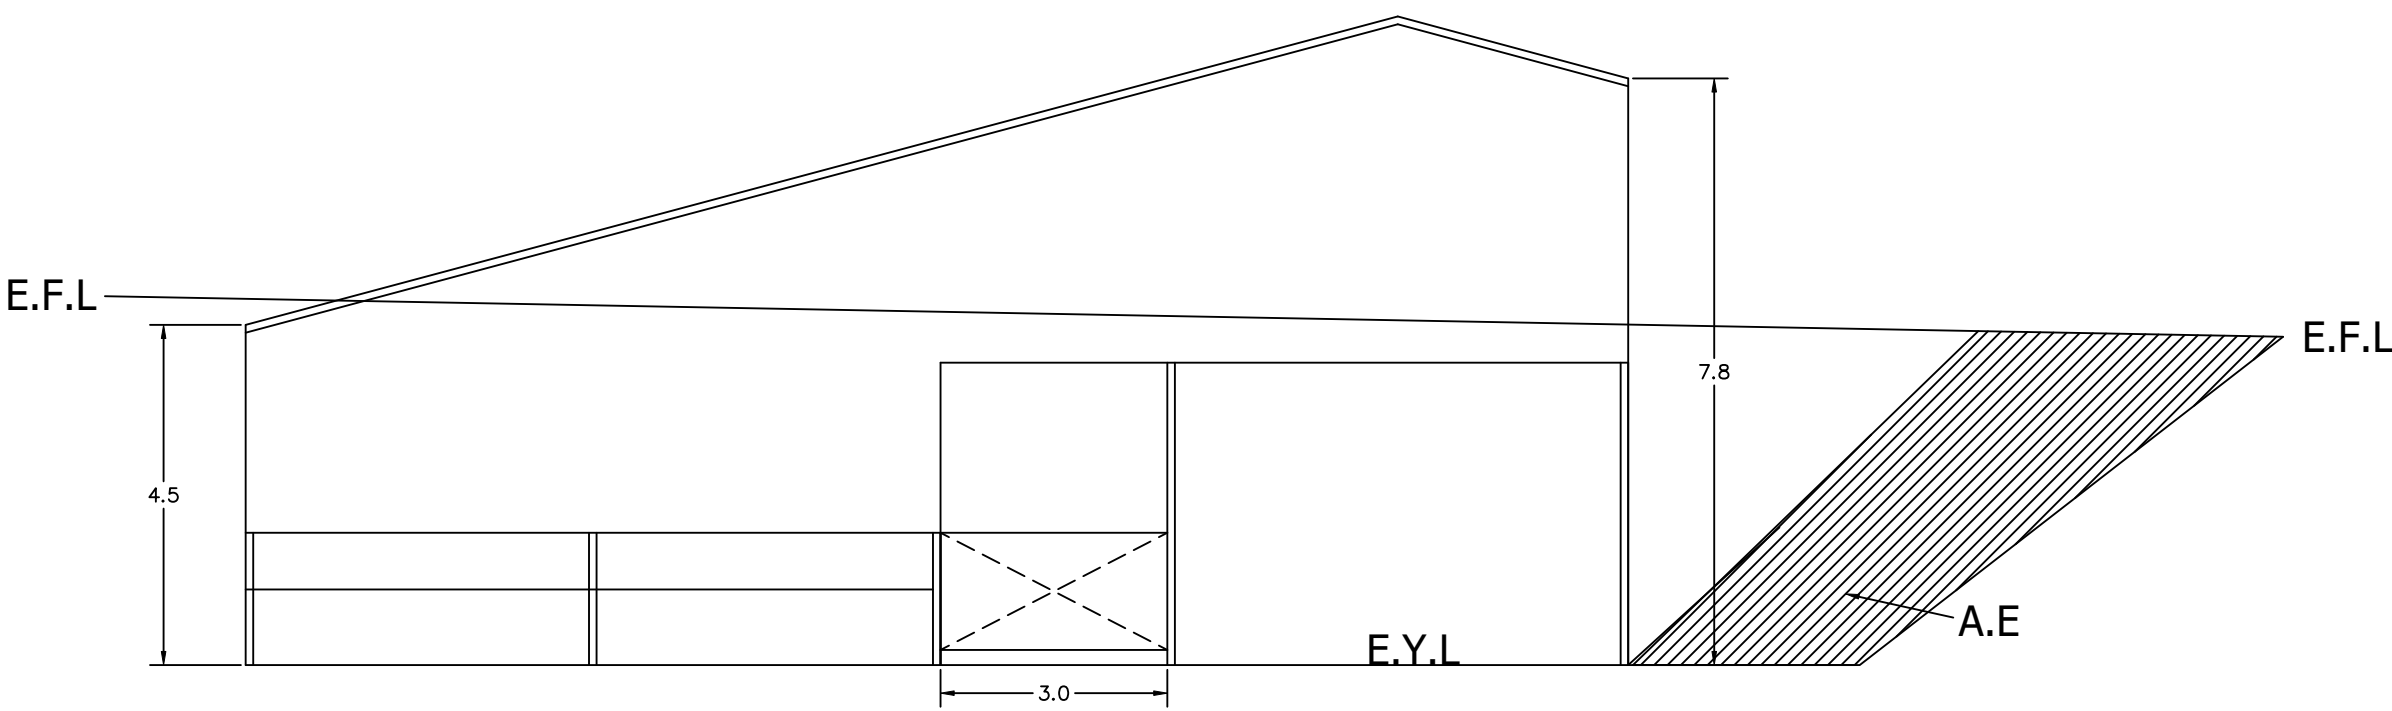

Drawing Notes:

Abbreviations

E.F.L - Existing Field Level

E.Y.L - Existing Yard Level

A.E. - Area Excavated

All dimensions are stated in metres

Bagshaws LLP Vine House, Ashbourne, Derbyshire. DE6 1AE Telephone: 01335 342201 opt:2 www.bagshaws.com	Applicant: Birchwood Park Farms Forest Farm, Swinscoe, Ashbourne, Derbyshire, DE6 2BU	
	Proposal: Proposed Agricultural Building for Livestock Housing	
	Scales: 1:100 @ A1	Detail: Site Levels & Excavation
	Date: 21st June 2021	Drawing No. 14304-013A