


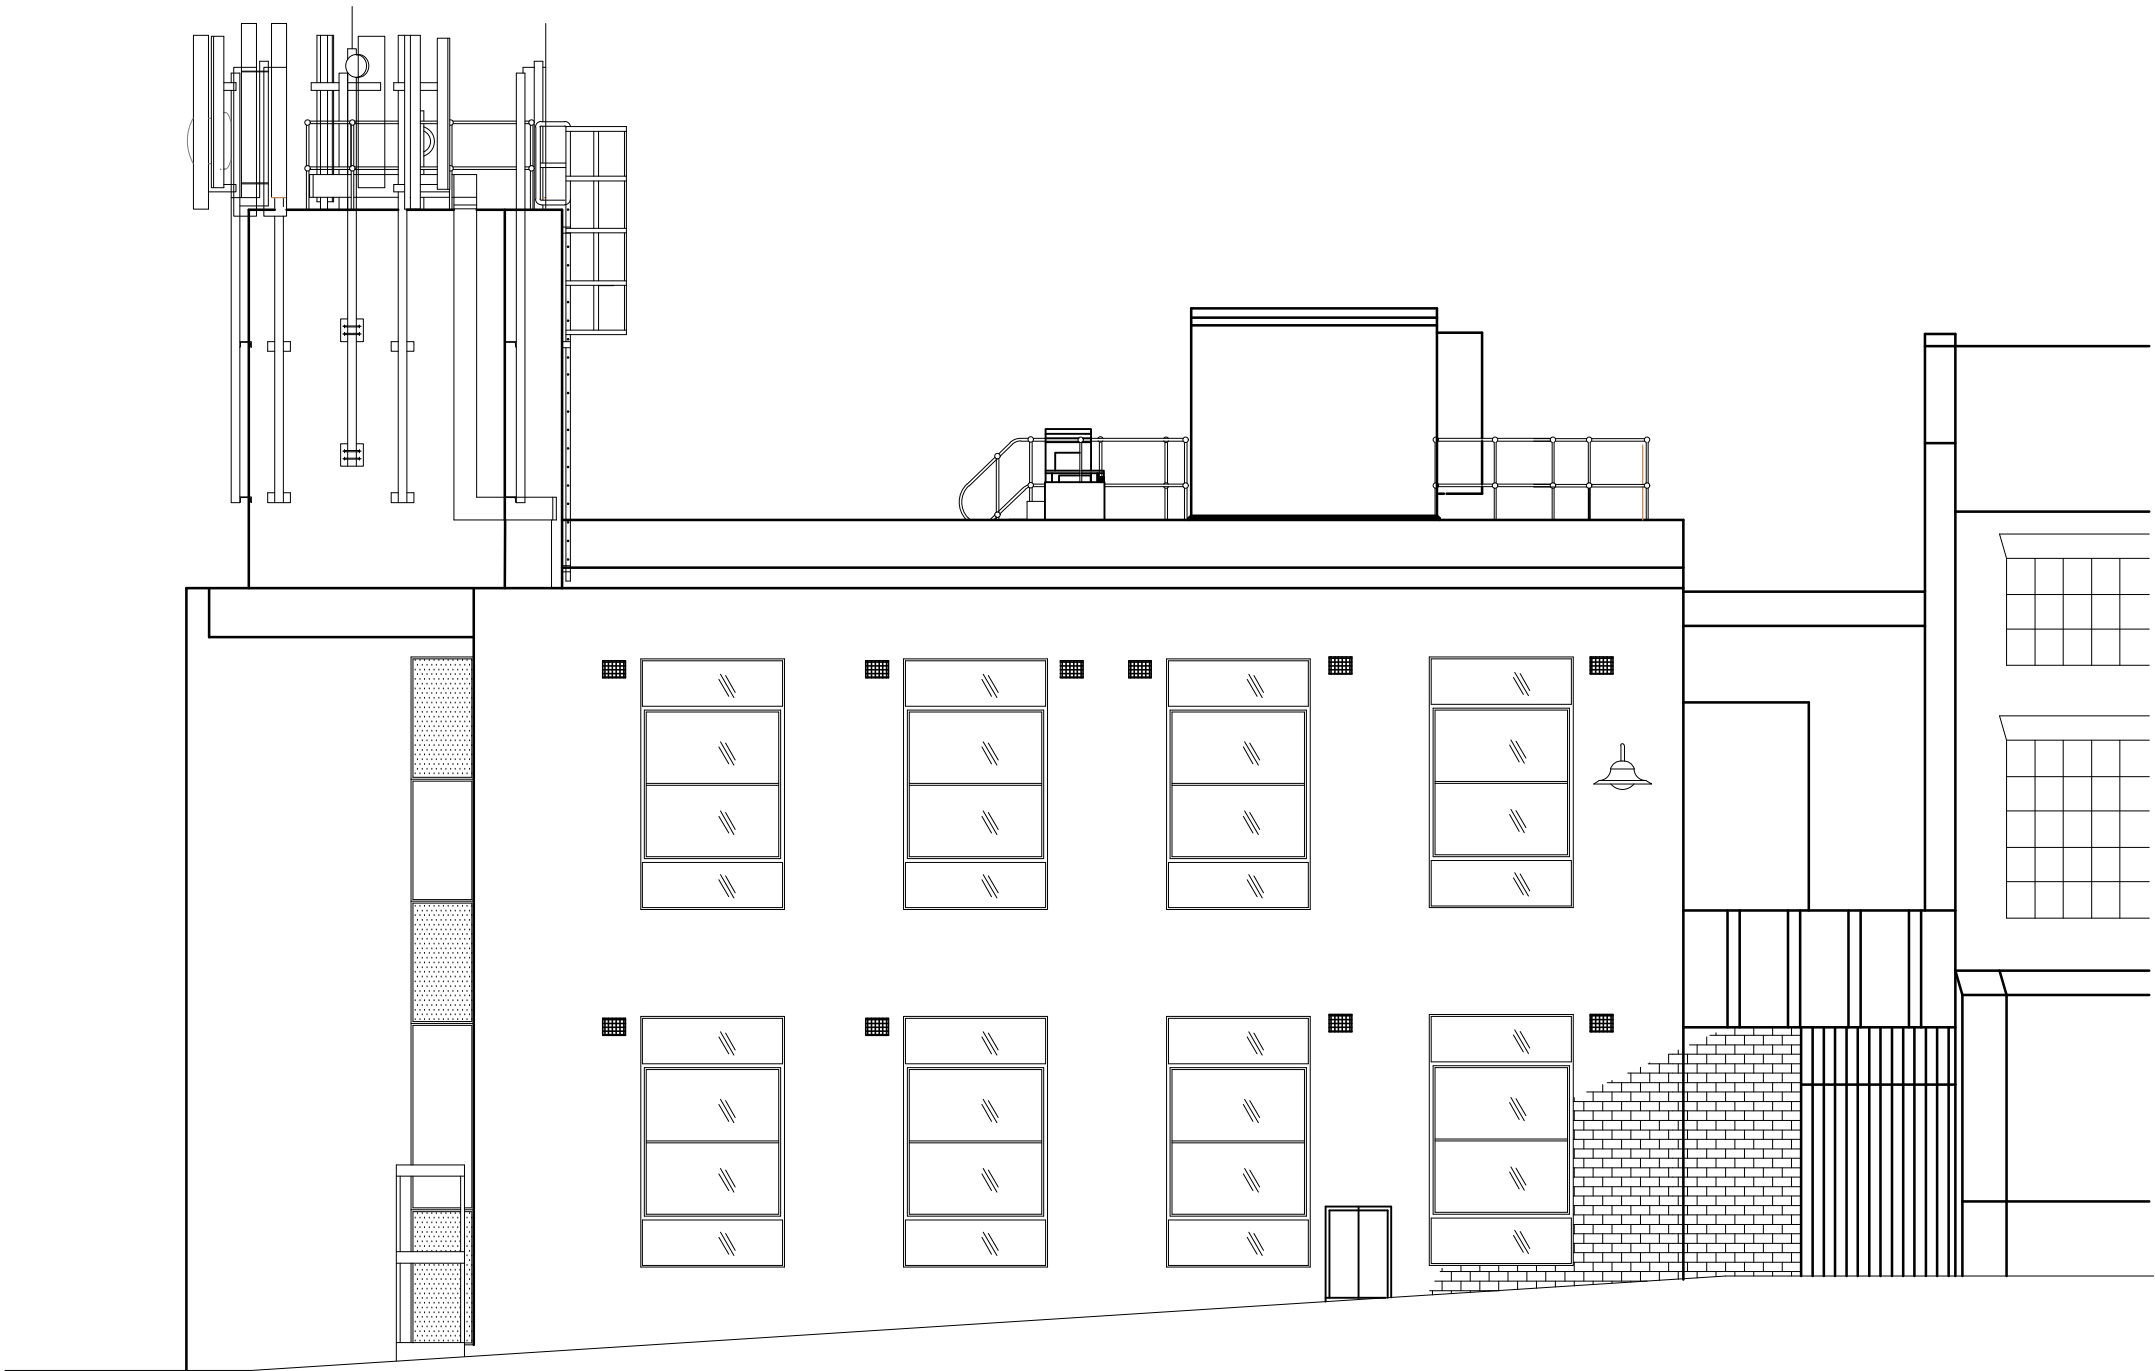

NOTES

BT SKYLINE No.

ST0032

11	PROJ No	226130				
	PLANNING ISSUE		01/02/21	HFC	LBG	
10	PROJ No	171024				
	AS BUILT		06/11/17	DAL	AN	
9	PROJ No	193975				
	AS BUILT		22/09/17	MON	FC	
8	PROJ No	168110				
	AS BUILT AMEND		30/05/17	HFC	FC	
7	PROJ No	168110				
	AS BUILT		01/05/17	HFC	KL	
ISS	REVISION		DATE	DRN	APP	



Crawley Court, Winchester, Hampshire, SO21 2QA
Tel. 01962 823434, Fax. 01962 822378

SITE No 168001
LEEK ATE
ST EDWARDS STREET
LEEK
STAFFORDSHIRE
ST13 5DQ

NGR SJ 98300 56490

OS GRID 398300 356490

TITLE
EAST ELEVATION
EXISTING
EAST


SCALE 1:100

DRAWN IM 19/08/11

APPROVED LBG 01/02/21

DRG No. Sheet 1 of 3 Rev

168001-00-002-MD011 11

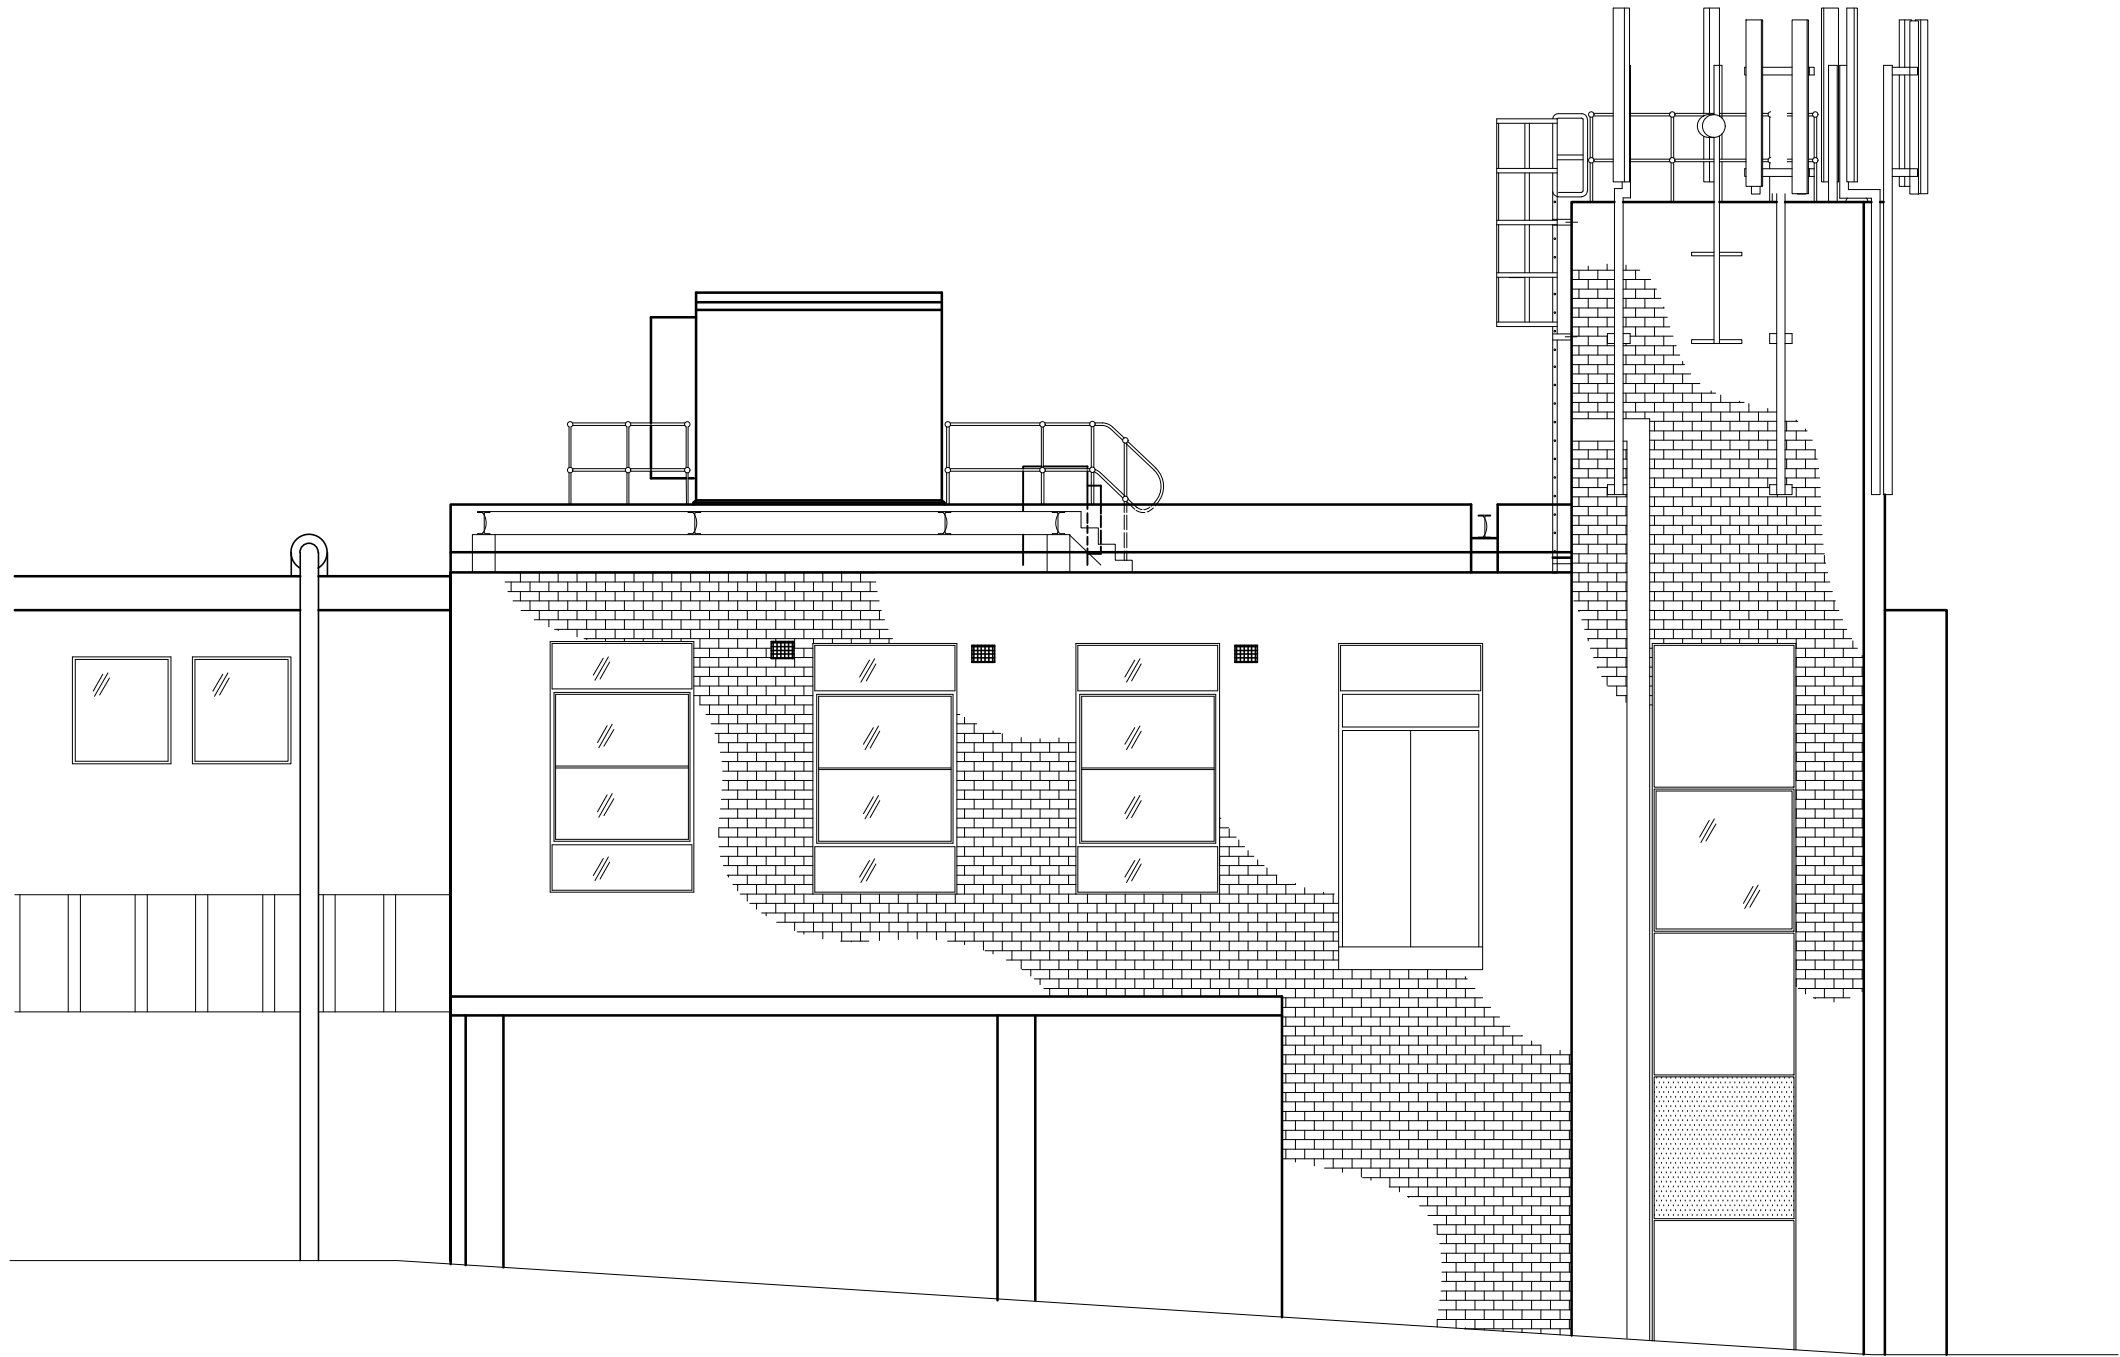

NOTES

BT SKYLINE No.

ST0032

11	PROJ No	226130	01/02/21	HFC	LBG
	PLANNING ISSUE				
10	PROJ No	171024	06/11/17	DAL	AN
	AS BUILT				
9	PROJ No	193975	22/09/17	MON	FC
	AS BUILT				
8	PROJ No	168110	30/05/17	HFC	FC
	AS BUILT AMEND				
7	PROJ No	168110	01/05/17	HFC	KL
	AS BUILT				
ISS	REVISION		DATE	DRN	APP

Crawley Court, Winchester, Hampshire, SO21 2QA
Tel. 01962 823434, Fax. 01962 822378

SITE No 168001
LEEK ATE
ST EDWARDS STREET
LEEK
STAFFORDSHIRE
ST13 5DQ

NGR SJ 98300 56490

OS GRID 398300 356490

TITLE
WEST ELEVATION
EXISTING
EAST


SCALE 1:100

DRAWN IM 19/08/11

APPROVED LBG 01/02/21

DRG No. Sheet 2 of 3 Rev

168001-00-002-MD011 11

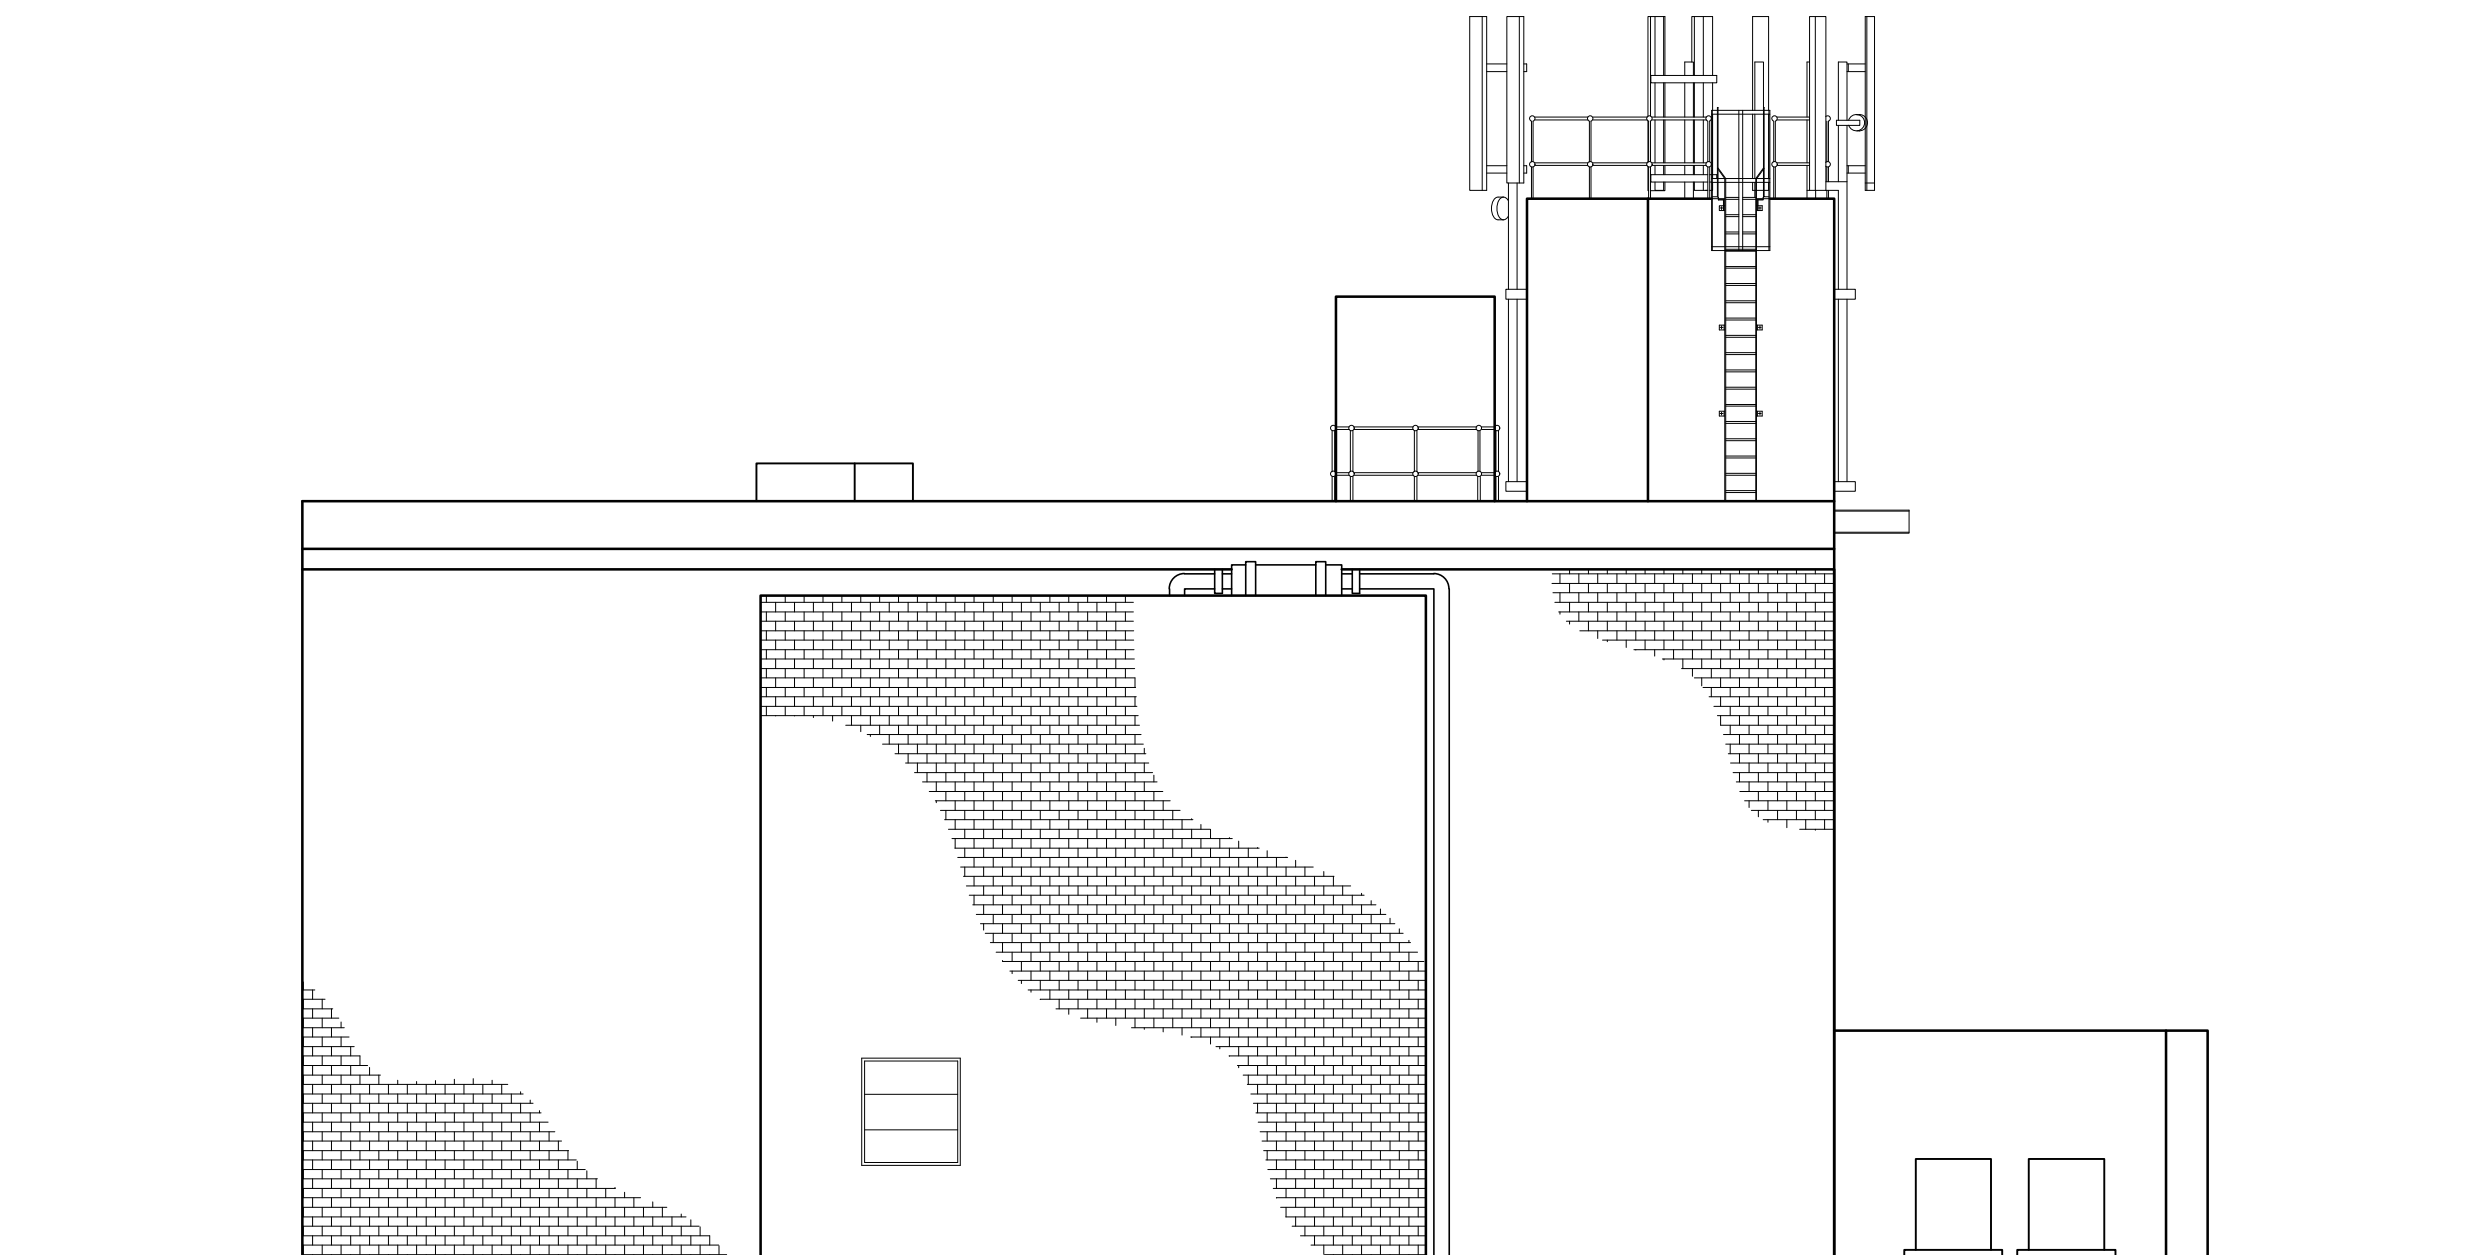

©2020 Cellnex
All rights reserved. No part of this publication may be reproduced, stored in a retrieval system or transmitted in any form or by any means (Electronic, Mechanical, Photocopying, Recording or otherwise), without the prior written consent of the Company.

NOTES

BT SKYLINE No.

ST0032

11	PROJ No	226130	01/02/21	HFC	LB
	PLANNING ISSUE				
10	PROJ No	171024	06/11/17	DAL	AN
	AS BUILT				
9	PROJ No	193975	22/09/17	MON	FC
	AS BUILT				
8	PROJ No	168110	30/05/17	HFC	FC
	AS BUILT AMEND				
7	PROJ No	168110	01/05/17	HFC	KL
	AS BUILT				
ISS	REVISION		DATE	DRN	APP



Crawley Court, Winchester, Hampshire, SO21 2QA
Tel. 01962 823434, Fax. 01962 822378

SITE No 168001
LEEK ATE
ST EDWARDS STREET
LEEK
STAFFORDSHIRE
ST13 5DQ

NGR	SJ 98300 56490
-----	----------------

OS GRID	398300 356490
---------	---------------

TITLE
SOUTH ELEVATION
EXISTING
EAST


SCALE 1:100

DRAWN	IM	19/08/11
-------	----	----------

APPROVED	LBG	01/02/21
----------	-----	----------

DRG No.	Sheet 3 of 3	R
---------	--------------	---

168001-00-002-MD011	1
---------------------	---

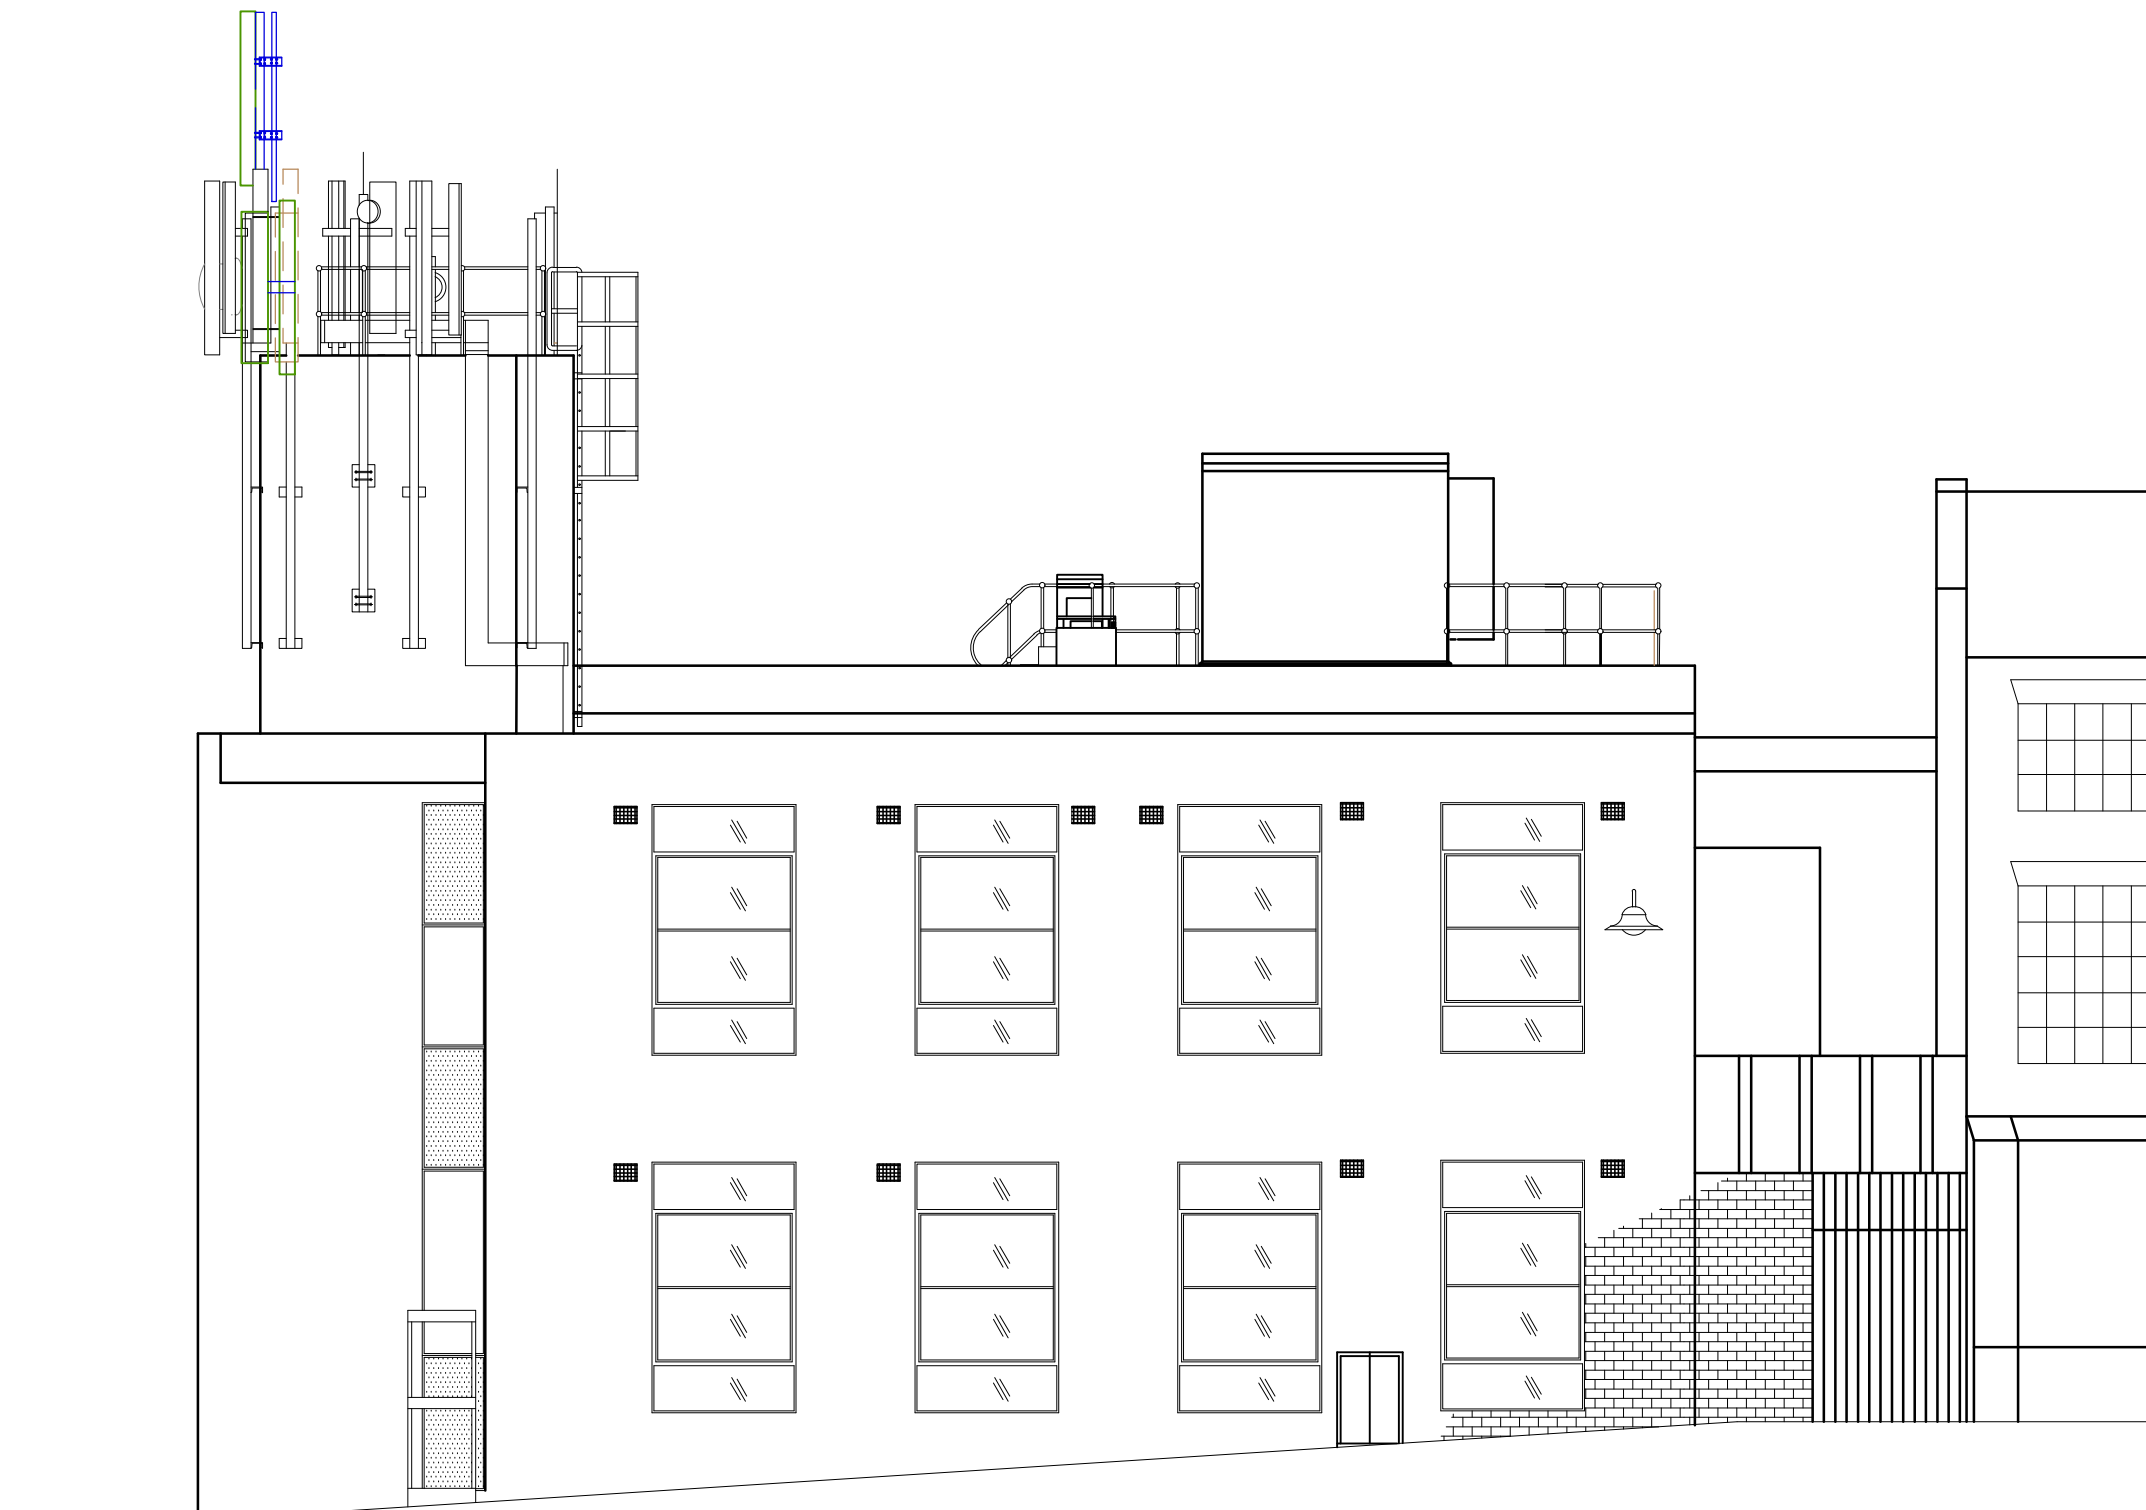

NOTES

BT SKYLINE No.

ST0032

11	PROJ No	226130	01/02/21	HFC	LBG
	PLANNING ISSUE				
10	PROJ No	171024	06/11/17	DAL	AN
	AS BUILT				
9	PROJ No	193975	22/09/17	MON	FC
	AS BUILT				
8	PROJ No	168110	30/05/17	HFC	FC
	AS BUILT AMEND				
7	PROJ No	168110	01/05/17	HFC	KL
	AS BUILT				
ISS	REVISION		DATE	DRN	APP



Crawley Court, Winchester, Hampshire, SO21 2QA
Tel. 01962 823434, Fax. 01962 822378

SITE No 168001
LEEK ATE
ST EDWARDS STREET
LEEK
STAFFORDSHIRE
ST13 5DQ

NGR	SJ 98300 56490
-----	----------------

OS GRID	398300 356490
---------	---------------


TITLE	
EAST ELEVATION	
PROPOSED	
EAST	

SCALE 1:100

DRAWN	IM	19/08/11
-------	----	----------

APPROVED	LBG	01/02/21
----------	-----	----------

DRG No.	Sheet 1 of 3	Rev
168001-00-003-MD011		11

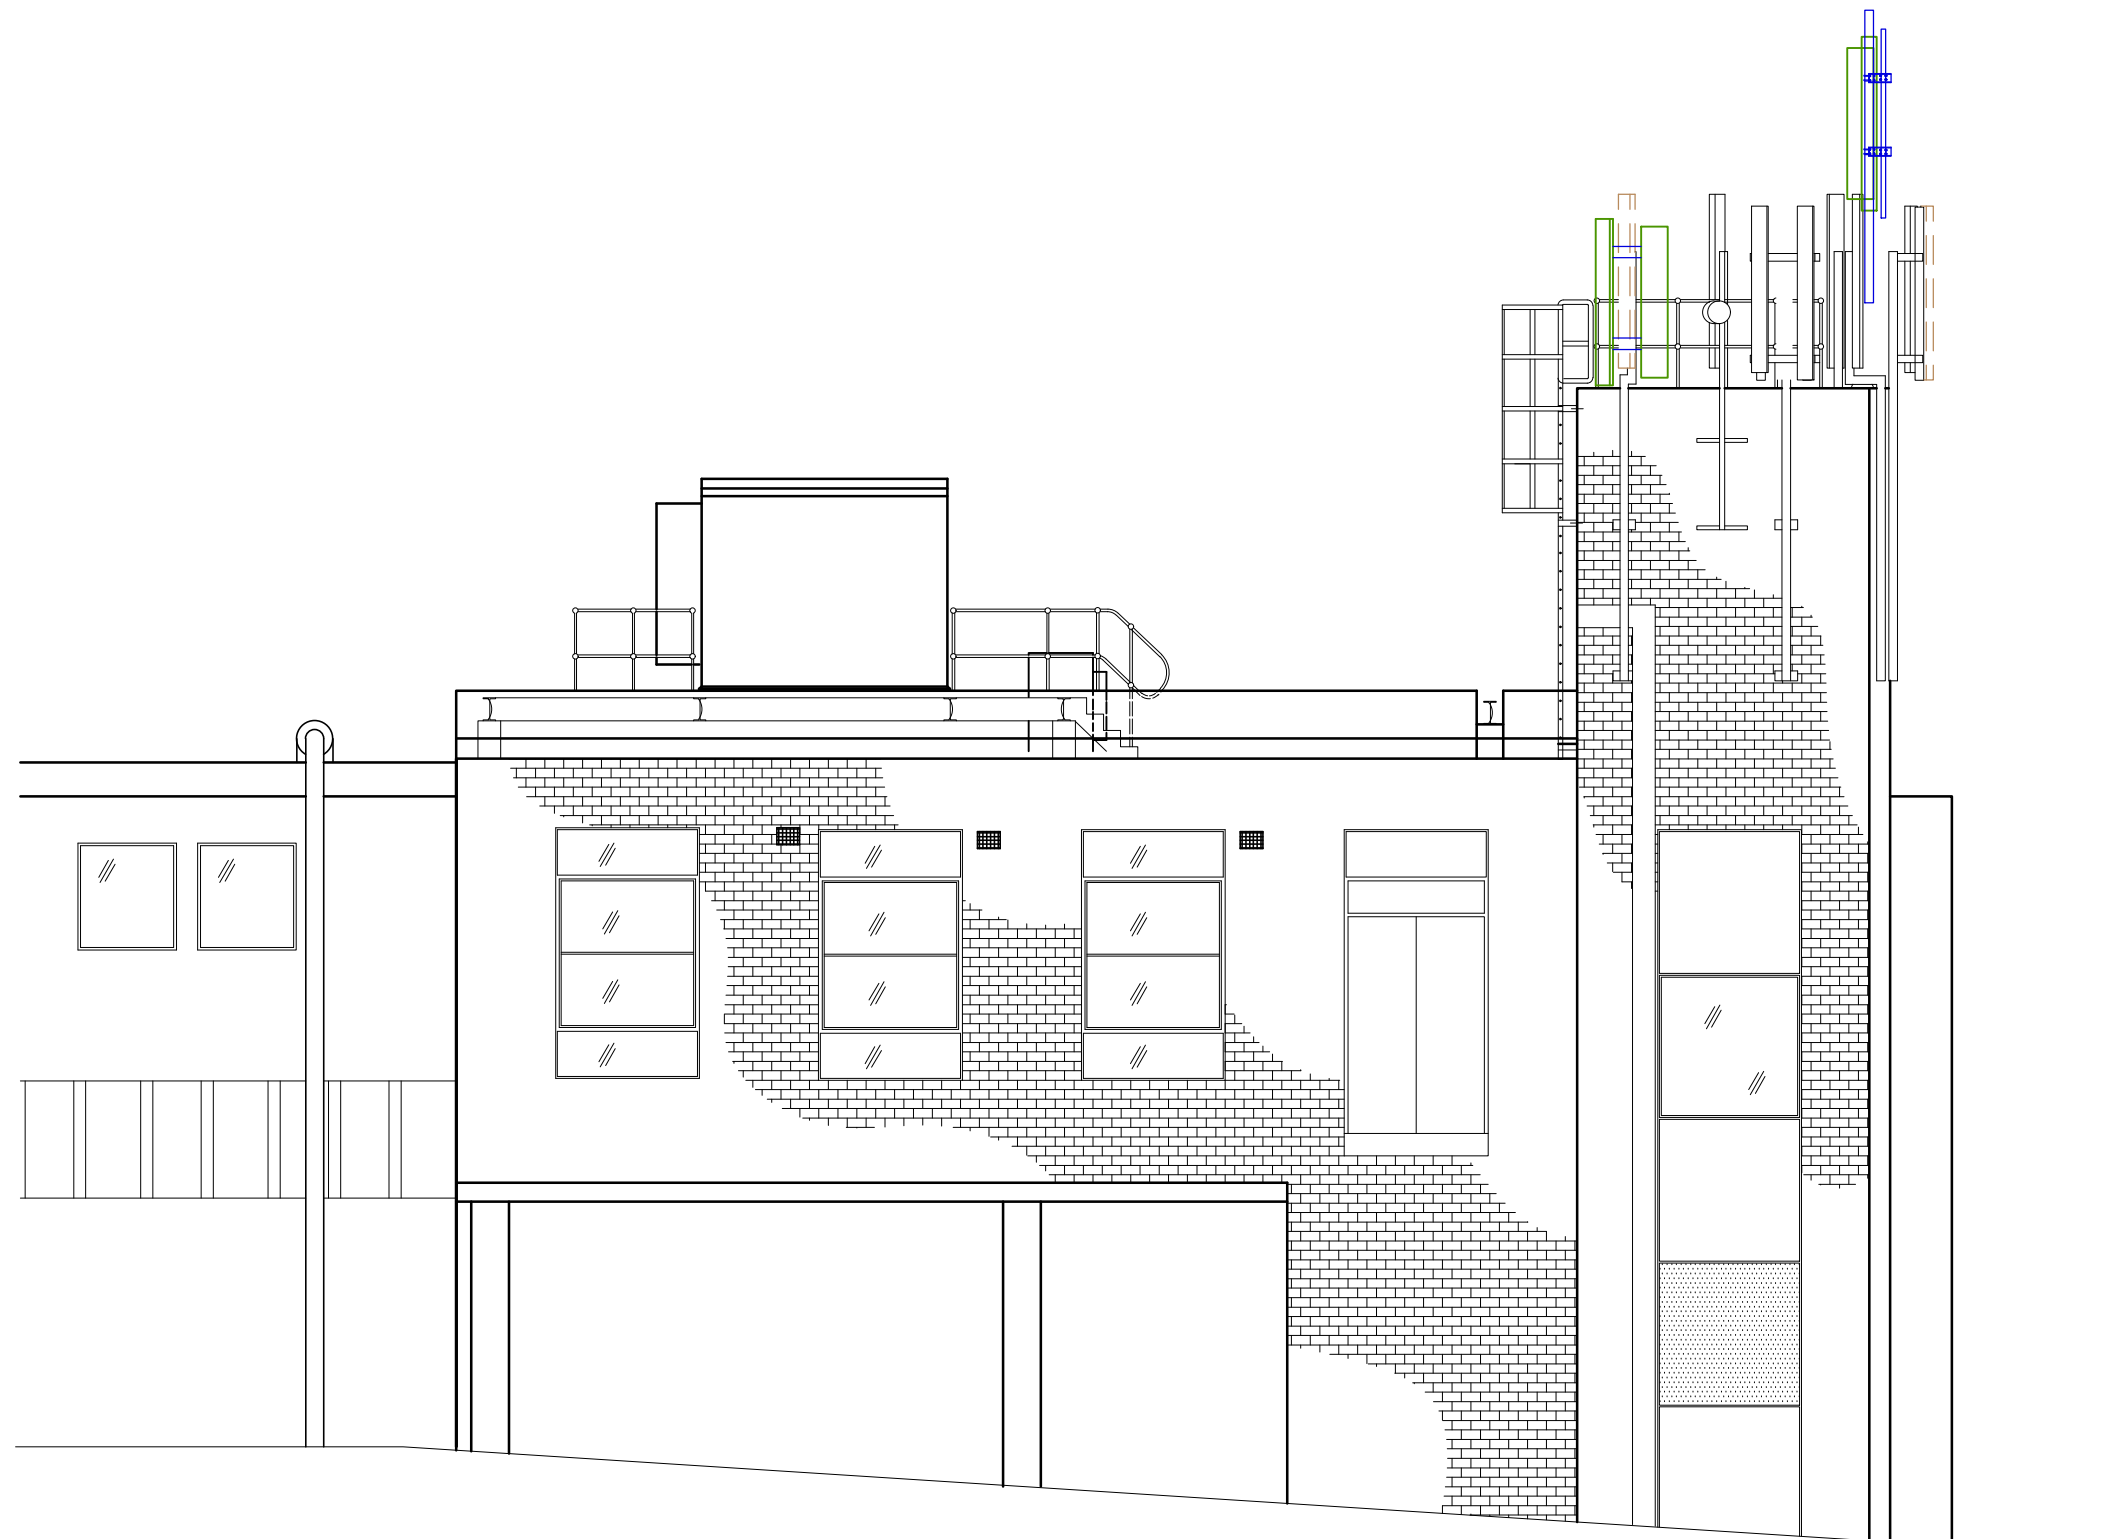

NOTES

BT SKYLINE No.

ST0032

11	PROJ No	226130	01/02/21	HFC	LBG
	PLANNING ISSUE				
10	PROJ No	171024	06/11/17	DAL	AN
	AS BUILT				
9	PROJ No	193975	22/09/17	MON	FC
	AS BUILT				
8	PROJ No	168110	30/05/17	HFC	FC
	AS BUILT AMEND				
7	PROJ No	168110	01/05/17	HFC	KL
	AS BUILT				
ISS	REVISION		DATE	DRN	APP



Crawley Court, Winchester, Hampshire, SO21 2QA
Tel. 01962 823434, Fax. 01962 822378

SITE No	168001
---------	--------

LEEK ATE
ST EDWARDS STREET
LEEK
STAFFORDSHIRE
ST13 5DQ

NGR	SJ 98300 56490
-----	----------------

OS GRID	398300 356490
---------	---------------

TITLE	
WEST ELEVATION	
PROPOSED	
EAST	

SCALE	1:100
-------	-------

DRAWN	IM	19/08/11
APPROVED	LBG	01/02/21

DRG No.	Sheet 2 of 3	Rev
168001-00-003-MD011		11

