




Front Elevation




Side Elevation




Rear Elevation

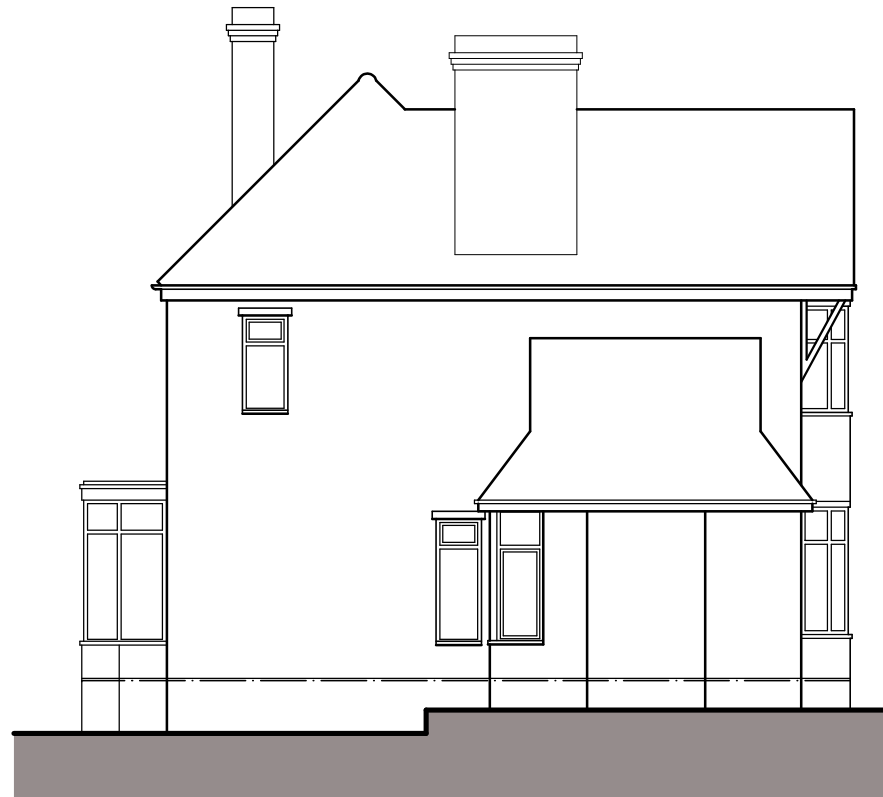

Side Elevation

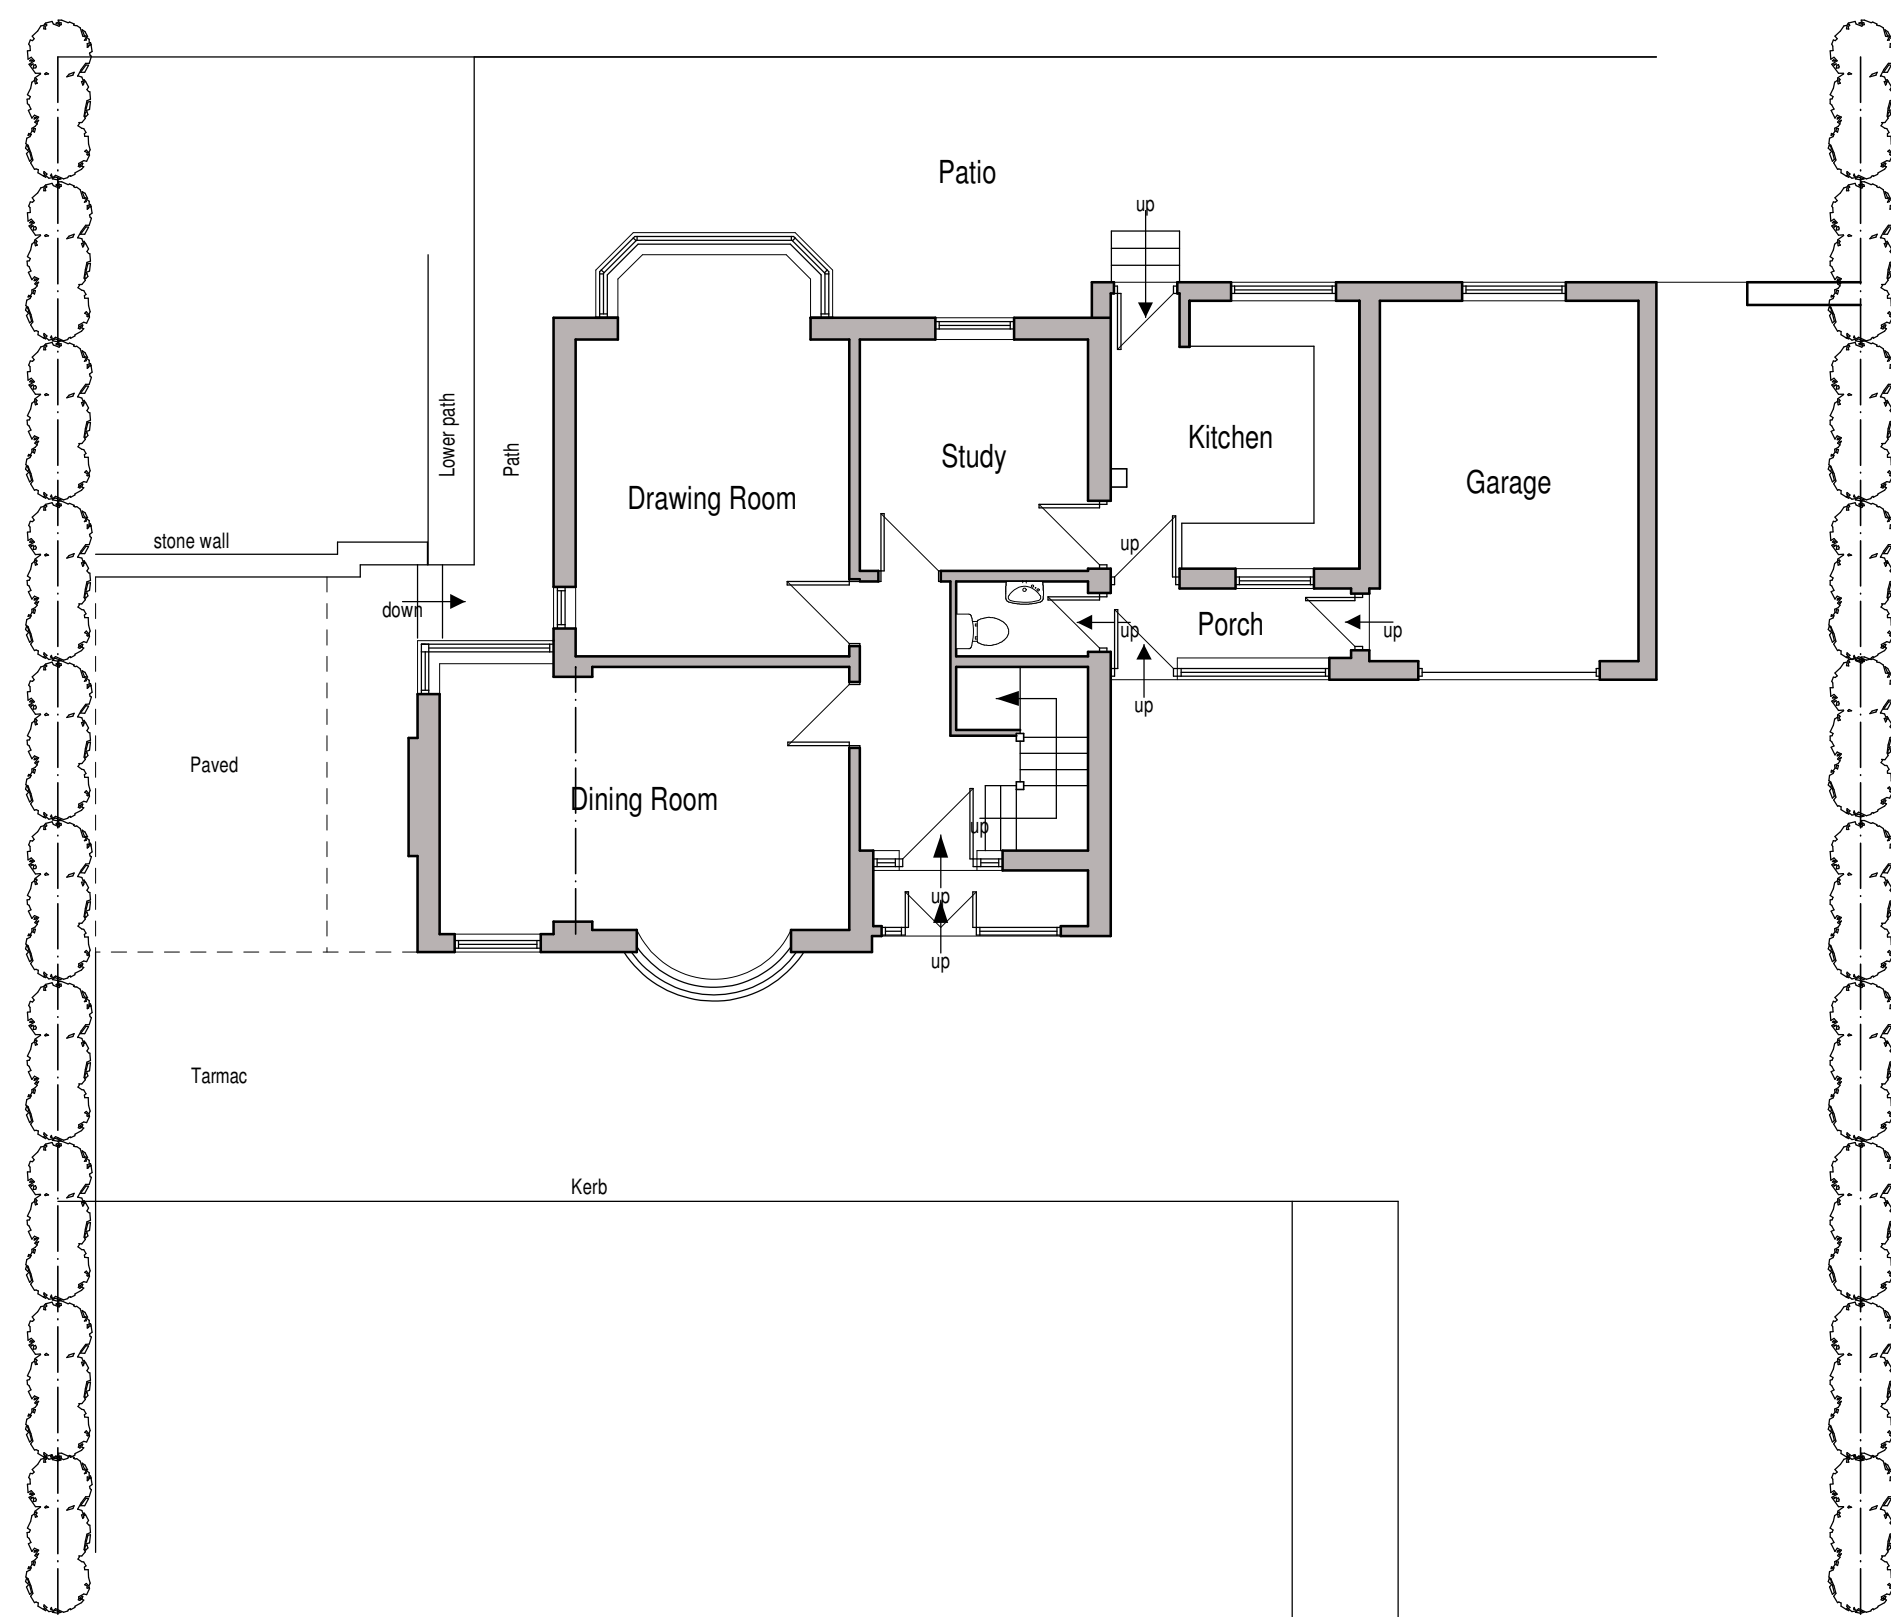

Ground Floor Plan

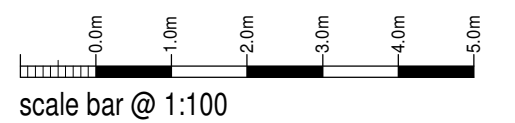

Mrs E McGrath

Proposed Extension and Detached
Garage @ Greendale,
Denford Road,
Longsdon, Staffs,
ST9 9QG
Existing Conditions
Plan and Elevations

Date	June 2021	Sheet	A1	Scale	1:100
Dwg No.	2019-2409-08	Rev.	-	Drawn	NAW / AB



10 Cawdry Buildings, Fountain Street, Leek, ST13 6JP
Telephone: 01538 386002
E-mail: info@sammonsltd.co.uk
Web: www.sammonsltd.co.uk

This drawing is copyright.
All dimensions must be checked prior to commencement.