


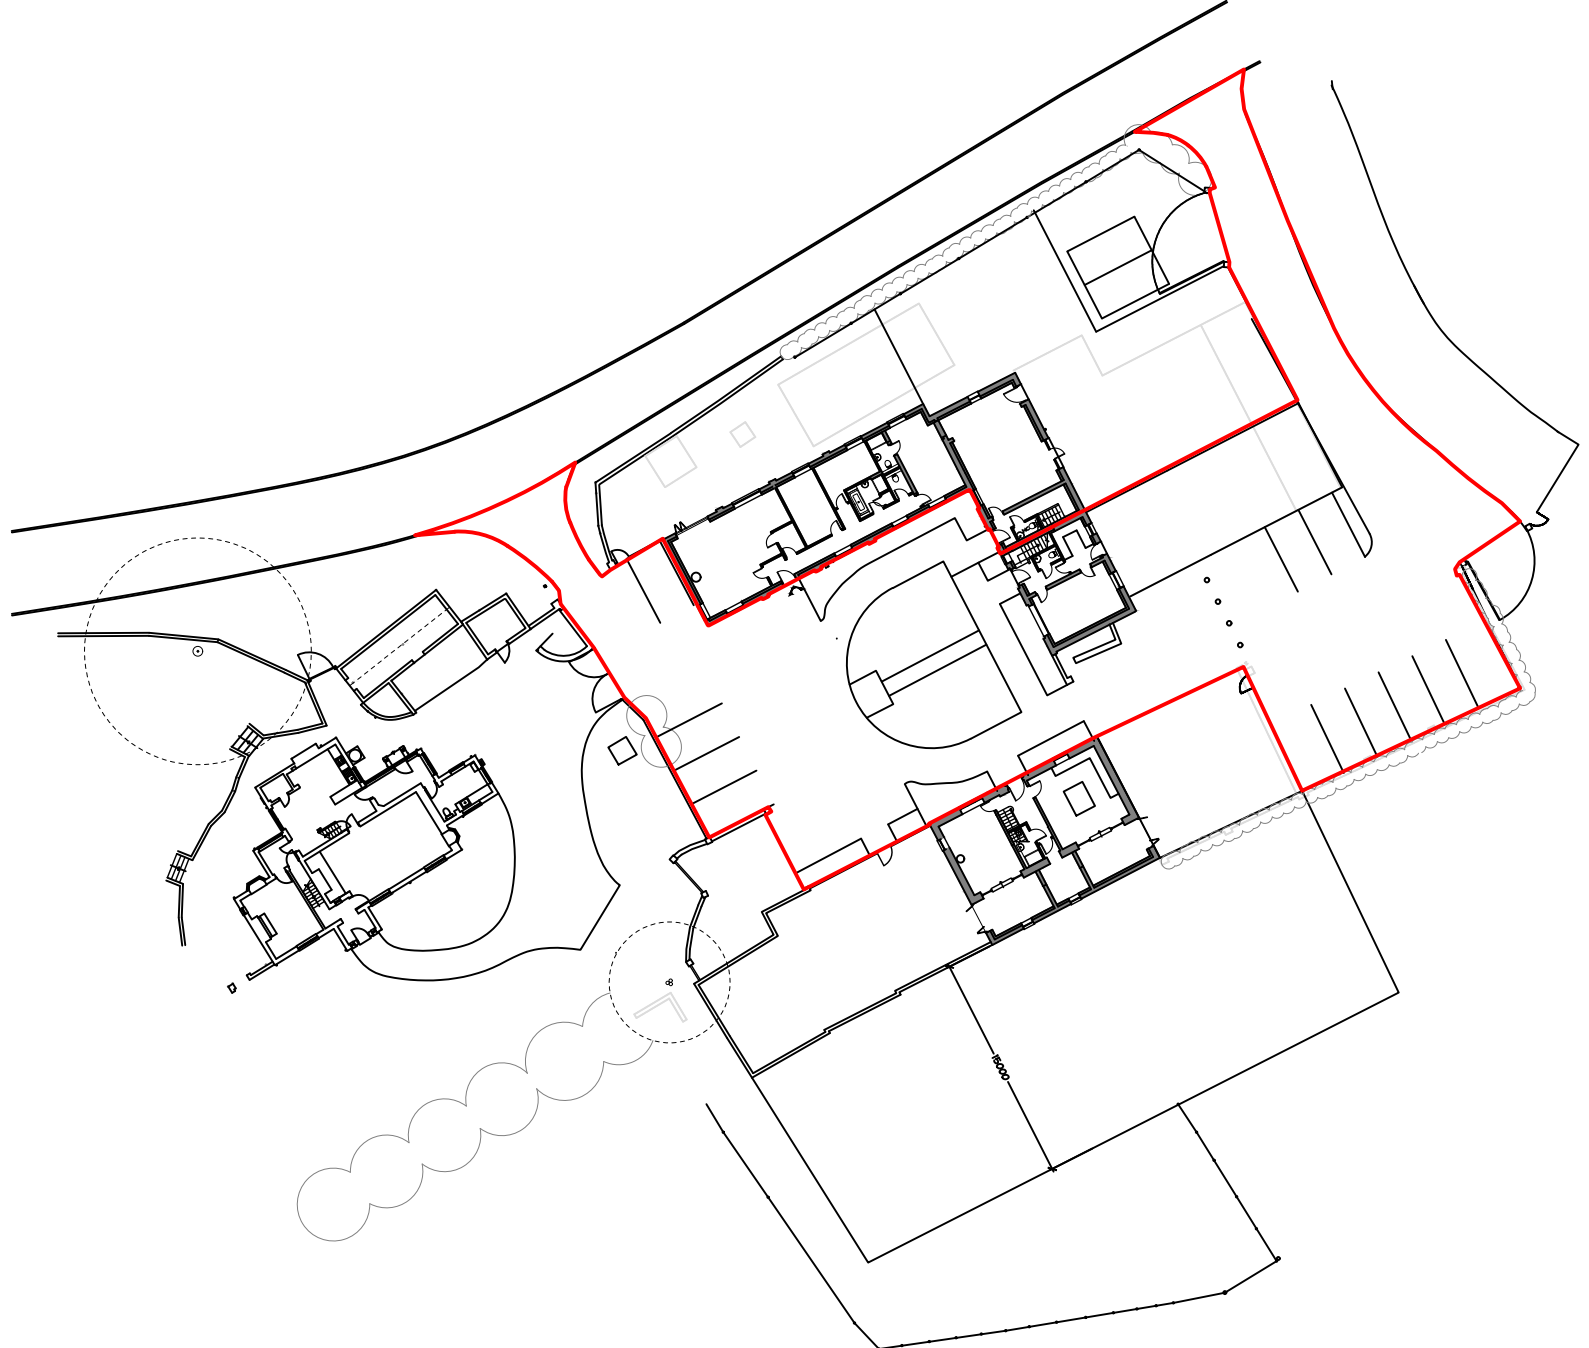

EXISTING SITE PLAN
SCALE 1:500



PHD	REV A: OWNERSHIP LINE UPDATED		11/6/21	
PD	DRAWN	REVISION	01/06/21	
DRAWN			DATE	VER
PROJECT			 ALLISON PIKE ARCHITECTS & DESIGNERS 7 Buxton Road West, Disley, Stockport, Cheshire, SK12 2AE. Website: www.allisonpike.com Telephone: 01663 763000 Facsimile: 01663 766772 Email: studio@allisonpike.com © Allison Pike Partnership Limited.	
TOWER HILL FARM AKESMOOR ROAD, MOW COP, STAFFS				
TITLE				
EXISTING SITE PLAN				
SCALE				
1:500 @ A3				
JOB No	DRAWING No	REV		
TOW01	AP02	A		