


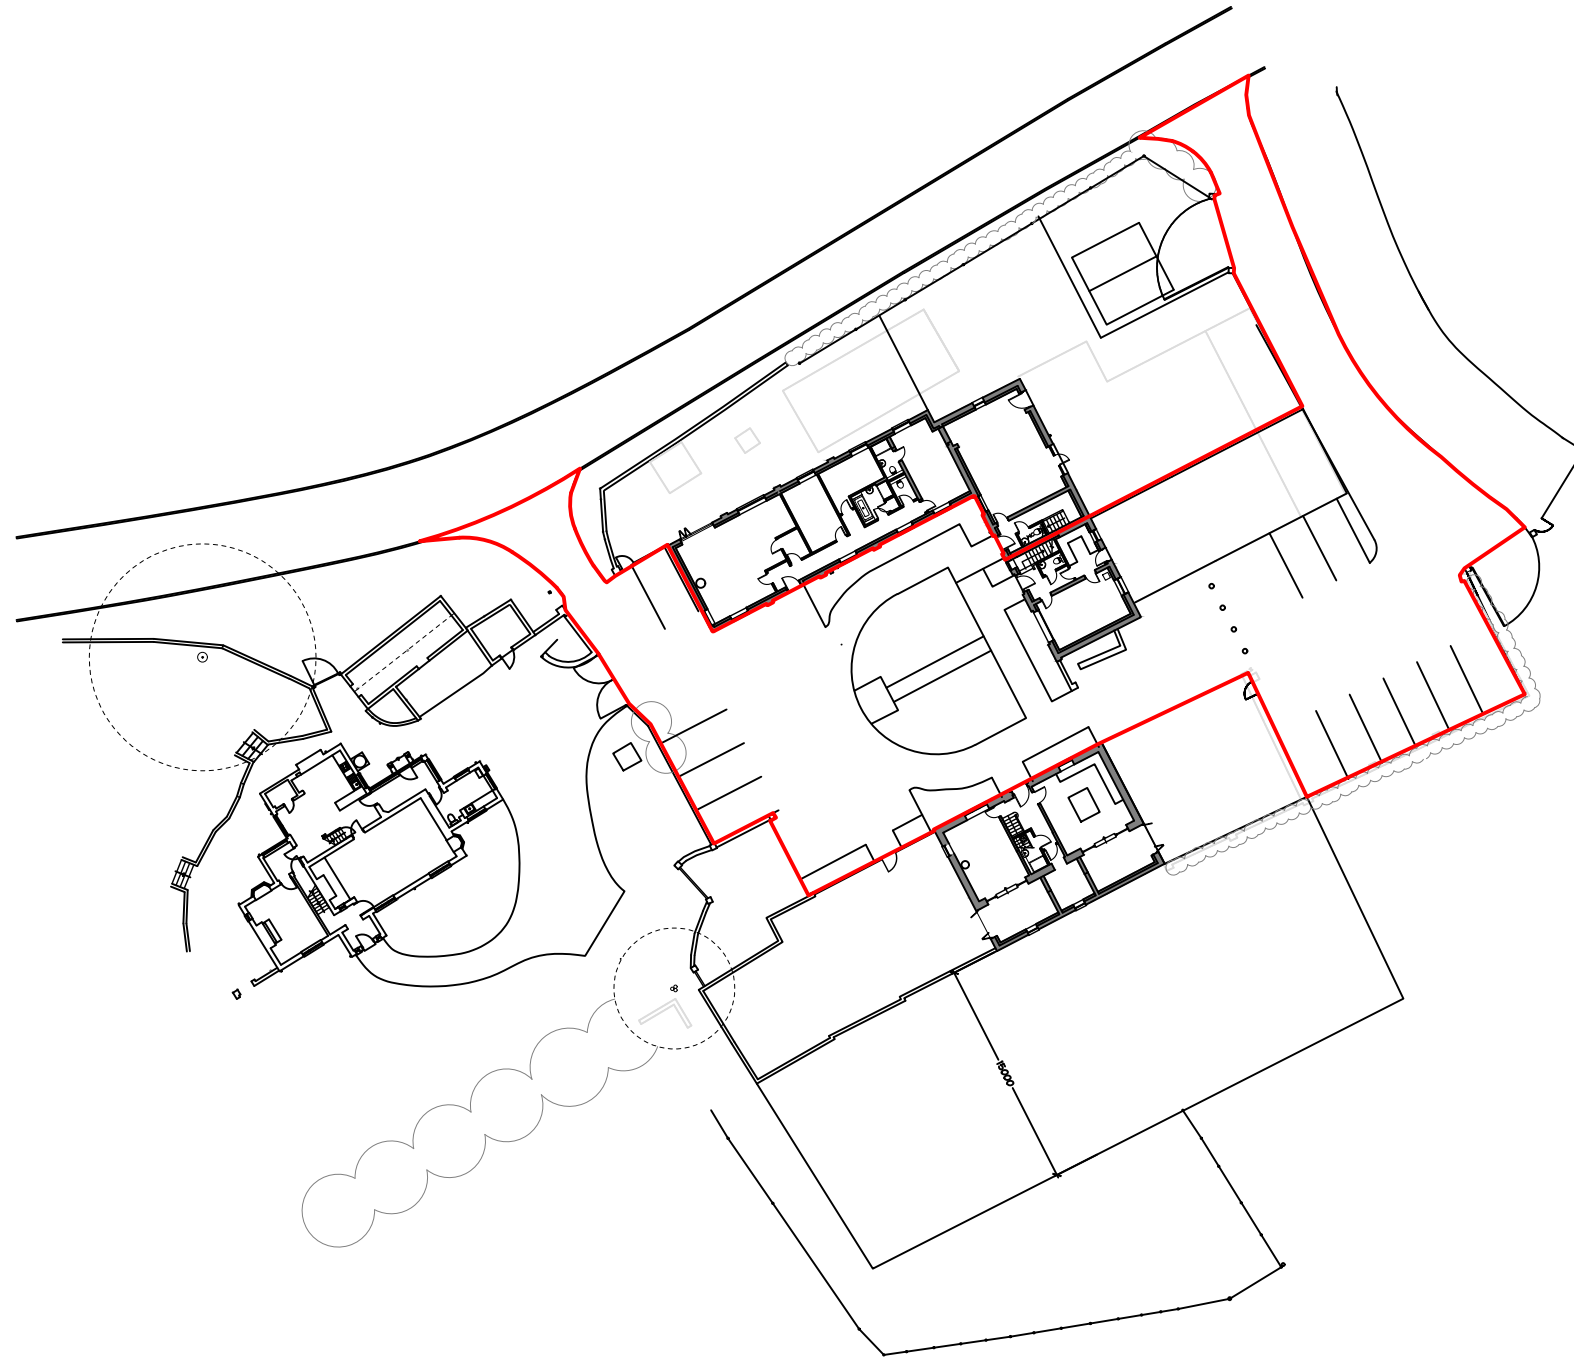

PROPOSED SITE PLAN
SCALE 1:500



PHD		REV A: OWNERSHIP LINE UPDATED		11/6/21	
PD		DRAWN		01/06/21	
DRAWN		REVISION		DATE	
PROJECT		 ALLISON PIKE ARCHITECTS & DESIGNERS			
TOWER HILL FARM AKESMOOR ROAD, MOW COP, STAFFS					
TITLE					
PROPOSED SITE PLAN					
SCALE		1:500 @ A3			
JOB No	DRAWING No	REV	7 Buxton Road West, Disley, Stockport, Cheshire, SK12 2AE. Website: www.allisonpike.com		
TOW01	AP03	A	Telephone: 01663 763000 Facsimile: 01663 766772 Email: studio@allisonpike.com		
© Allison Pike Partnership Limited.					