






EXISTING SOUTH ELEVATION.

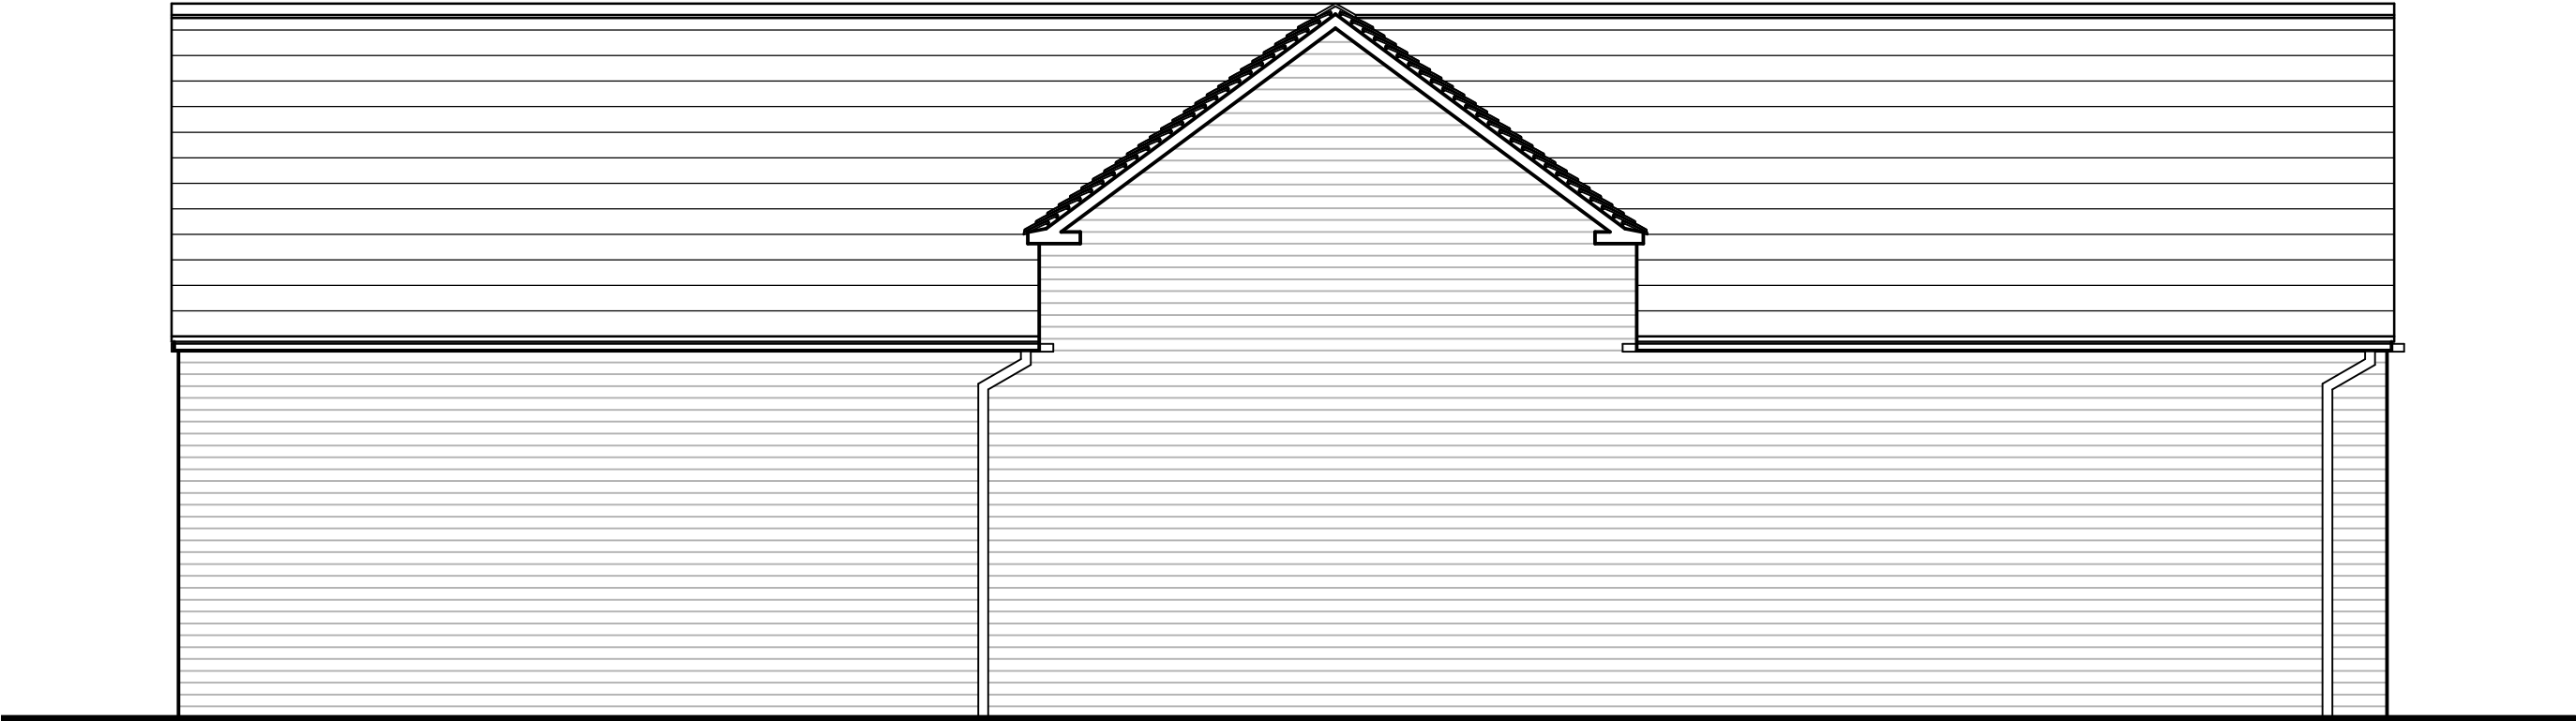


EXISTING NORTH ELEVATION.

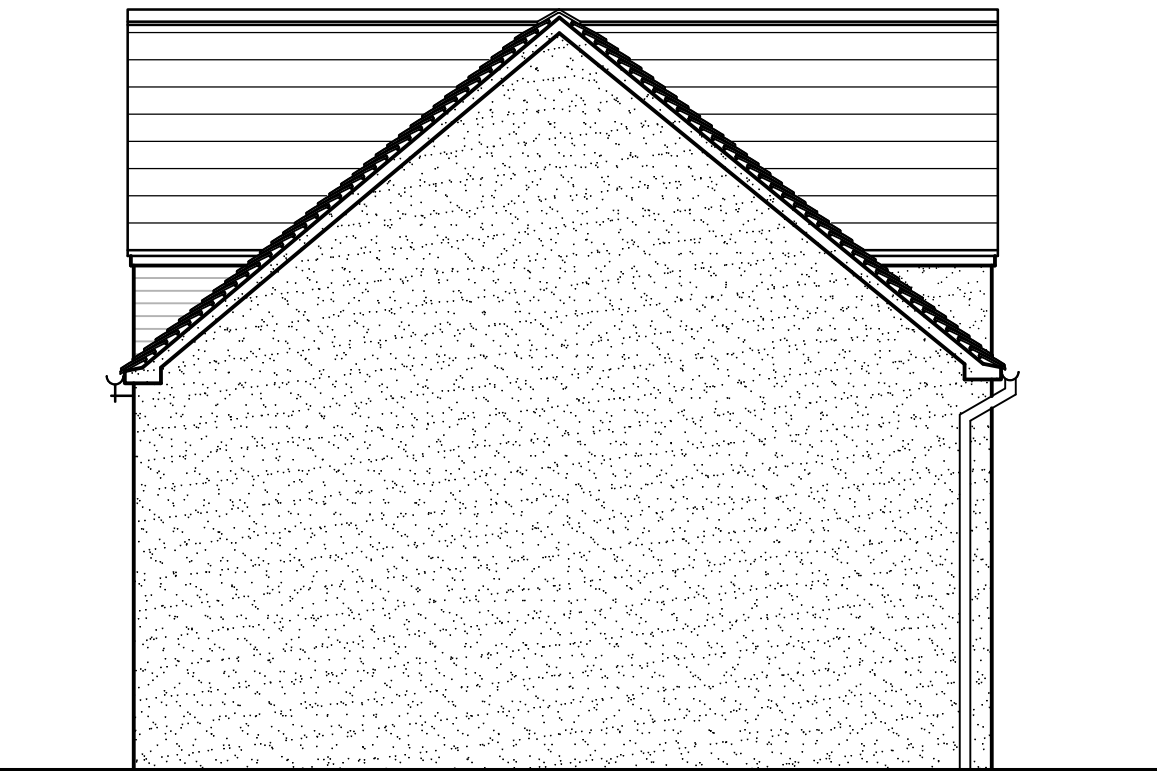


EXISTING WEST ELEVATION.

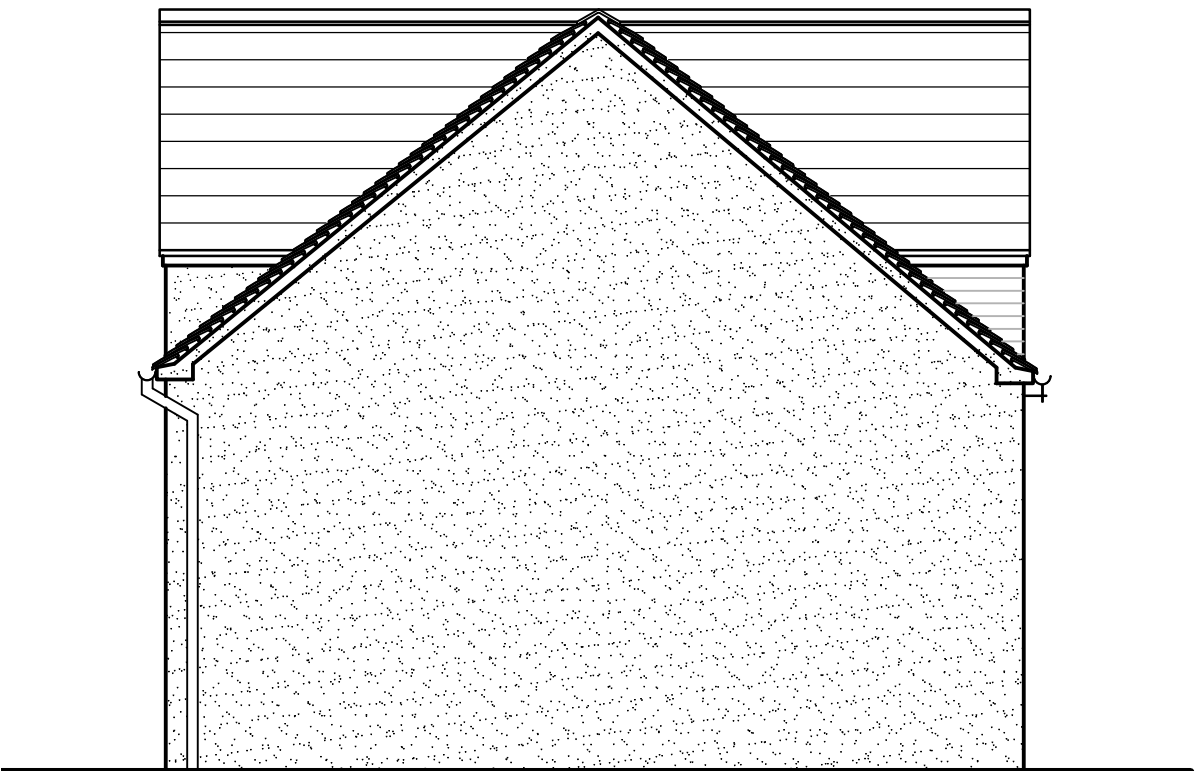

EXISTING EAST ELEVATION.

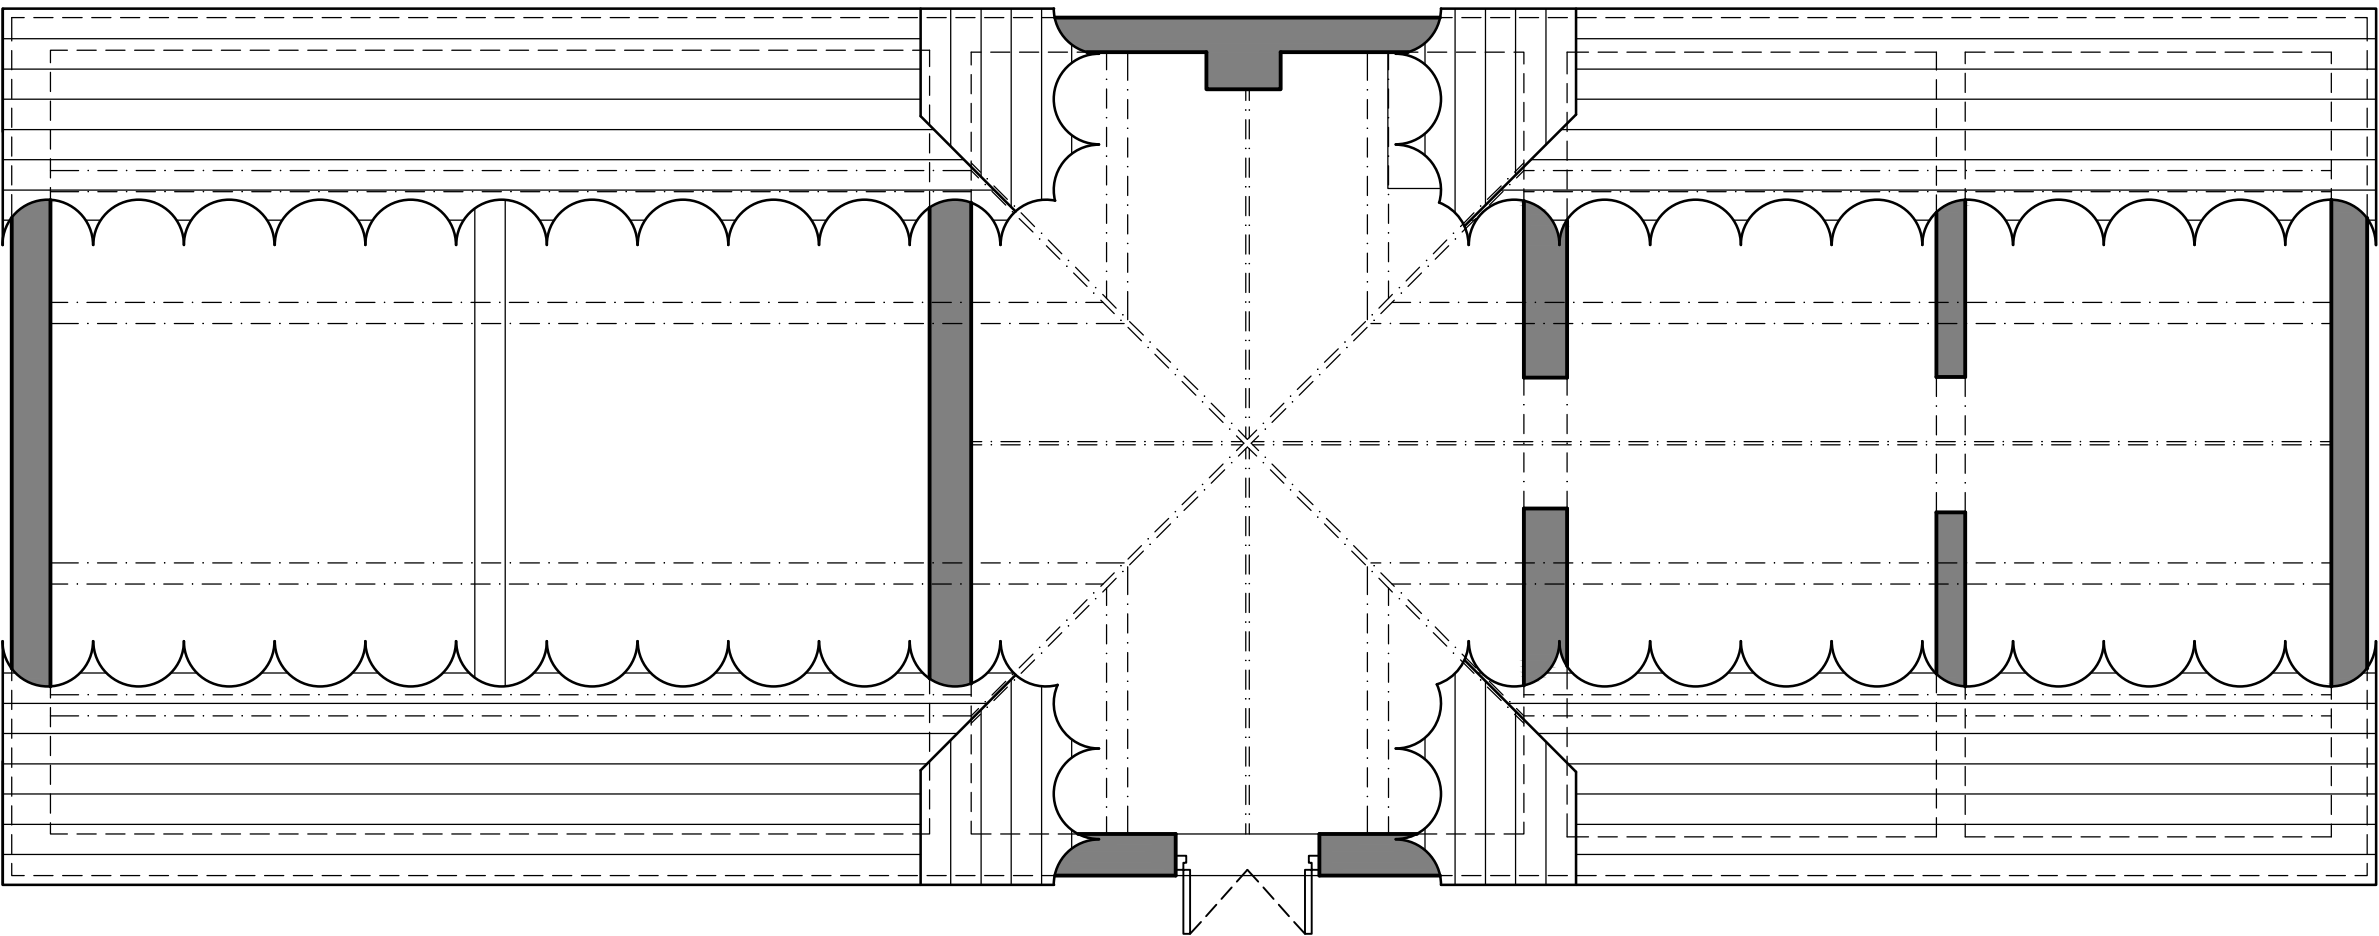

EXISTING ROOF SPACE LAYOUT PLAN.

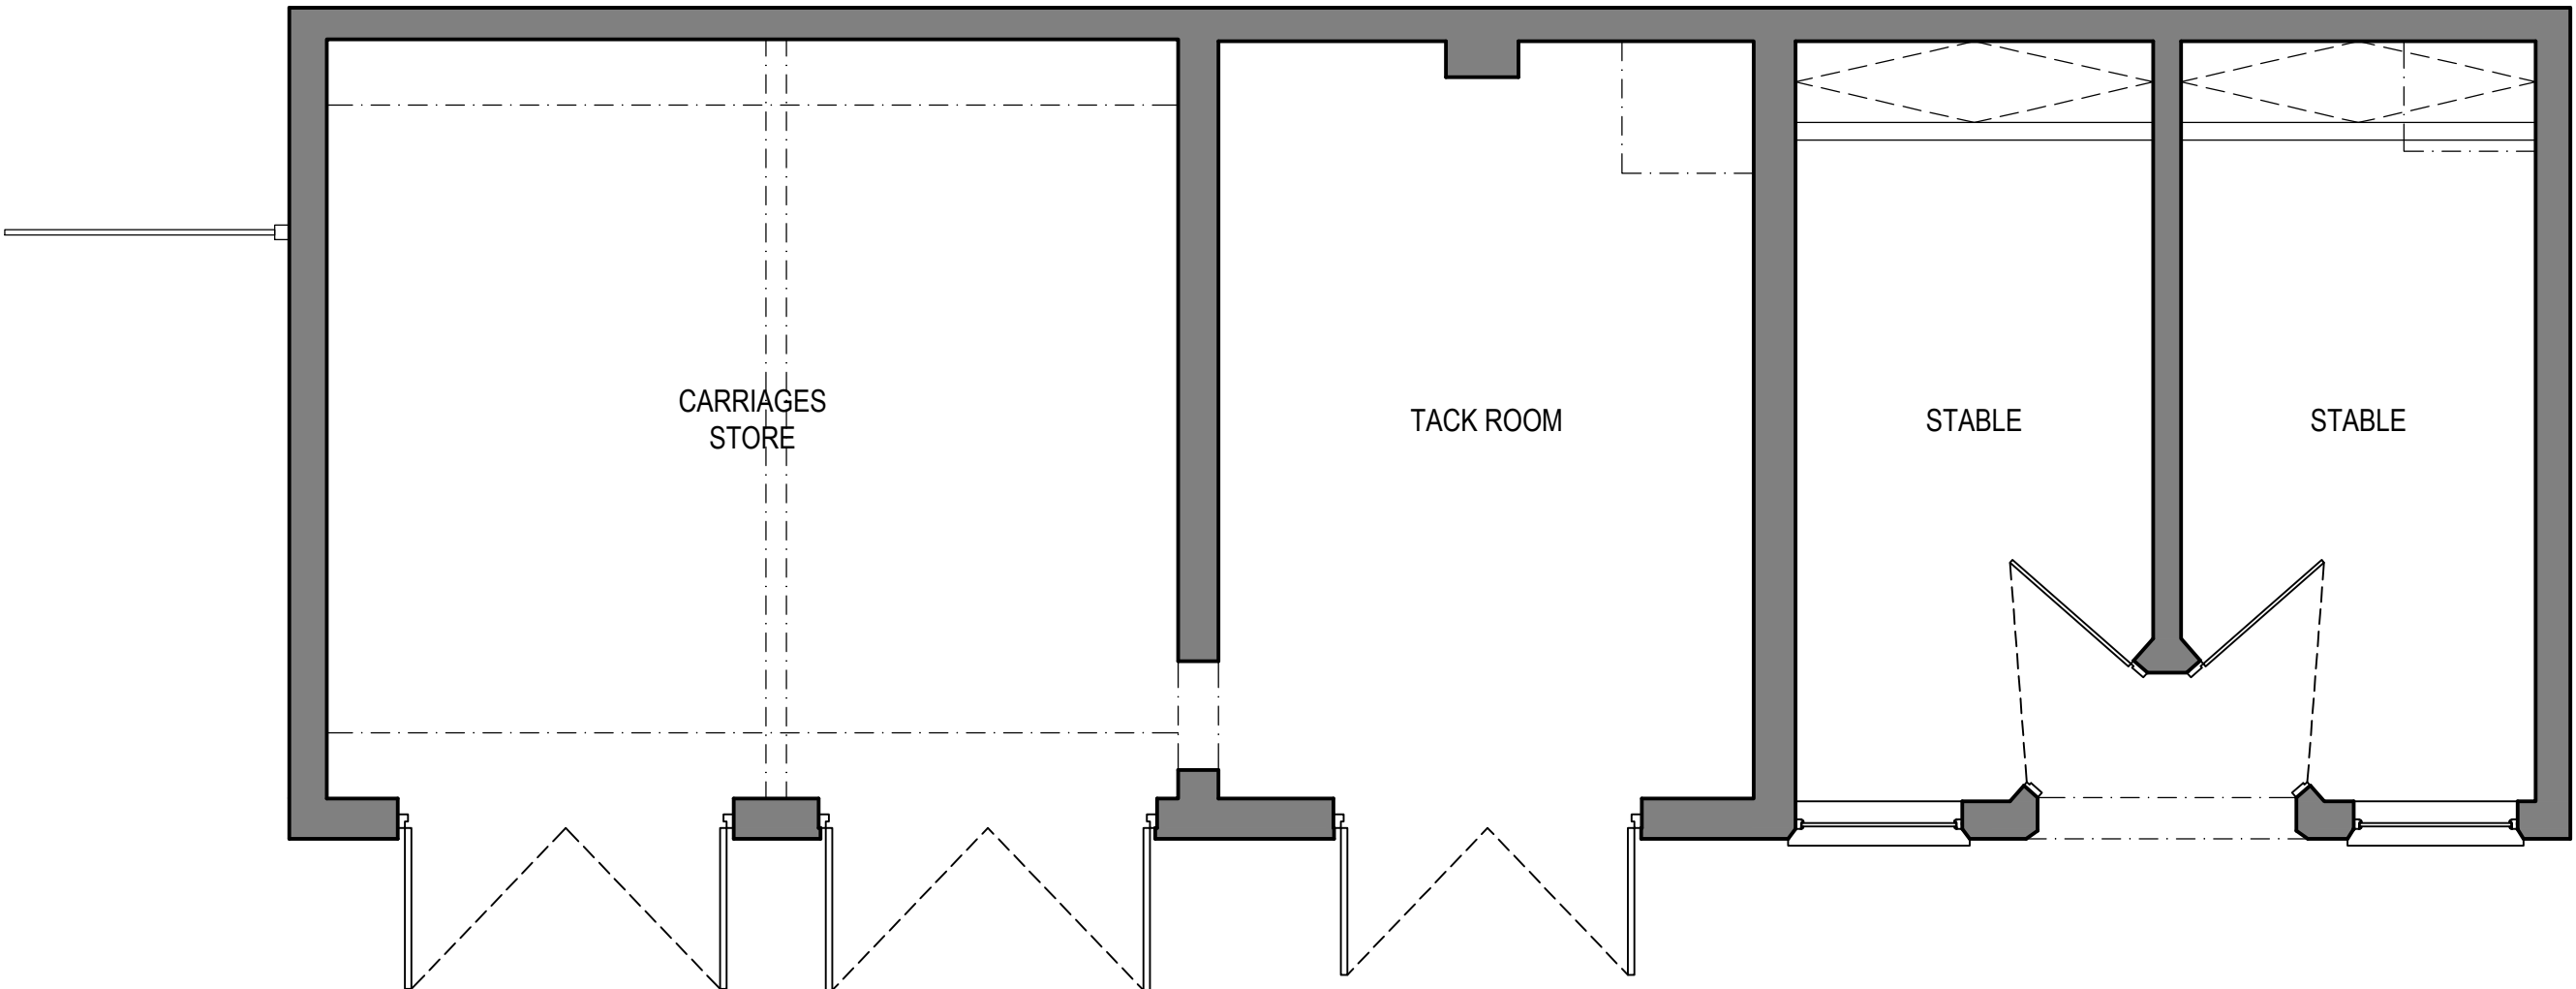

EXISTING GROUND FLOOR LAYOUT PLAN.

General Notes		
No.	Revision/Issue	Date

EXISTING

This drawing is copyright and should not be reproduced without permission. All dimensions to be checked on site before work is commenced.

0m1m2m3m4m

ARMDesigns

architectural services.

Arnold R. Middleton.
14, Capewell Street,
Sandford Hill,
Longton,
Stoke - on - Trent,
Staffs.
ST13 1JZ.

Tel:- 01782 321412
Mobile 07720 632641

Client
DR and MRS. H. SARWAR

Project Name and Address
PROPOSED CONVERSION OF THE EXISTING COACH HOUSE IN TO A GRANNY ANNEXE FOR THE MAIN DWELLING AT DRAYCOTT GRANGE, CHEADLE ROAD, DRAYCOTT IN THE MOORS, STAFFORDSHIRE. ST11 9RQ.

Title
EXISTING GROUND FLOOR LAYOUT PLAN AND ROOF SPACE PLAN AND ELEVATIONS.

Date 27th MAY 2021	Scale 1 : 50 @ A1
Drawing Number A R M 2112/EX/01	Revision

