




Notes :

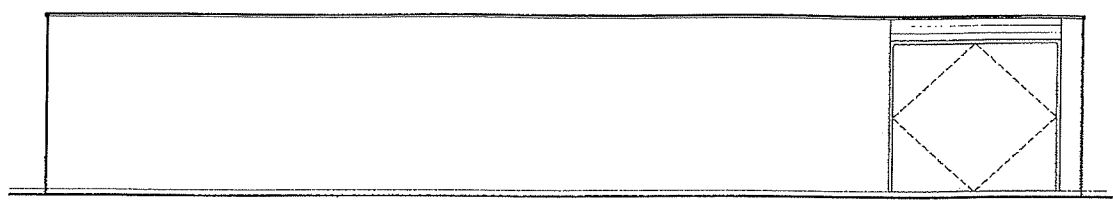


Rear Elevation
Scale 1:100

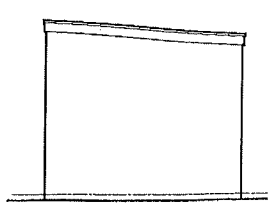


Side Elevation
Scale 1:100

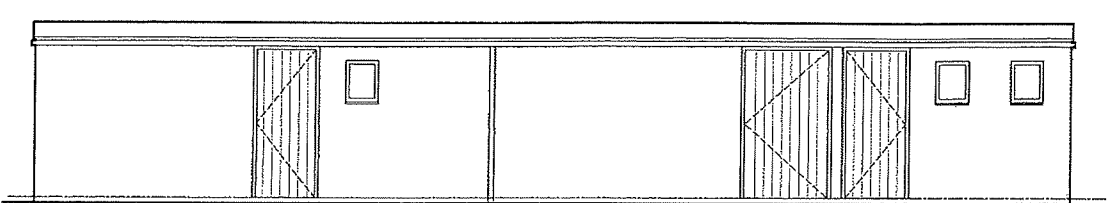

Front Elevation
Scale 1:100

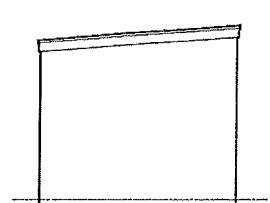

Side Elevation
Scale 1:100

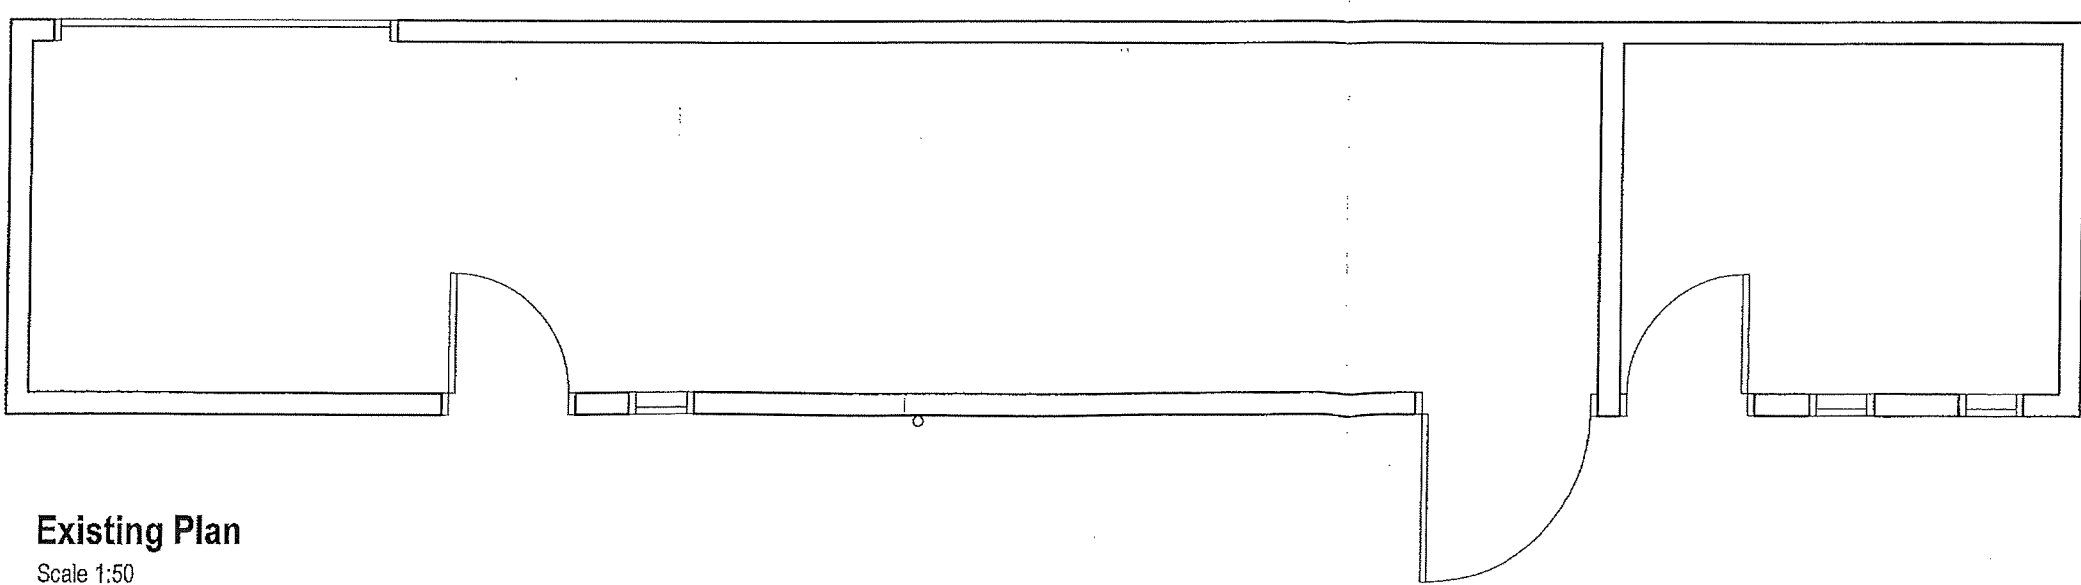

Existing Plan
Scale 1:50



Rev	Details	Date	Checked By
PLANNING			
Client Ashcombe Park CC			
Project Proposed Site Development			
Title Existing Store Plans (to be demolished)			
Scale	Date	Drawn By	Checked By
Varies @ A3	2021		BP-01
Drawing Number			
Revision			