





SCALE 1:100

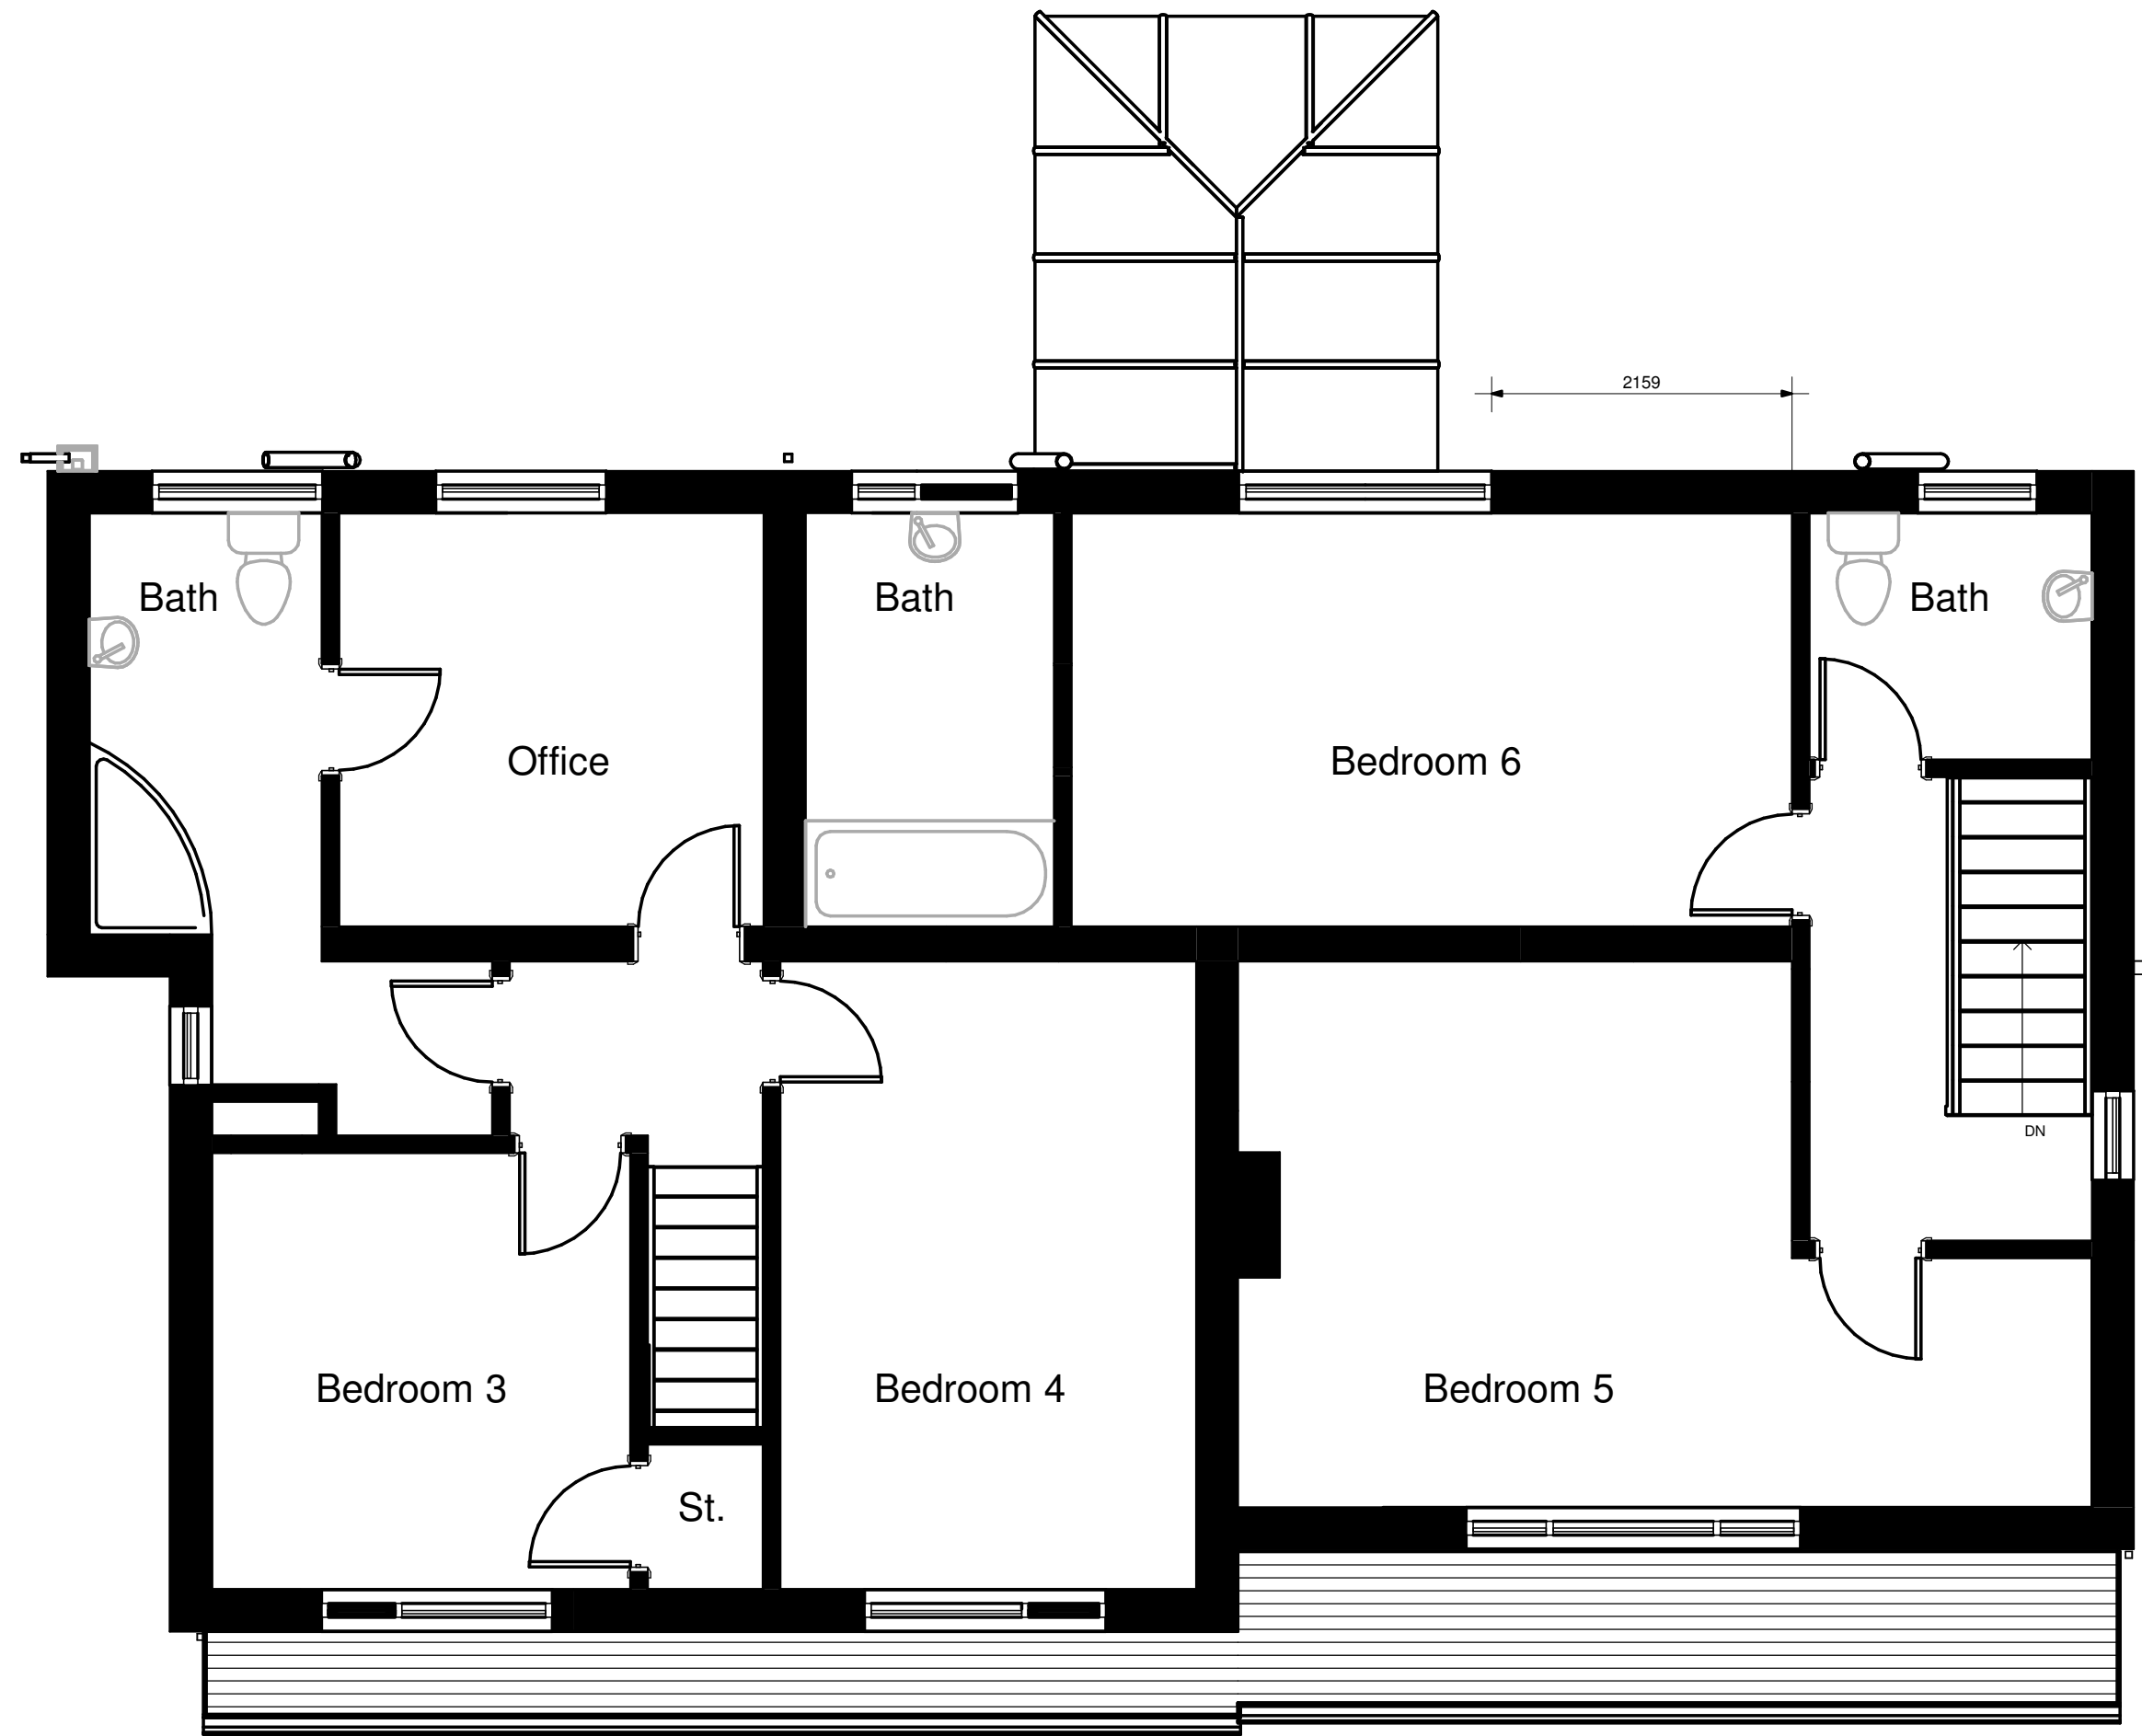


01 - First Floor Level
1:50

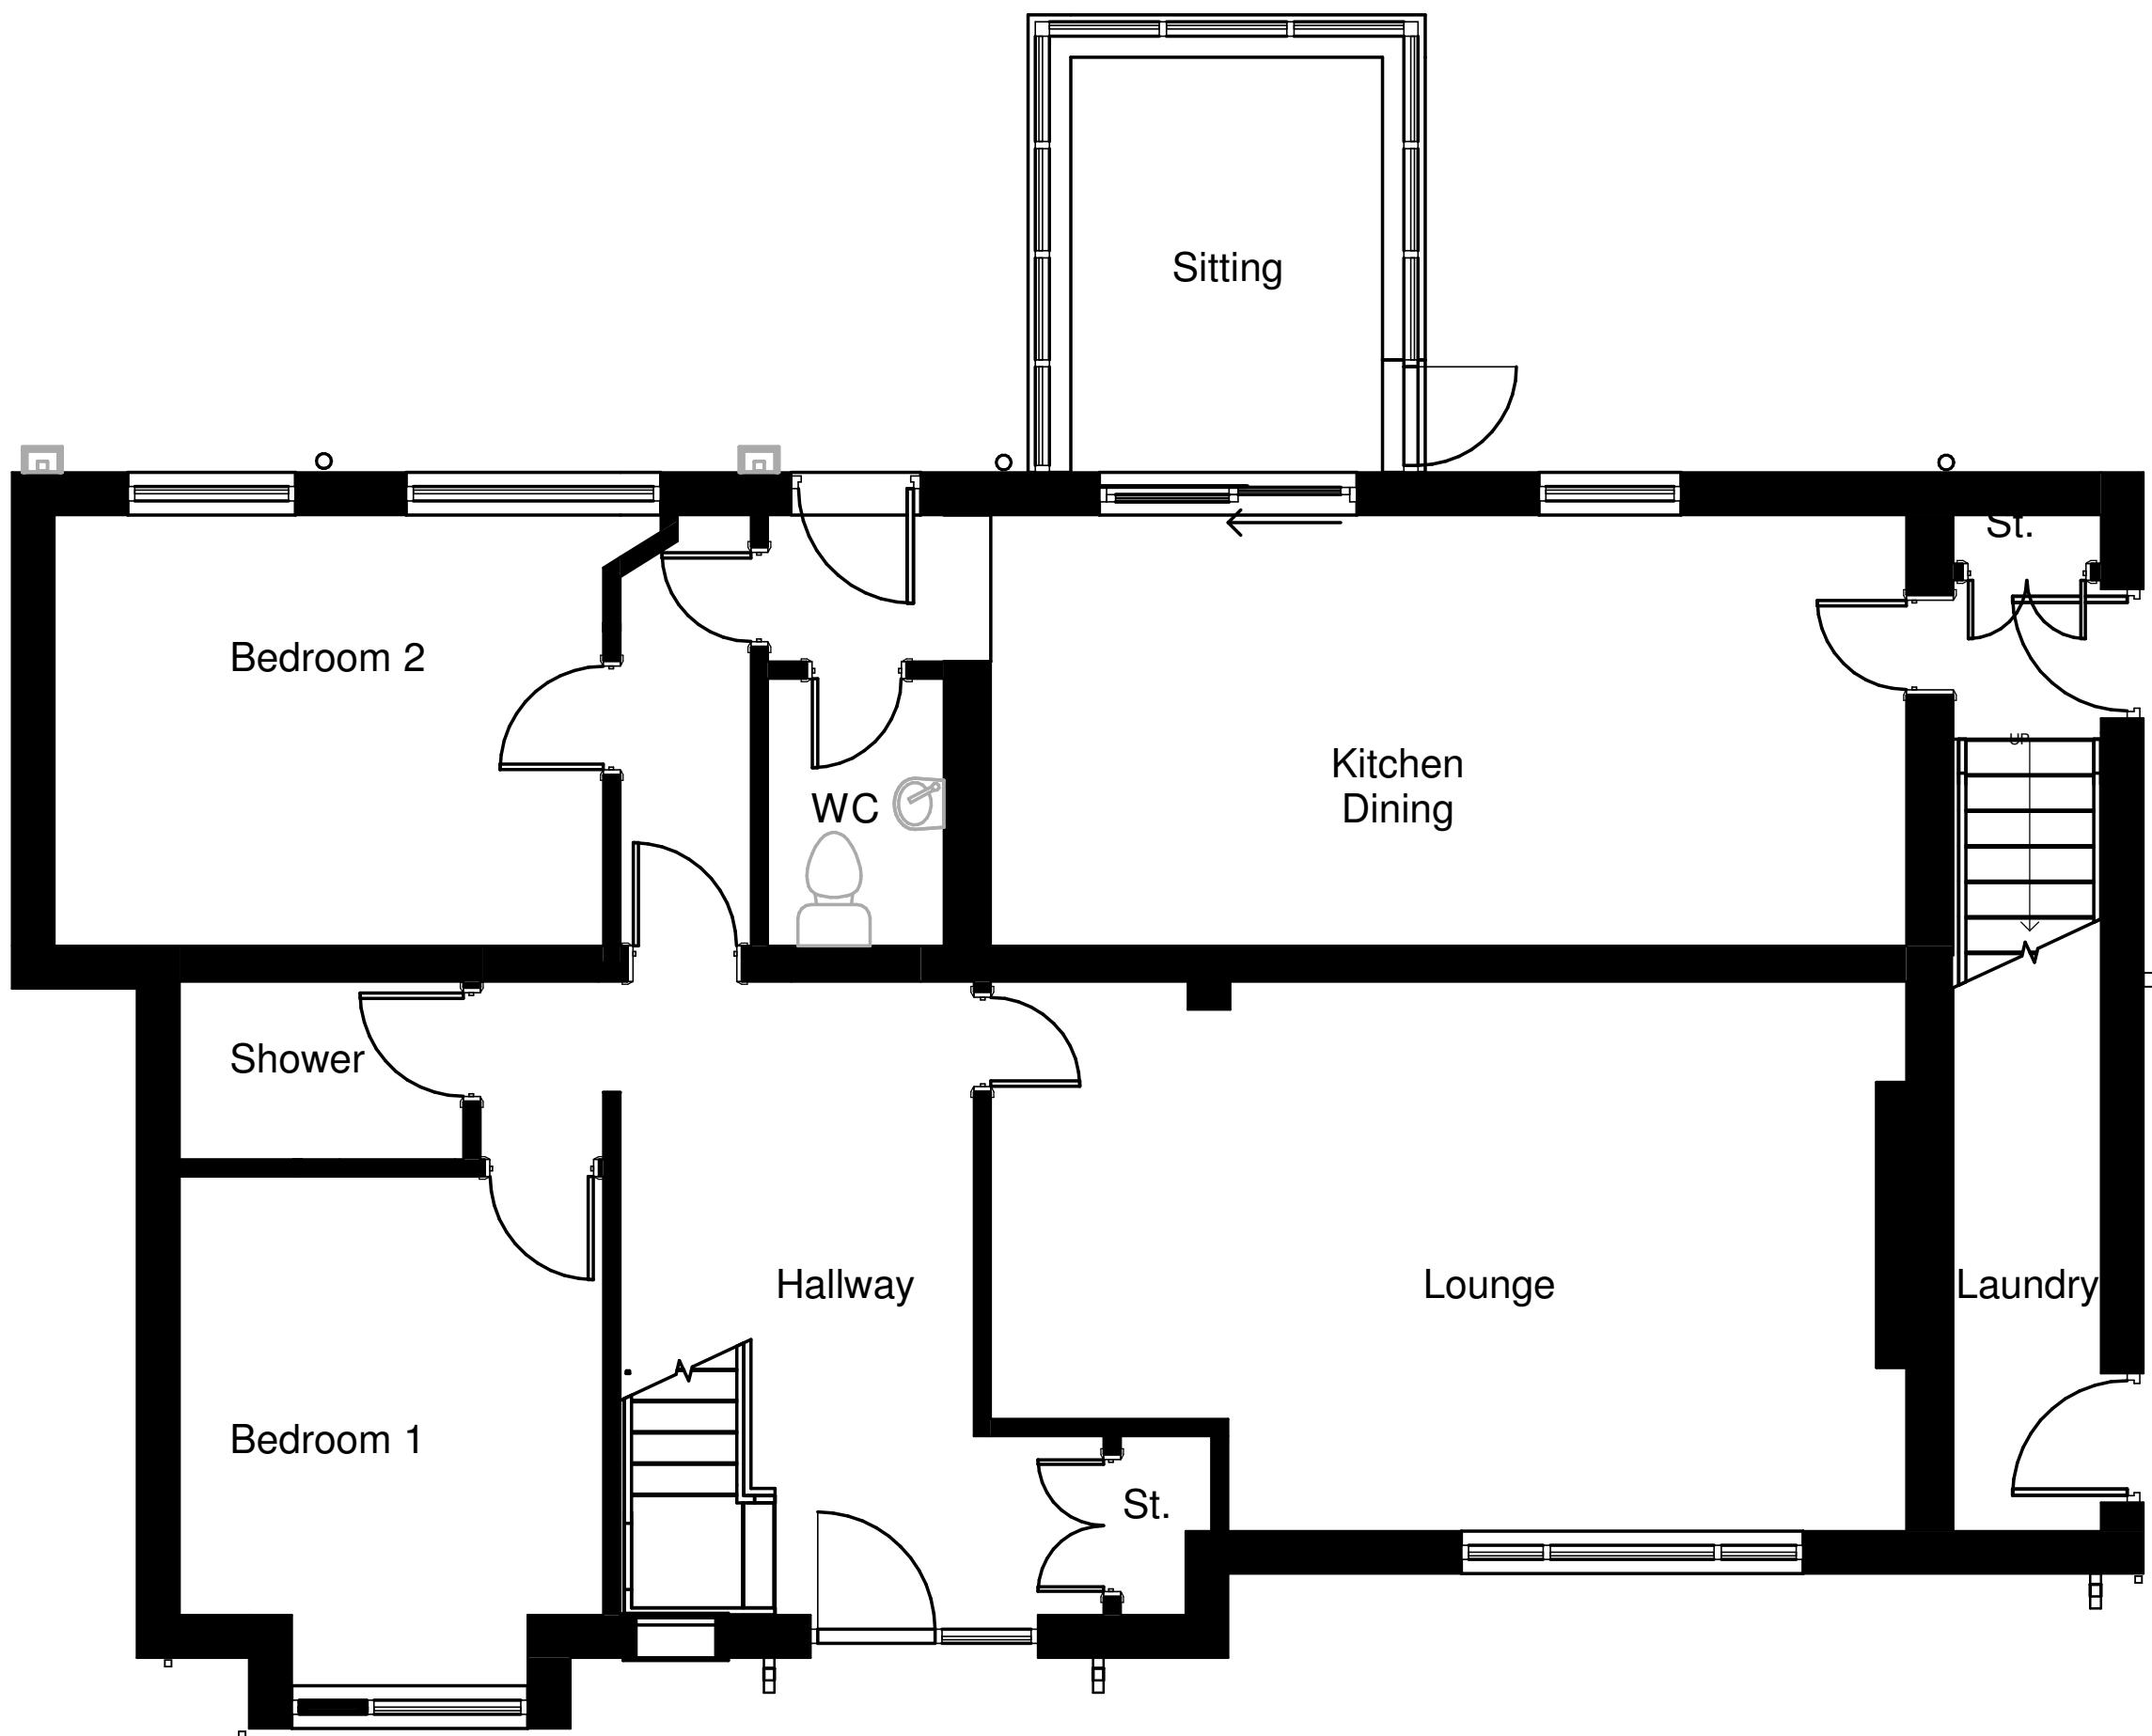

00 - Ground Floor Level
1:50



East Elevation
1:100

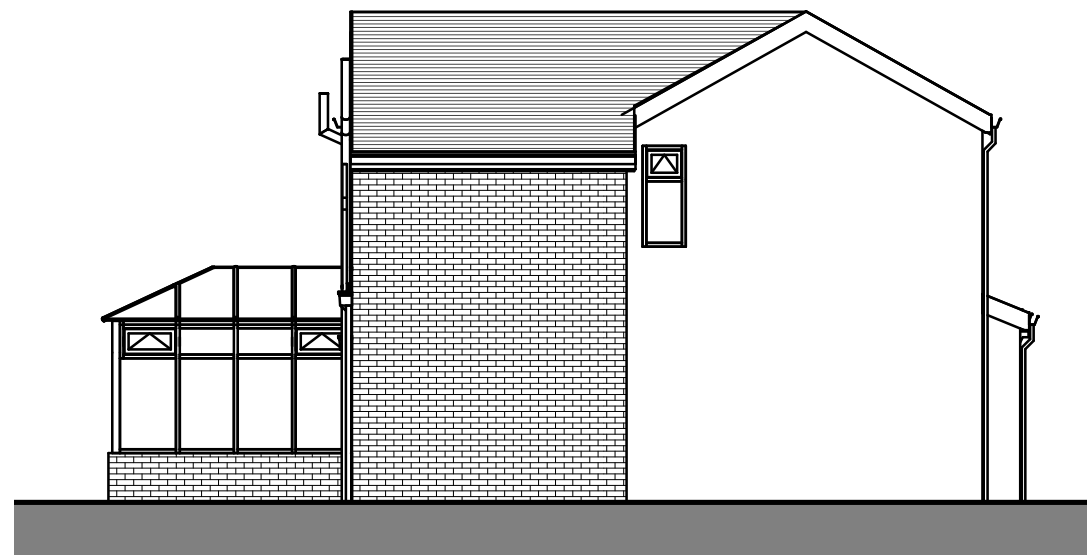

West Elevation
1:100



North Elevation
1:100



South Elevation
1:100

Rev. No.	Description	Date
----------	-------------	------

DirC Architectural Ltd.
13 Kingsmill Gardens,
Moston
Manchester
M40 5GS

m: 07940 553 498
e: dirc@dnmarch.co.uk



Client:

Compassionate Healthcare Limited

Project:

Retrospective Change of use from C3 to C3(b), internal and external alterations to premises

Project Address:

177a Uttongeter Rd, Draycott in the Moors, Stoke-on-Trent ST11 9AB

Sheet title

Existing Floor Plans and Elevations

Project number	Date	
1878	29.10.2018	
Drawn by	Checked by	
DirC	DirC	
Drawing Number	Scale @ A1	Revision
1878.201	As indicated	P1