



SCALE 1:50

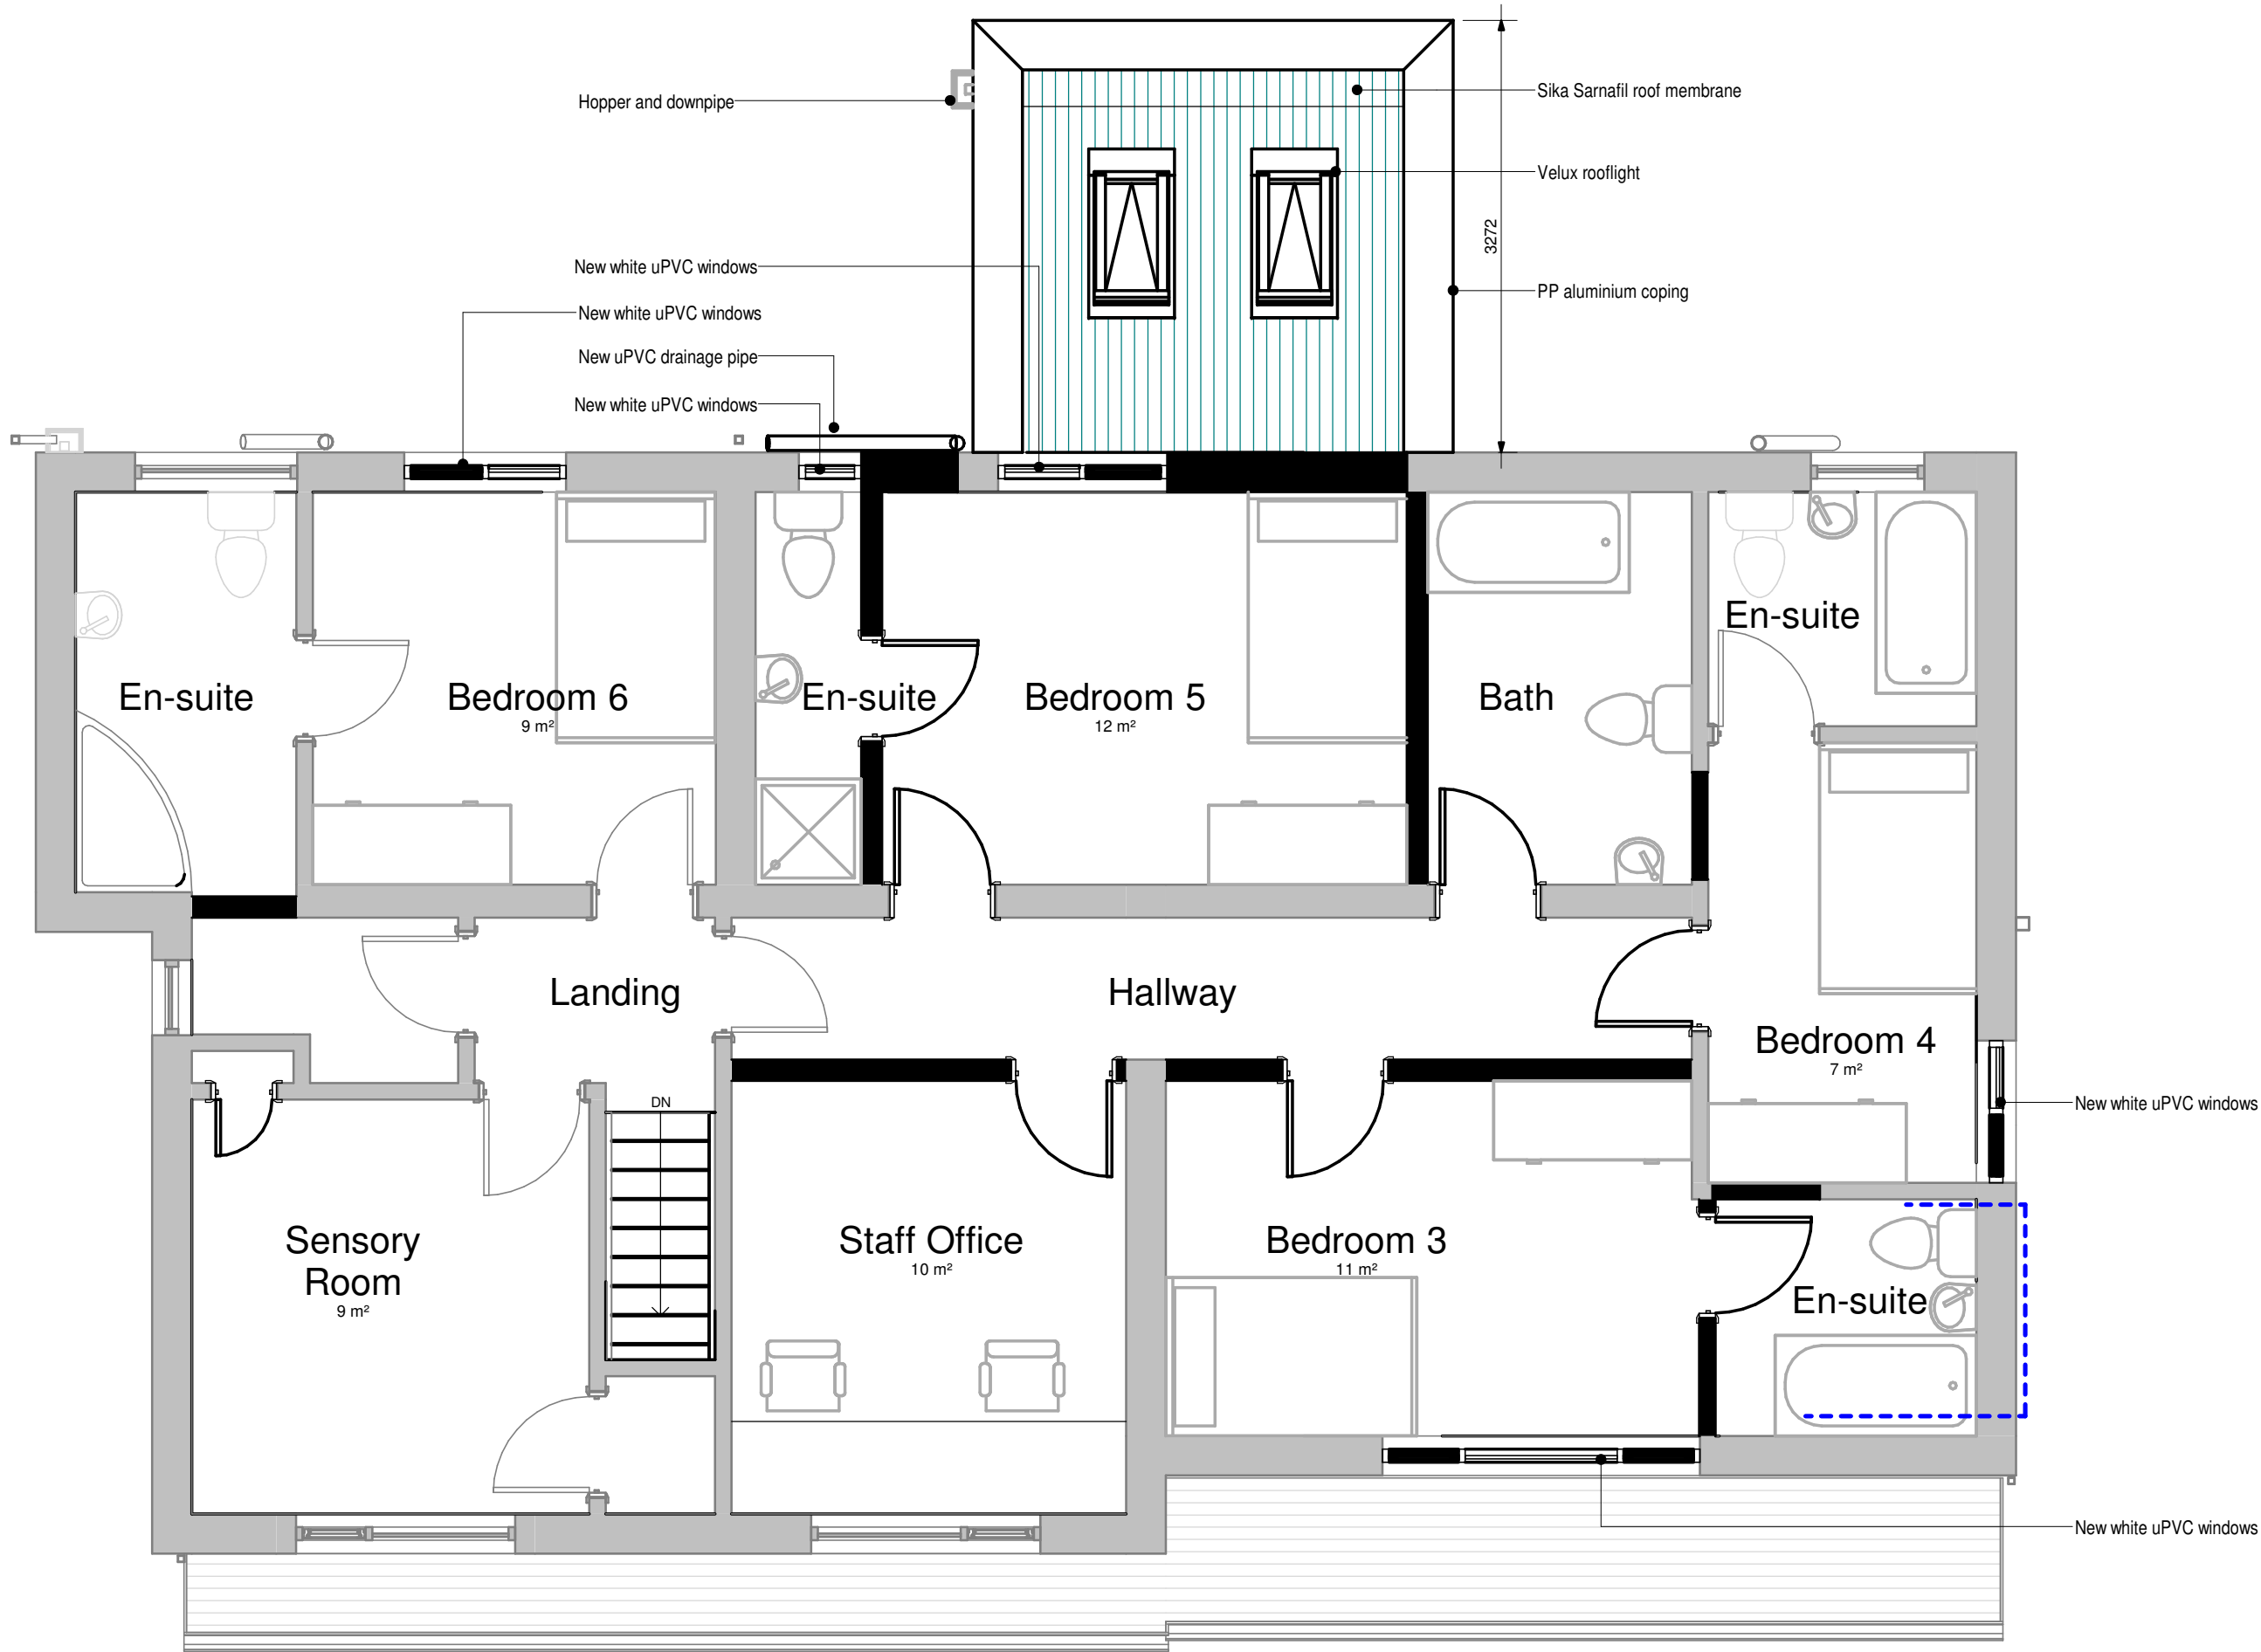

First Floor Plan - Proposed

1 : 50

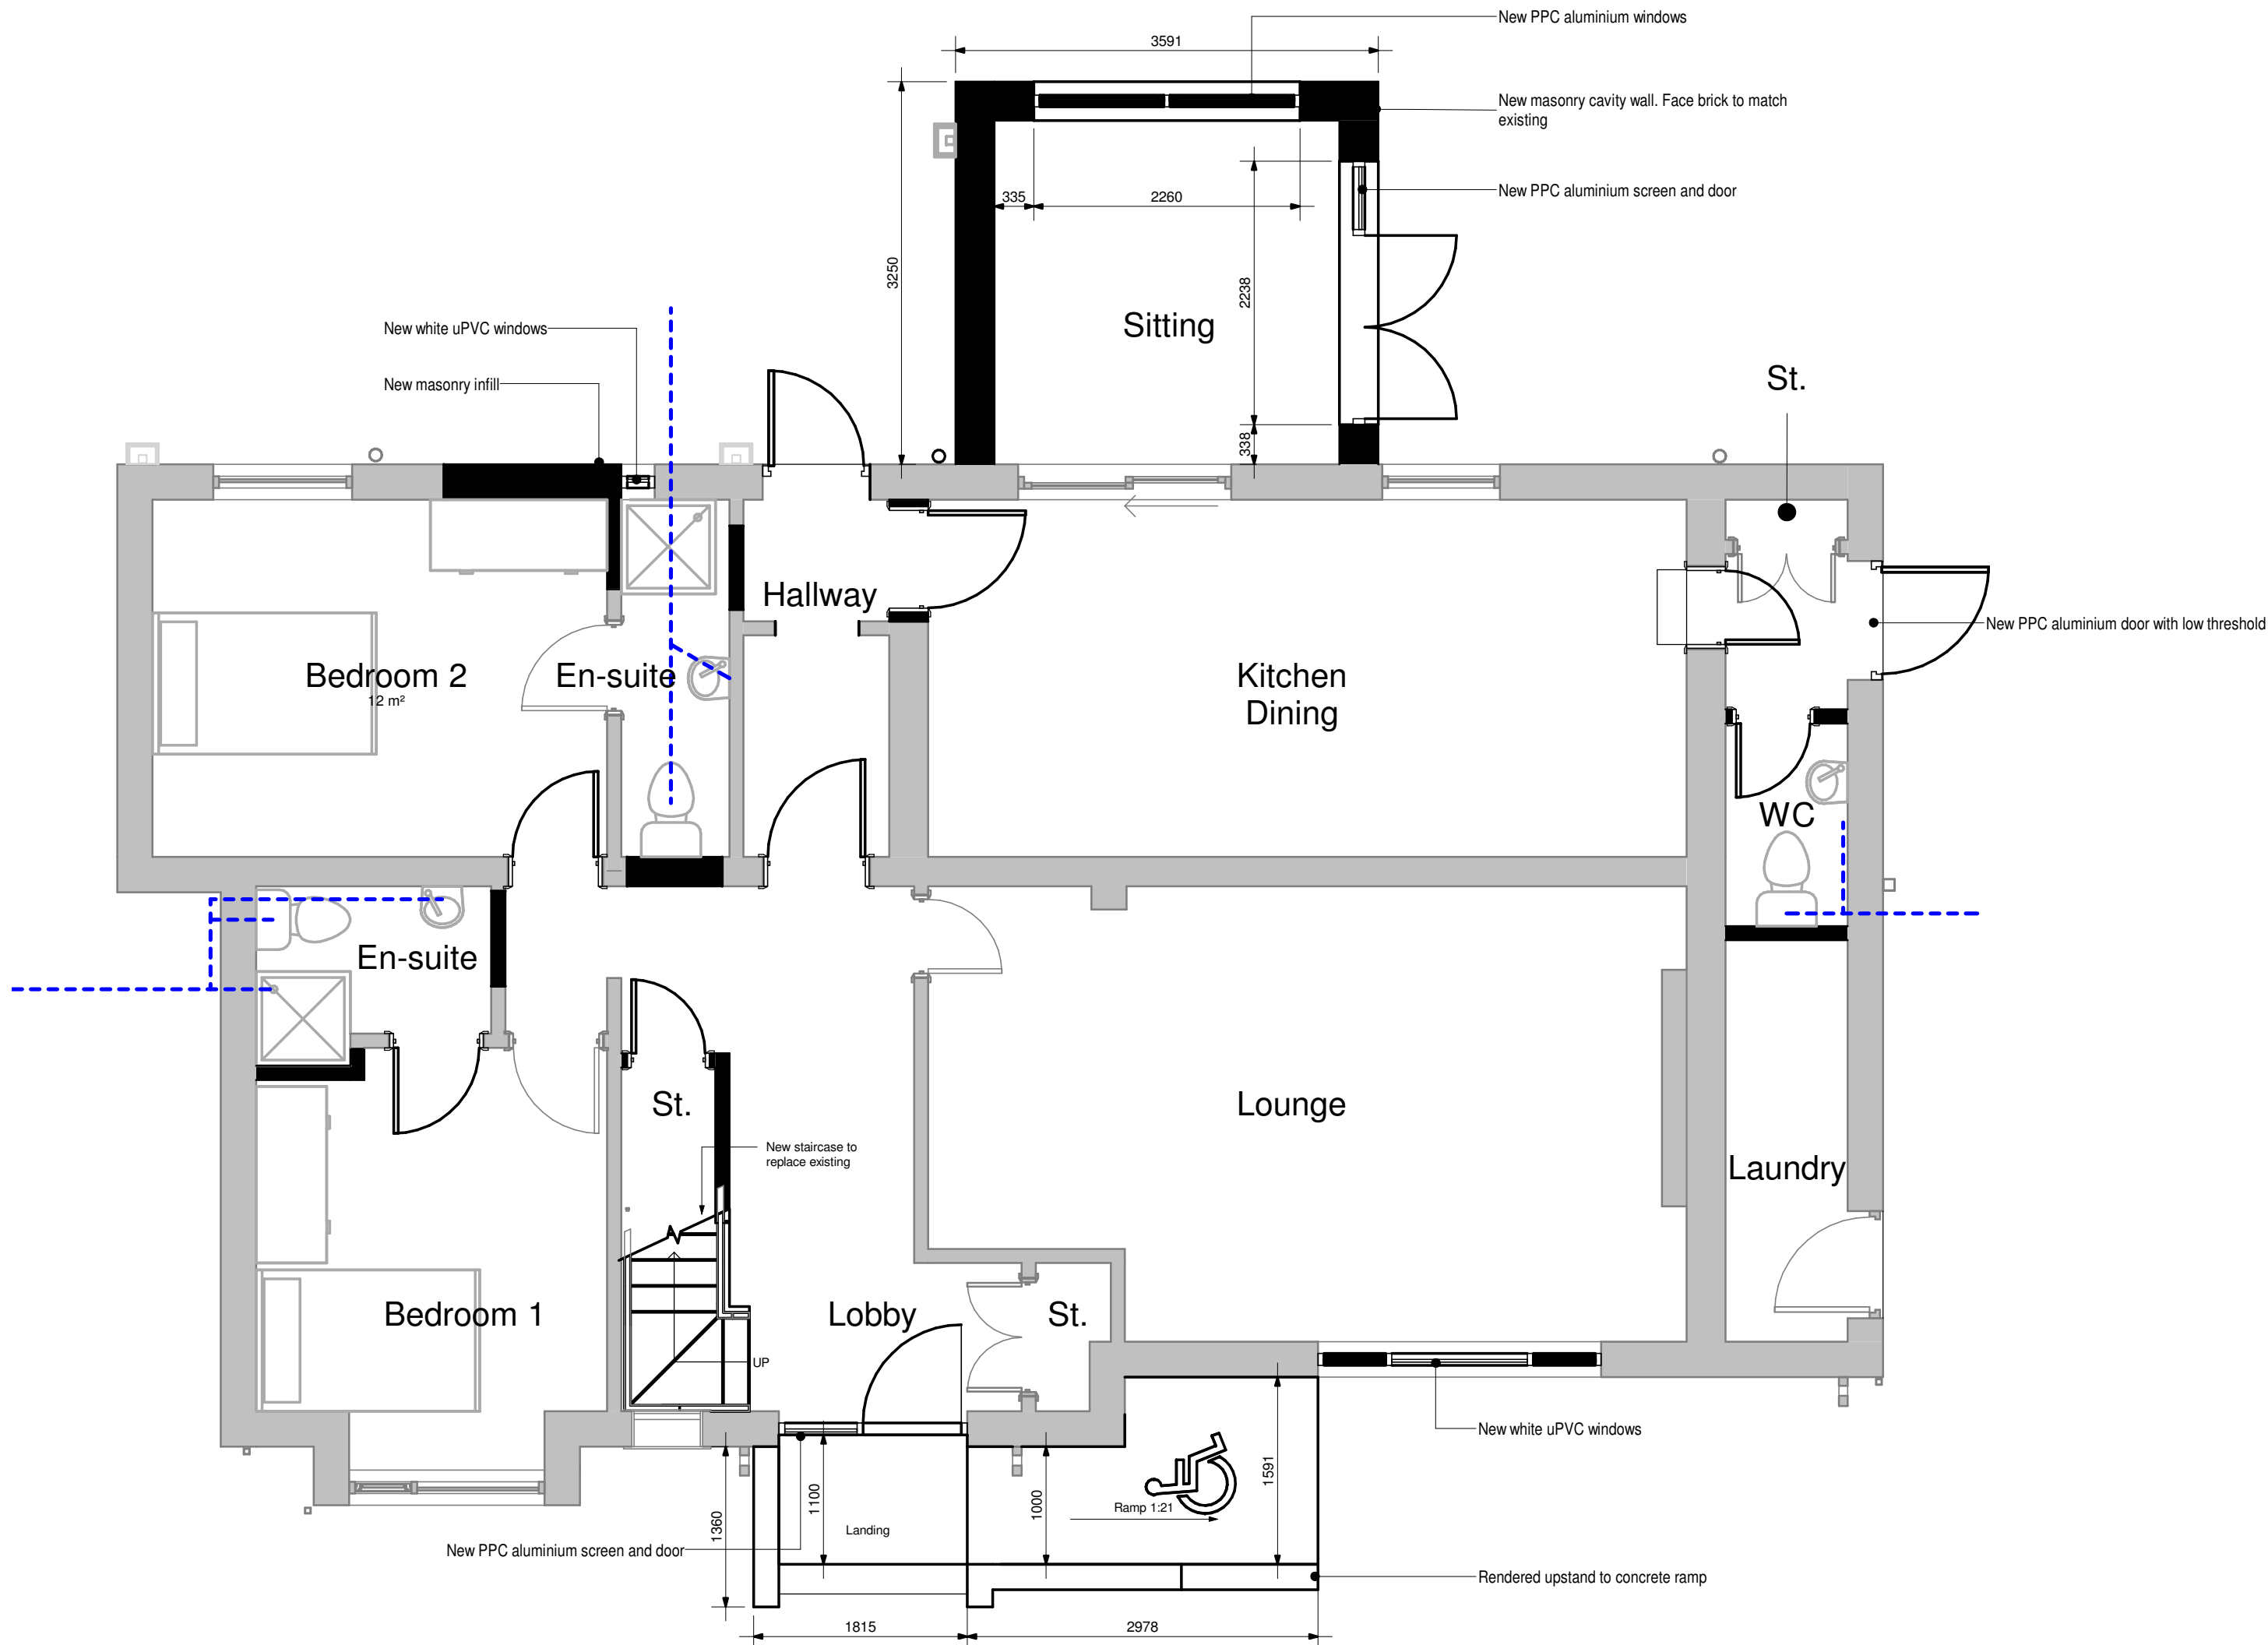

Ground Floor Plan - Proposed

1 : 50

|          |                       |          |
|----------|-----------------------|----------|
| P1       | General revision      | 12.04.21 |
| P2       | Drawing title changed | 16.06.21 |
| Rev. No. | Description           | Date     |

DirC Architectural Ltd.  
11 Kingsmill Gardens,  
Moston  
Manchester  
M40 9GS  
t: 0161 553 498  
e: dir@dnarchitect.co.uk



Client:  
**Compassionate Healthcare Limited**

Project:  
Retrospective Change of use from C3 to C3(b), internal and external alterations to premises

Project Address:  
177a Uttoxeter Rd, Draycott in the Moors,  
Stoke-on-Trent ST11 9AB

Sheet title:  
**Proposed Ground and First Floor Plans**

|                                   |                             |
|-----------------------------------|-----------------------------|
| Project number<br><b>1878</b>     | Date<br><b>29.10.2018</b>   |
| Drawn by<br><b>DirC</b>           | Checked by<br><b>DirC</b>   |
| Drawing Number<br><b>1878.202</b> | Scale @ A1<br><b>1 : 50</b> |
|                                   | Revision<br><b>P2</b>       |