


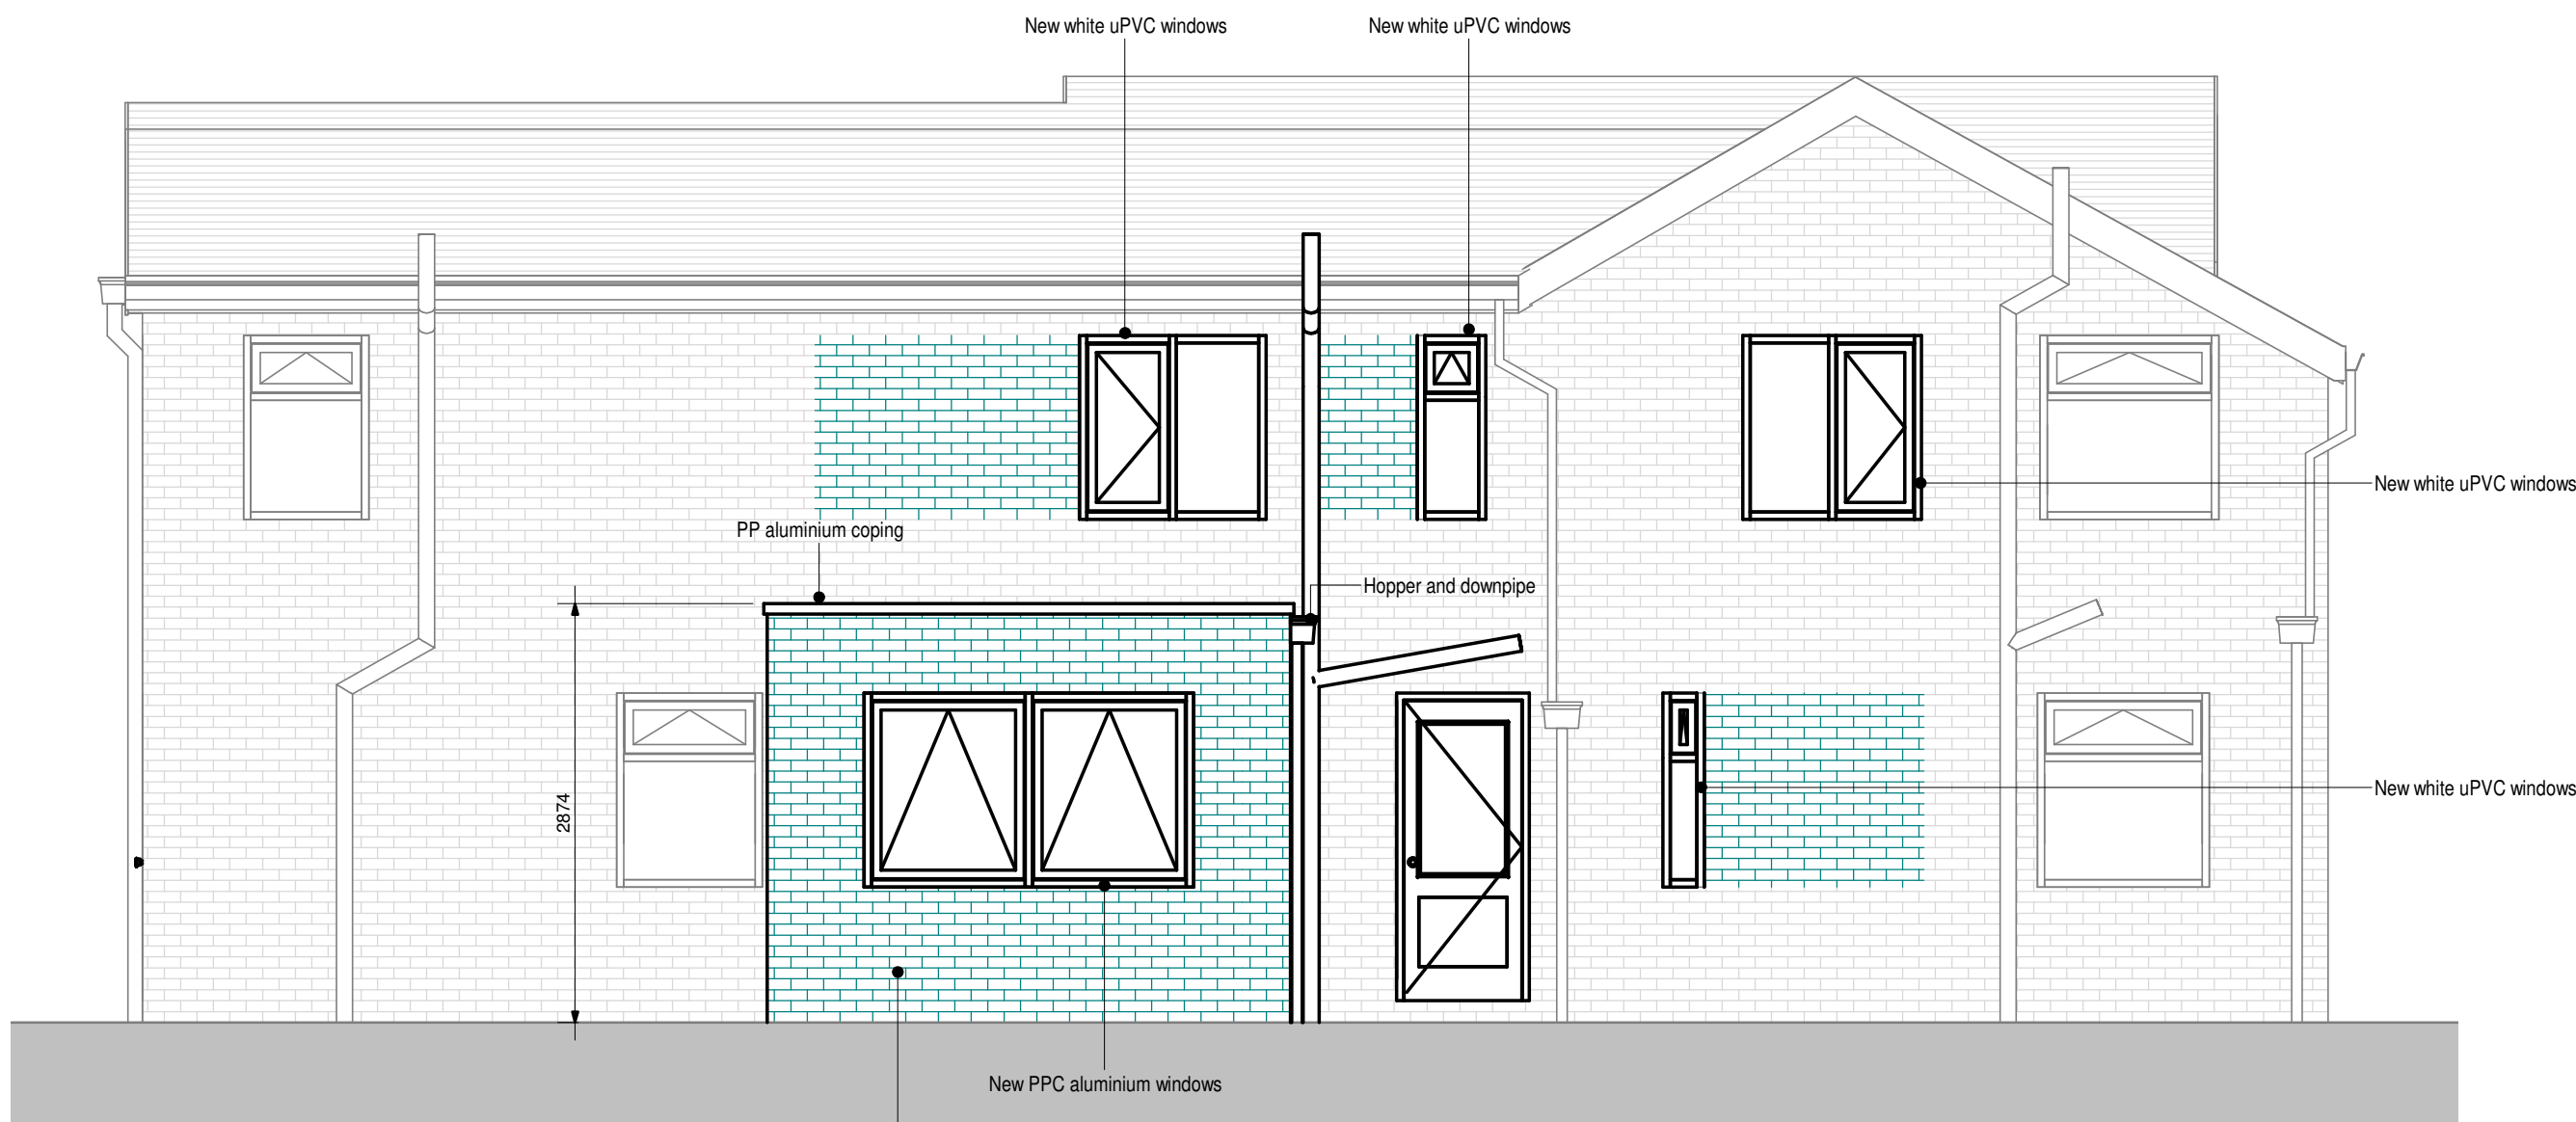


South Elevation

1 : 50




North Elevation

1 : 50

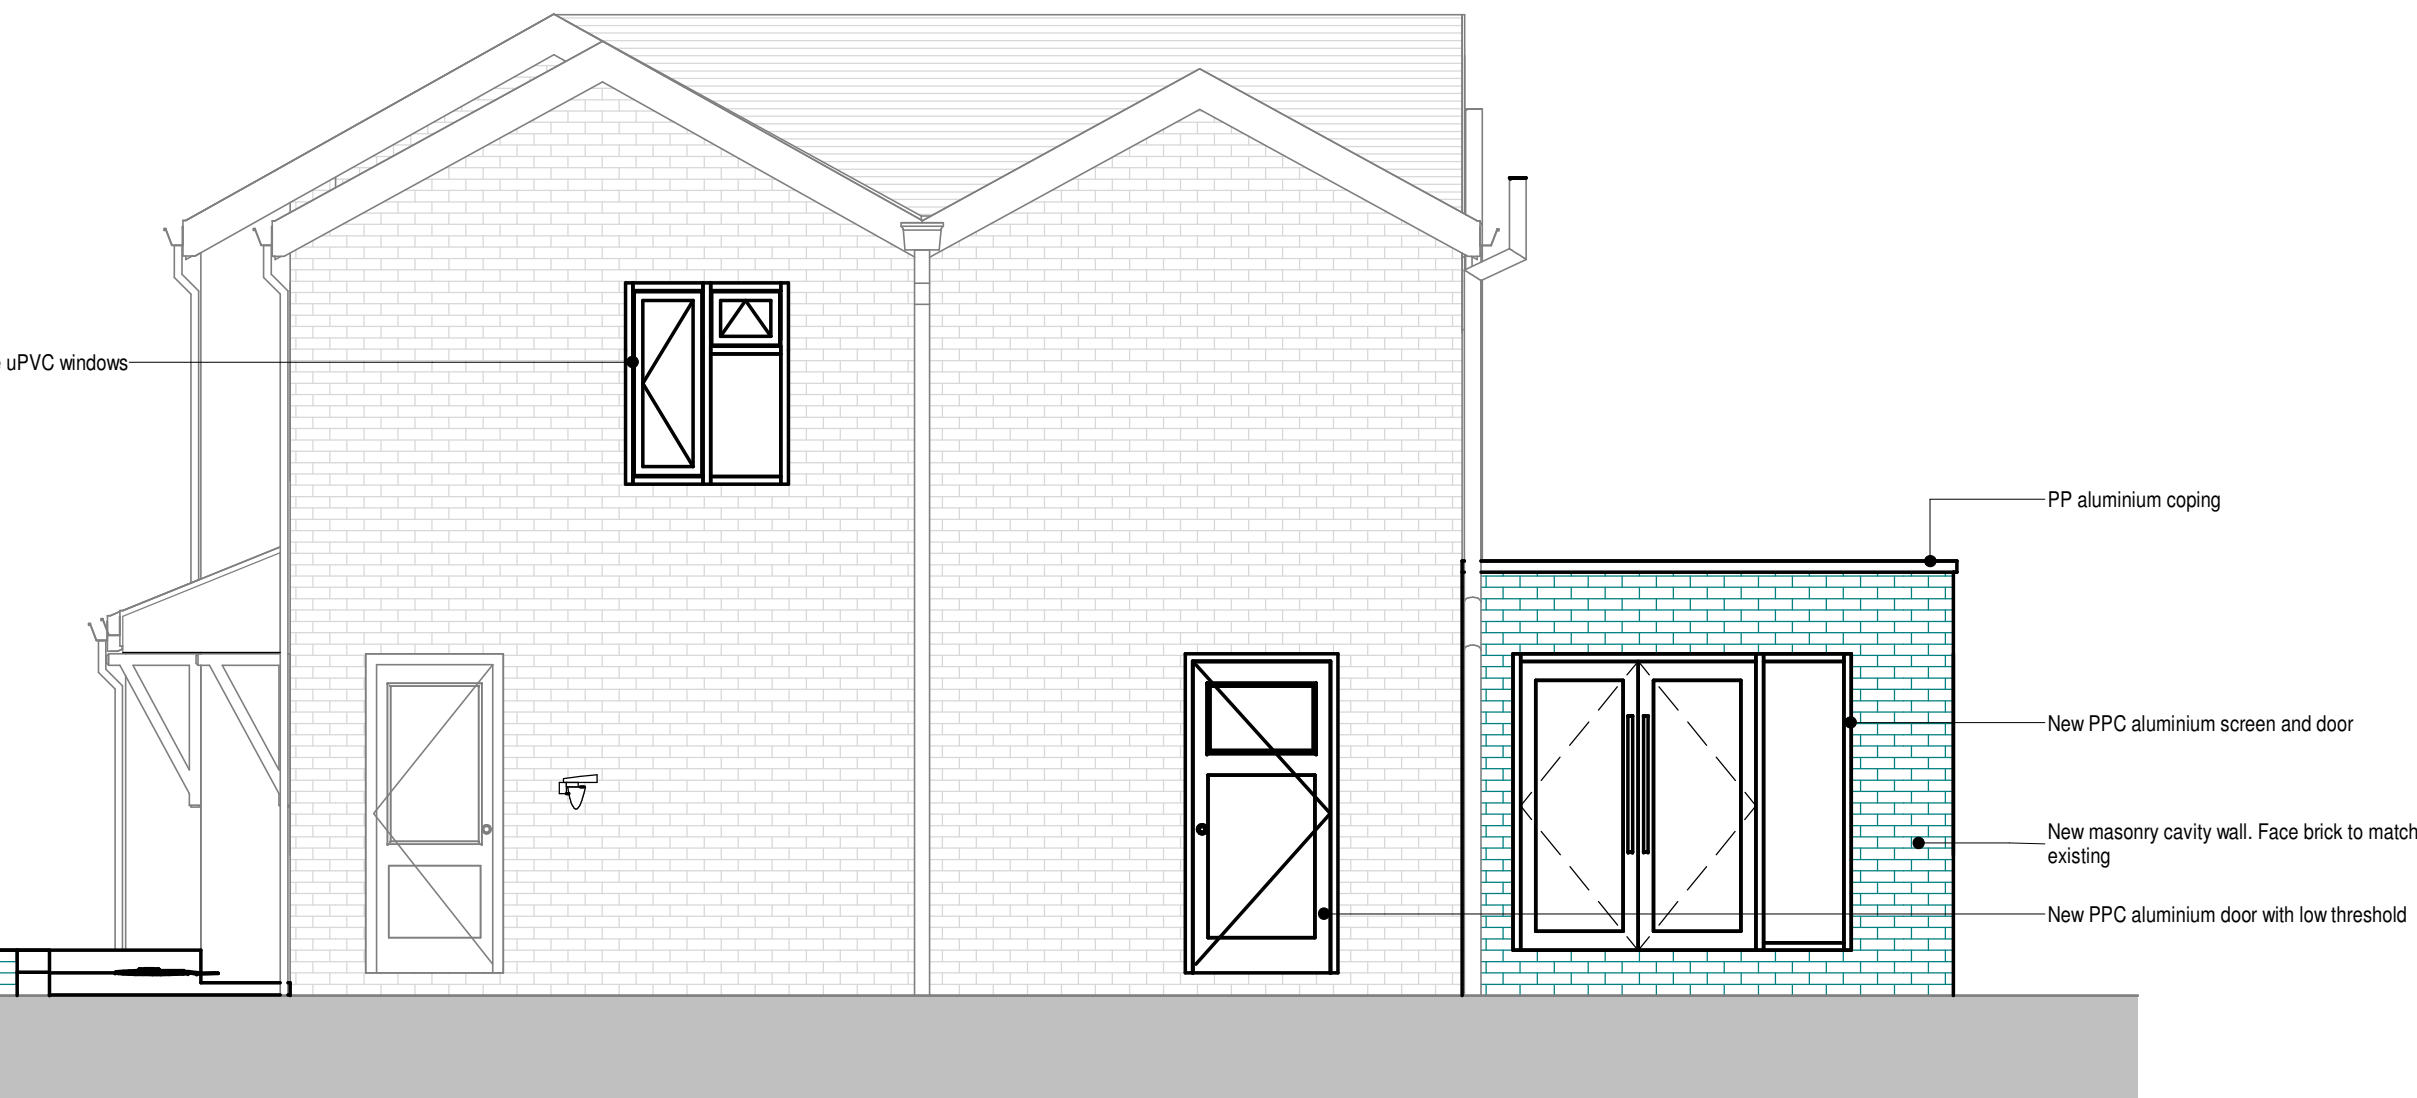


East Elevation

1 : 50

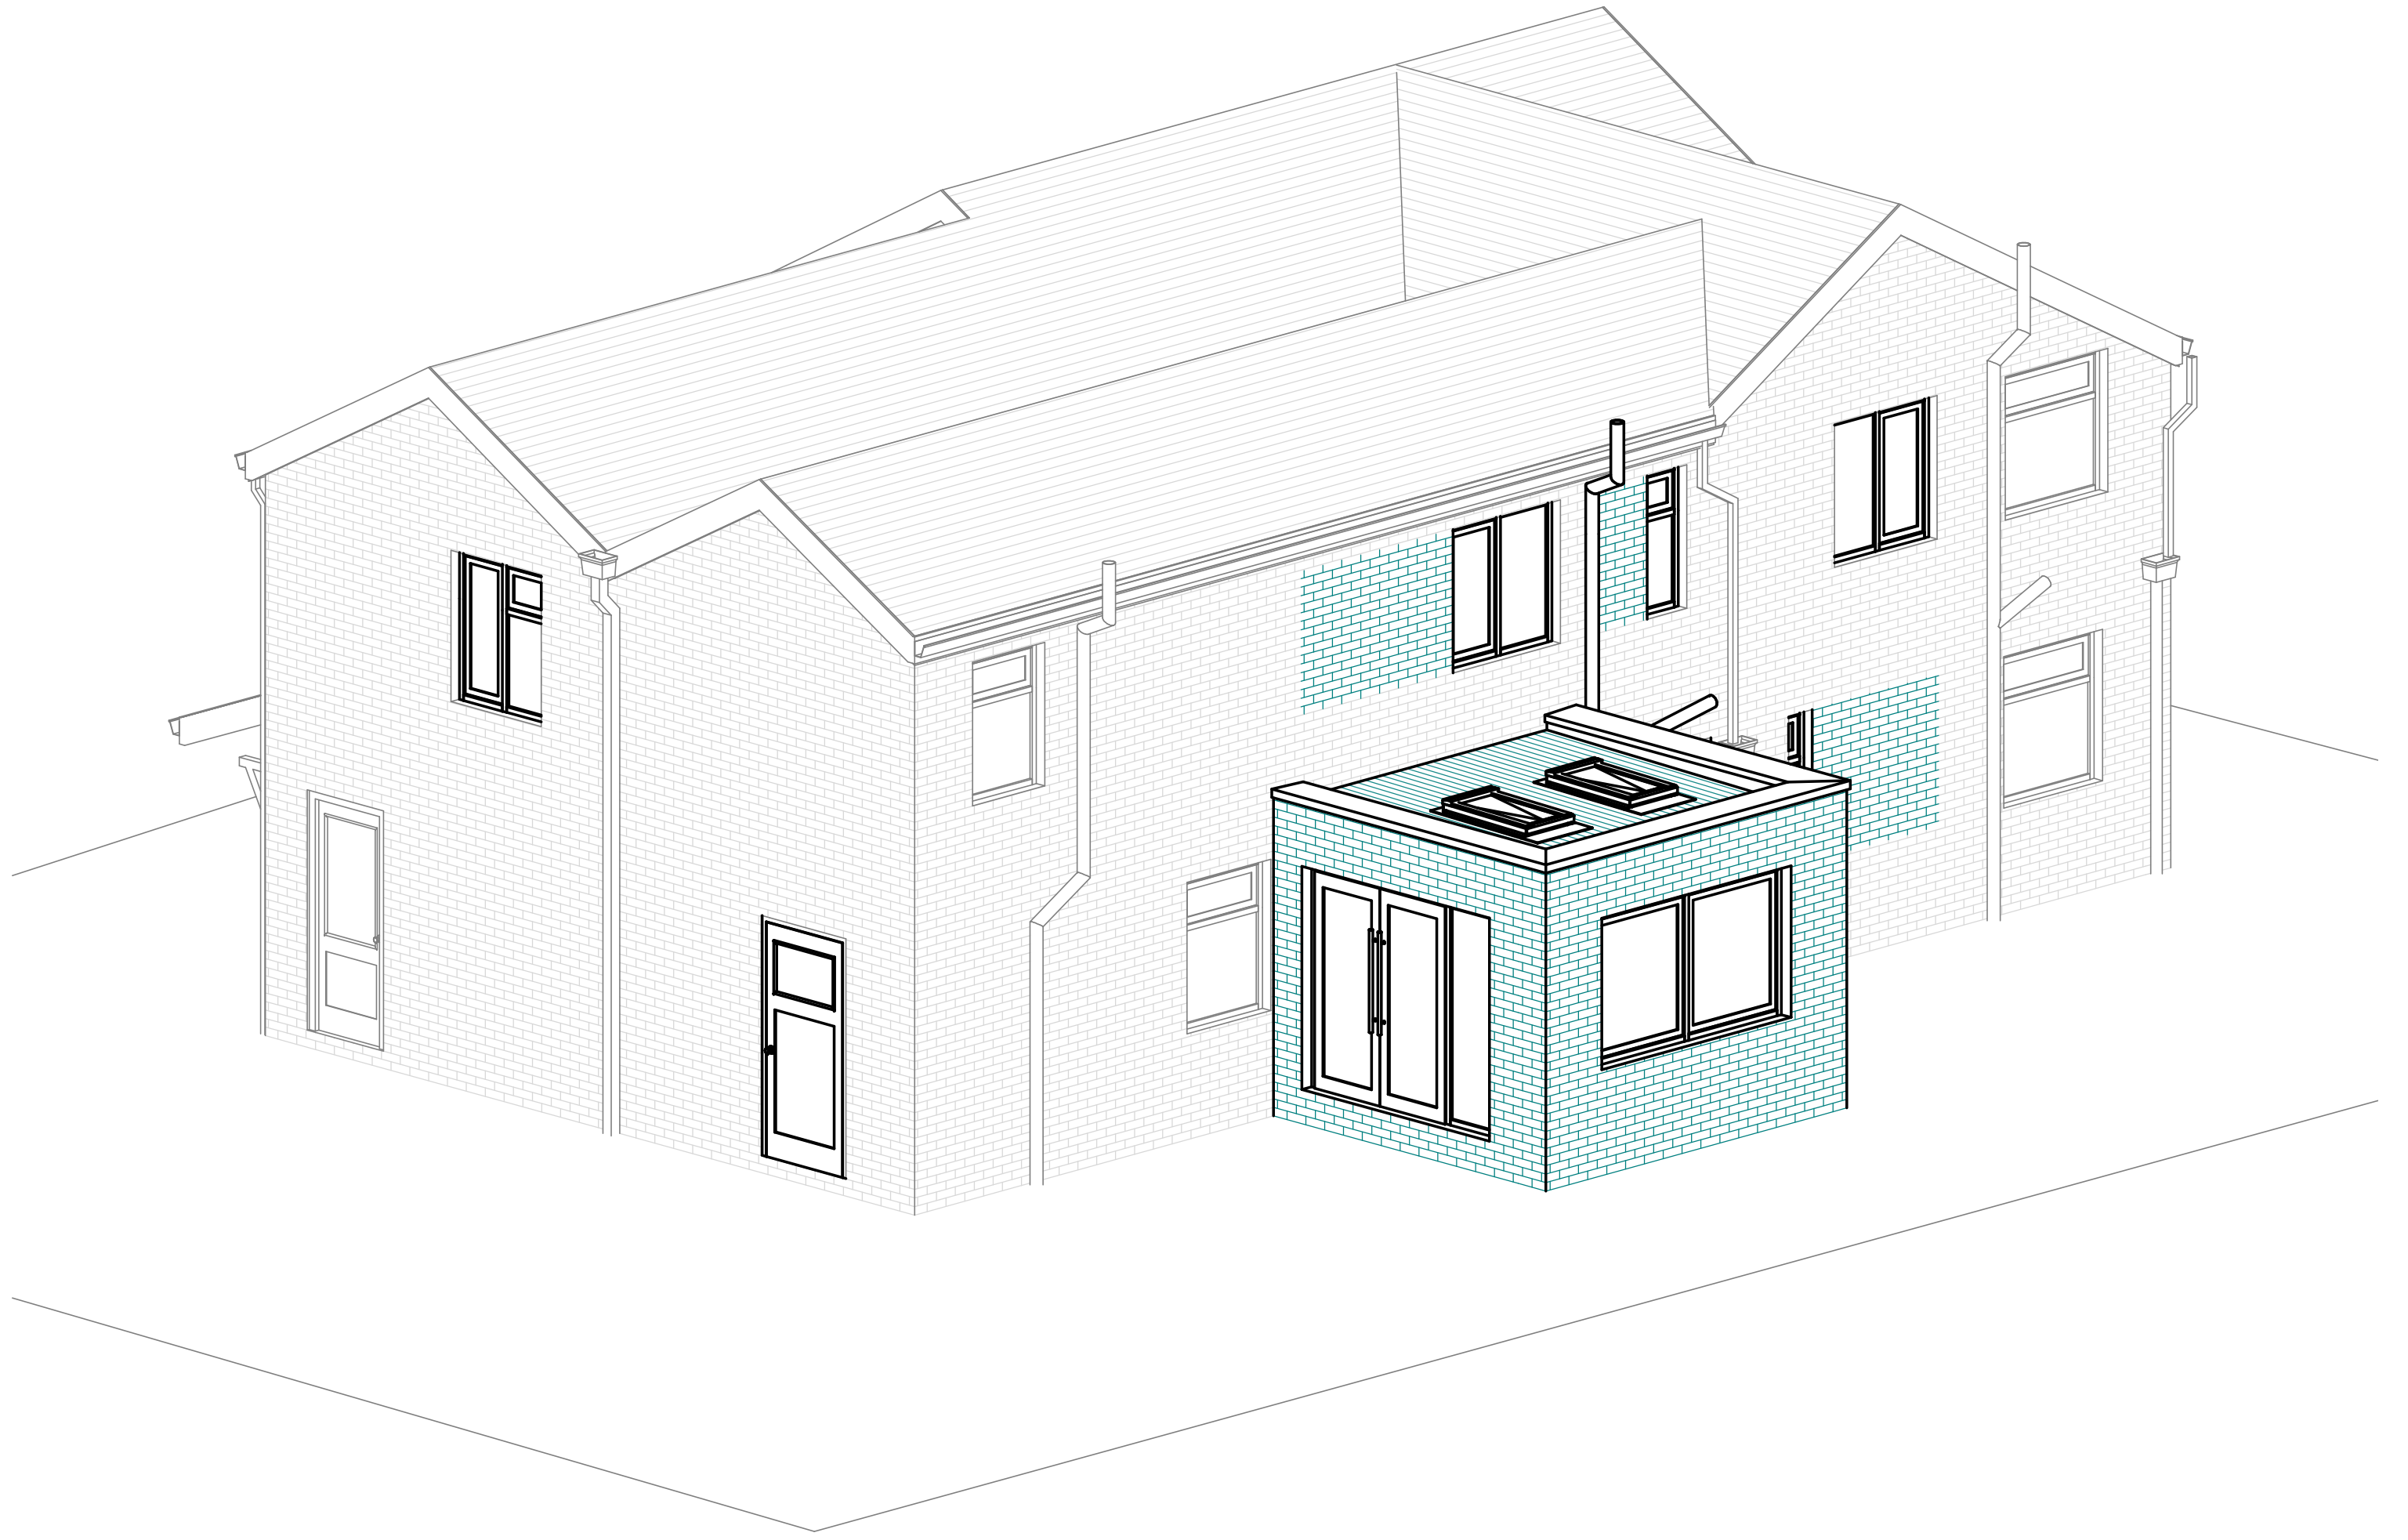

External 3D View

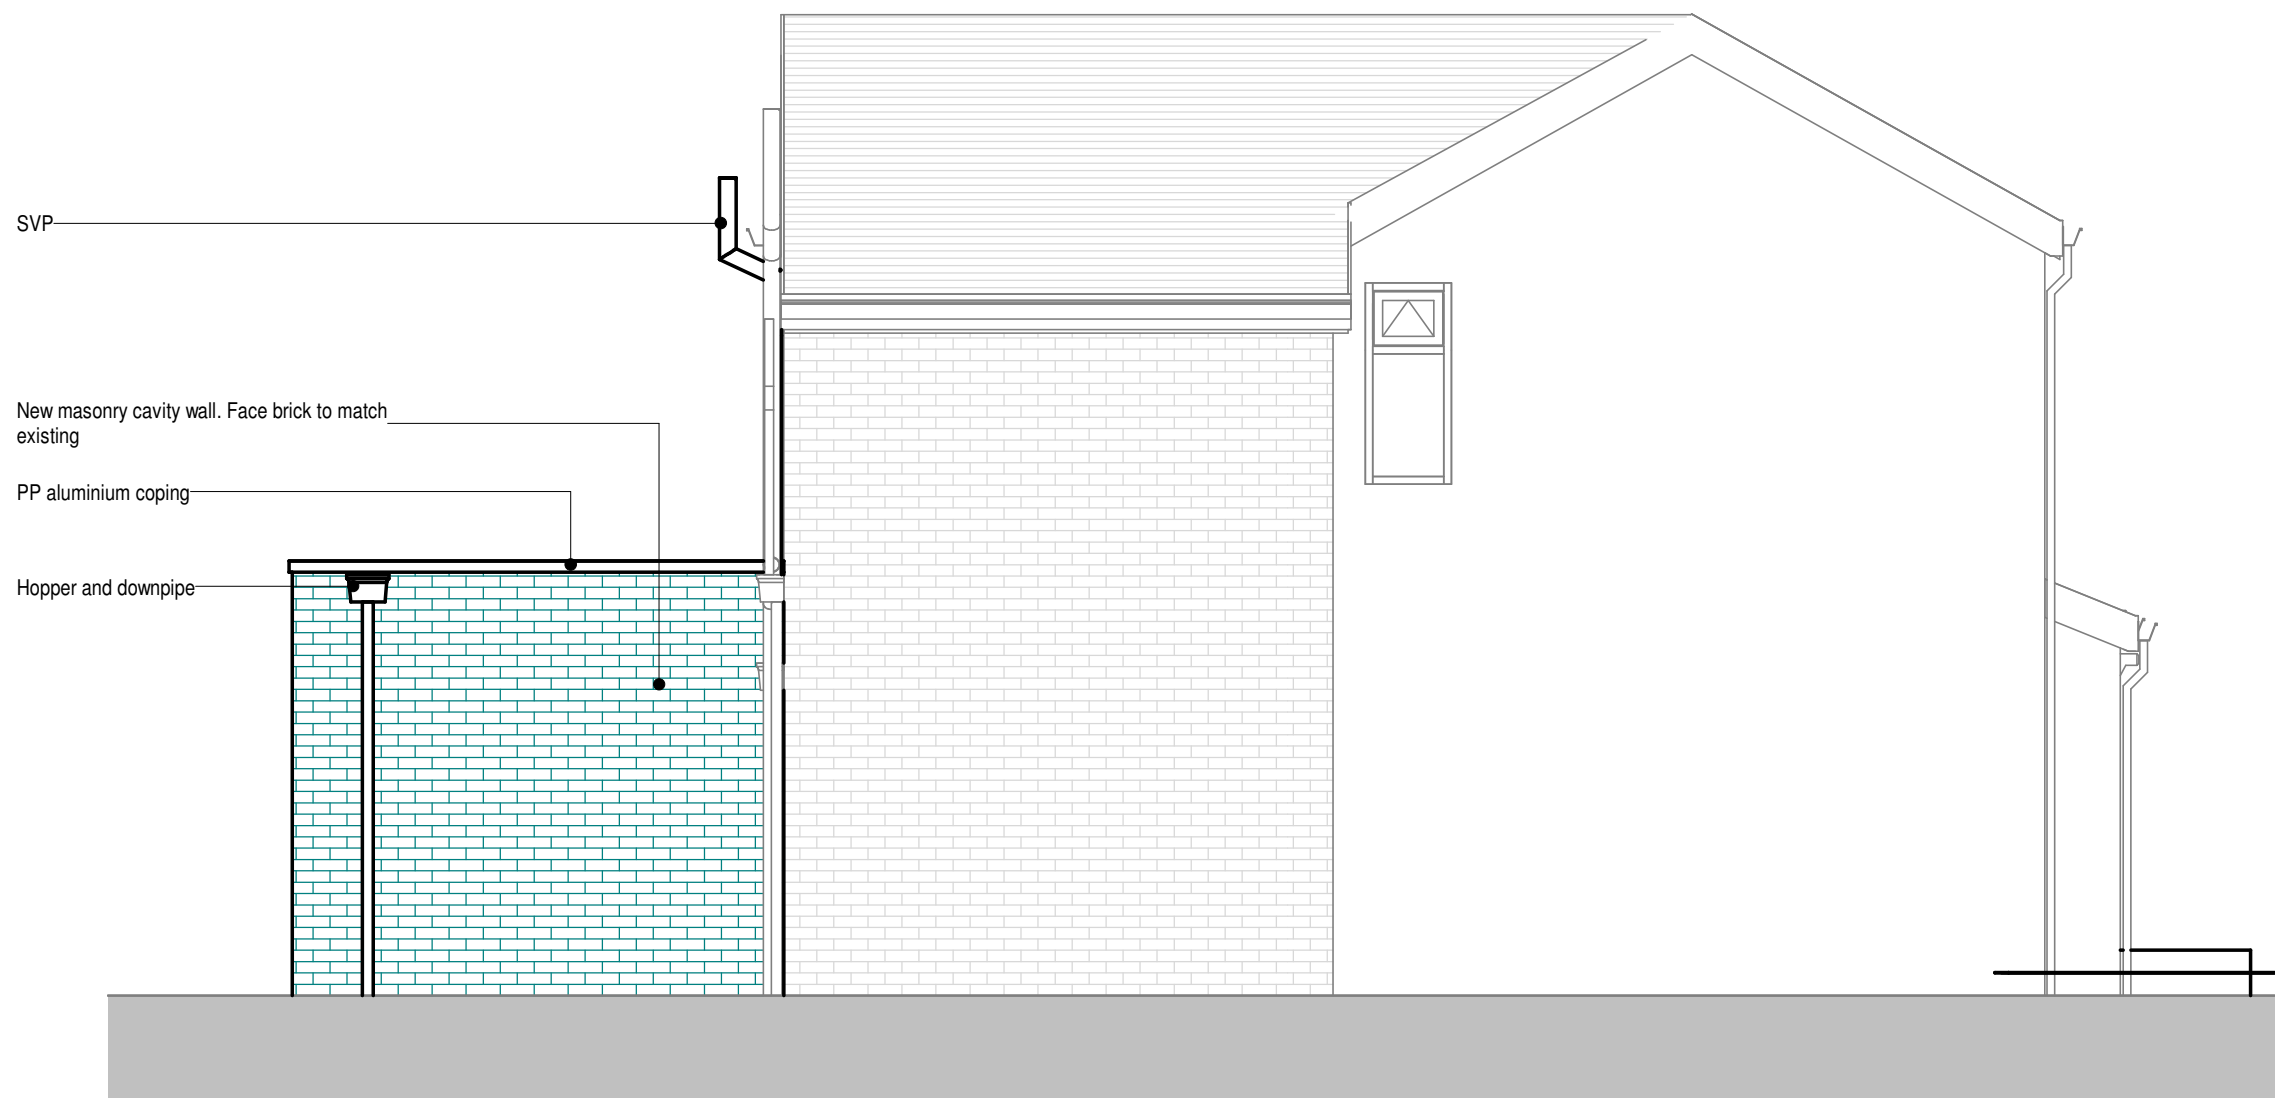

West Elevation

1 : 50



SCALE 1:50

P1 Drawing title changed
Rev. No. Description Date

DVC Architectural Ltd.
13 Kingsmill Gardens,
Moston
Manchester
M40 9GG
t: 0161 553 458
e: dvc@mac.com



Client:
Compassionate Healthcare Limited

Project:
Retrospective Change of use from C3 to
C3(b), internal and external alterations to
premises

Project Address:
177a Uttometer Rd, Draycott in the Moors,
Stoke-on-Trent ST11 9AB

Sheet title

Proposed Elevations

Project number 1878	Date 29.10.2018
Drawn by Author	Checked by Checker
Drawing Number 1878.203	Scale @ A1 1 : 50
	Revision P1