




 


SCALE 1:1250

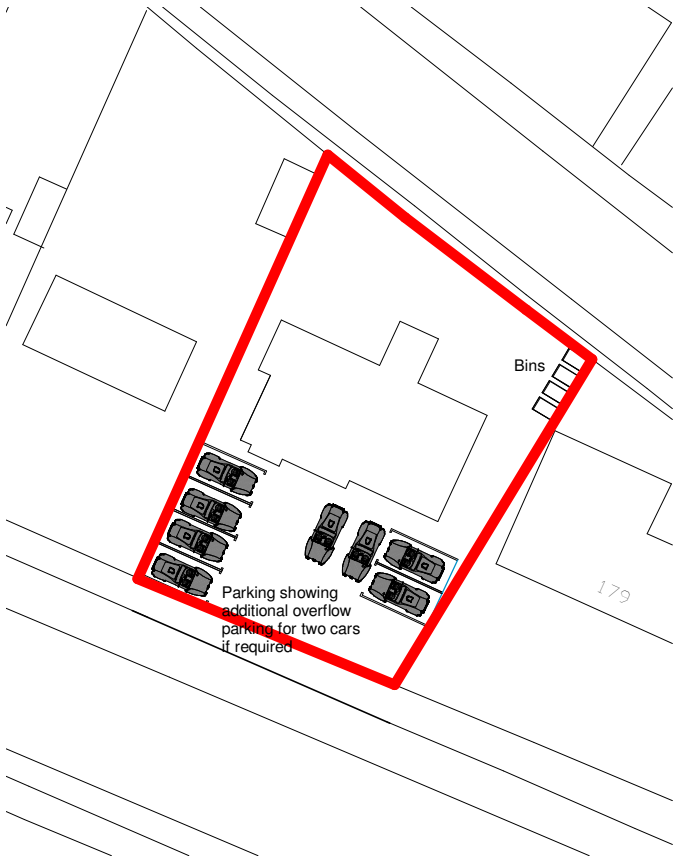

SCALE 1:500

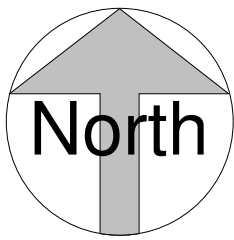

Site Plan
1 : 500

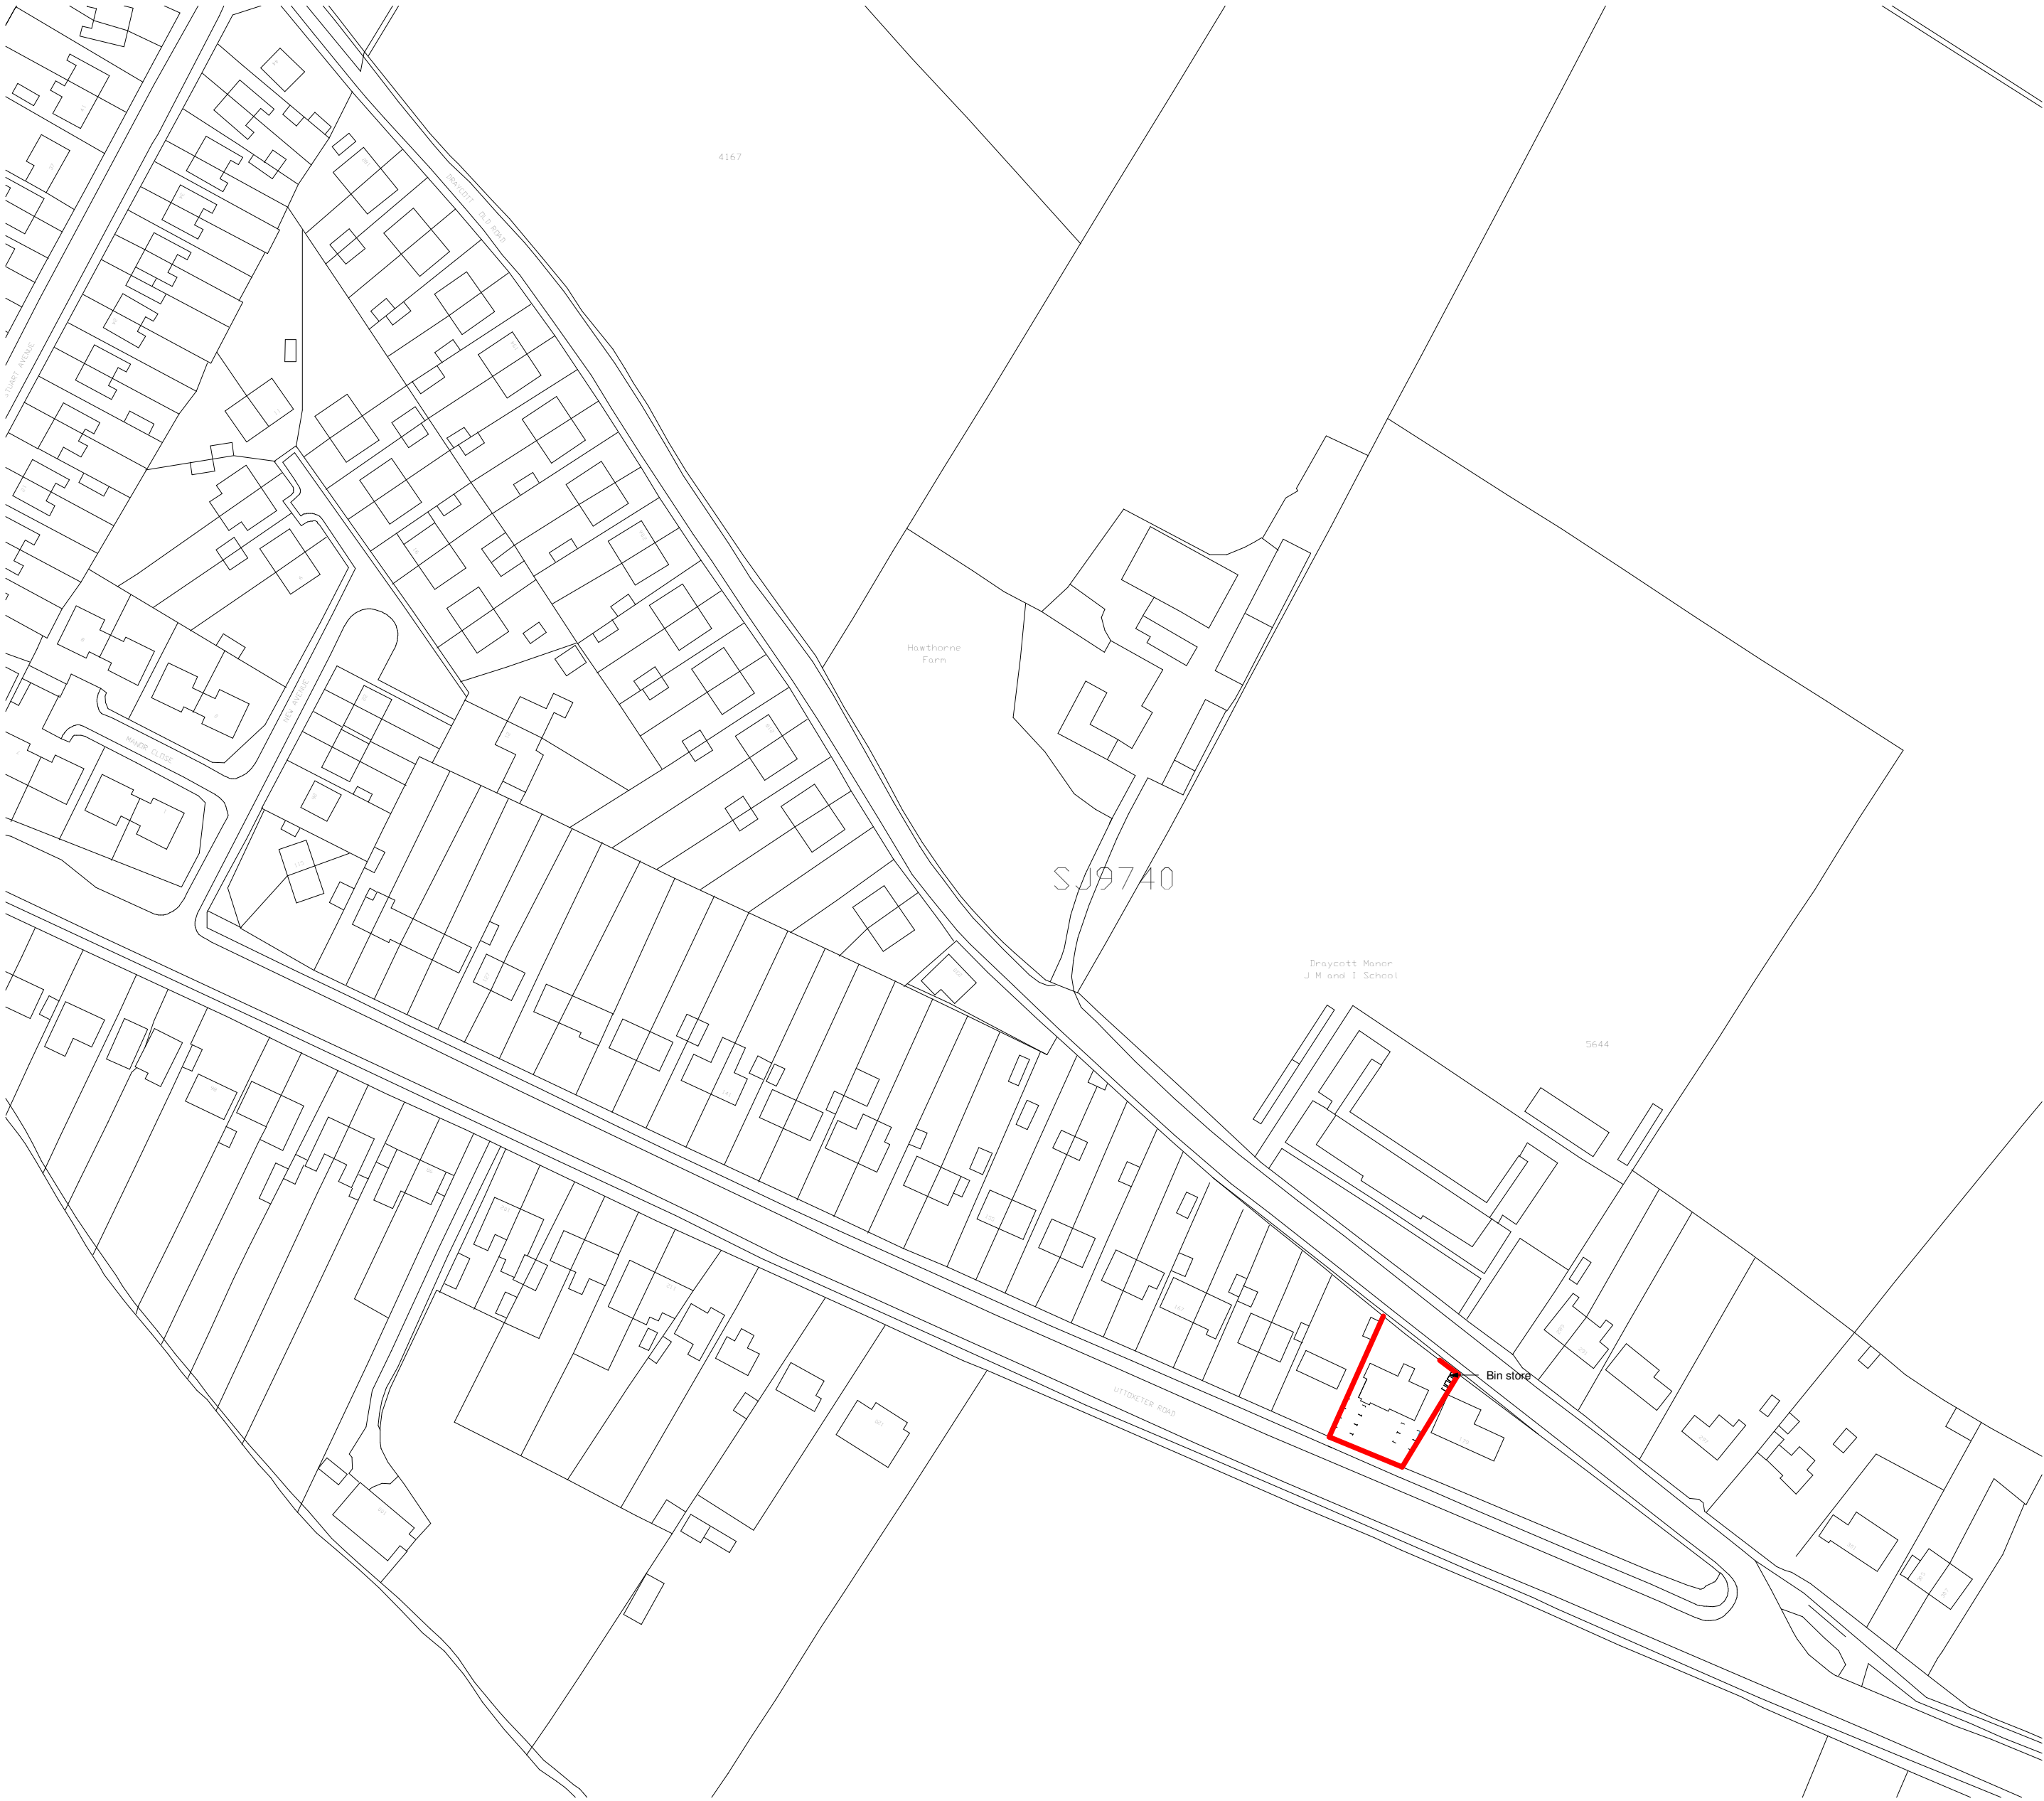

Site Location Plan
1 : 1250

Rev. No.	Description	Date
P1	Drawing title changed	16.06.21

DirC Architectural Ltd.
13 Ringcroft Gardens,
Moston
Manchester
M40 5GG
m: 07940 933 498
e: drc@hotmail.co.uk



Client
Compassionate Healthcare Limited

Project
Retrospective Change of use from C3 to C3(b), internal and external alterations to premises

Project Address
177a Uttoxeter Rd, Draycott in the Moors, Stoke-on-Trent ST11 9AB

Sheet title
Site and Location Plans

Project number 1878	Date 29.10.2018	
Drawn by DirC	Checked by DirC	
Drawing Number 1878.204	Scale @ A2 As indicated	Revision P1