


Rev.	Drawn	Comments	Date
------	-------	----------	------



FIRST FLOOR PLAN Scale 1:50

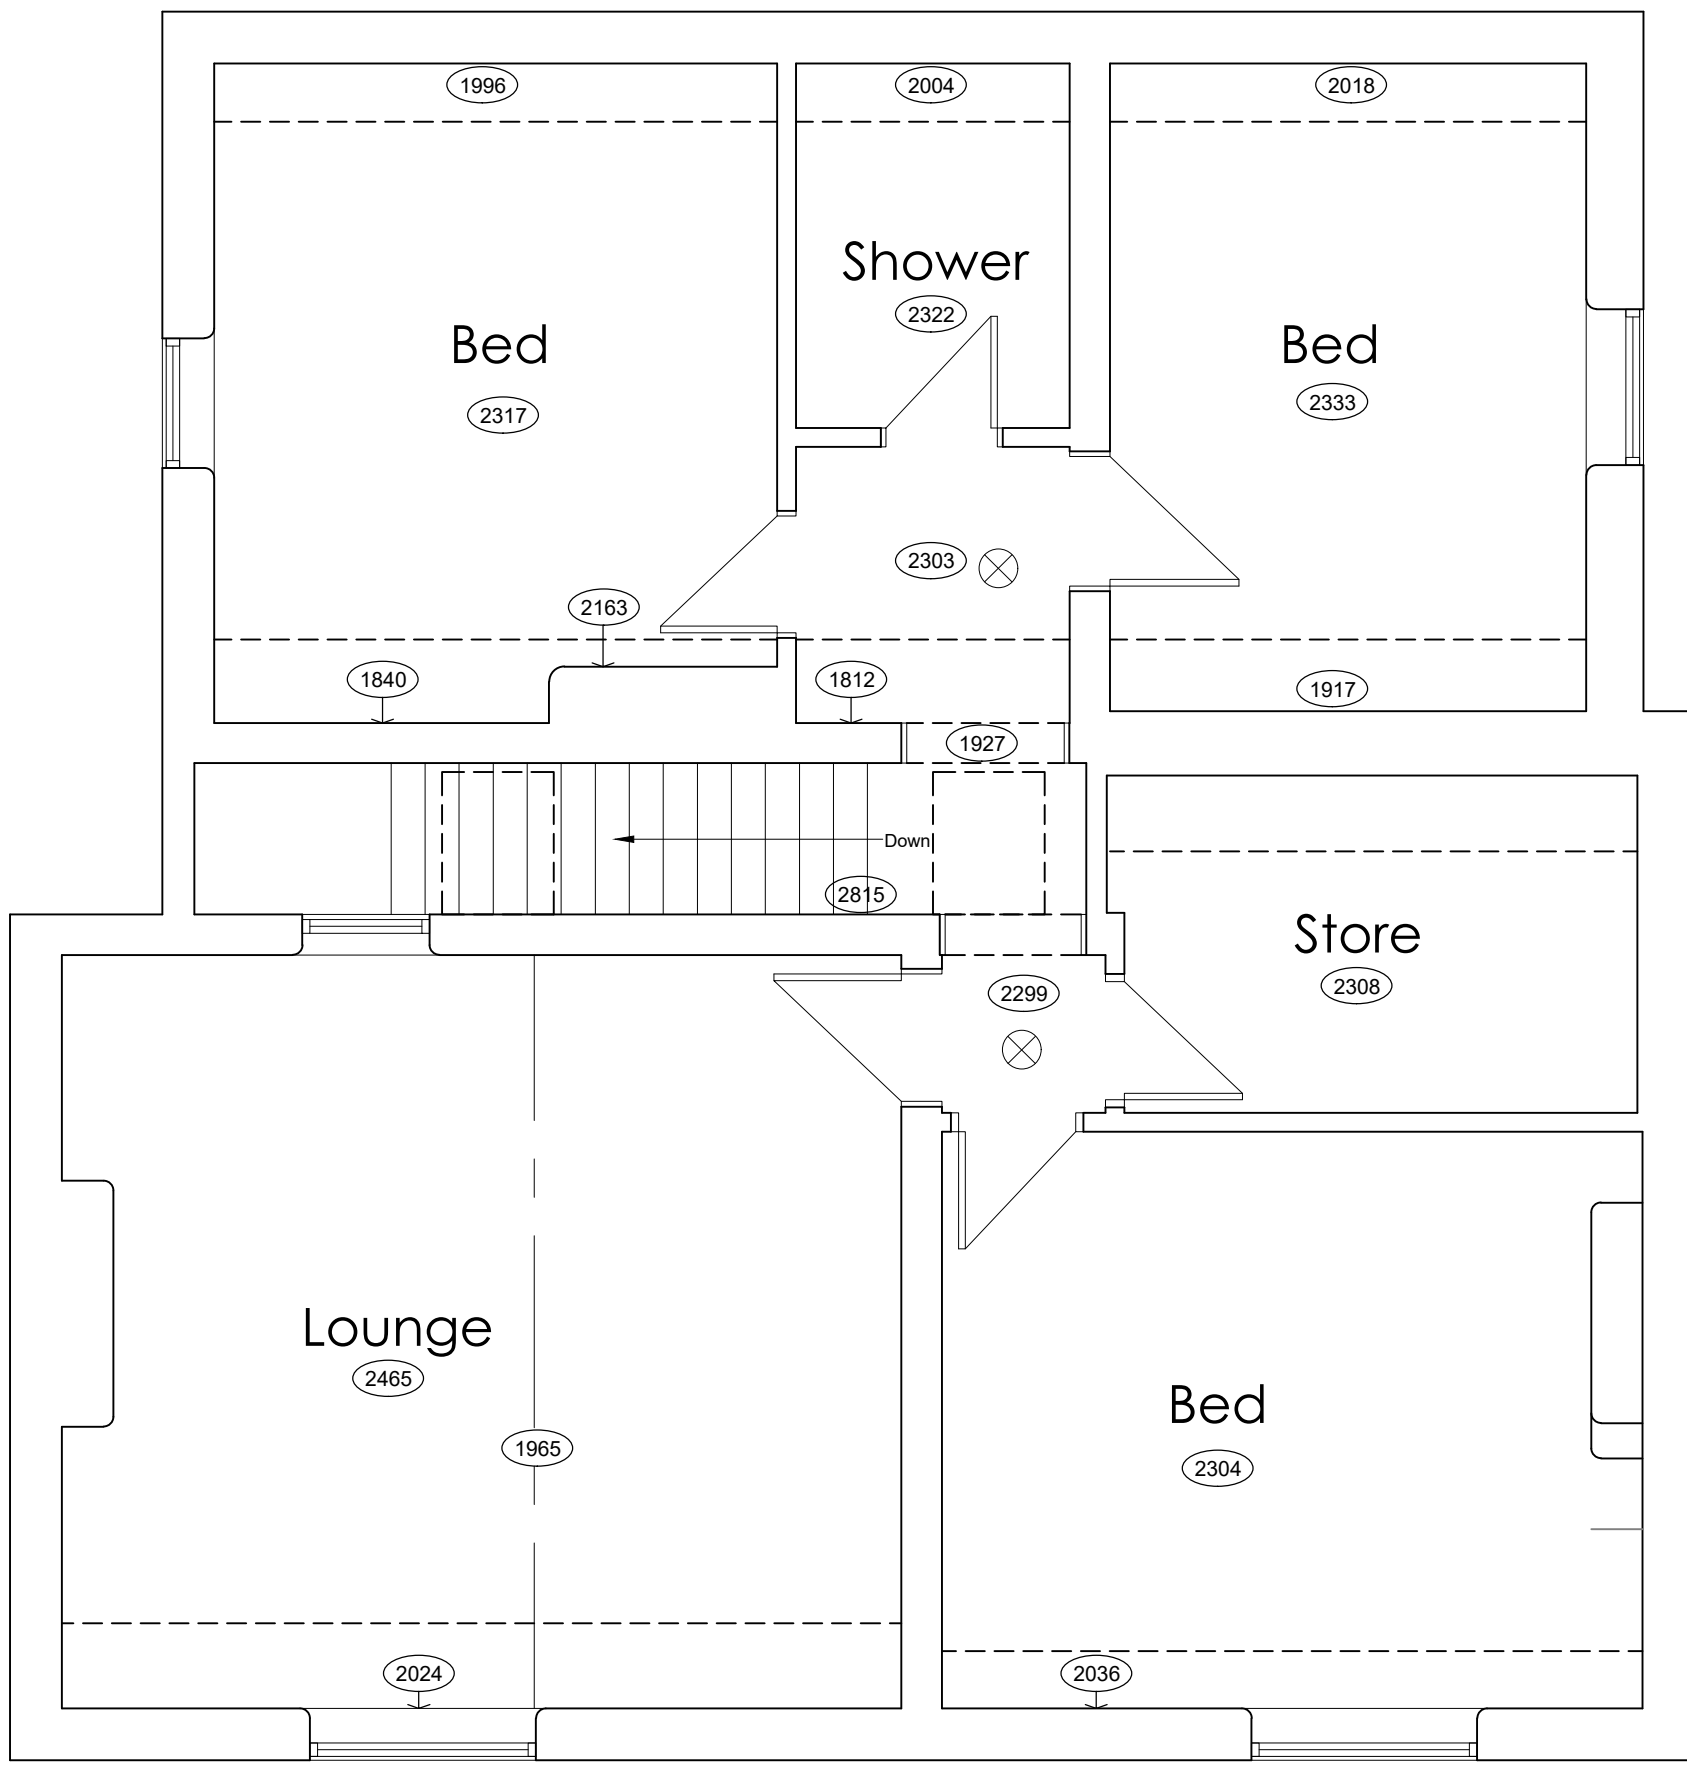

SECOND FLOOR PLAN Scale 1:50

Hewitt&CarrArchitects

A: DaisyBank House | 17-19 Leek Road | Cheadle | ST10 1JE
T: 01538 756888
E: enquiries@hcarchitects.co.uk
W: www.hcarchitects.co.uk

Client
MR & MRS BRITTLEBANK

Project
PROPOSED ALTERATIONS TO DWELLING

Title
FIRST & SECOND FLOOR PLAN
AS EXISTING

Status
Survey

Date April 2021

Drawn

Scale @A1 1 : 50

Checked

Project No
1064

Drawing No.
AL(0)02

Rev