


Rev.	Drawn	Comments	Date
------	-------	----------	------

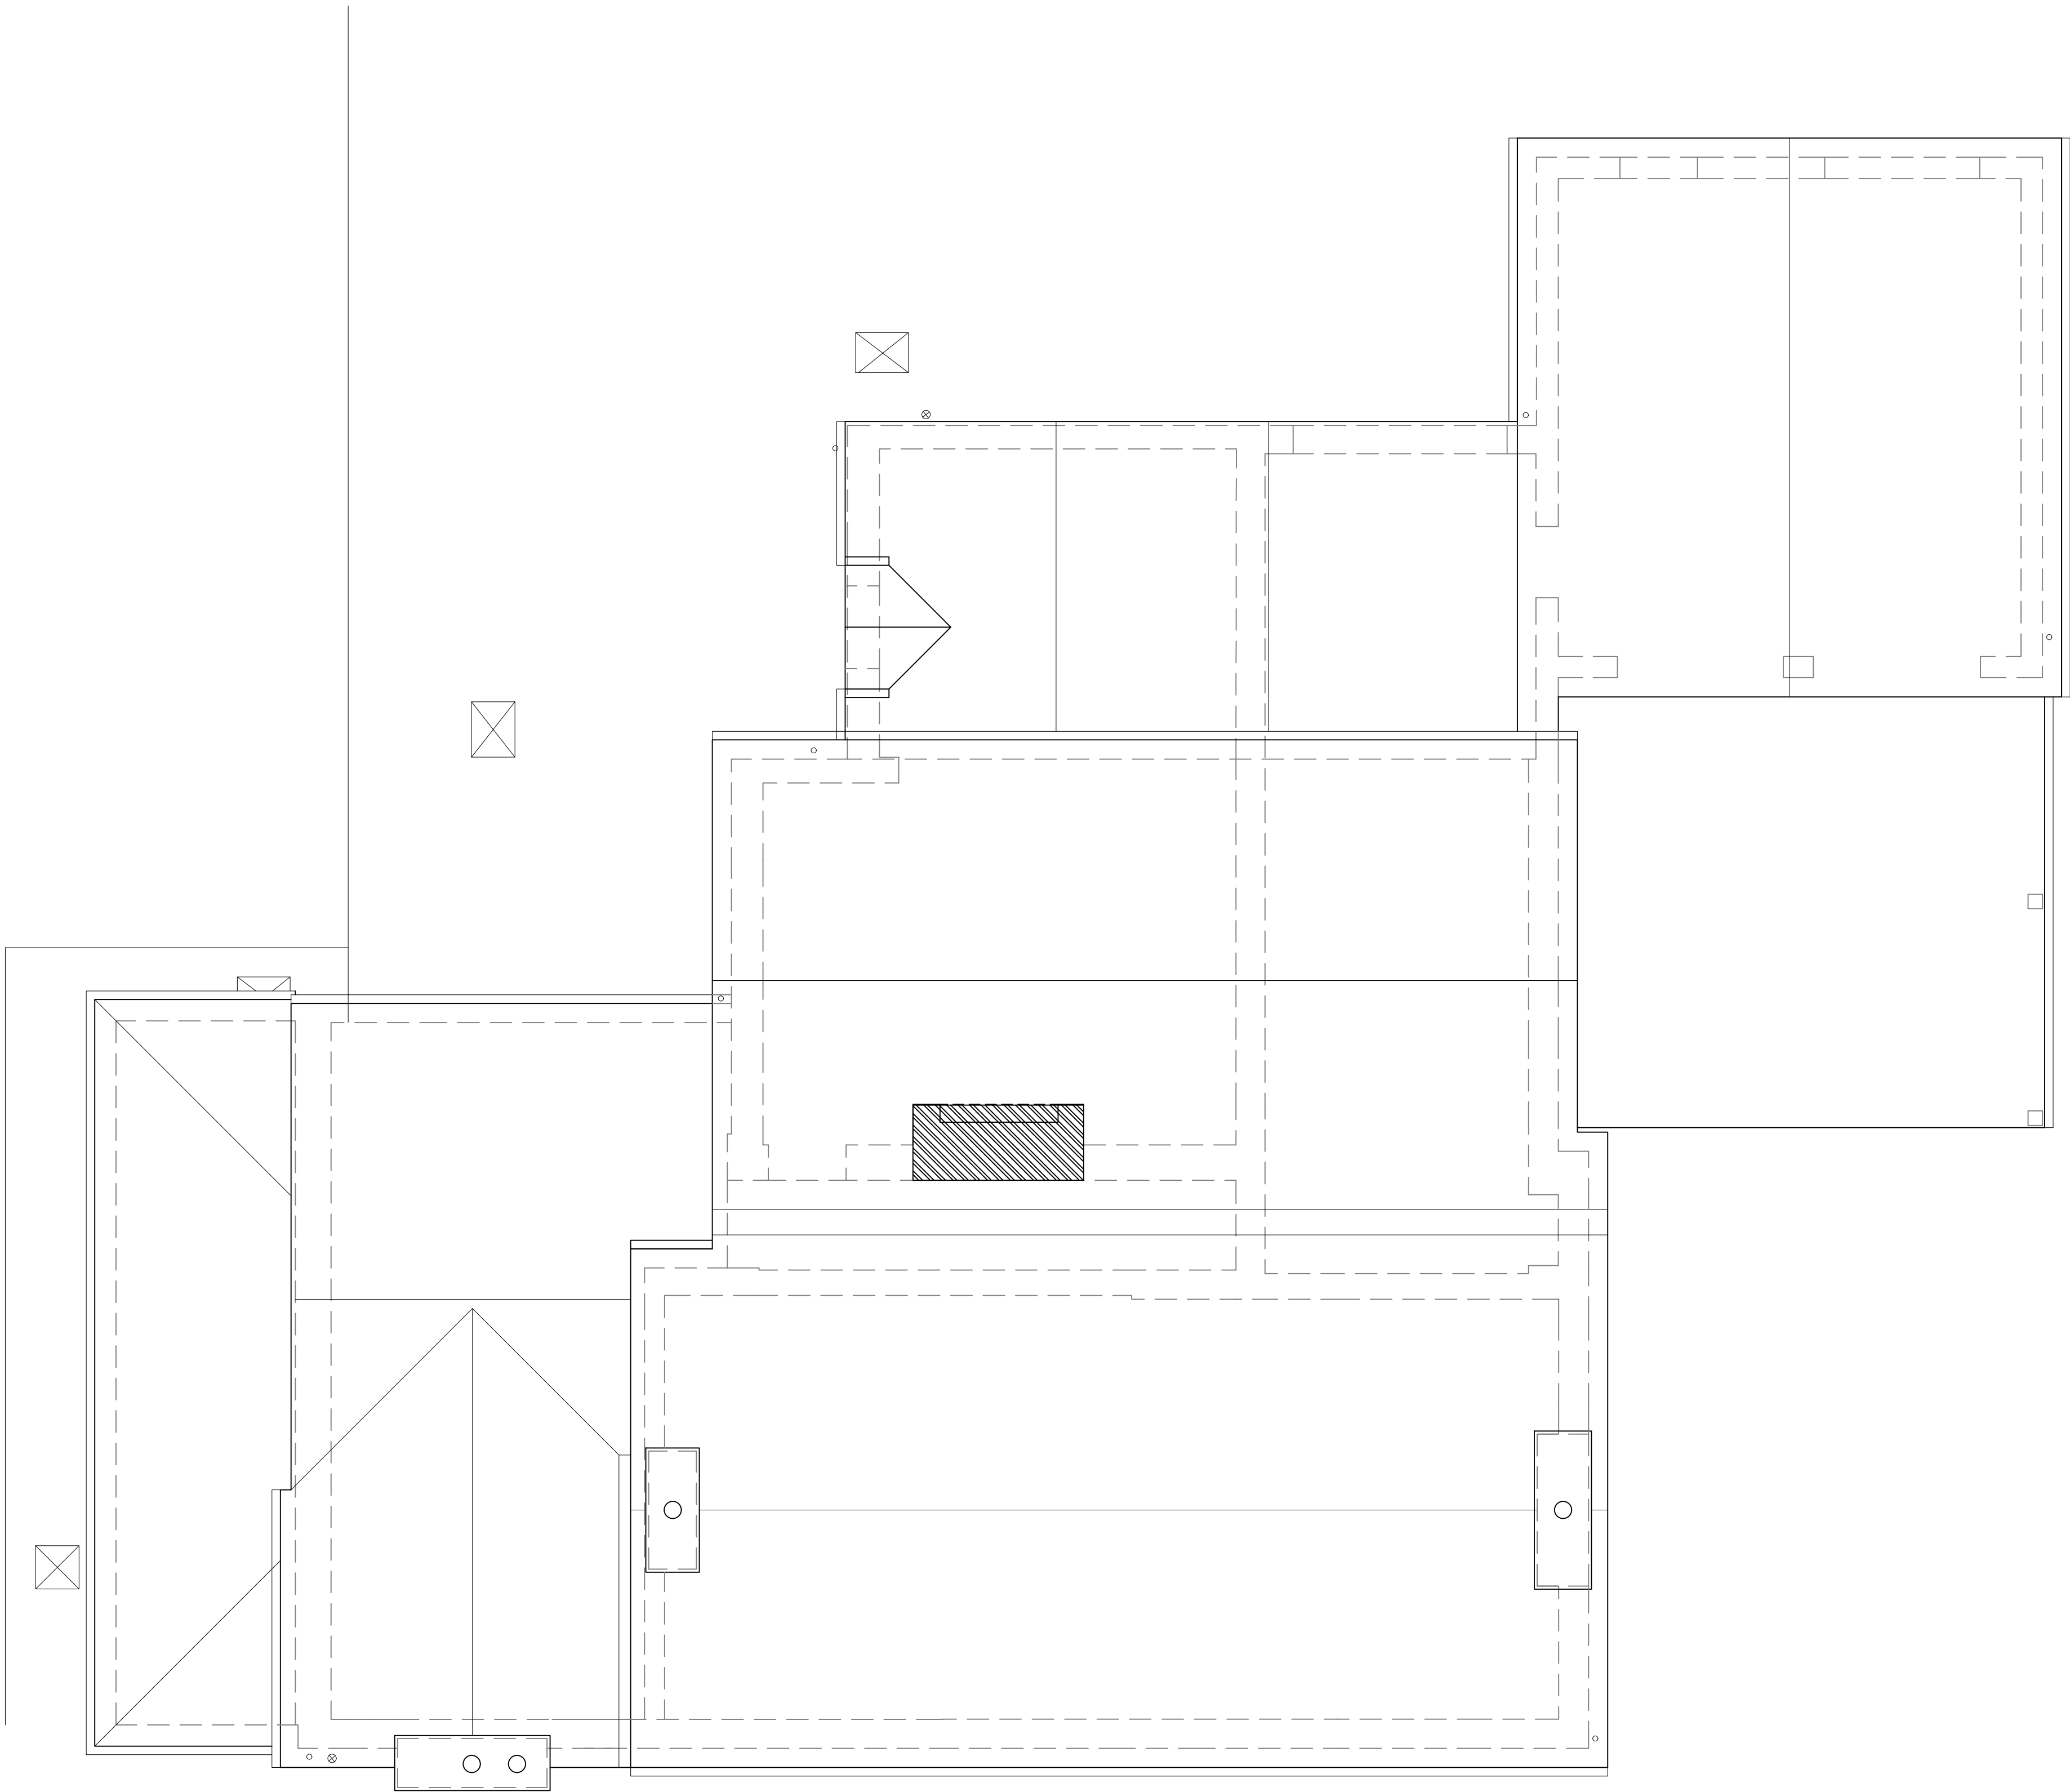

ROOF PLAN Scale 1:50

Hewitt&CarrArchitects

A: DaisyBank House | 17-19 Leek Road | Cheadle | ST10 1JE
T: 01538 756888
E: enquiries@hcarchitects.co.uk
W: www.hcarchitects.co.uk

Client
MR & MRS BRITTLEBANK

Project
PROPOSED ALTERATIONS TO DWELLING

Title
ROOFPLAN AS EXISTING

Status
Survey

Date **April 2021**

Drawn

Scale @A1 **1 : 50**

Checked

Project No

1064

Drawing No.

AL(0)03

Rev