


Rev.	Drawn	Comments	Date
A	DD	Clients amendments	02/06/21
B	DD	Clients amendments	04/06/21

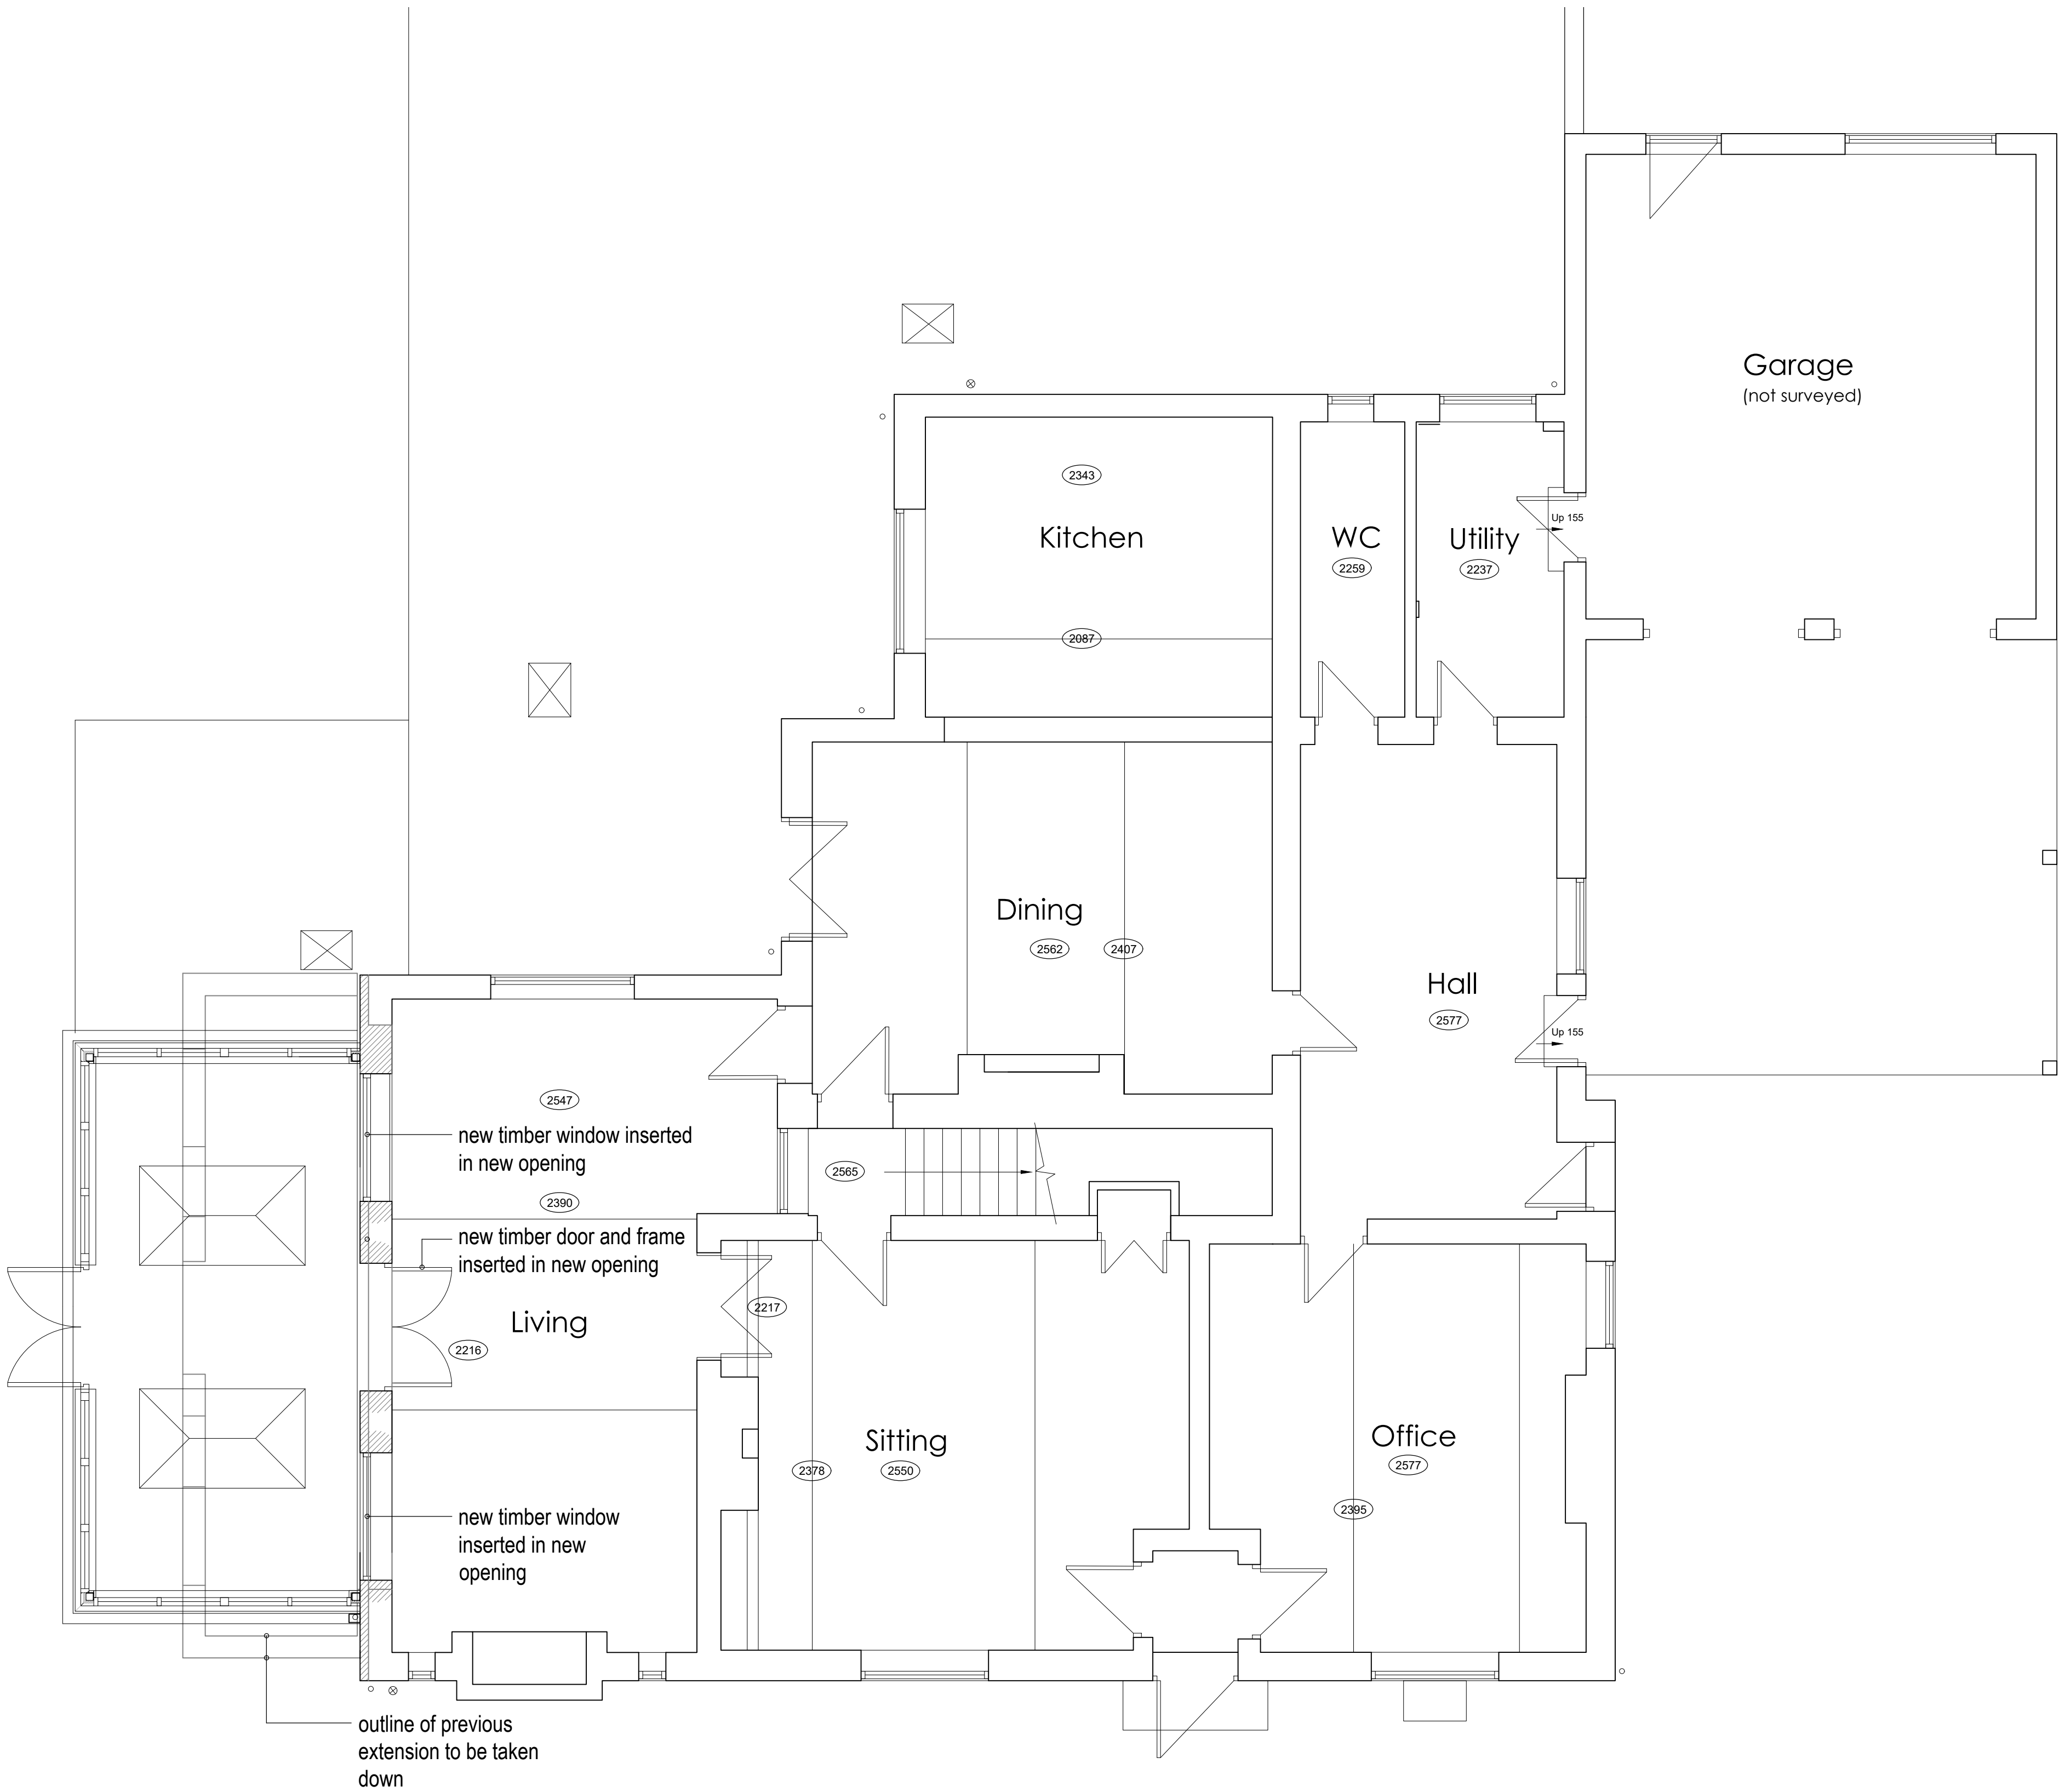

GROUND FLOOR PLAN Scale 1:50

Hewitt&CarrArchitects

A: DaisyBank House | 17-19 Leek Road | Cheadle | ST10 1JE
T: 01538 756888
E: enquiries@hcarchitects.co.uk
W: www.hcarchitects.co.uk

Client
MR & MRS BRITTLEBANK

Project
PROPOSED ALTERATIONS TO DWELLING

Title
GROUND FLOOR PLAN AS PROPOSED

Status
Scheme

Date **APRIL 2021** Drawn

Scale @A1 **1 : 50** Checked

Project No Drawing No.
1064 AL(0)05

Rev **B**