




FIRST FLOOR PLAN Scale 1:50

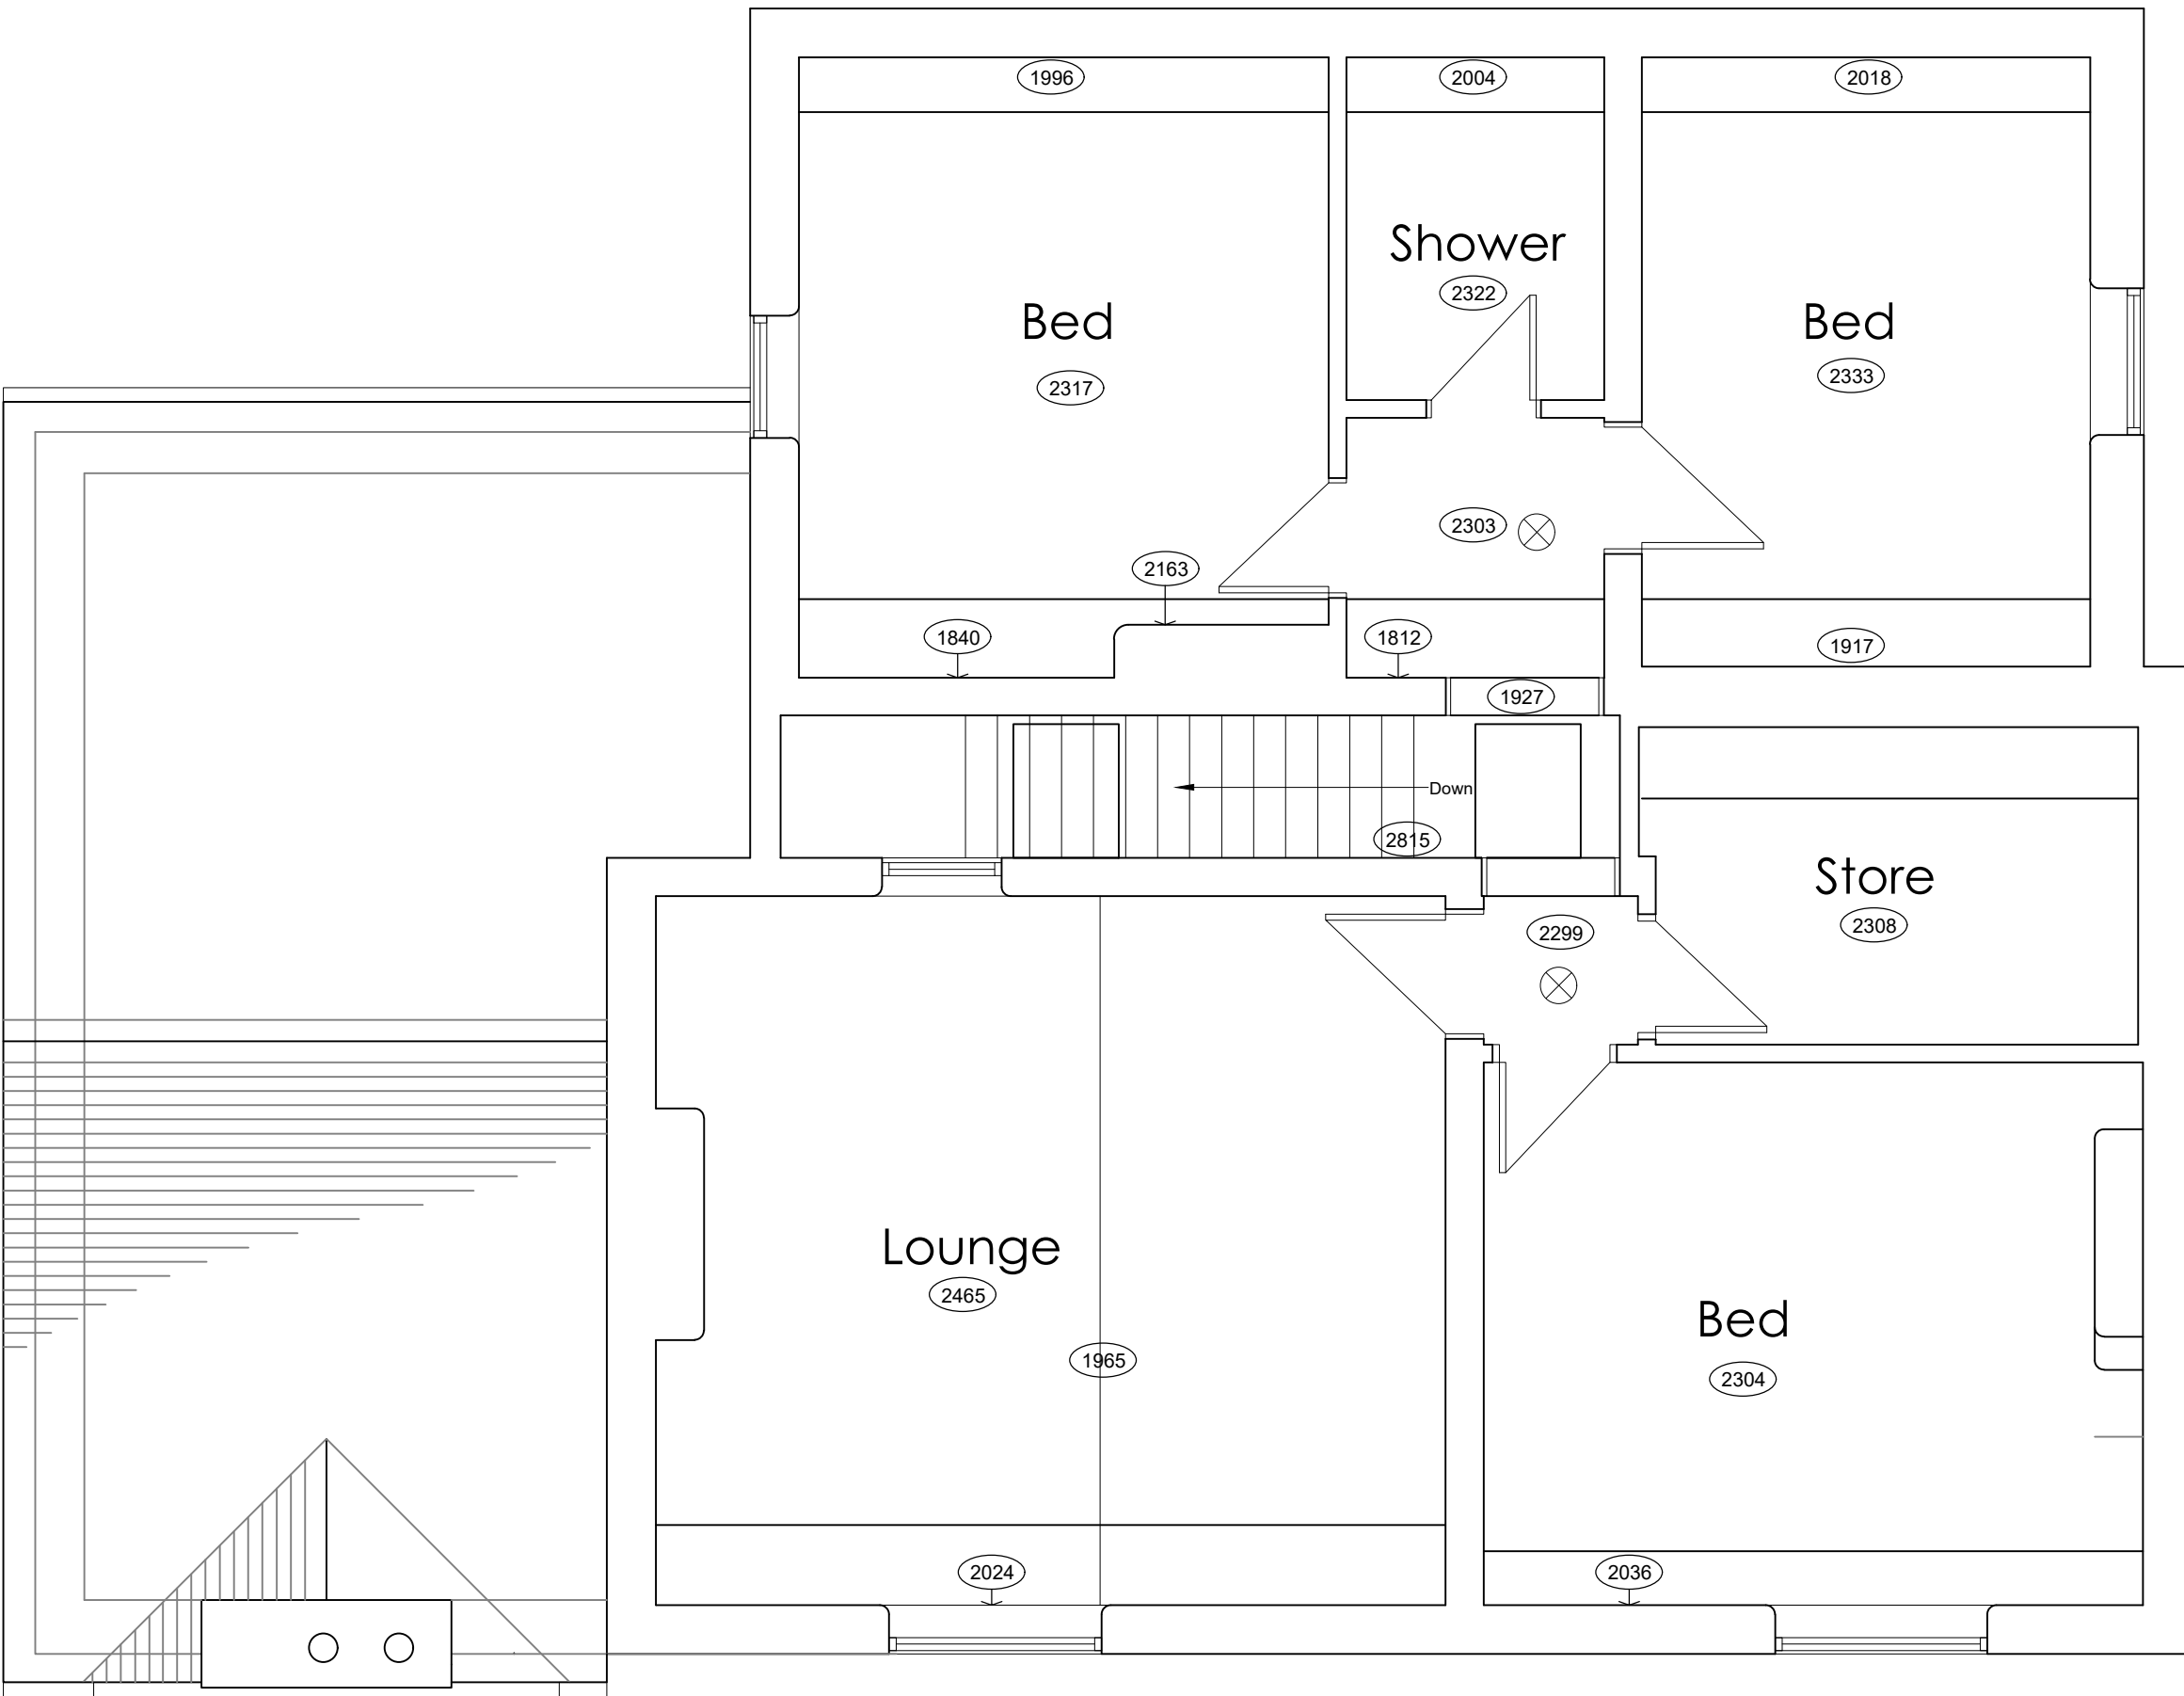

SECOND FLOOR PLAN Scale 1:50

Hewitt&CarrArchitects
A: DaisyBank House | 17-19 Leek Road | Cheadle | ST10 1JE
T: 01538 756888
E: enquiries@hcarchitects.co.uk
W: www.hcarchitects.co.uk

Client
MR & MRS BRITTLEBANK

Project
PROPOSED ALTERATIONS TO DWELLING

Title
FIRST & SECOND FLOOR PLAN
AS PROPOSED

Status
Scheme
Date April 2021 Drawn
Scale @A1 1 : 50 Checked

Project No Drawing No.
1064 AL(0)06

Rev