




FRONT ELEVATION Scale 1:50

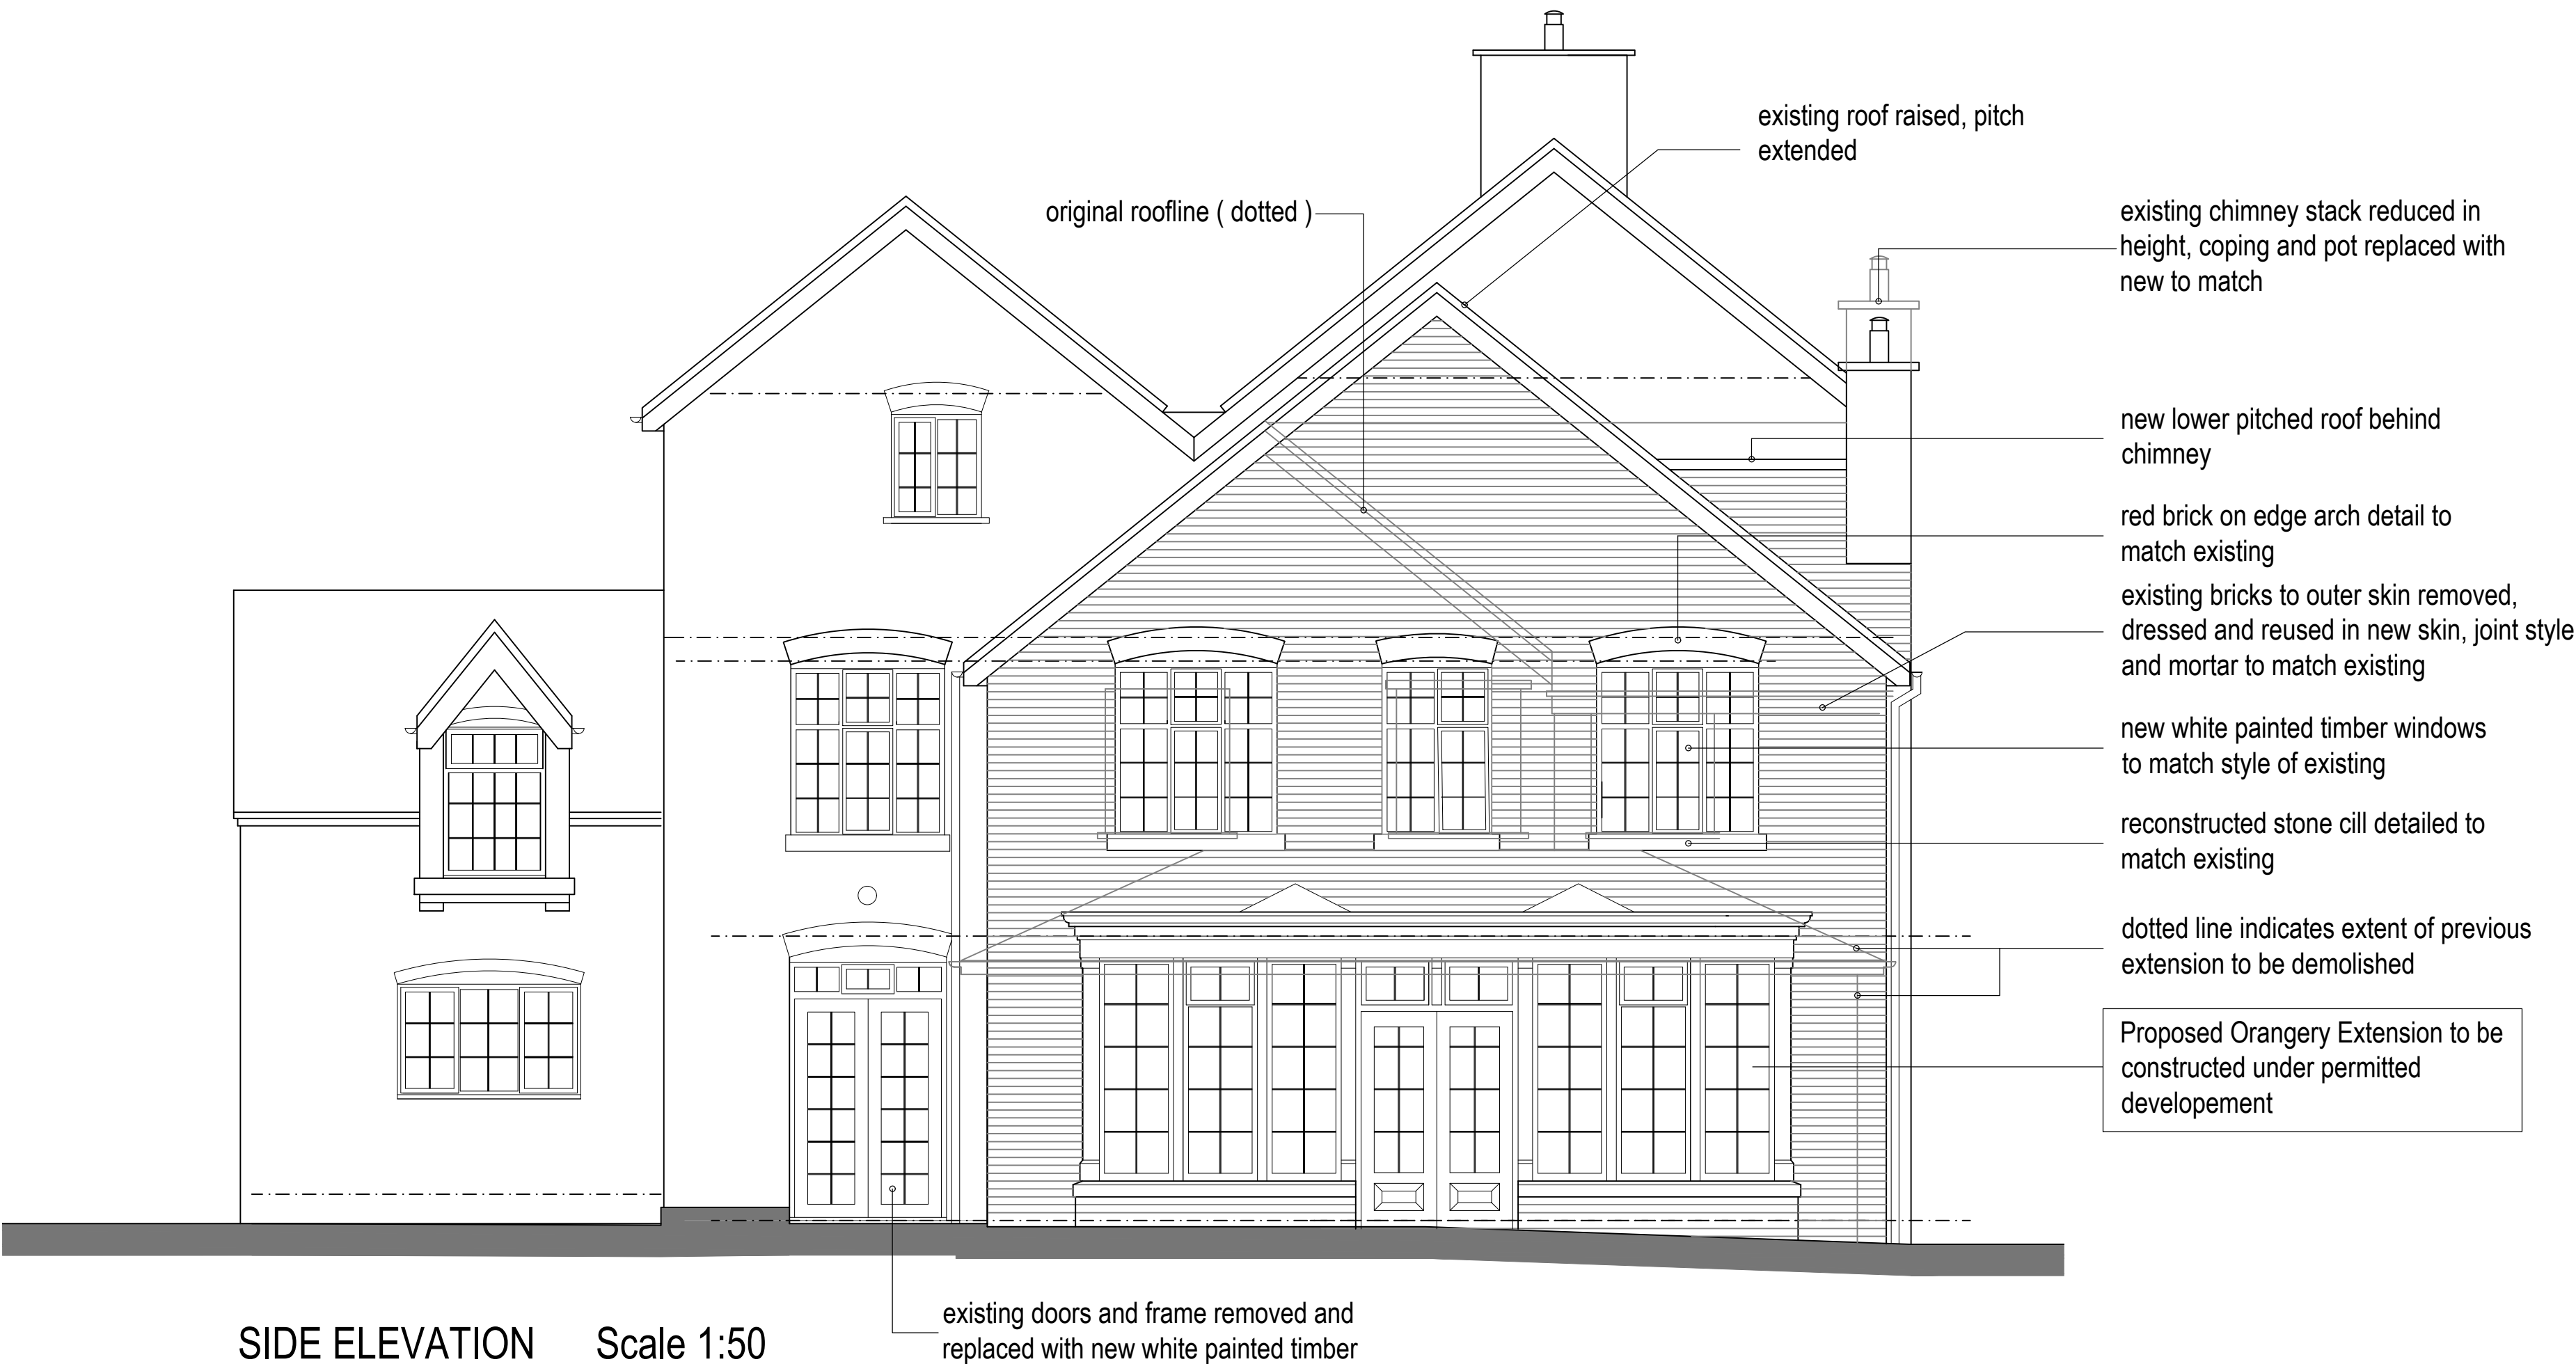

SIDE ELEVATION Scale 1:50

Hewitt&CarrArchitects

A: DaisyBank House | 17-19 Leek Road | Cheadle | ST10 1JE
T: 01538 756888
E: enquiries@hcarchitects.co.uk
W: www.hcarchitects.co.uk

Client
MR & MRS BRITTLEBANK

Project
PROPOSED ALTERATIONS TO DWELLING

Title
ELEVATIONS AS PROPOSED

Status
PLANNING

Date
April 2021

Scale @A1
1 : 50

Project No
1064

Drawing No.
AL(0)07

Rev
C

PLANNING