



Copyright of this drawing is vested in the Architect and it must not be copied or reproduced without consent. Figured dimensions only are to be taken from this drawing. All contractors must visit the site and be responsible for taking and checking all dimensions relative to their work. Hewitt&Carr Architects Ltd are to be advised of any variation between drawings and site conditions. CLIENTS ARE ADVISED TO CLARIFY DIMENSIONS WITH THE ARCHITECT PRIOR TO SETTING OUT AND NOT TO SCALE FROM THE DRAWING.


Rev.	Drawn	Comments	Date
A	KEW	Roof plan added	Jun 21

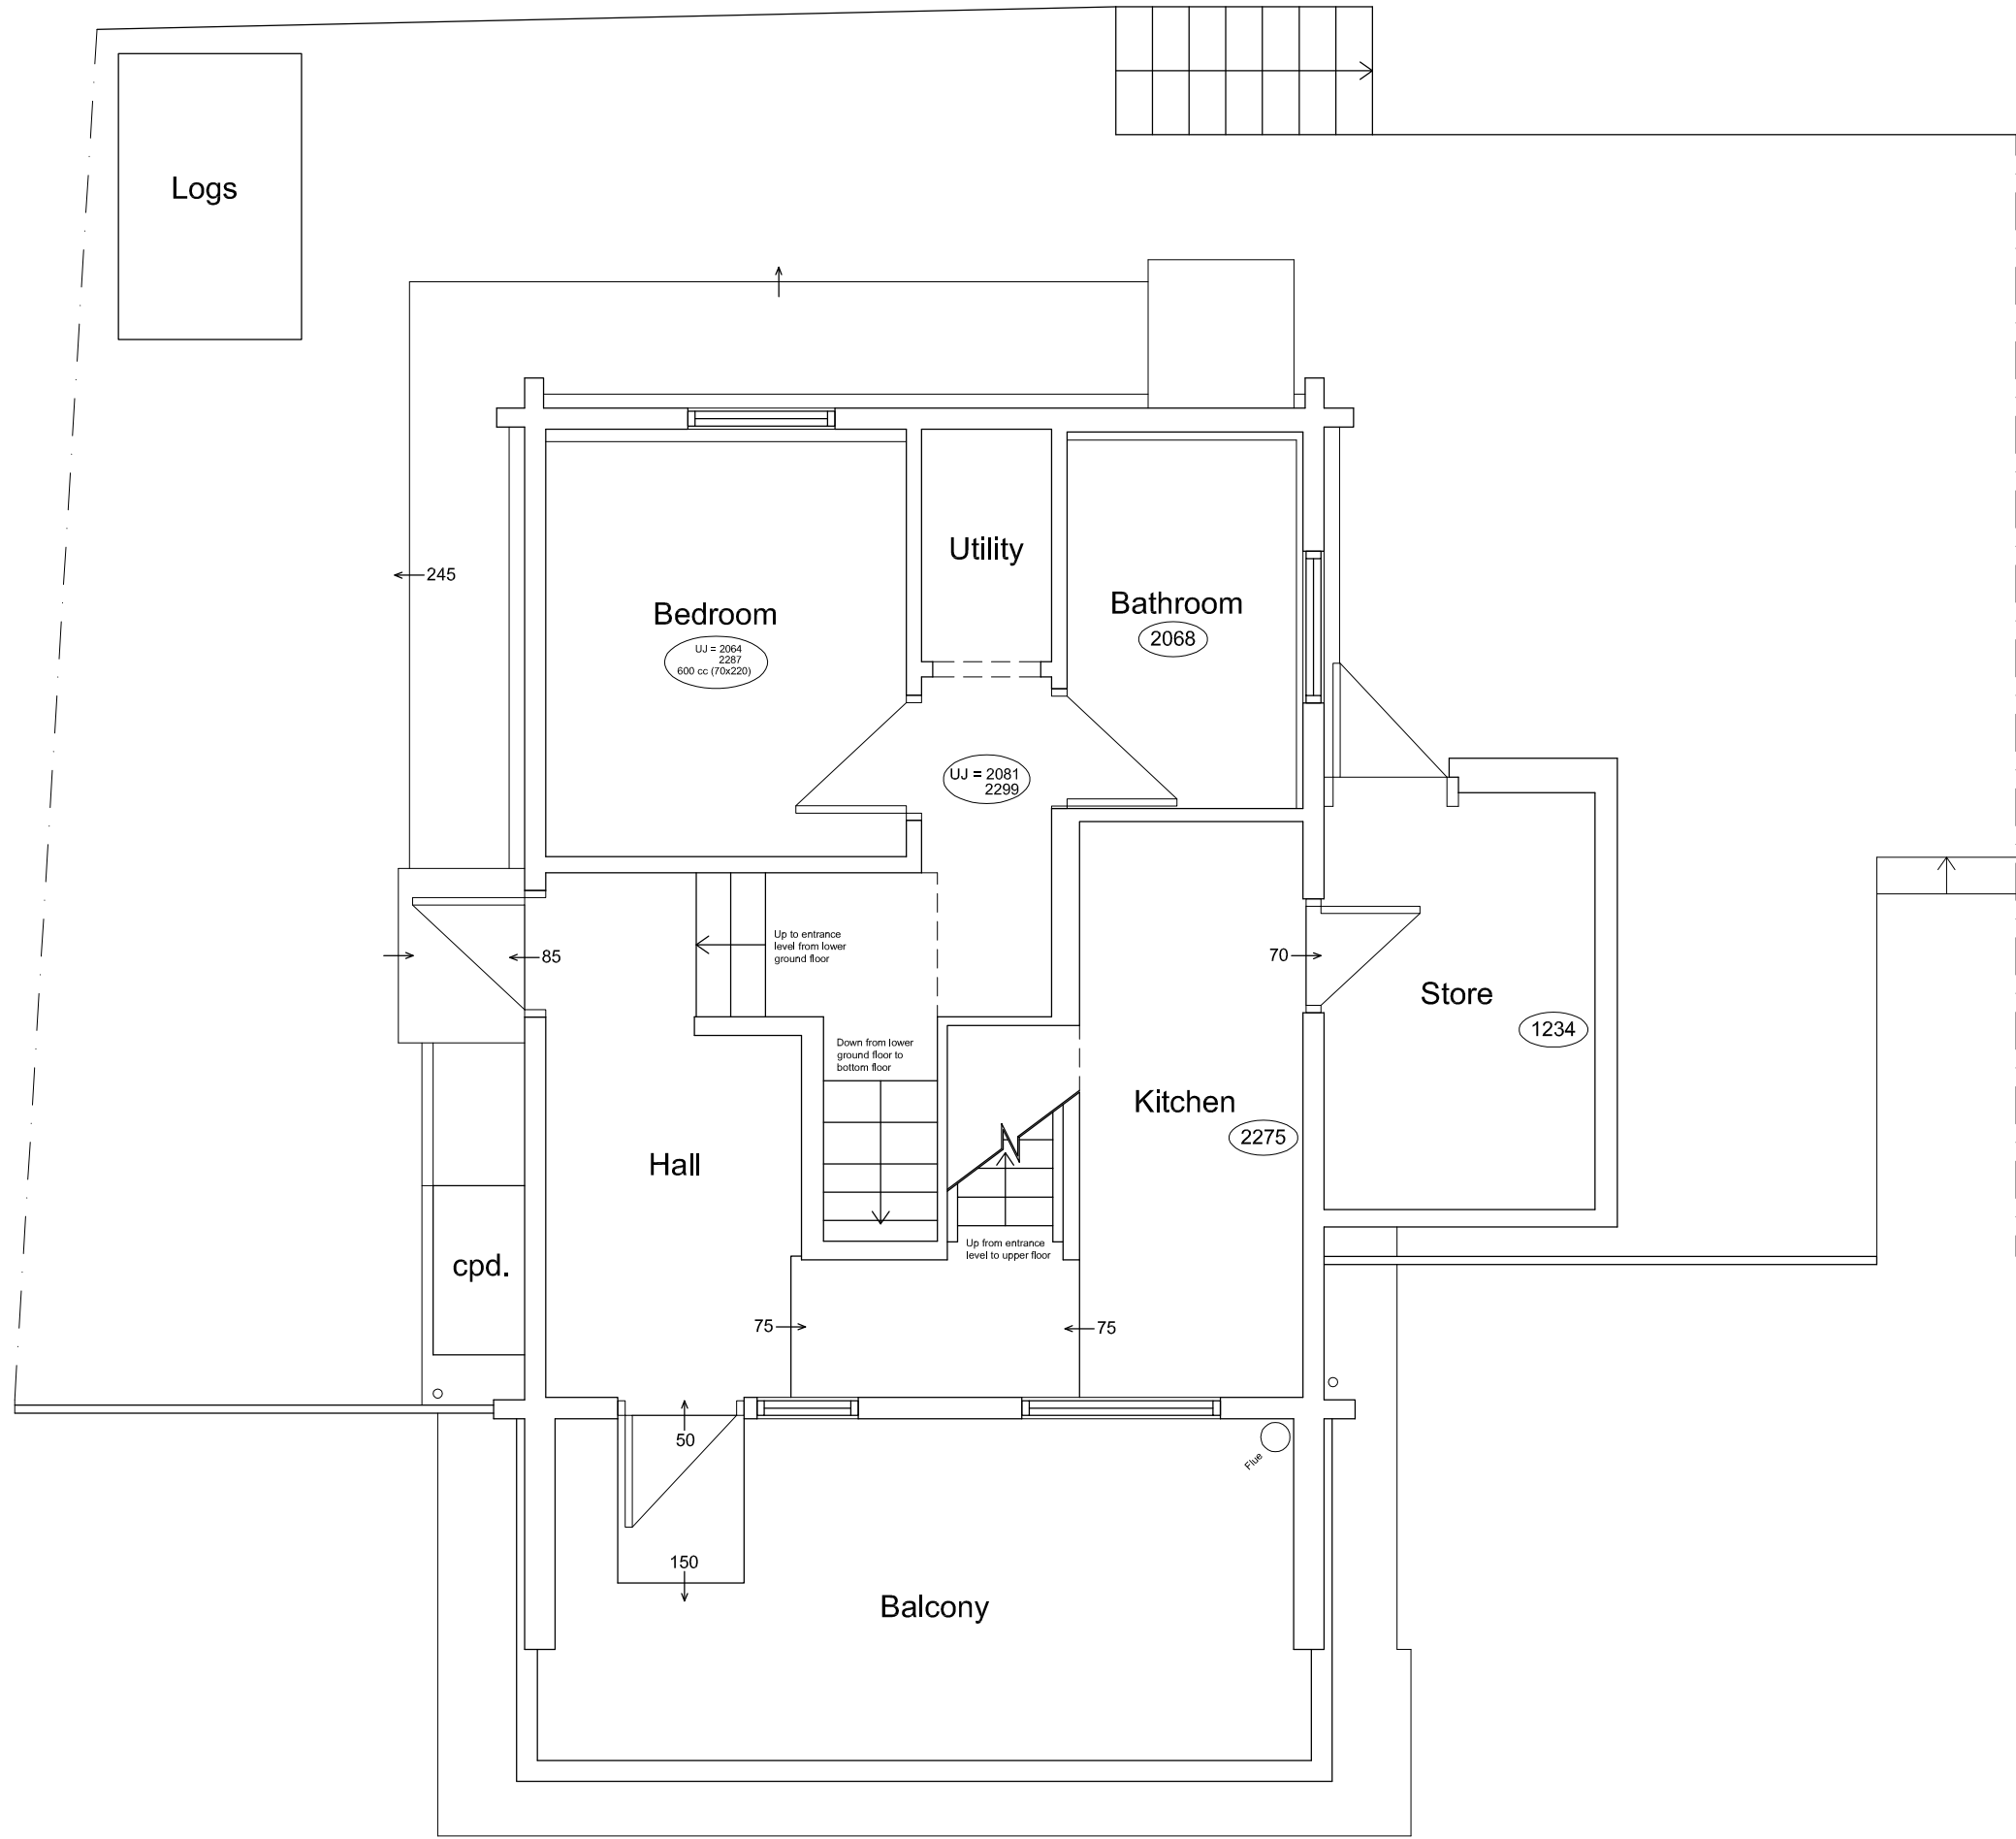


Entrance Level Floor Plan 1:50

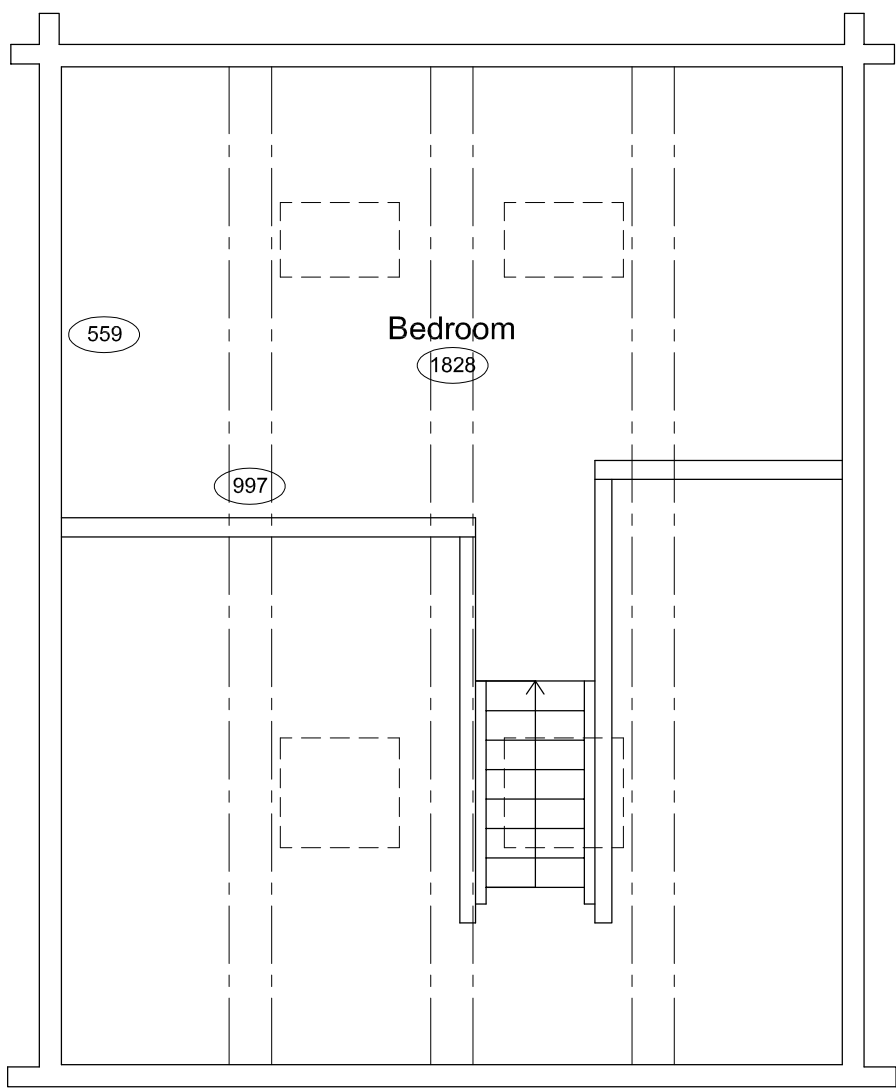

Upper Level Floor Plan 1:50

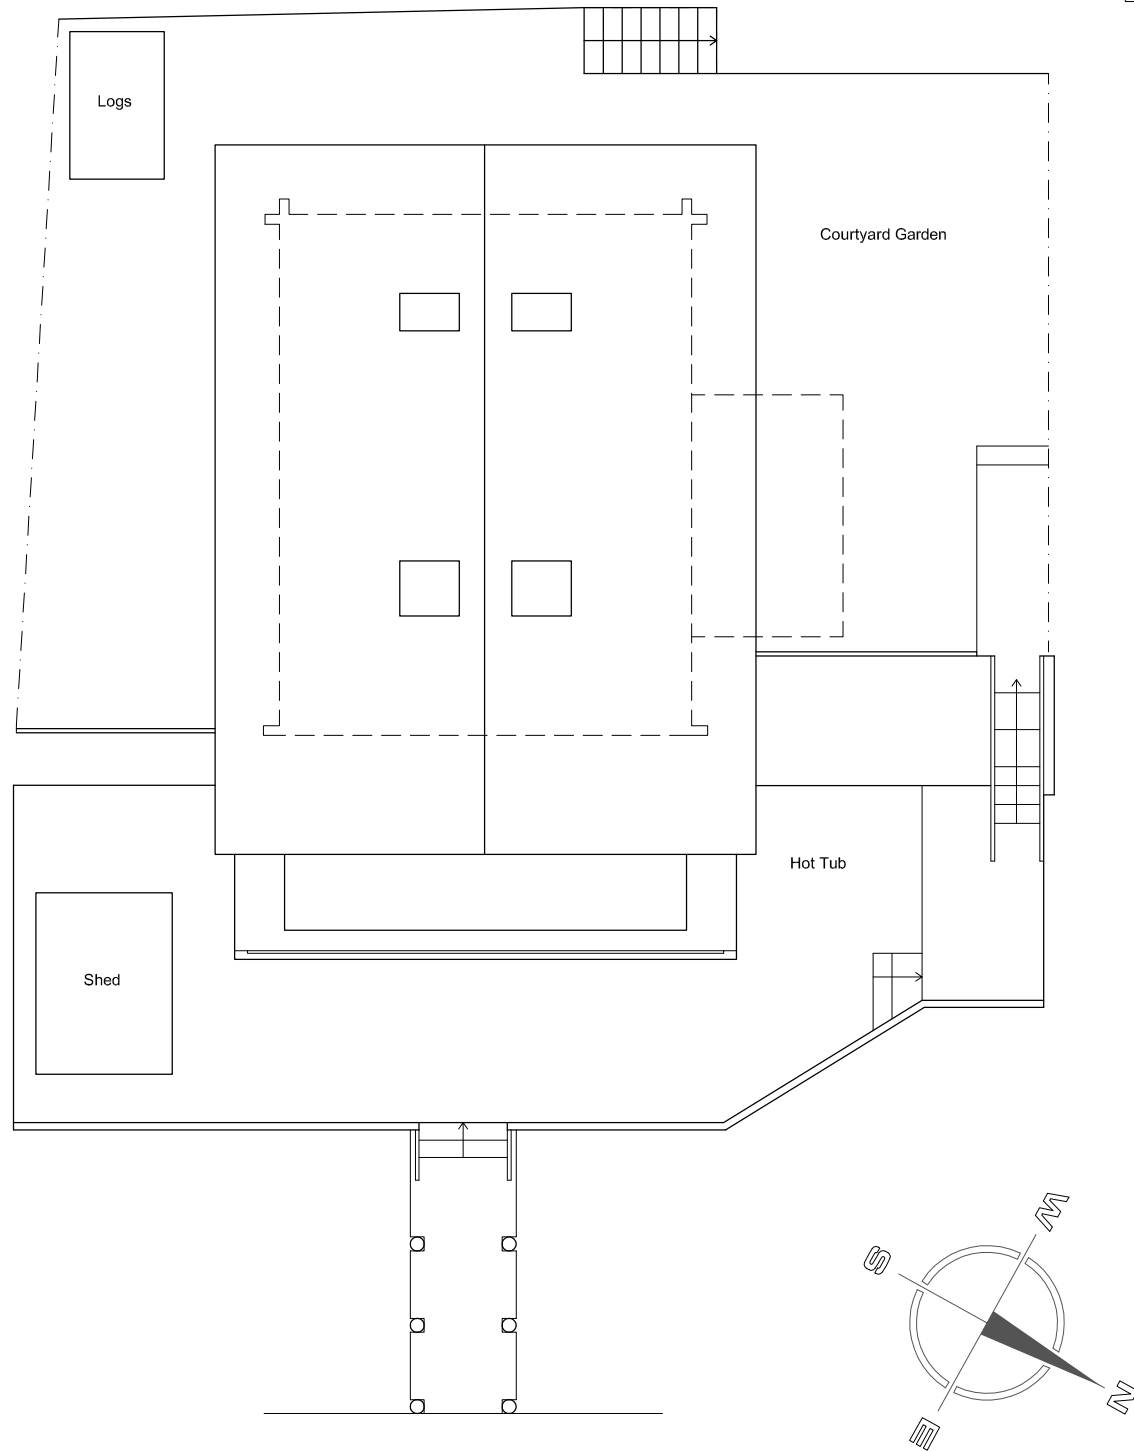


Site Plan 1:100

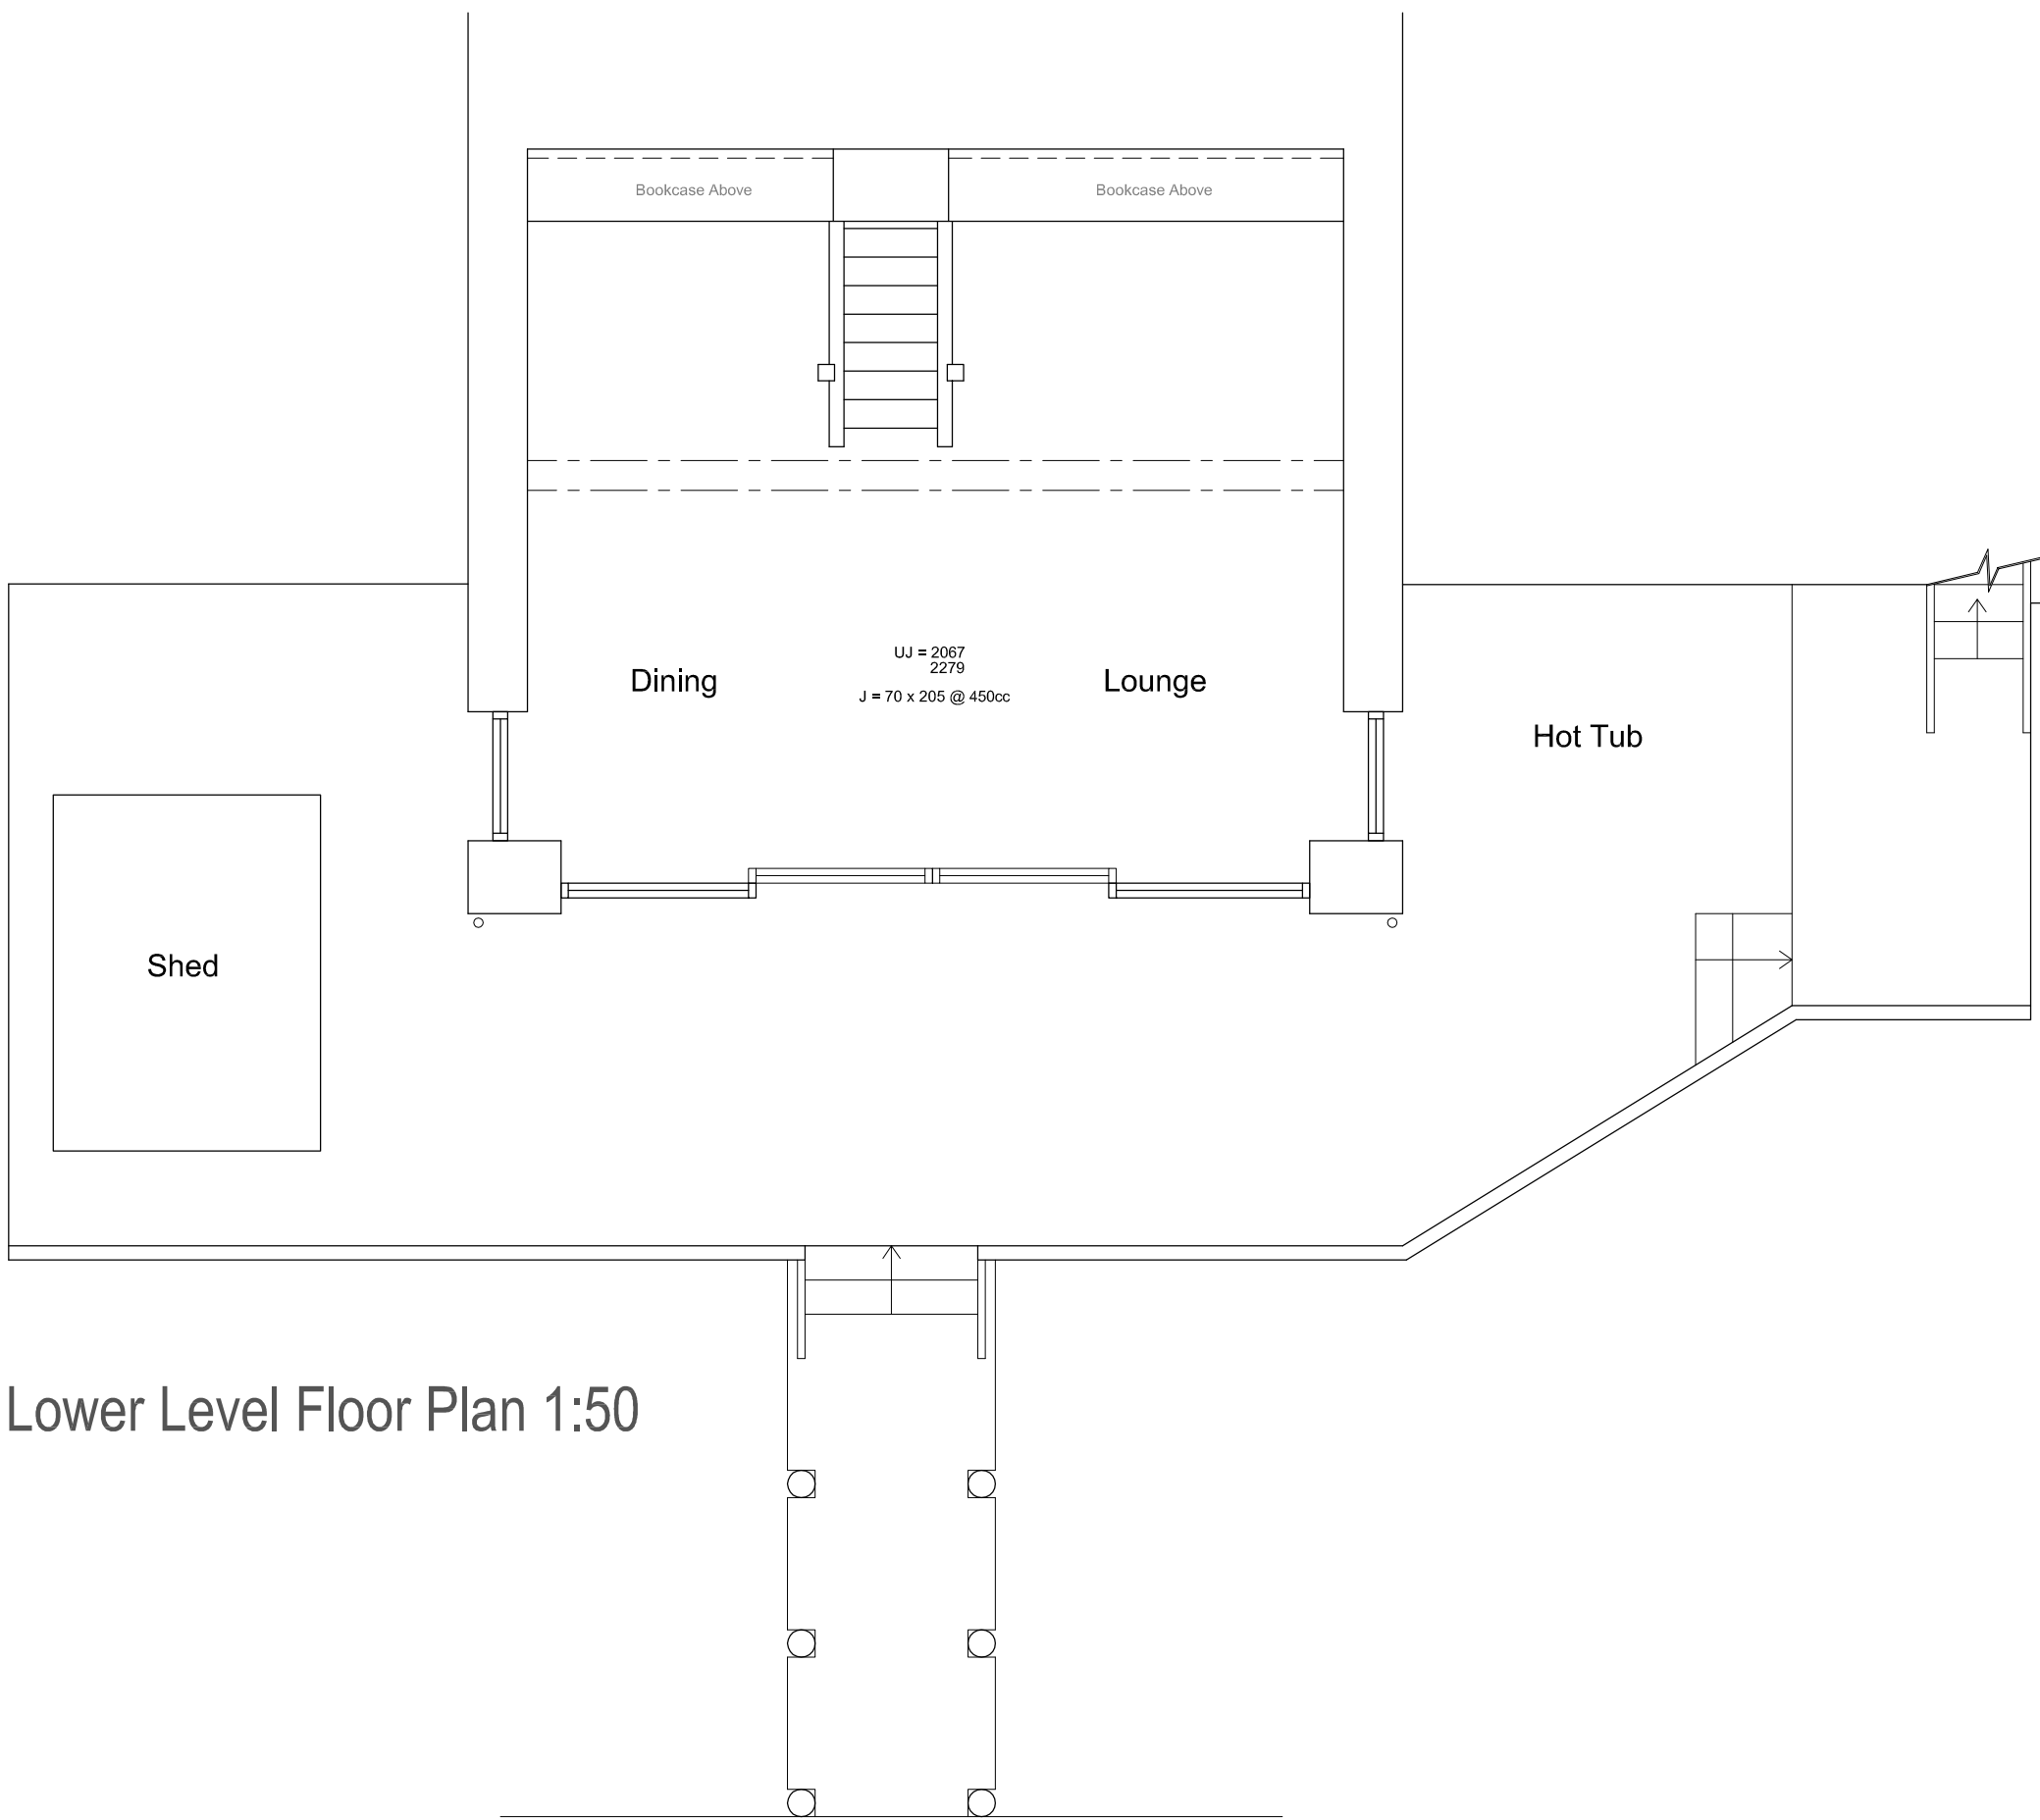


Lower Level Floor Plan 1:50

Ordnance Survey © Crown copyright 2021 All rights reserved. Licence number 100051789

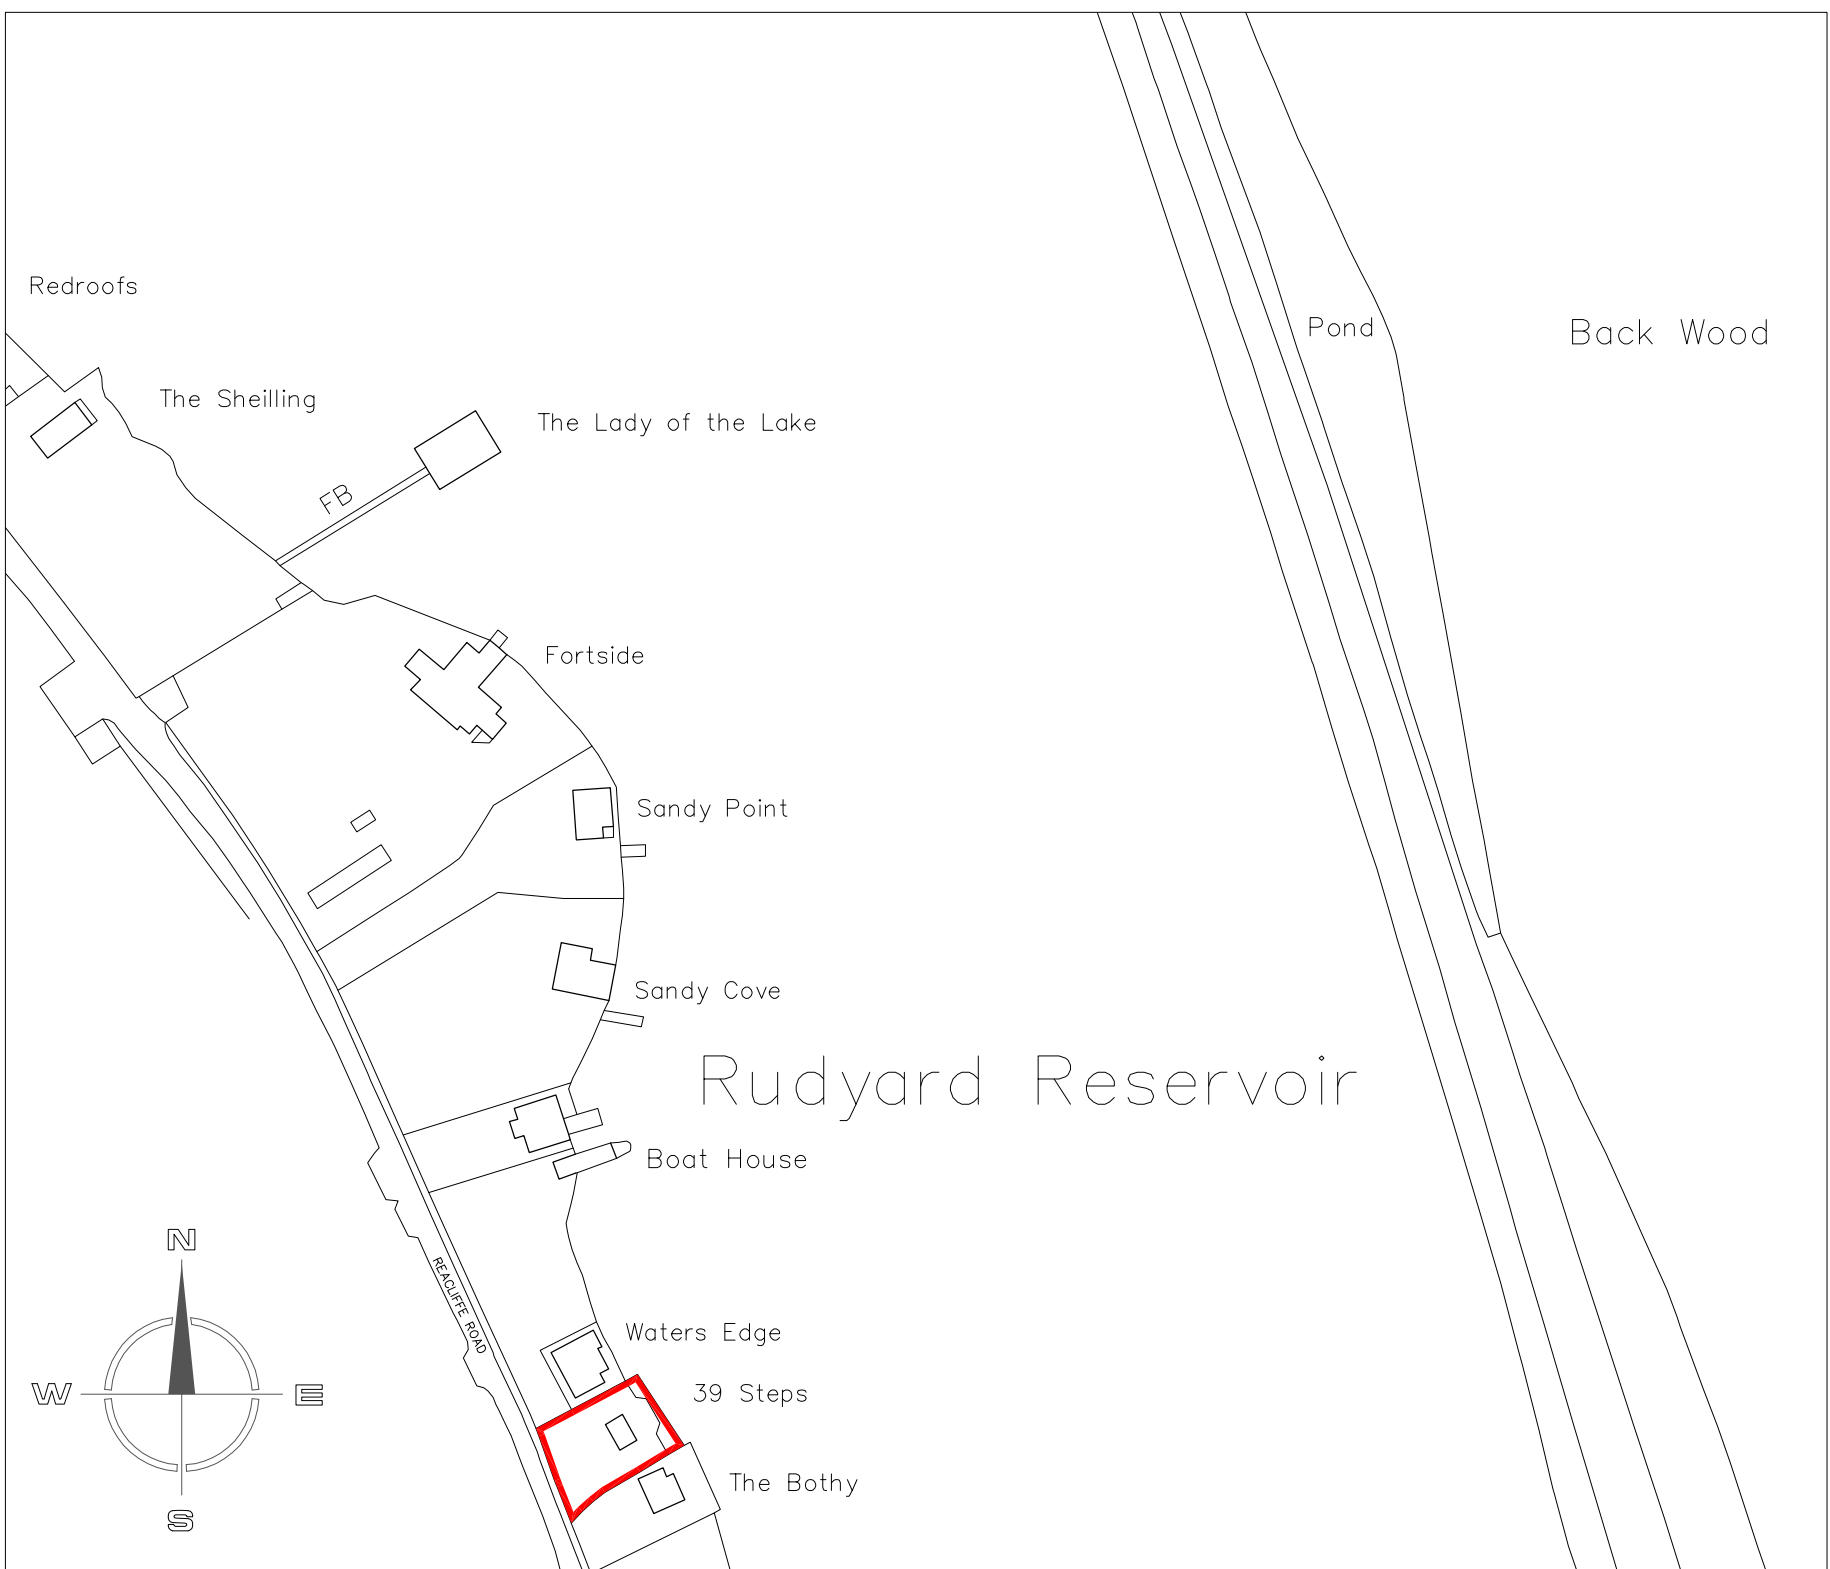

Site Location Plan 1:1250

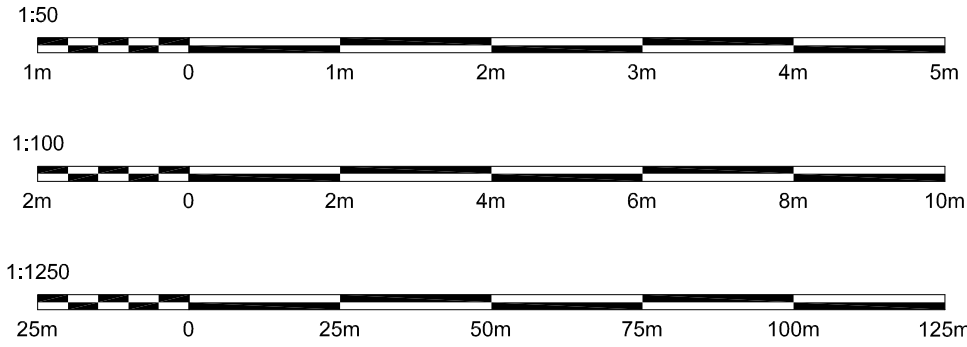

Hewitt&CarrArchitects

A: DaisyBank House | 17-19 Leek Road | Cheshire | ST10 1JE
T: 01538 756888
E: enquiries@hcarchitects.co.uk
W: www.hcarchitects.co.uk

Client
Mr and Mrs P Worth

Project
Extension to create additional bedroom
and bathroom at Driftwood, Reacliffe
Road, Rudyard, Staffordshire, ST13 8RS

Title
Plans as Existing

Status
Survey

Date
Mar 2021

Scale @ A1
As Stated

Project No
01047

Drawing No.
AL(0)01

Drawn
BVC

Checked

Rev
A

SURVEY