





Front Elevation 1:50

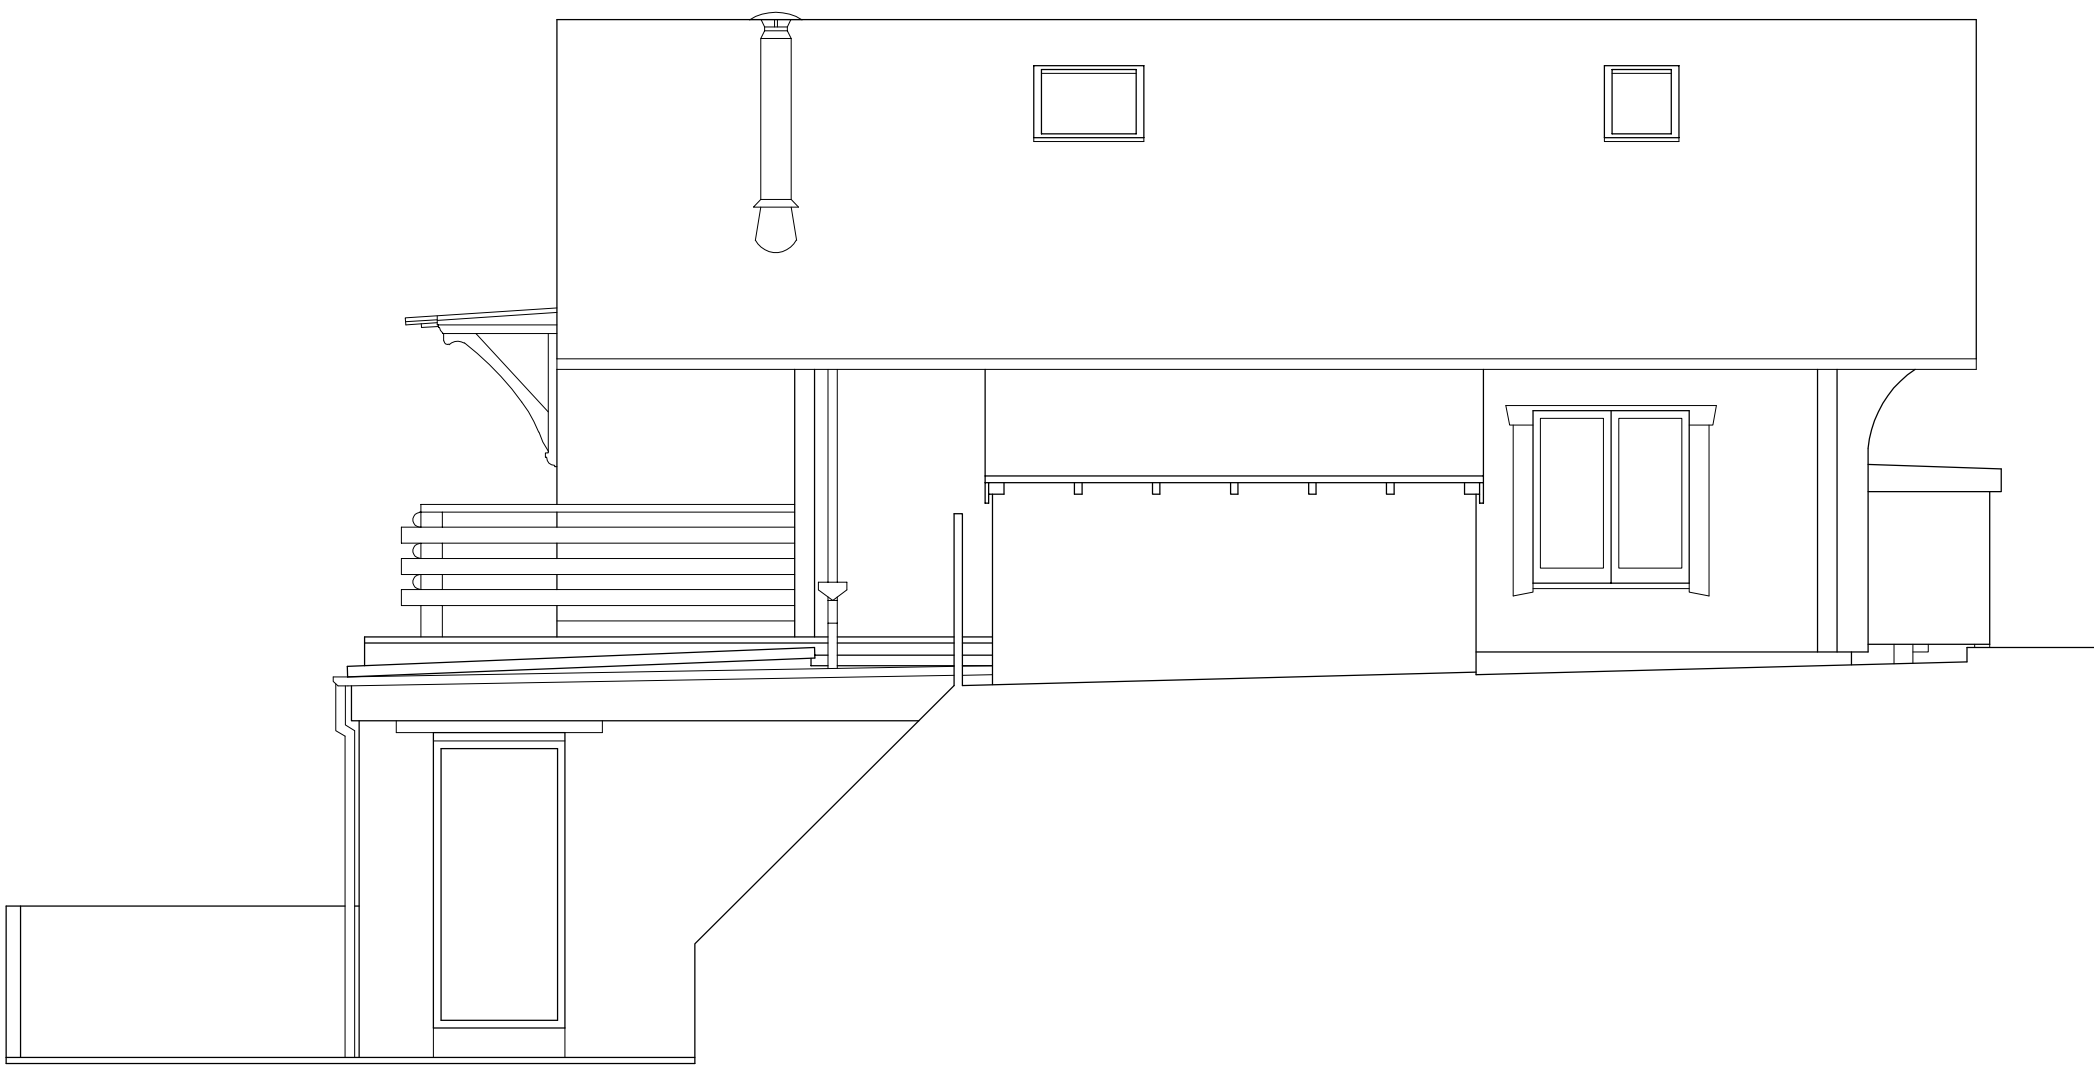

Side Elevation 1:50



Side Elevation 1:50

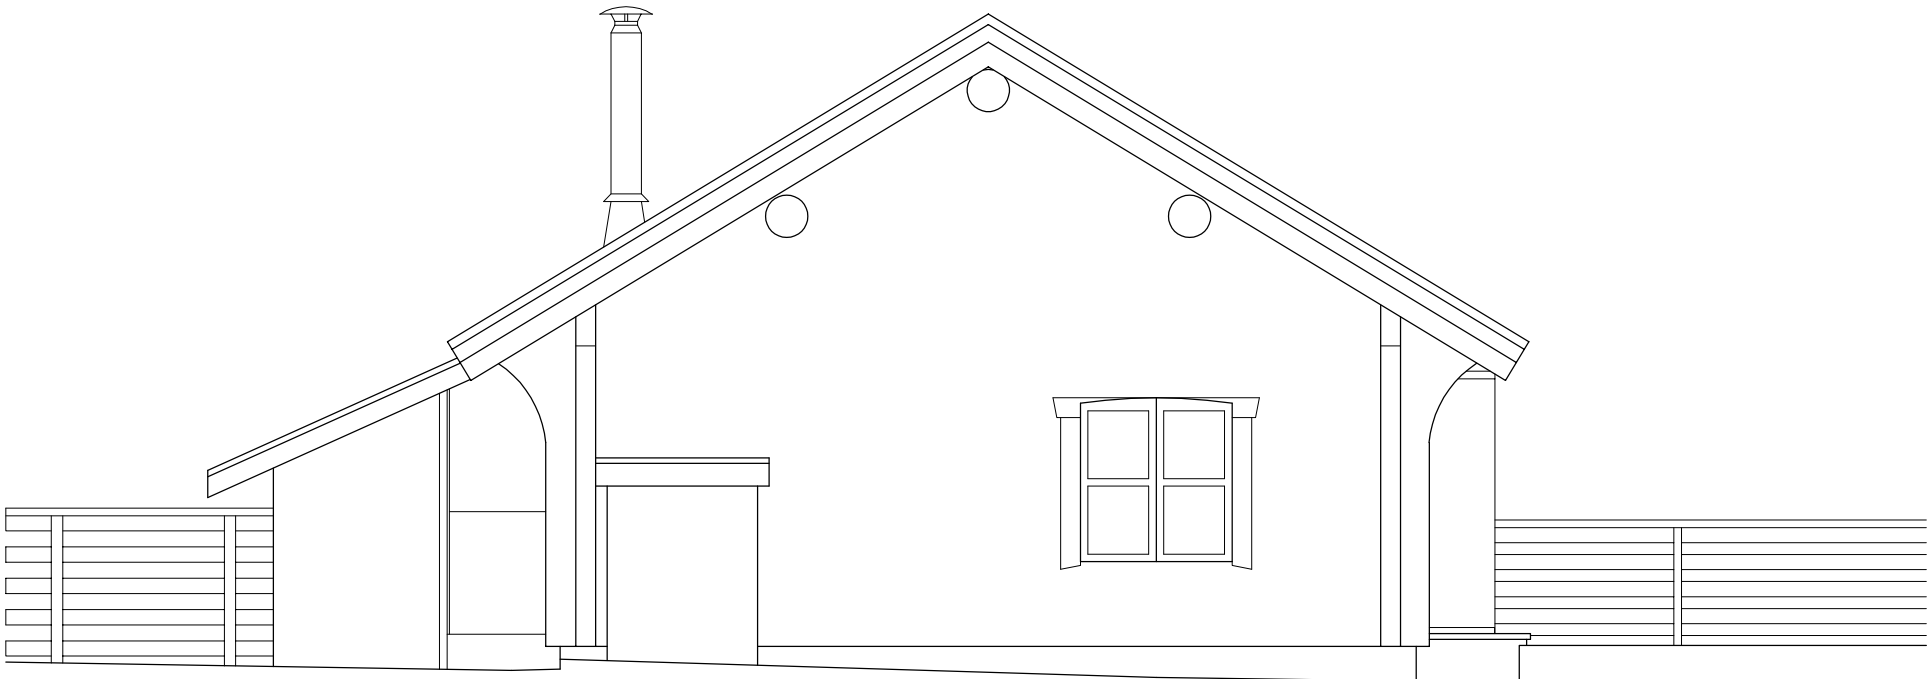

Rear Elevation 1:50

Hewitt&CarrArchitects
A: DaisyBank House | 17-19 Leek Road | Cheadle | ST10 1JE
T: 01538 756888
E: enquiries@hcarchitects.co.uk
W: www.hcarchitects.co.uk

Client
Mr and Mrs P Worth

Project
Extension to create additional bedroom
and bathroom at Driftwood, Reacliffe
Road, Rudyard, Staffordshire, ST13 8RS

Title
Elevations as Existing


Status
Survey
Date Mar 2021
Scale @ A1 As Stated

Drawn BVC

Checked

Project No
01047
Drawing No.
AL(0)02

Rev

 

SURVEY