




The Huntsman - Public House

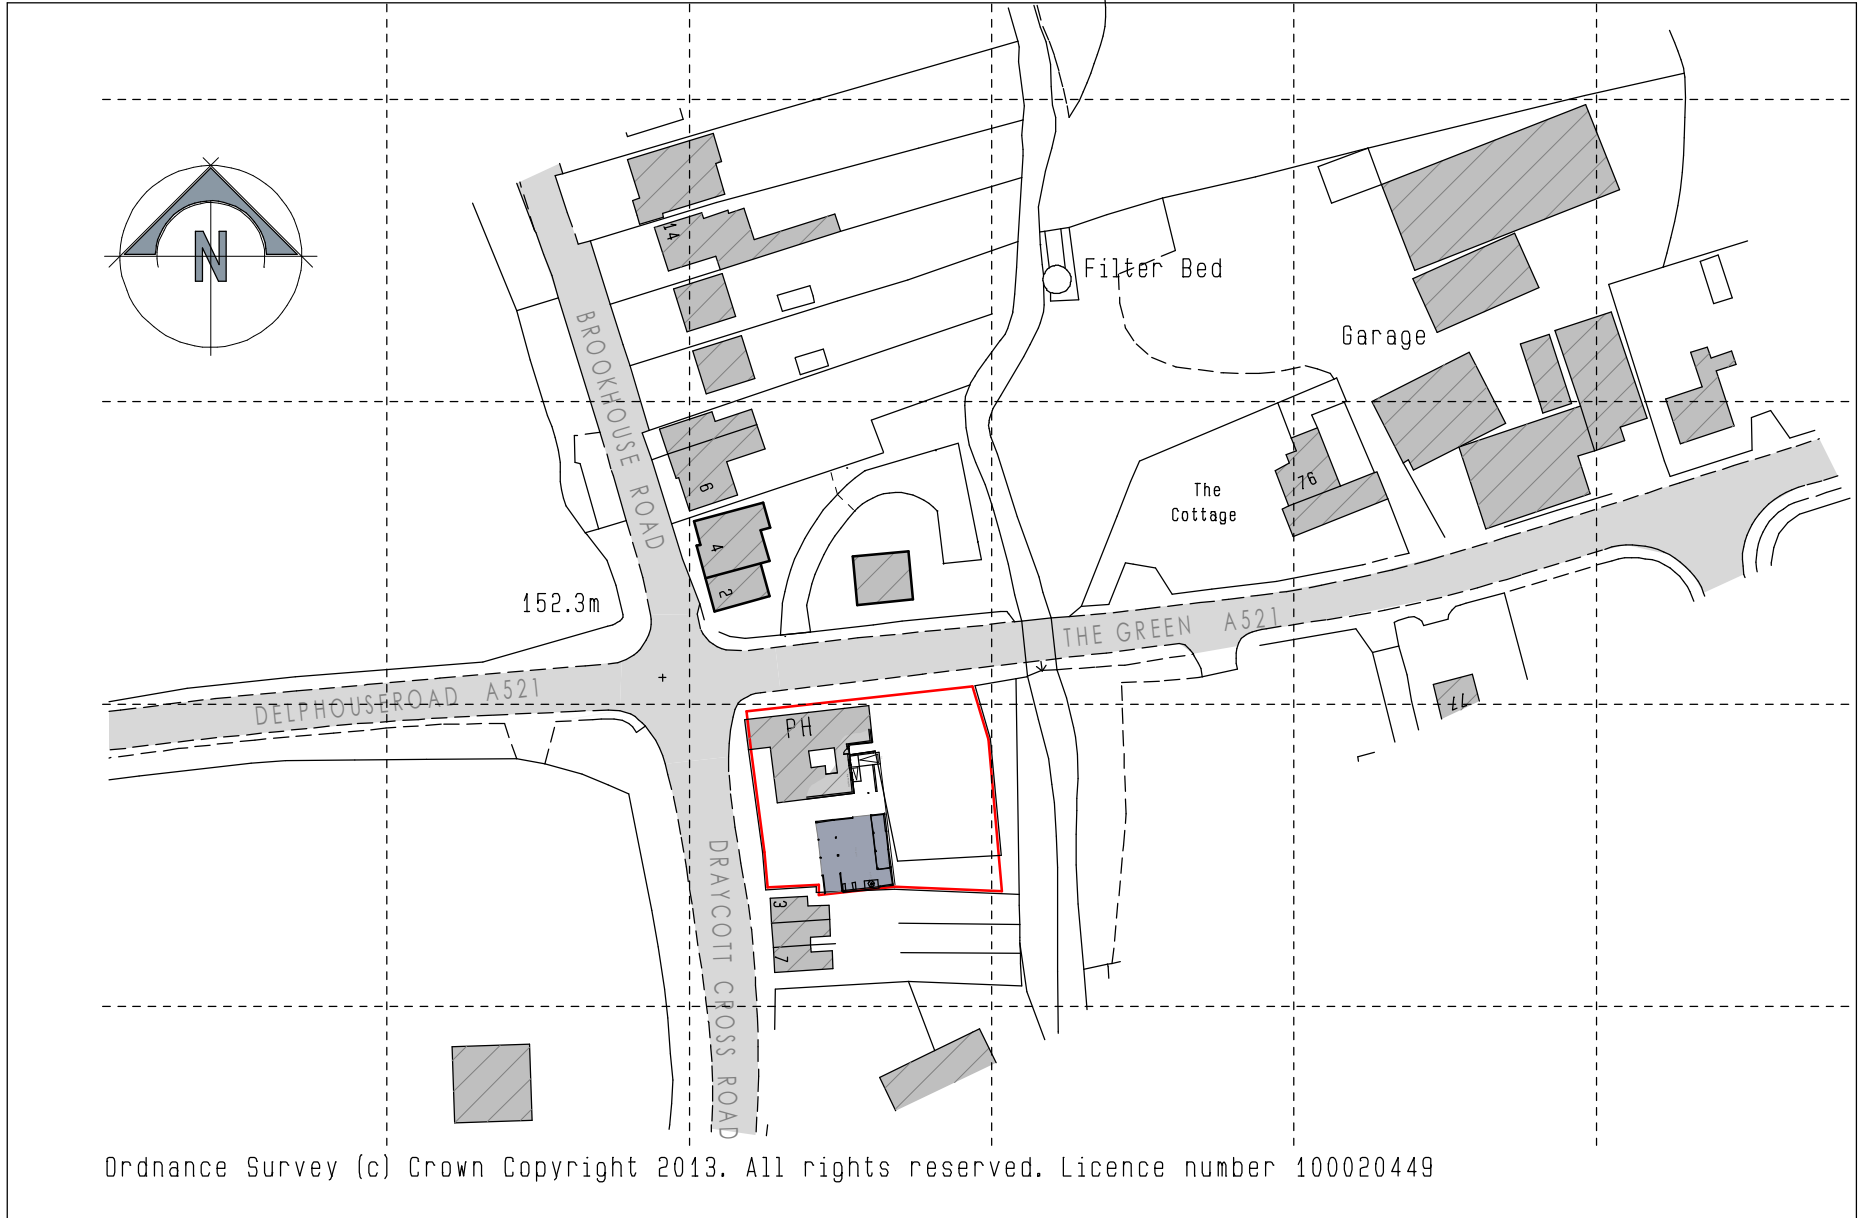


site location plan
scale 1:1250

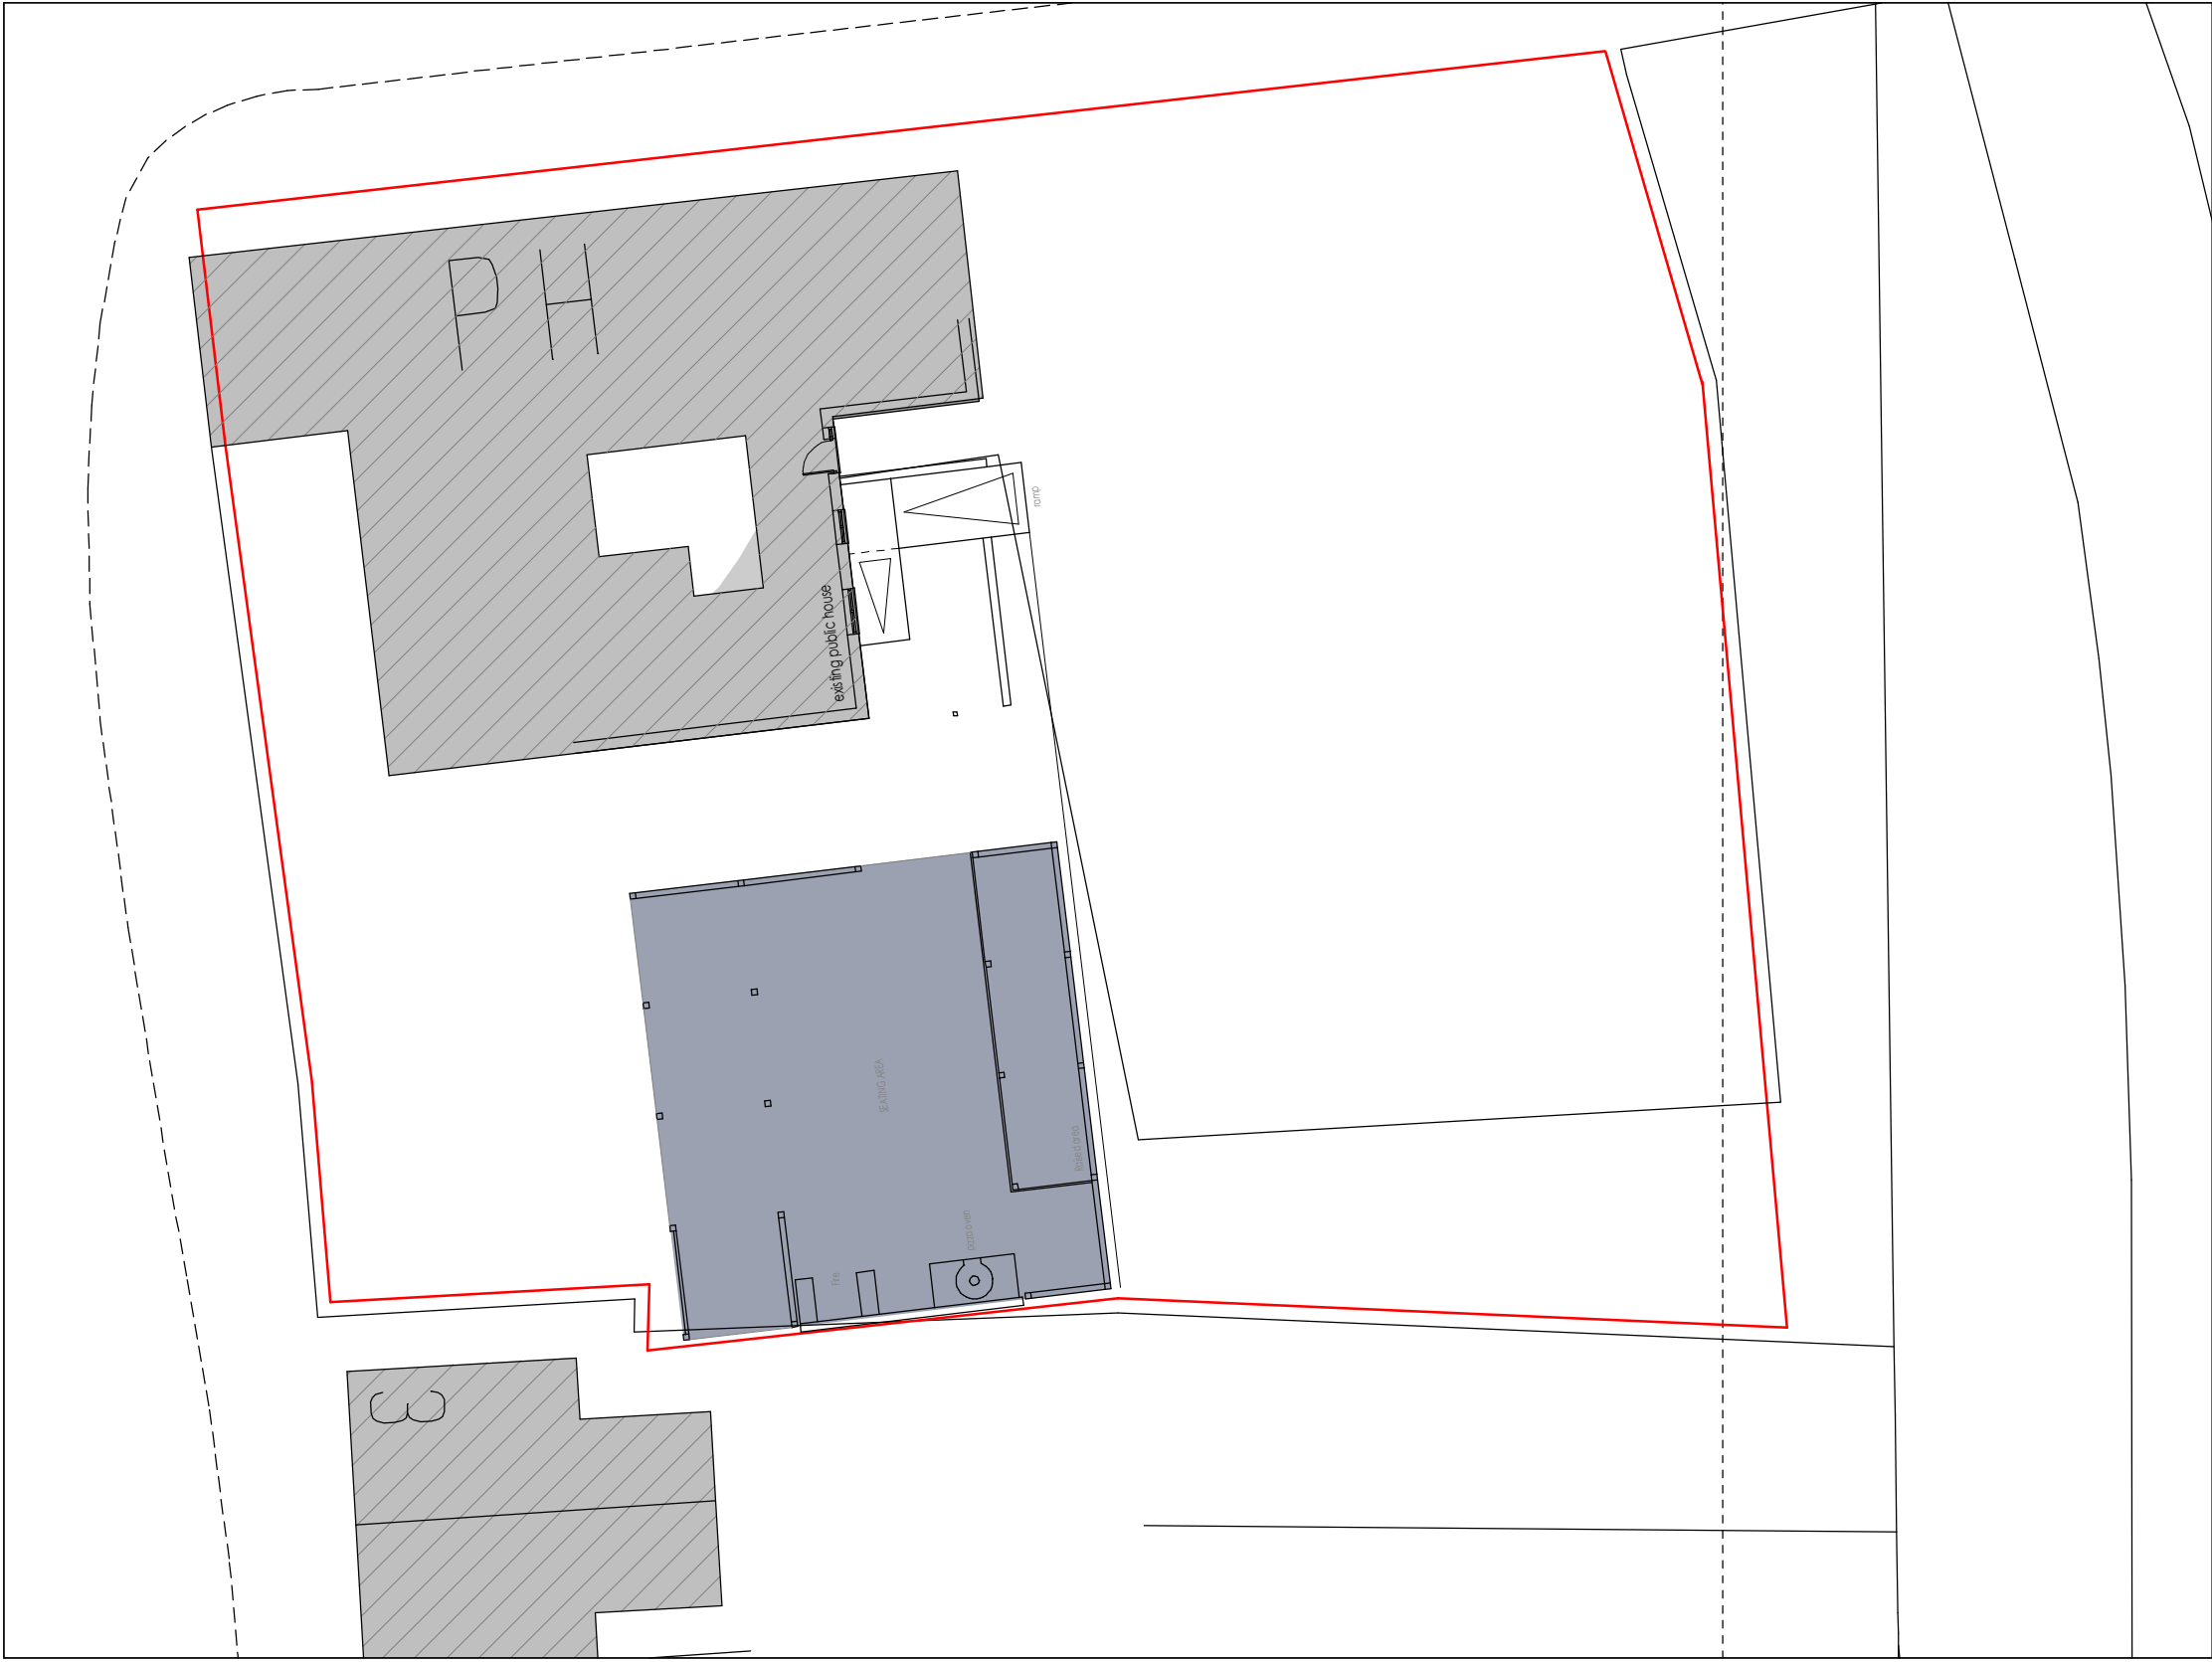

site layout plan
scale 1:200

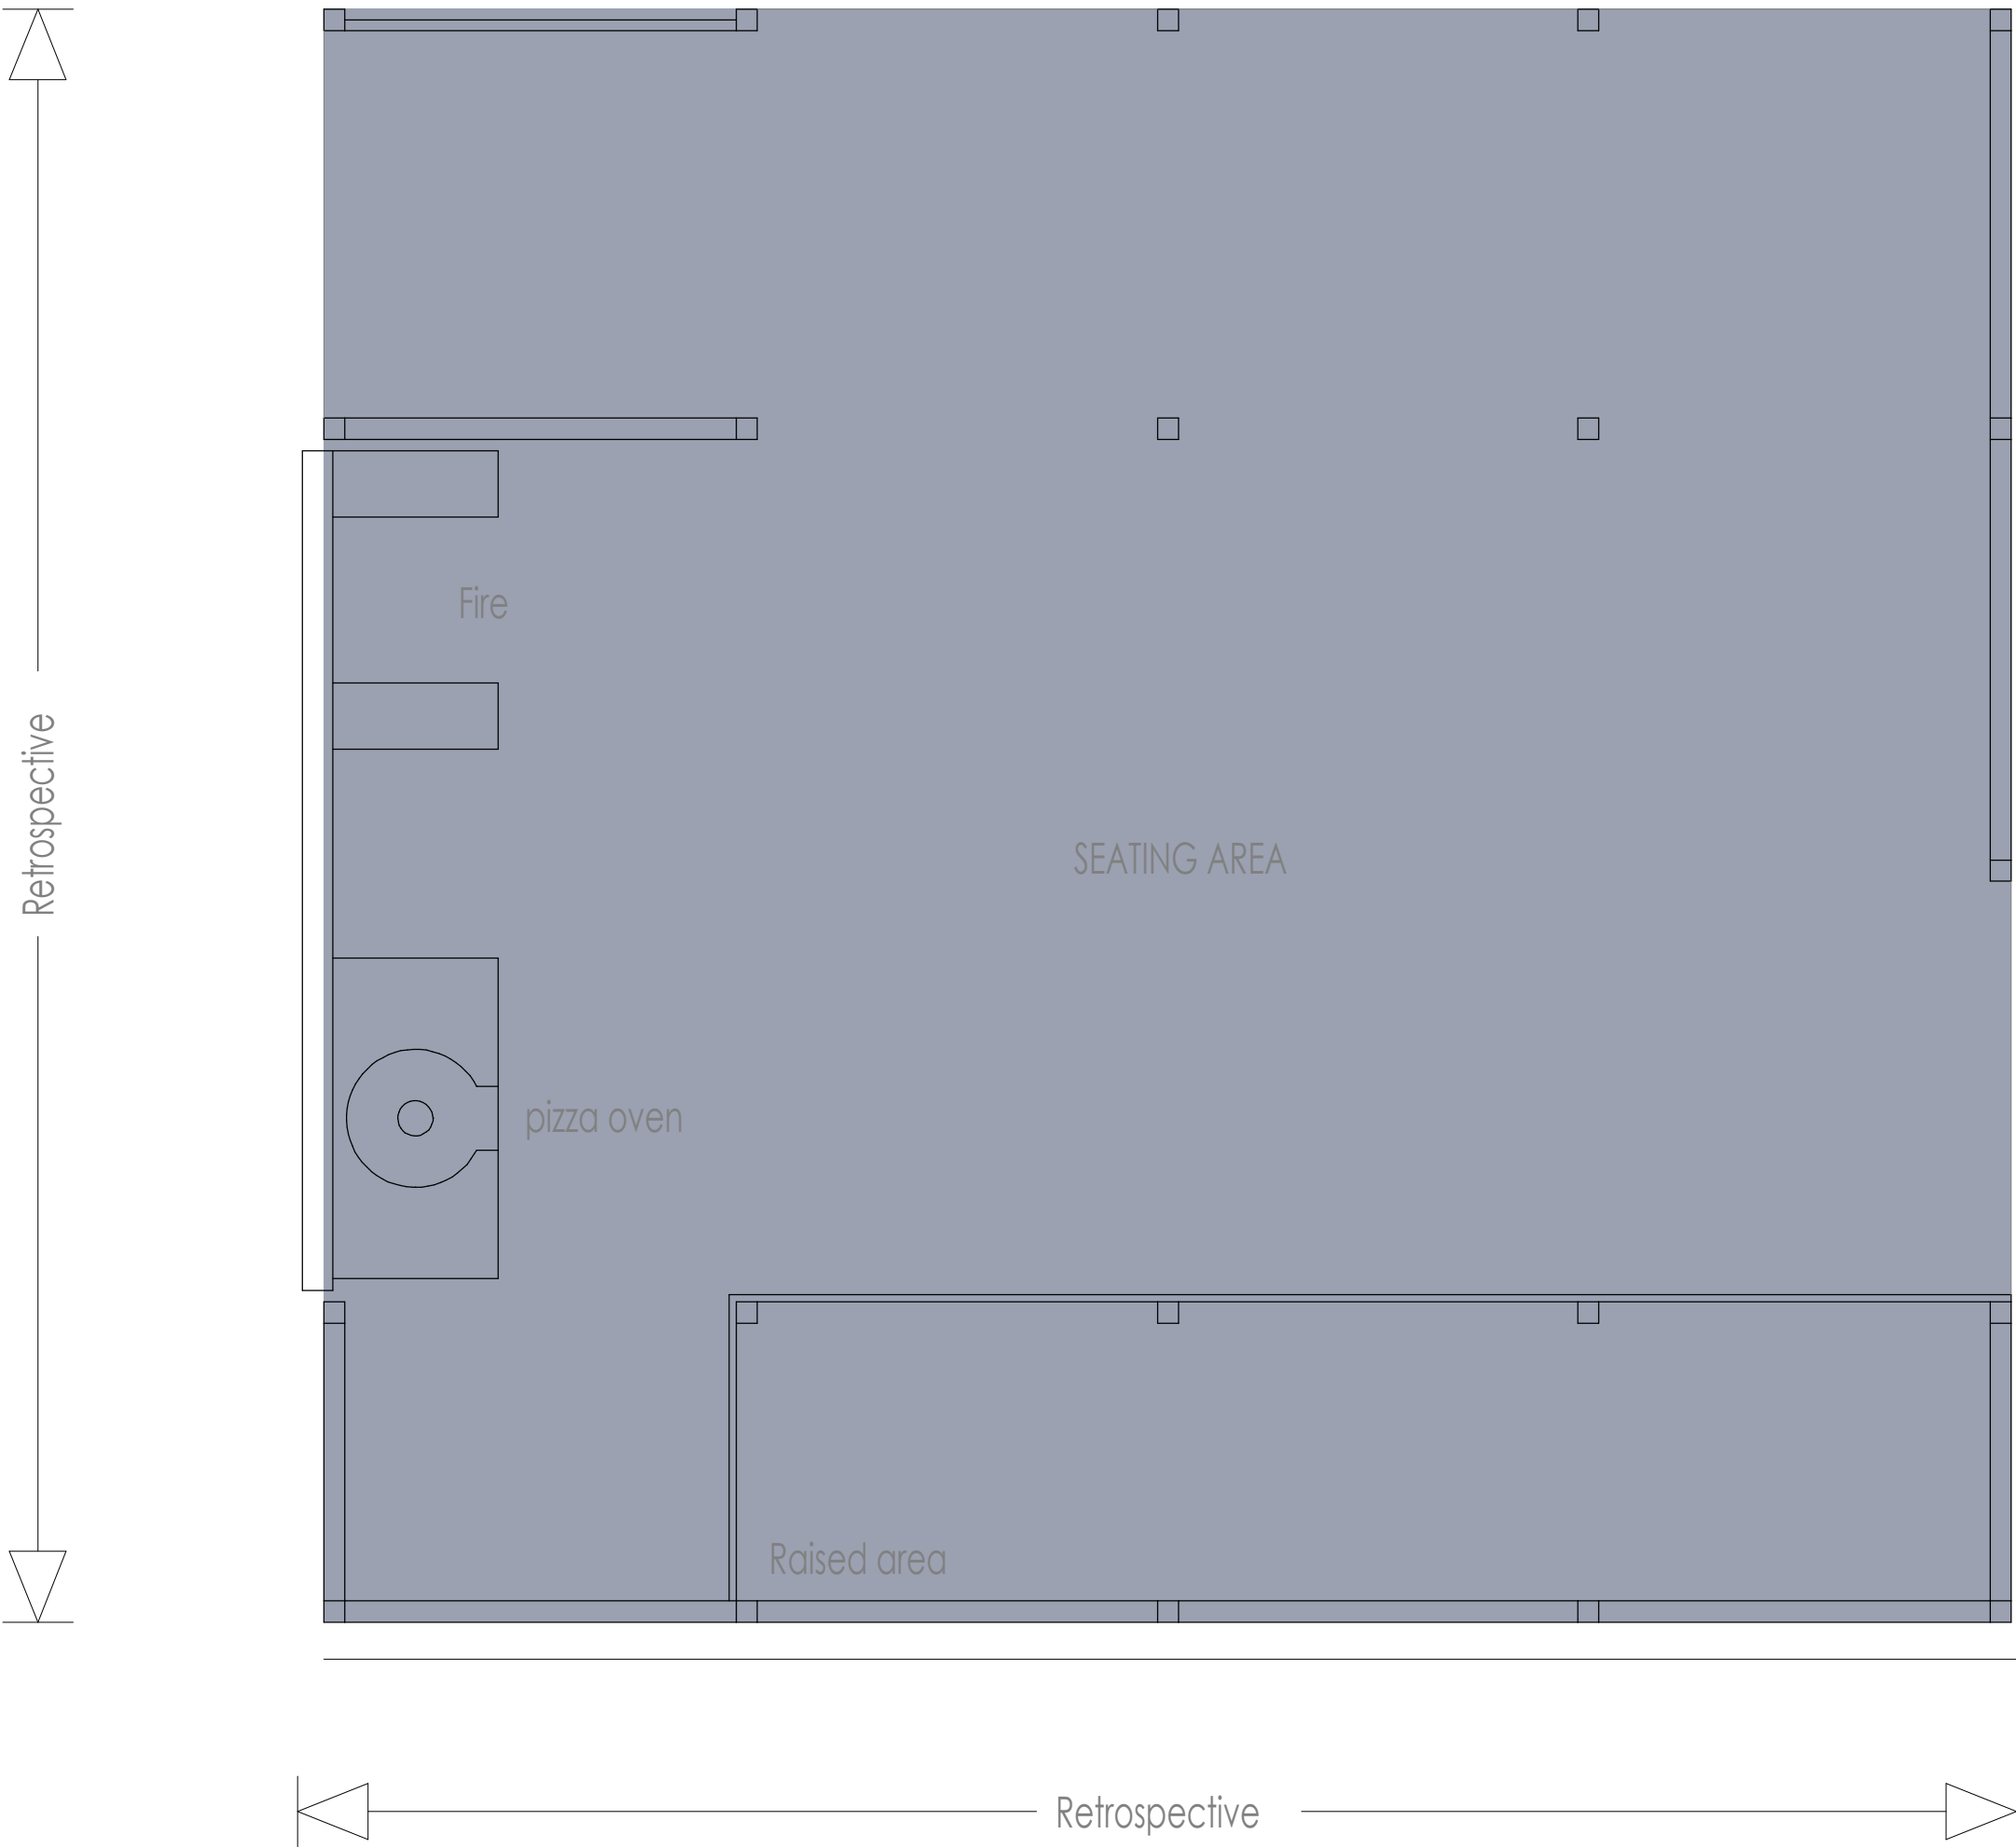

floor plan
scale 1:50

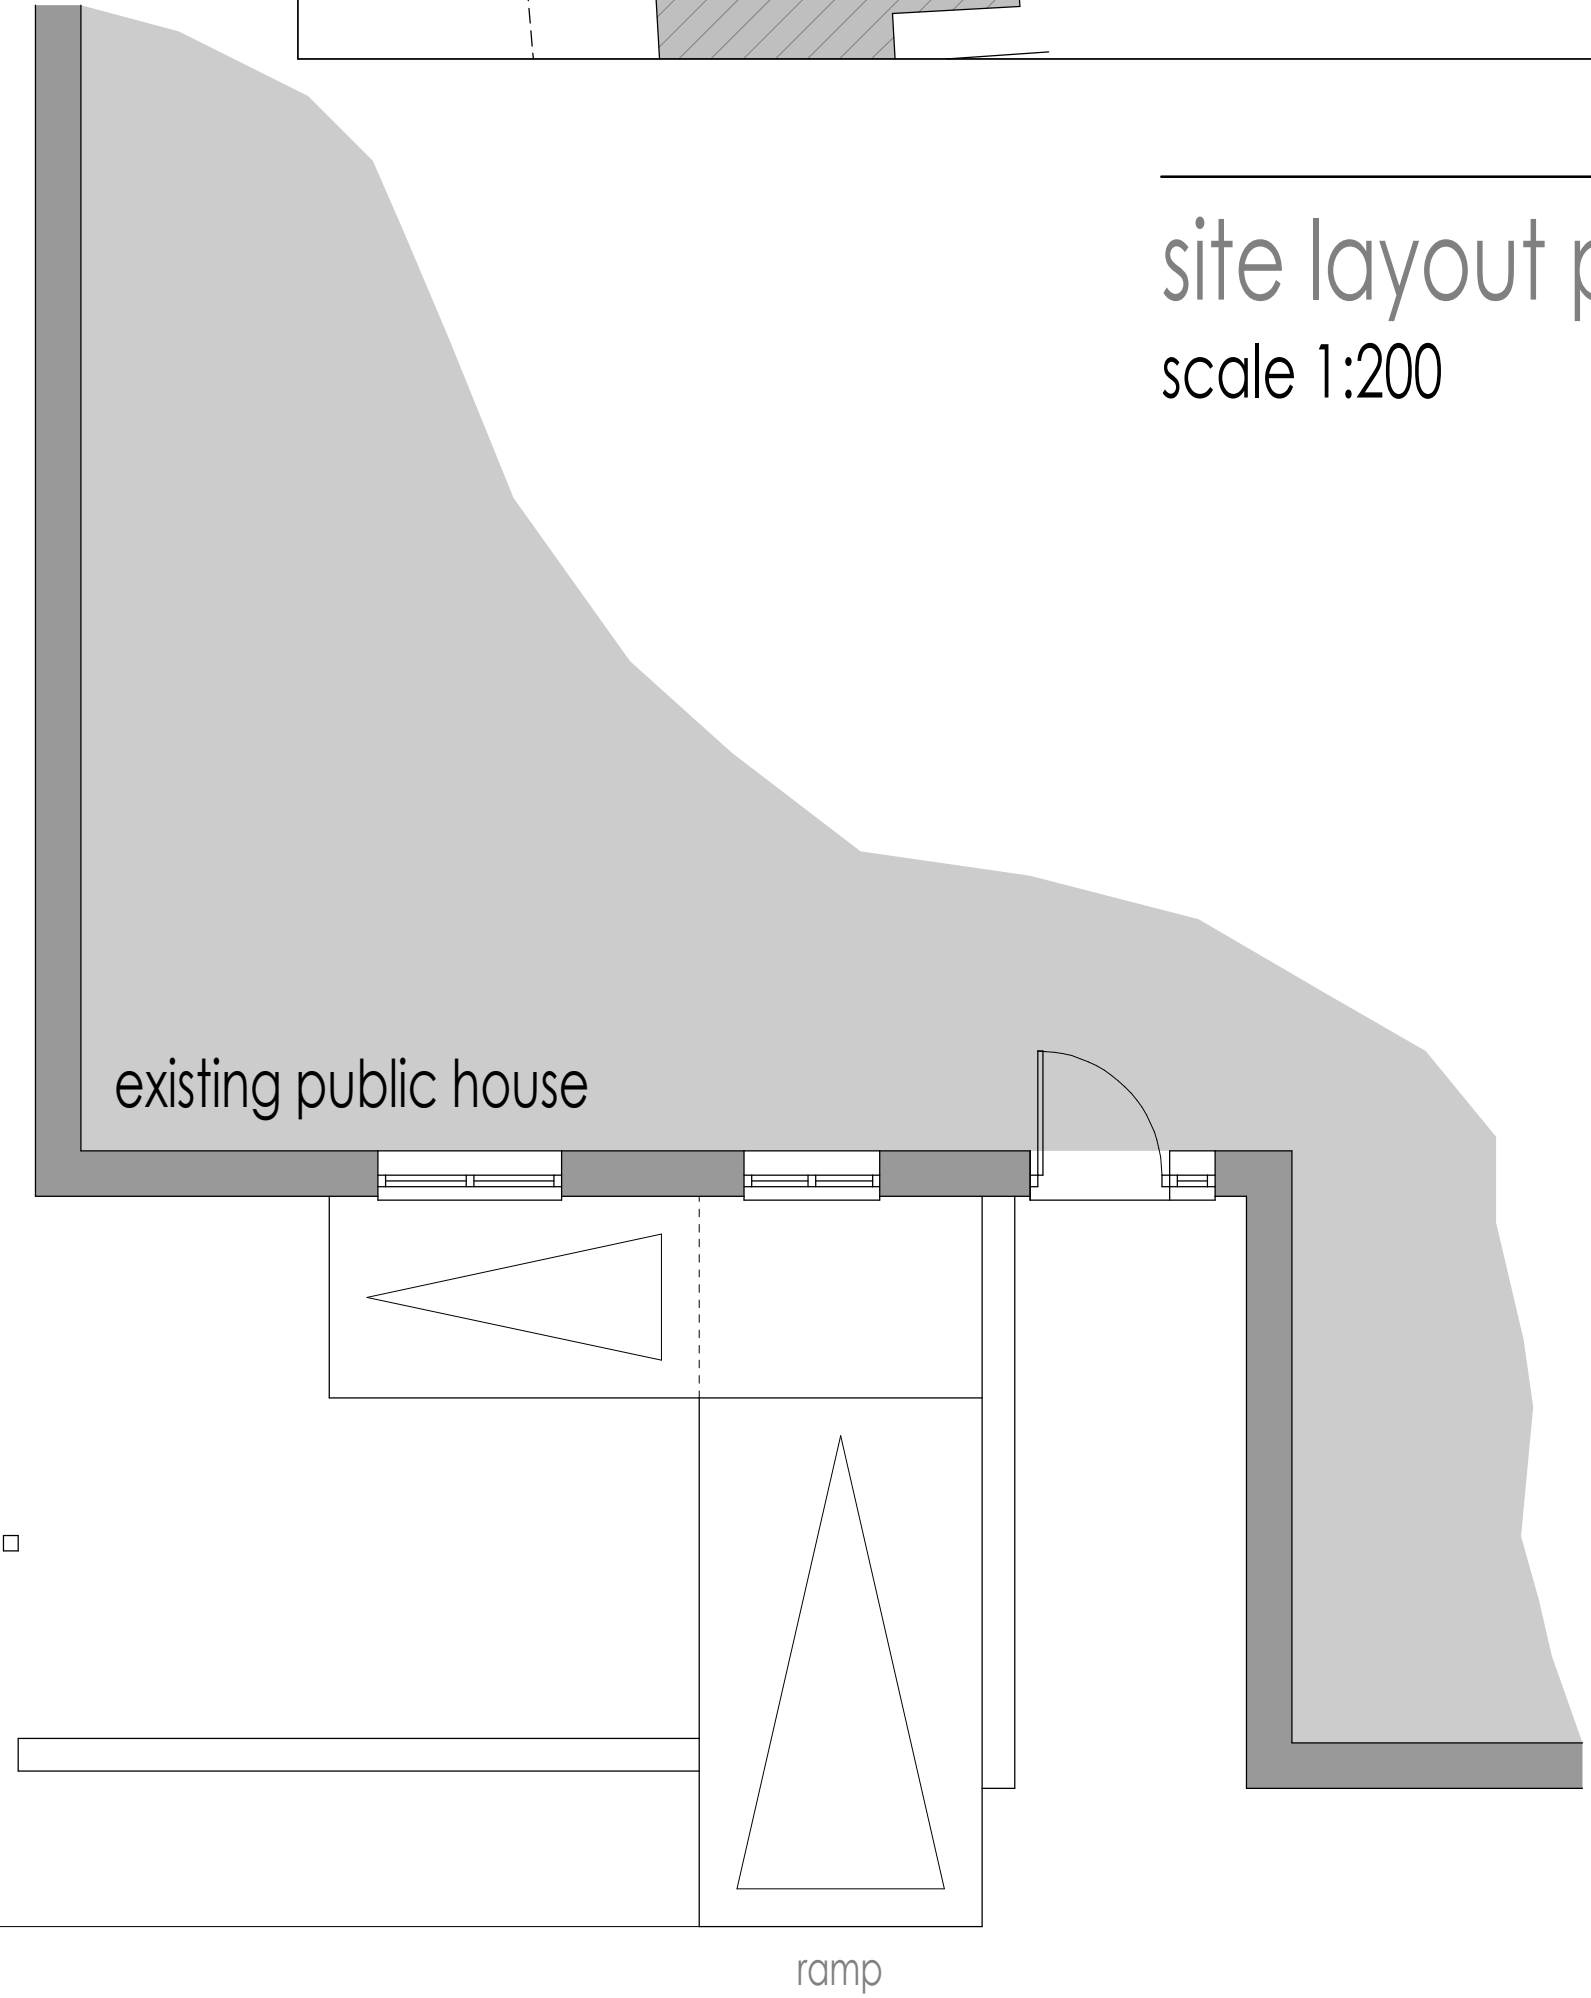

Client		The Huntsman	
Contract		Timber frame outdoor space, to rear beer garden area of the Huntsman Pub Part Retrospective: Part Proposed	
Drawing Title		Existing Conditions Floor Plan & Site Plans	
Date	May 2021	Status	Preliminary
Scale	1:50 @ A1	Contract Number	5640
Drg. No.	5640 - 002	Revision Suffix	
Revisions			