




The Huntsman - Public House

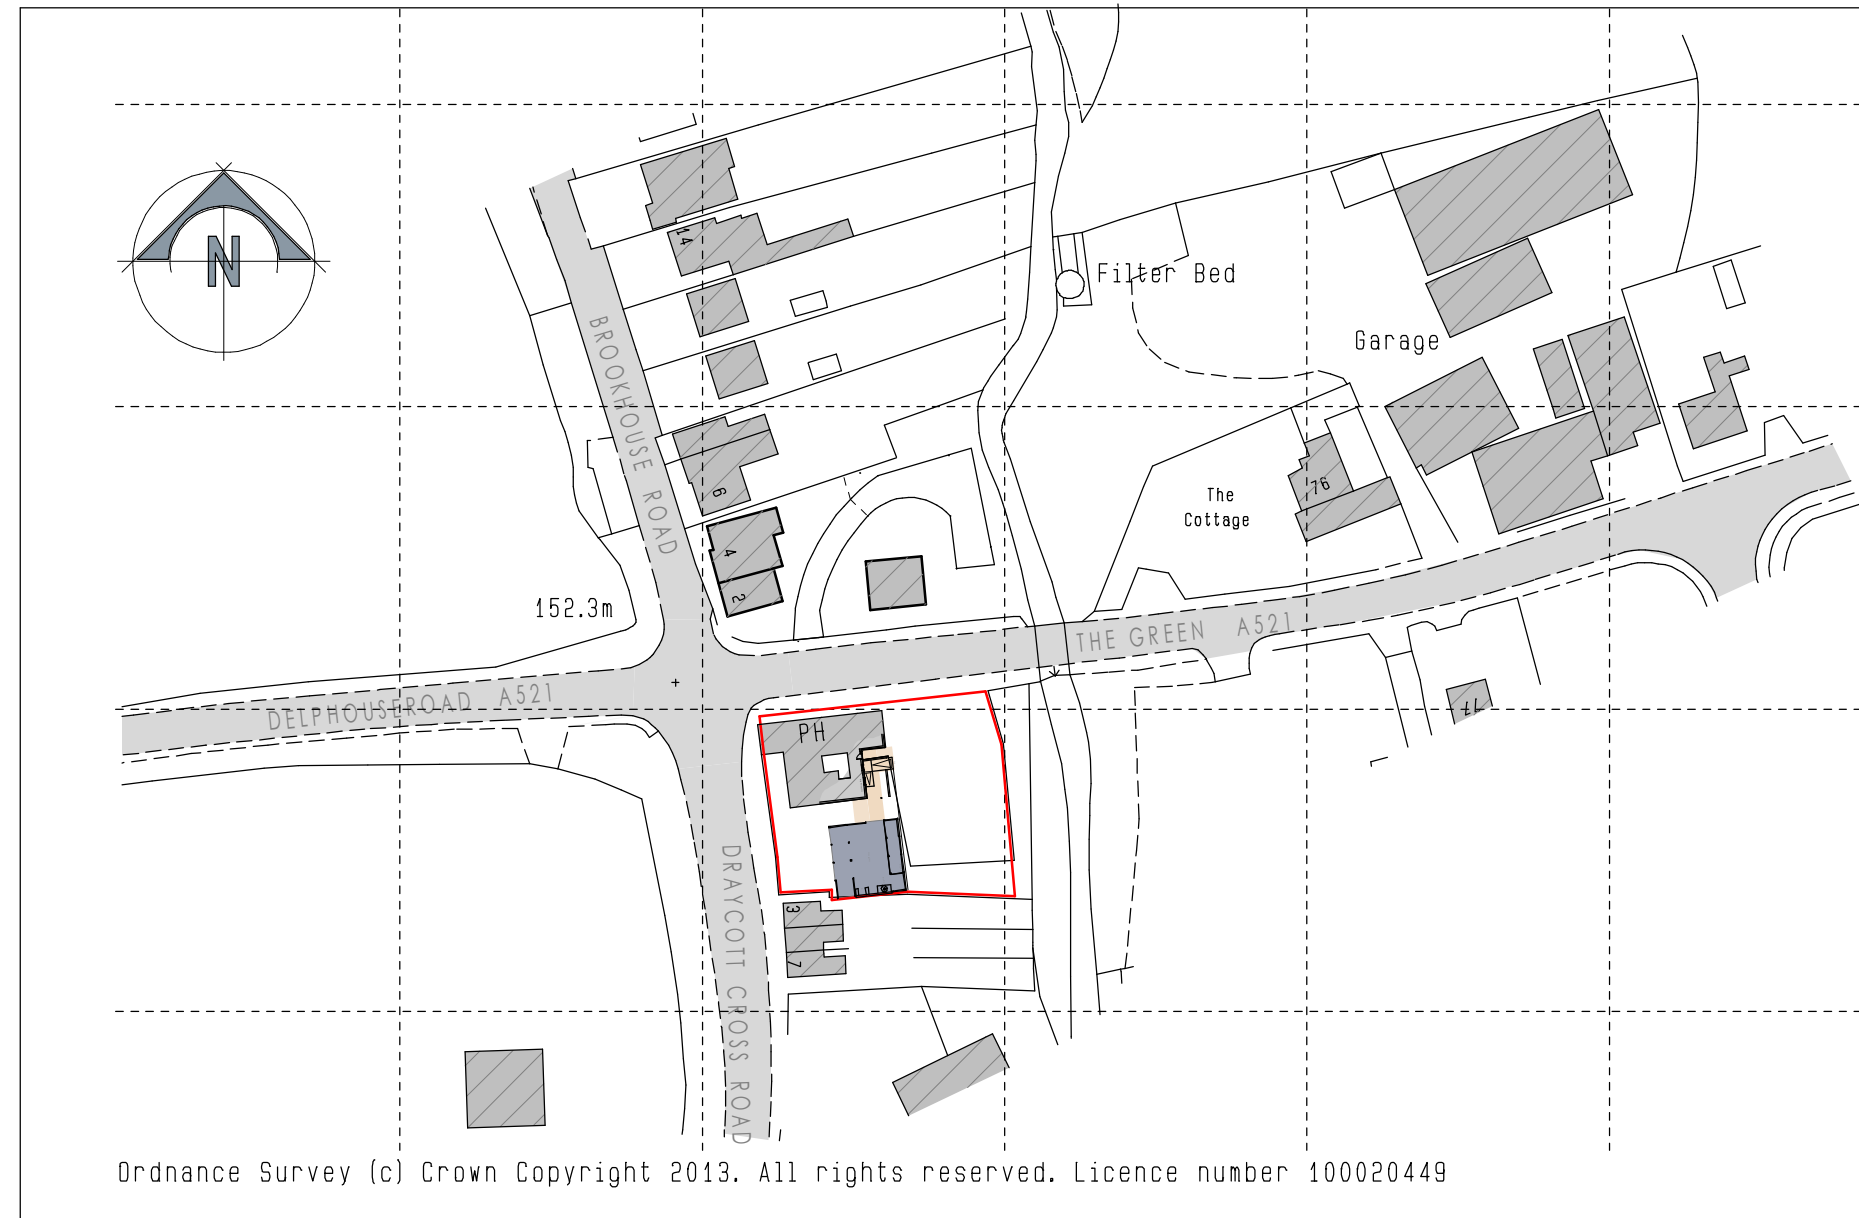

site location plan
scale 1:1250

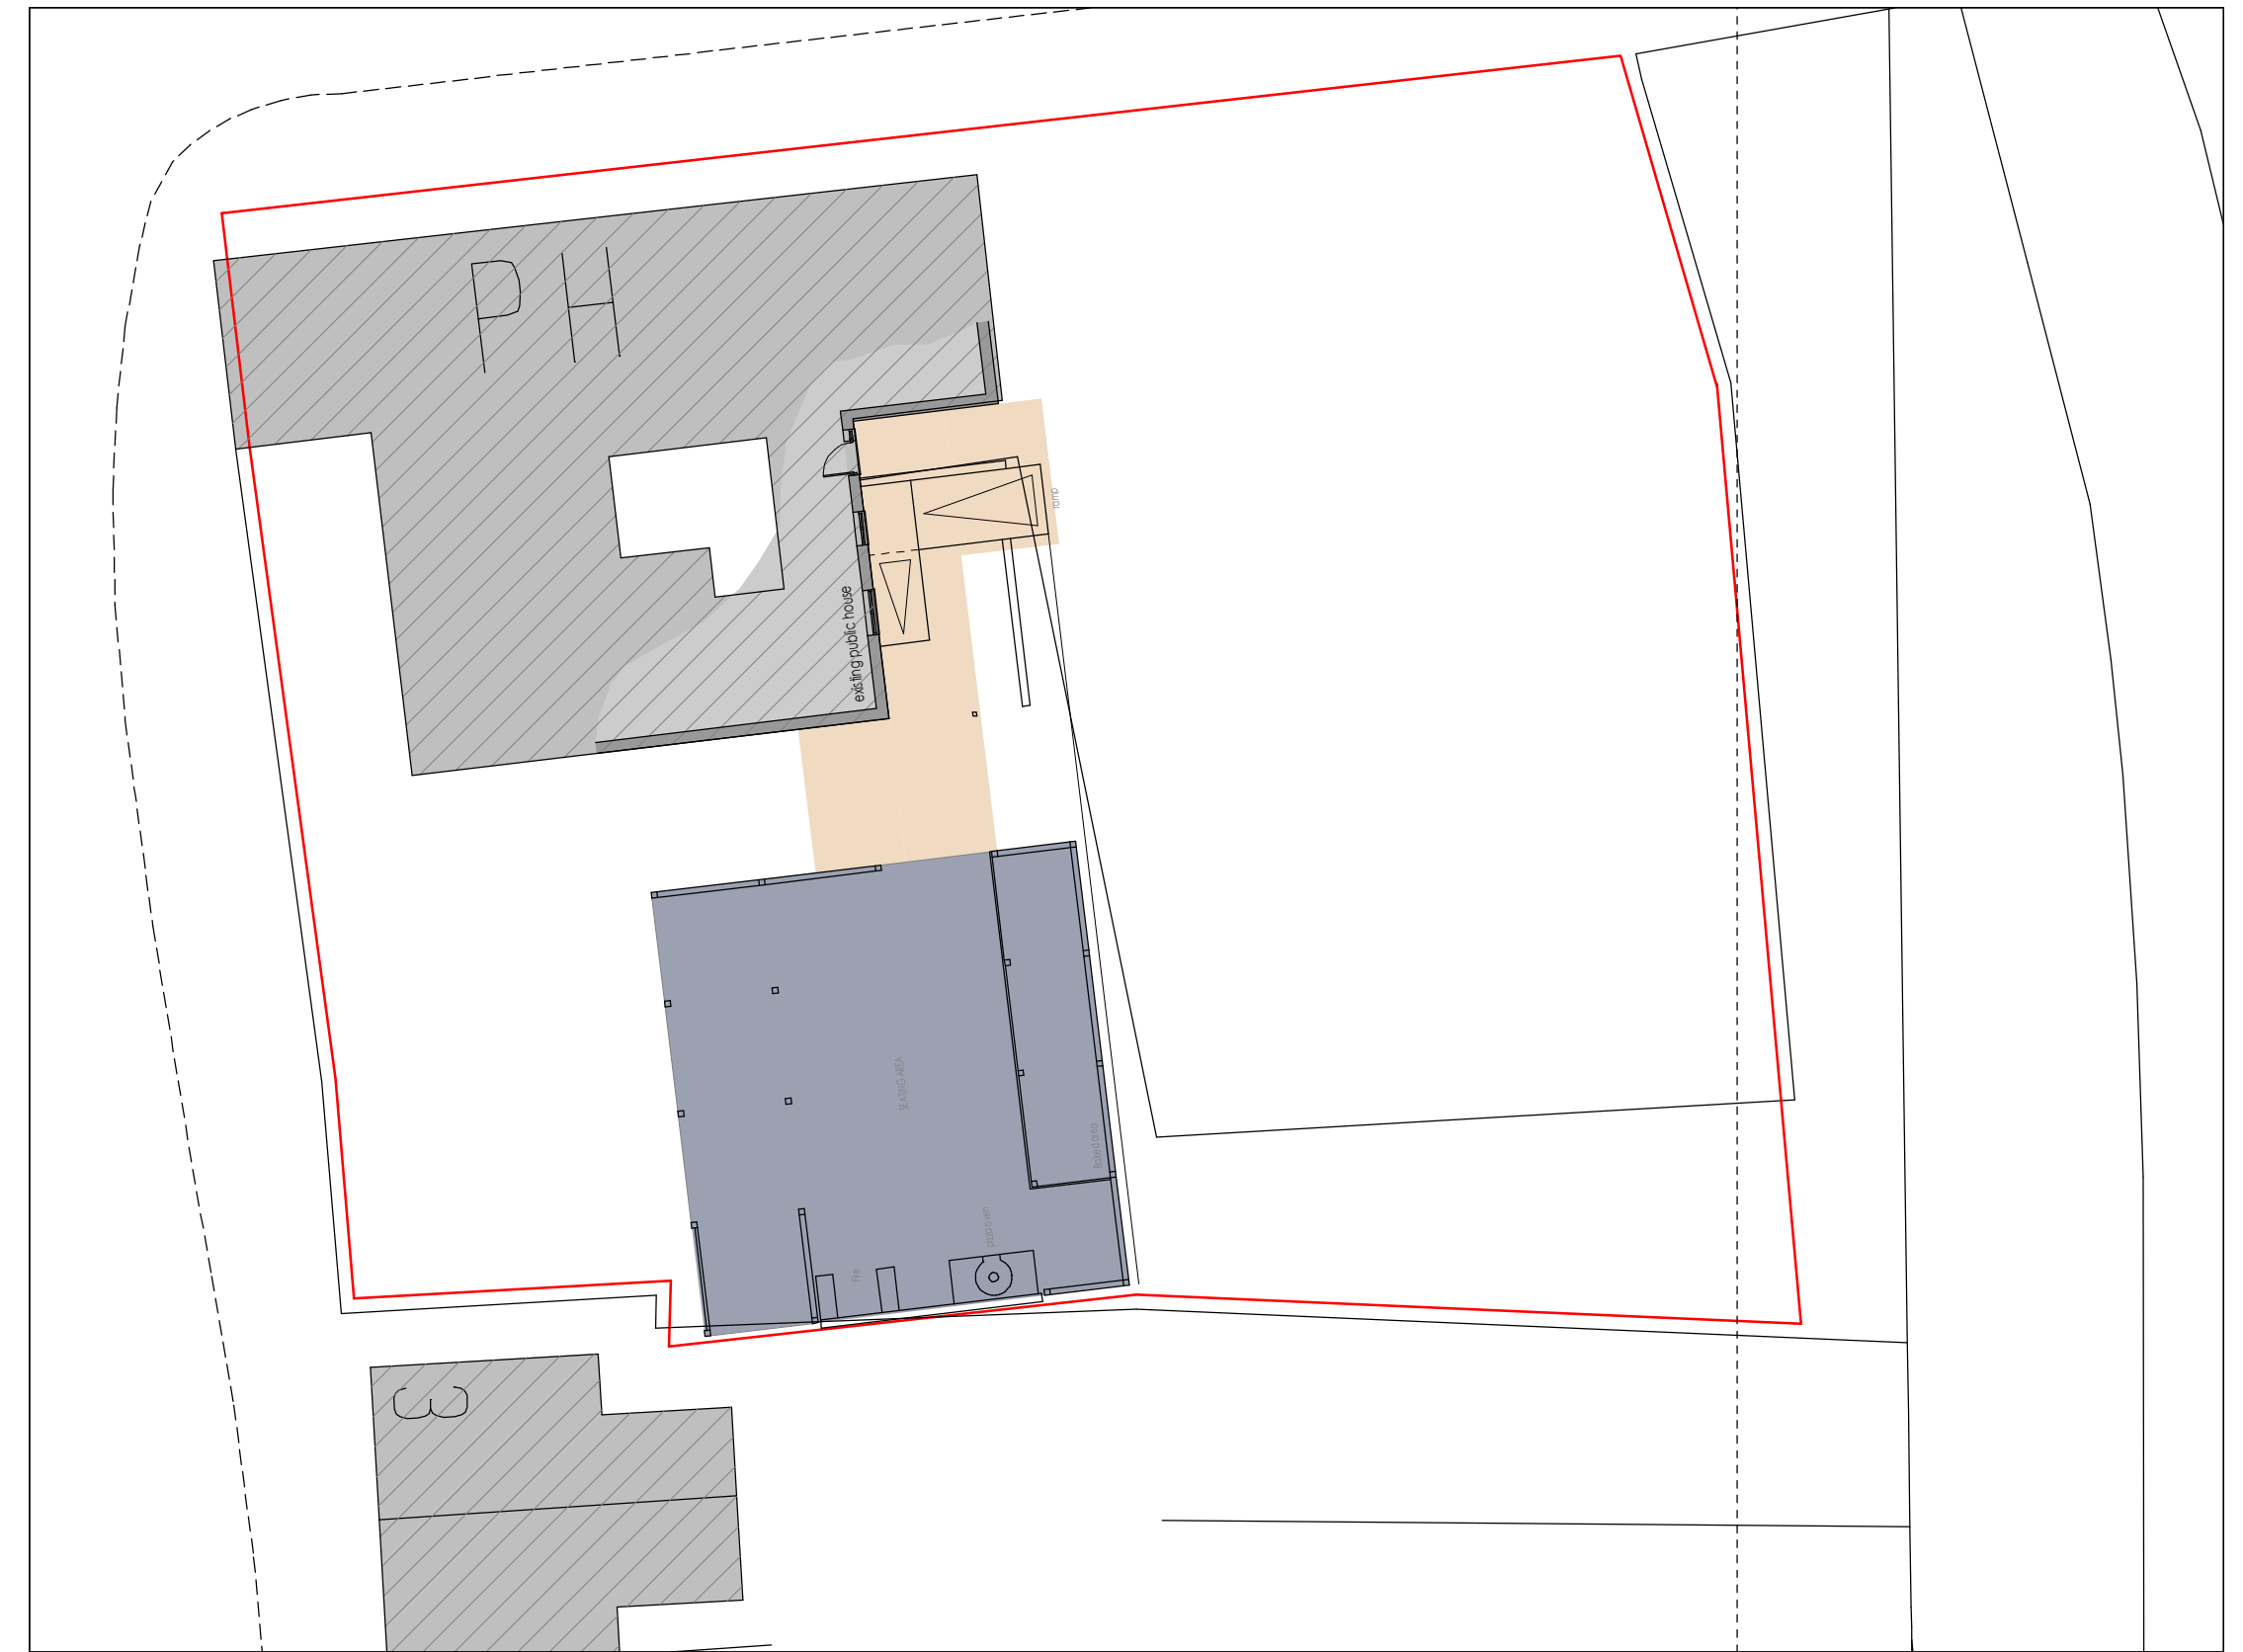

site layout plan
scale 1:200

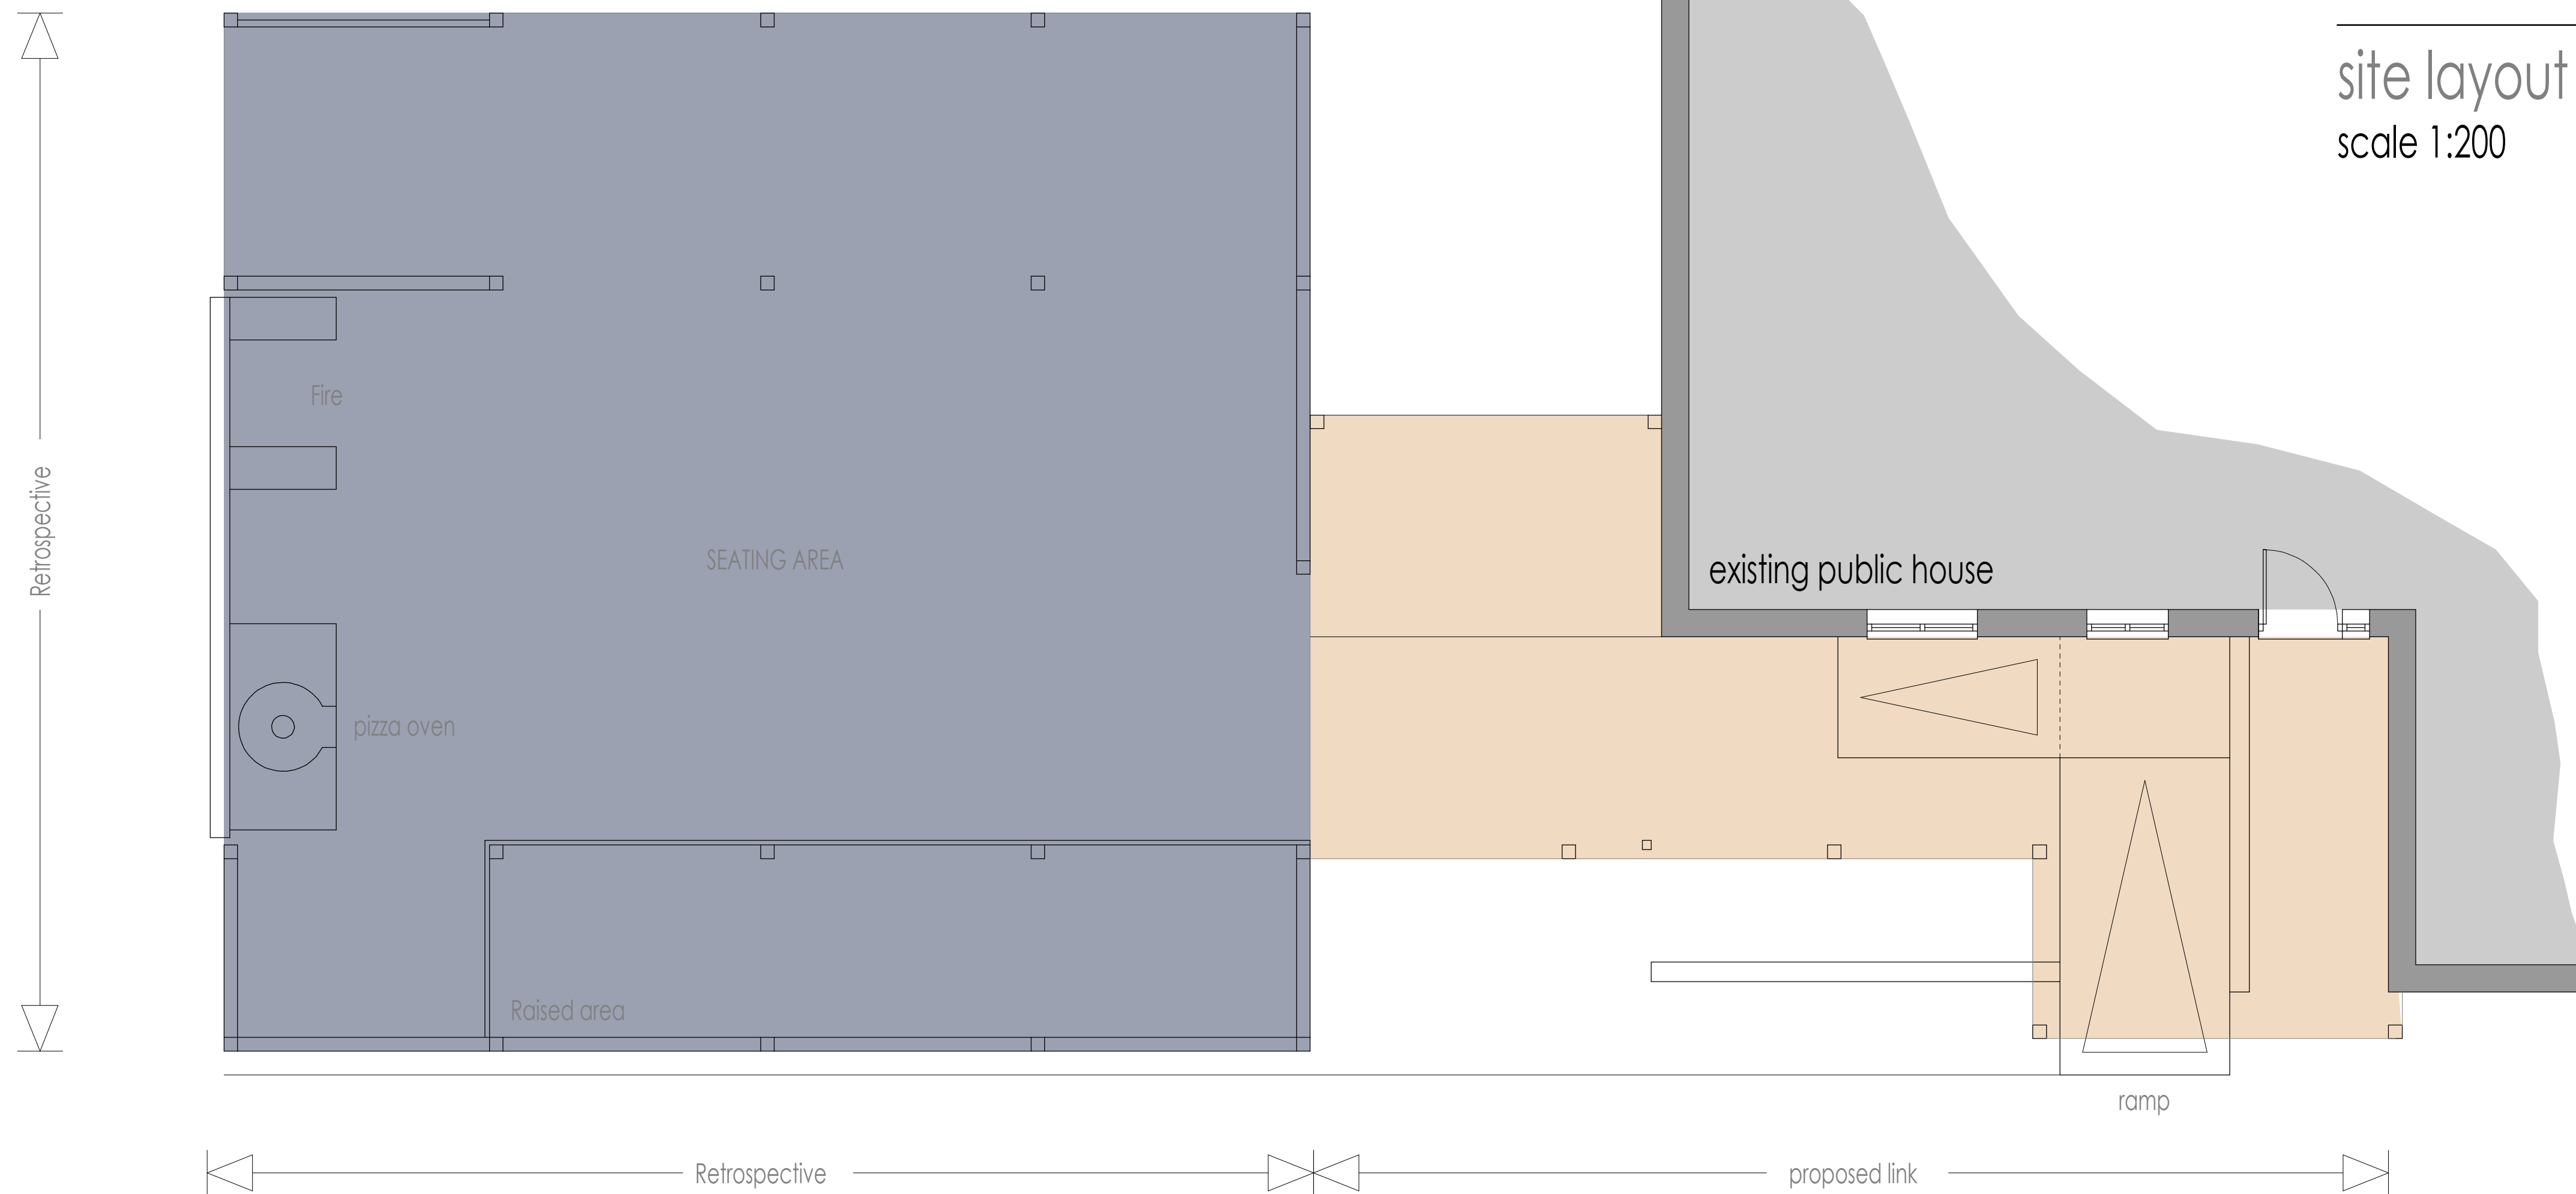

floor plan
scale 1:50

Client												
The Huntsman												
Contract												
Timber frame outdoor space, to rear beer garden area of the Huntsman Pub Part Retrospective: Part Proposed												
Drawing Title												
Proposed Conditions Floor Plan & Site Plans												
Date				May 2021								
Status				Preliminary								
Scale				1:50 @ A1								
Contract Number				5640								
Drg. No.				5640 - 003								
Revision Suffix				A								
A												
Revisions												
Rev A		06.06.21		Entrance Amended								