


- Notes:**
1. All dimensions are in mm & are to be checked on site prior to construction & confirmation. This drawing is the property of P.A. Taylor Plans & should not be reproduced without permission. All discrepancies to be brought to the attention of the draughtsman immediately. The drawing shall be read in conjunction with all relevant specifications & specifications.
 2. The Contractor is to check and verify all building and site dimensions, levels and services. All details and workmanship are to comply with current British Standards, British Standards Code of Practice, Building Regulations & Building Standards.

Rev.	Date	Specification/Remarks	By

P.A. TAYLOR PLANS

Extensions, Loft Conversions,
Local New Builds & Building Surveys.

The Sand Quarry,
Houghier Wall Rd,
Audley,
Staffordshire, ST7 8JA.
Tel: (01782) 721111
Mob: (07714) 690927

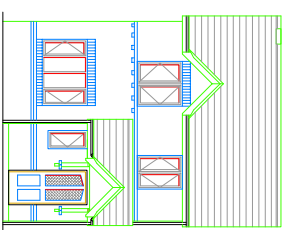

Qualified Building Surveyor

Client:
Mr J Beaumont


Project:
Crooney Bank Farm
Baginball
Stoke on Trent ST9 9JY

Drawing Title:
Existing Ground and First Floor Plans
PLANNING

Scale:	Paper Size:	Date Created:
1:50	A1	Jan 2021
Drawing Number:	6806.01	Drawing Revision:



Existing first floor plan

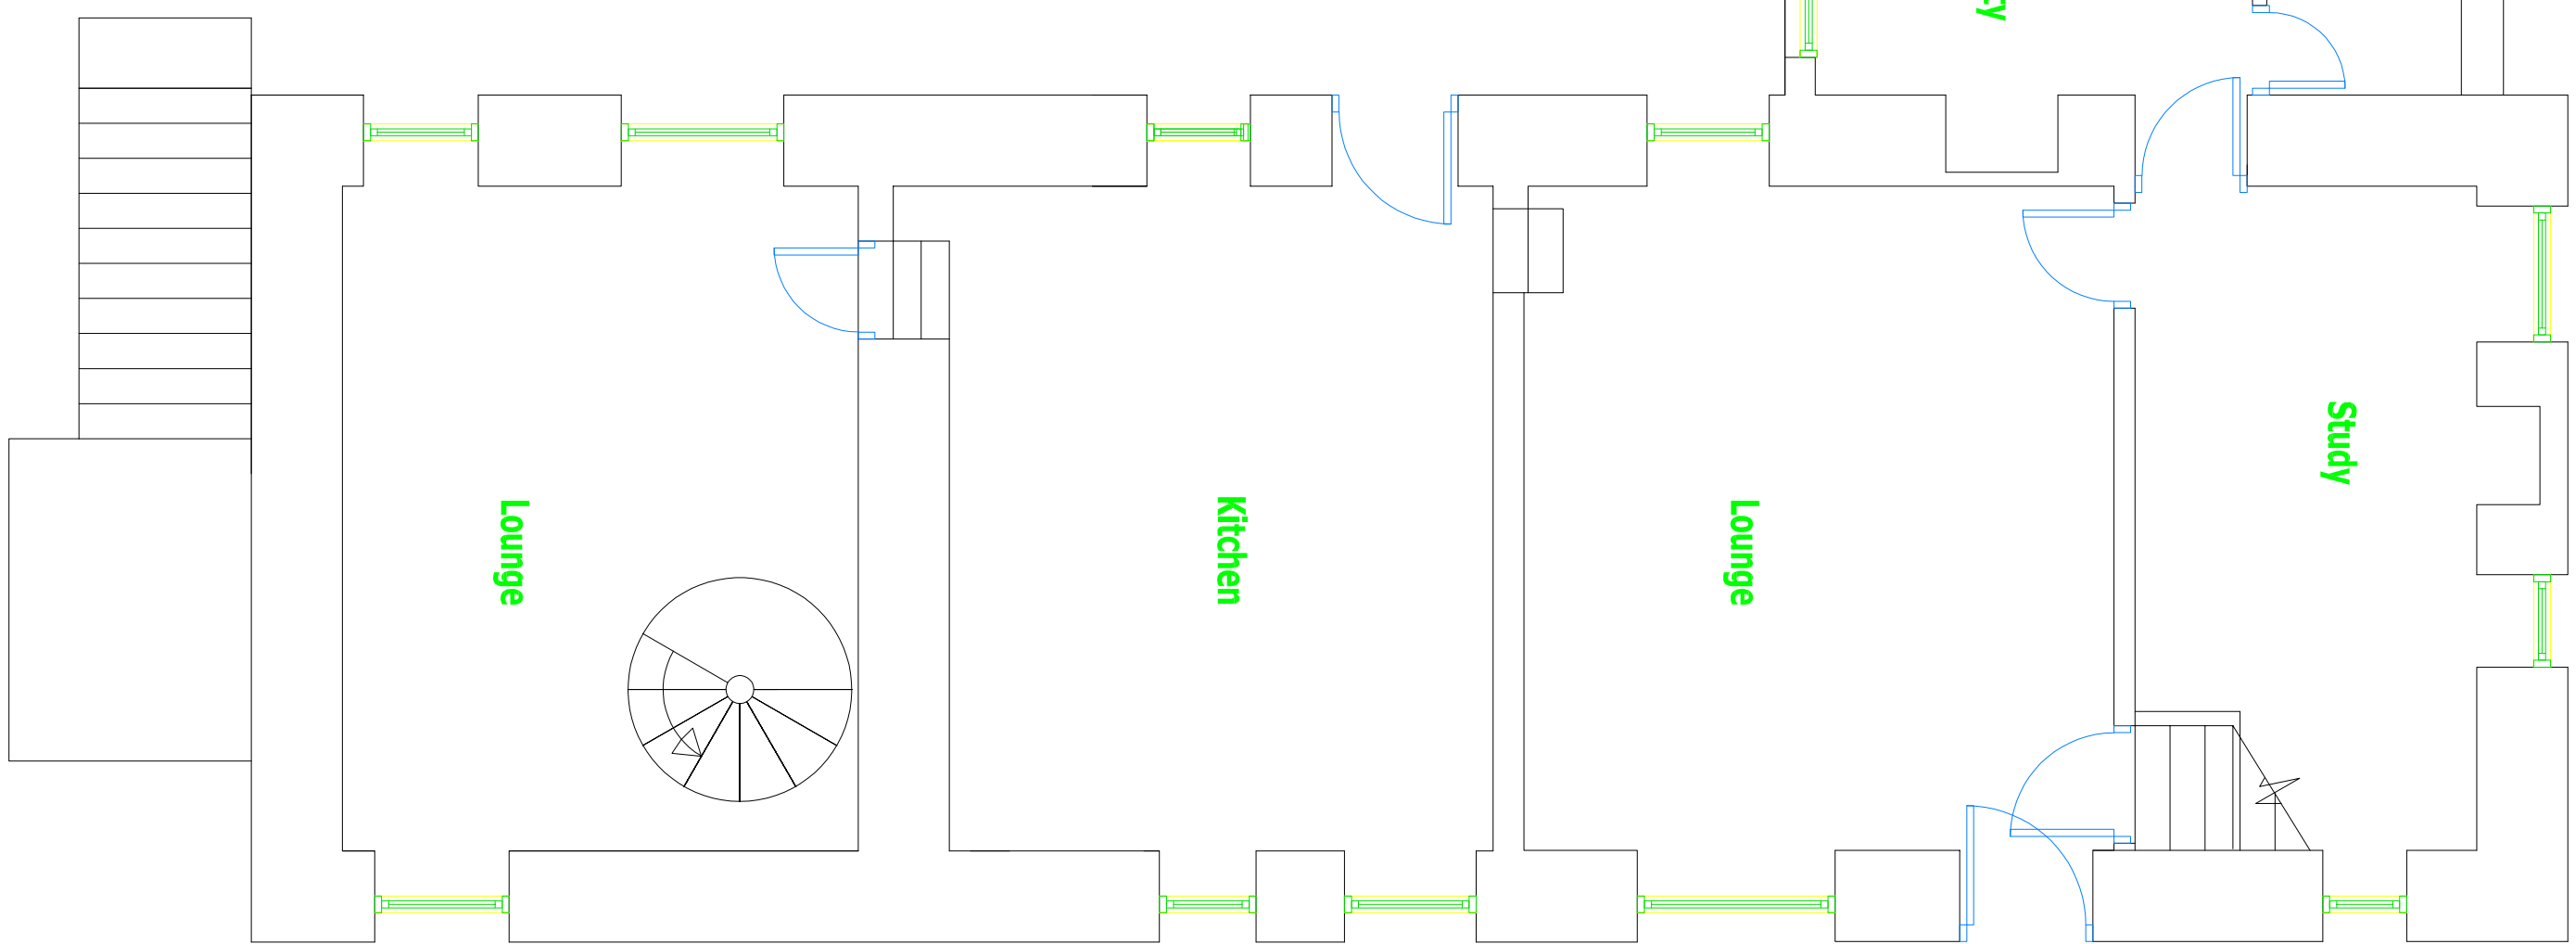

Existing ground floor plan

