



Notes:


1. All foundations are in situ & are to be checked on site prior to construction & completion. This drawing is the property of P.A. Taylor Plans & should not be reproduced without permission. All discrepancies to be brought to the attention of the drawing & specification. This drawing shall be used in conjunction with all relevant standards.
2. The Contractor is to check and verify all building and site dimensions, levels and service locations including sewer level levels at connection points before work commences. Materials and workmanship are to comply with current British Standards, British Standards Code of Practice, Building Regulations & Building Standards.

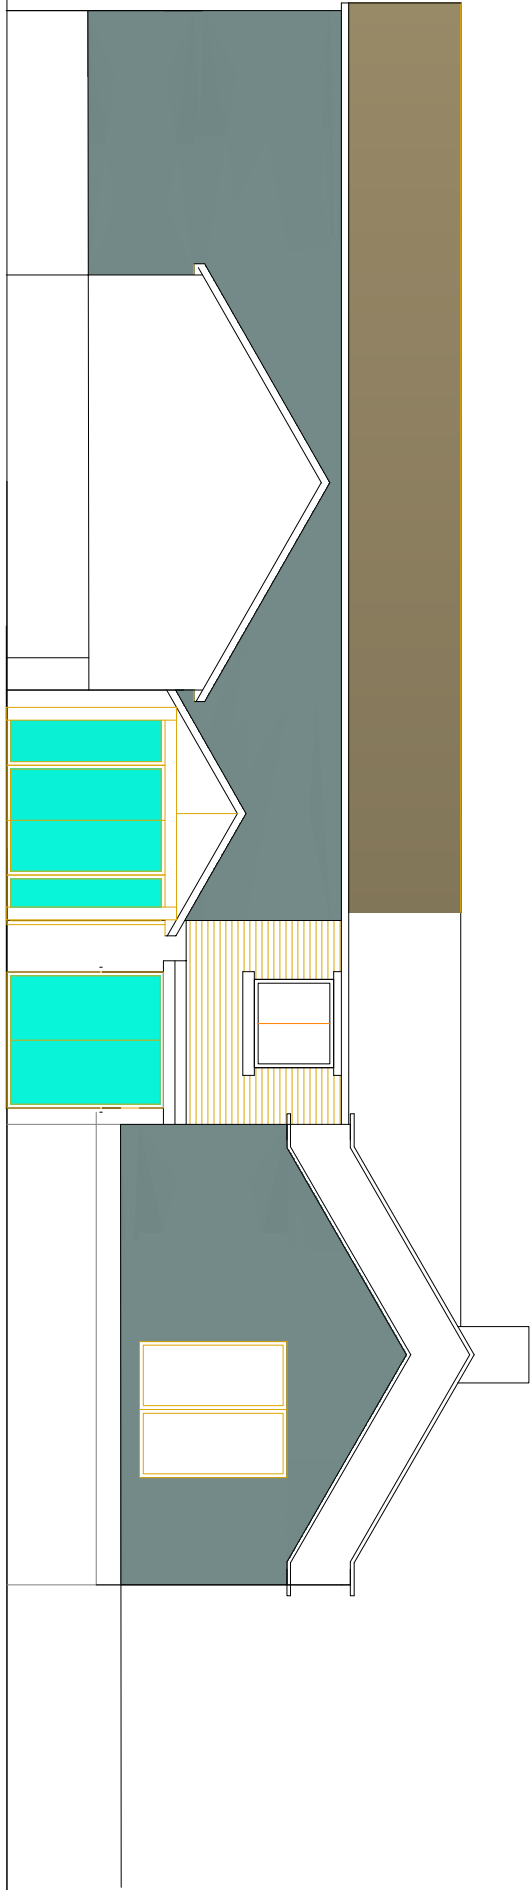


Proposed Planning Front elevation

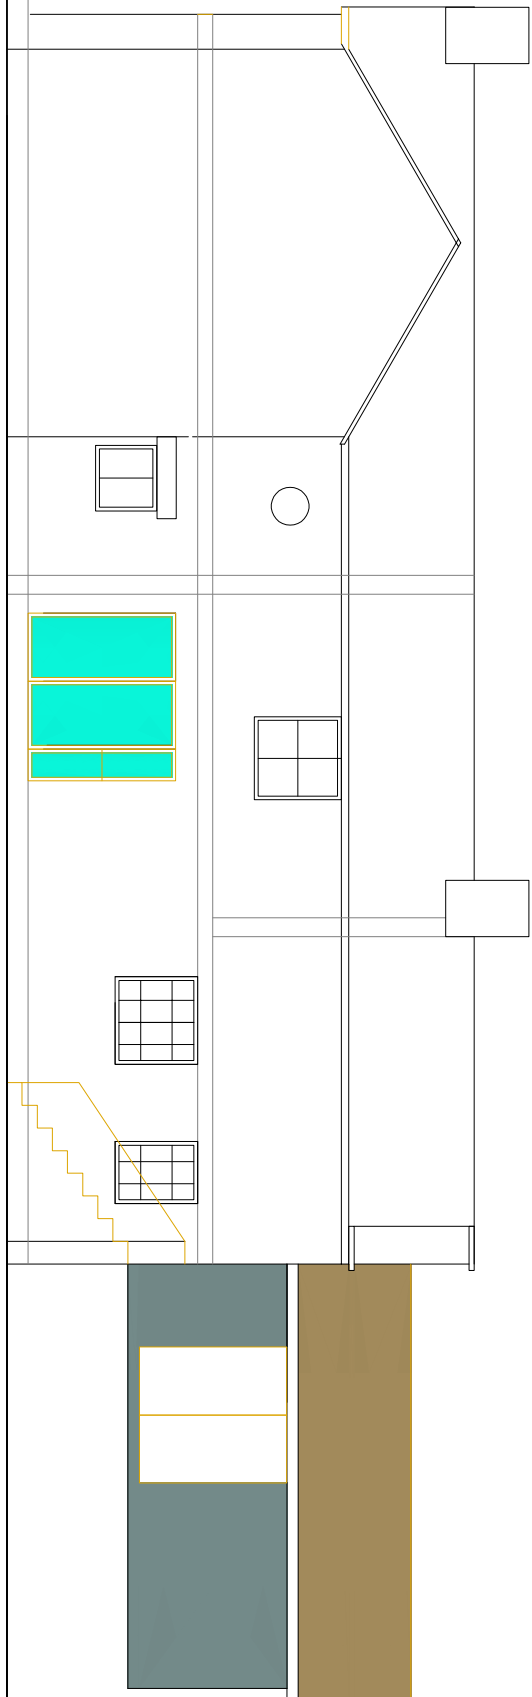


Proposed Planning side elevation from court yard

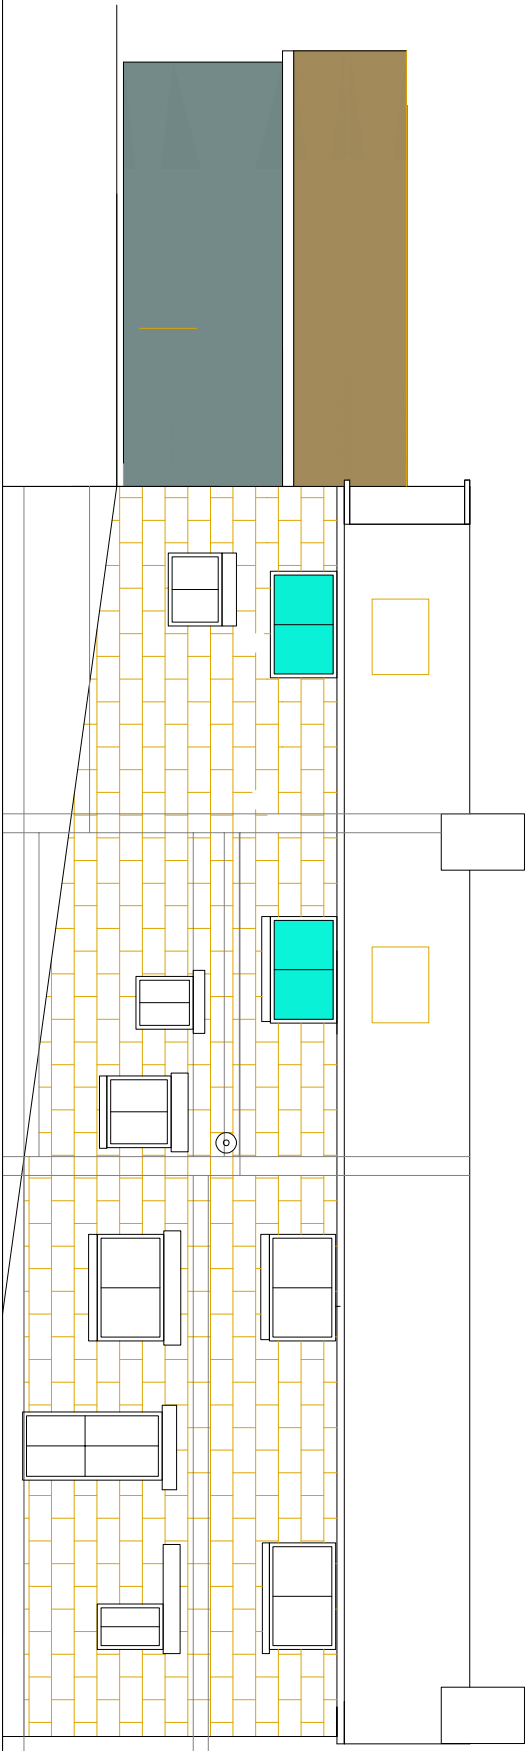


Proposed side elevation from pond area

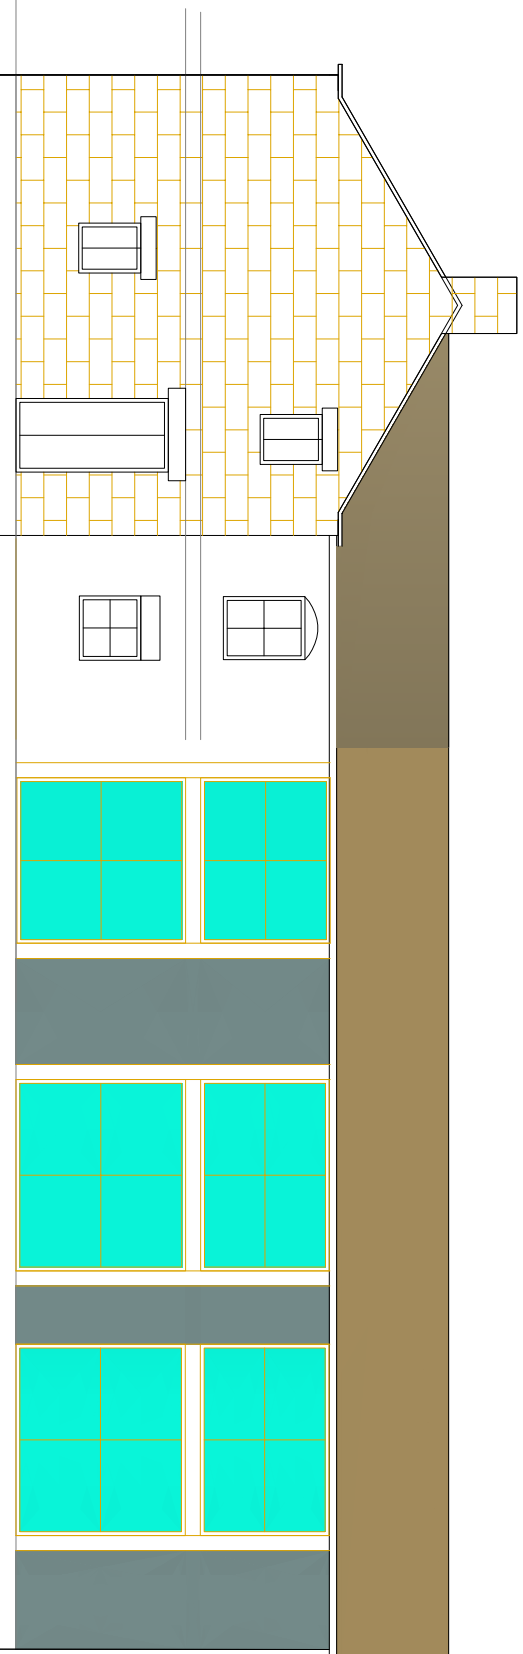

Proposed planning rear elevation

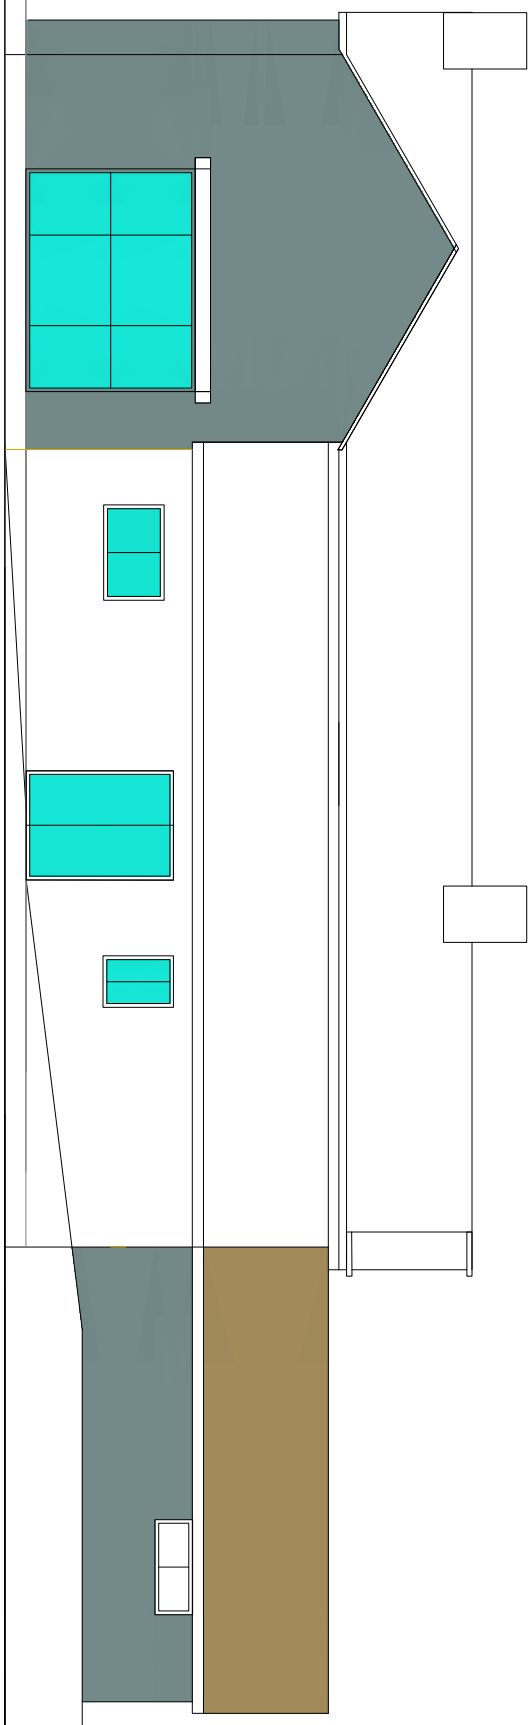

Proposed planning side elevation from Field

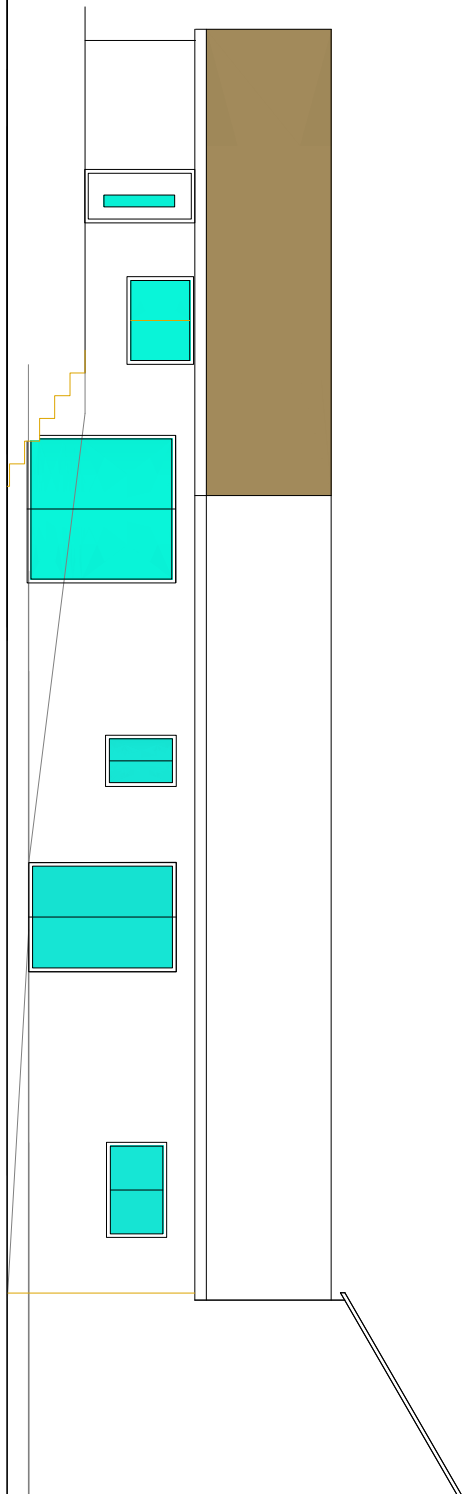


Proposed planning side elevation barn from court yard

P.A. TAYLOR
PLANS

Extensions, Loft Conversions,
Local New Builds & Building Surveys.

The Sand Quarry,
Houghier Wall Rd,
Aurdley,
Staffordshire, ST7 8JA.
Tel: (01782) 721111
Mob: (07714) 690927

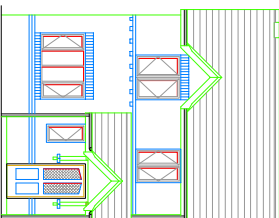

Qualified Building Surveyor

Client:
Mr J Beaumont

Project:
Corney Bank Farm
Bagnall
Stoke on Trent ST9 9JY

Drawing Title:
Elevations
Proposed Plans PLANNING

Rev:	Date:	Status/Comments:	By:
1			

Scale:	1:100	Page Size:	A1	Date Created:	Jan 2021
Drawing Number:	6806.13	Drawing Revision:	A		