
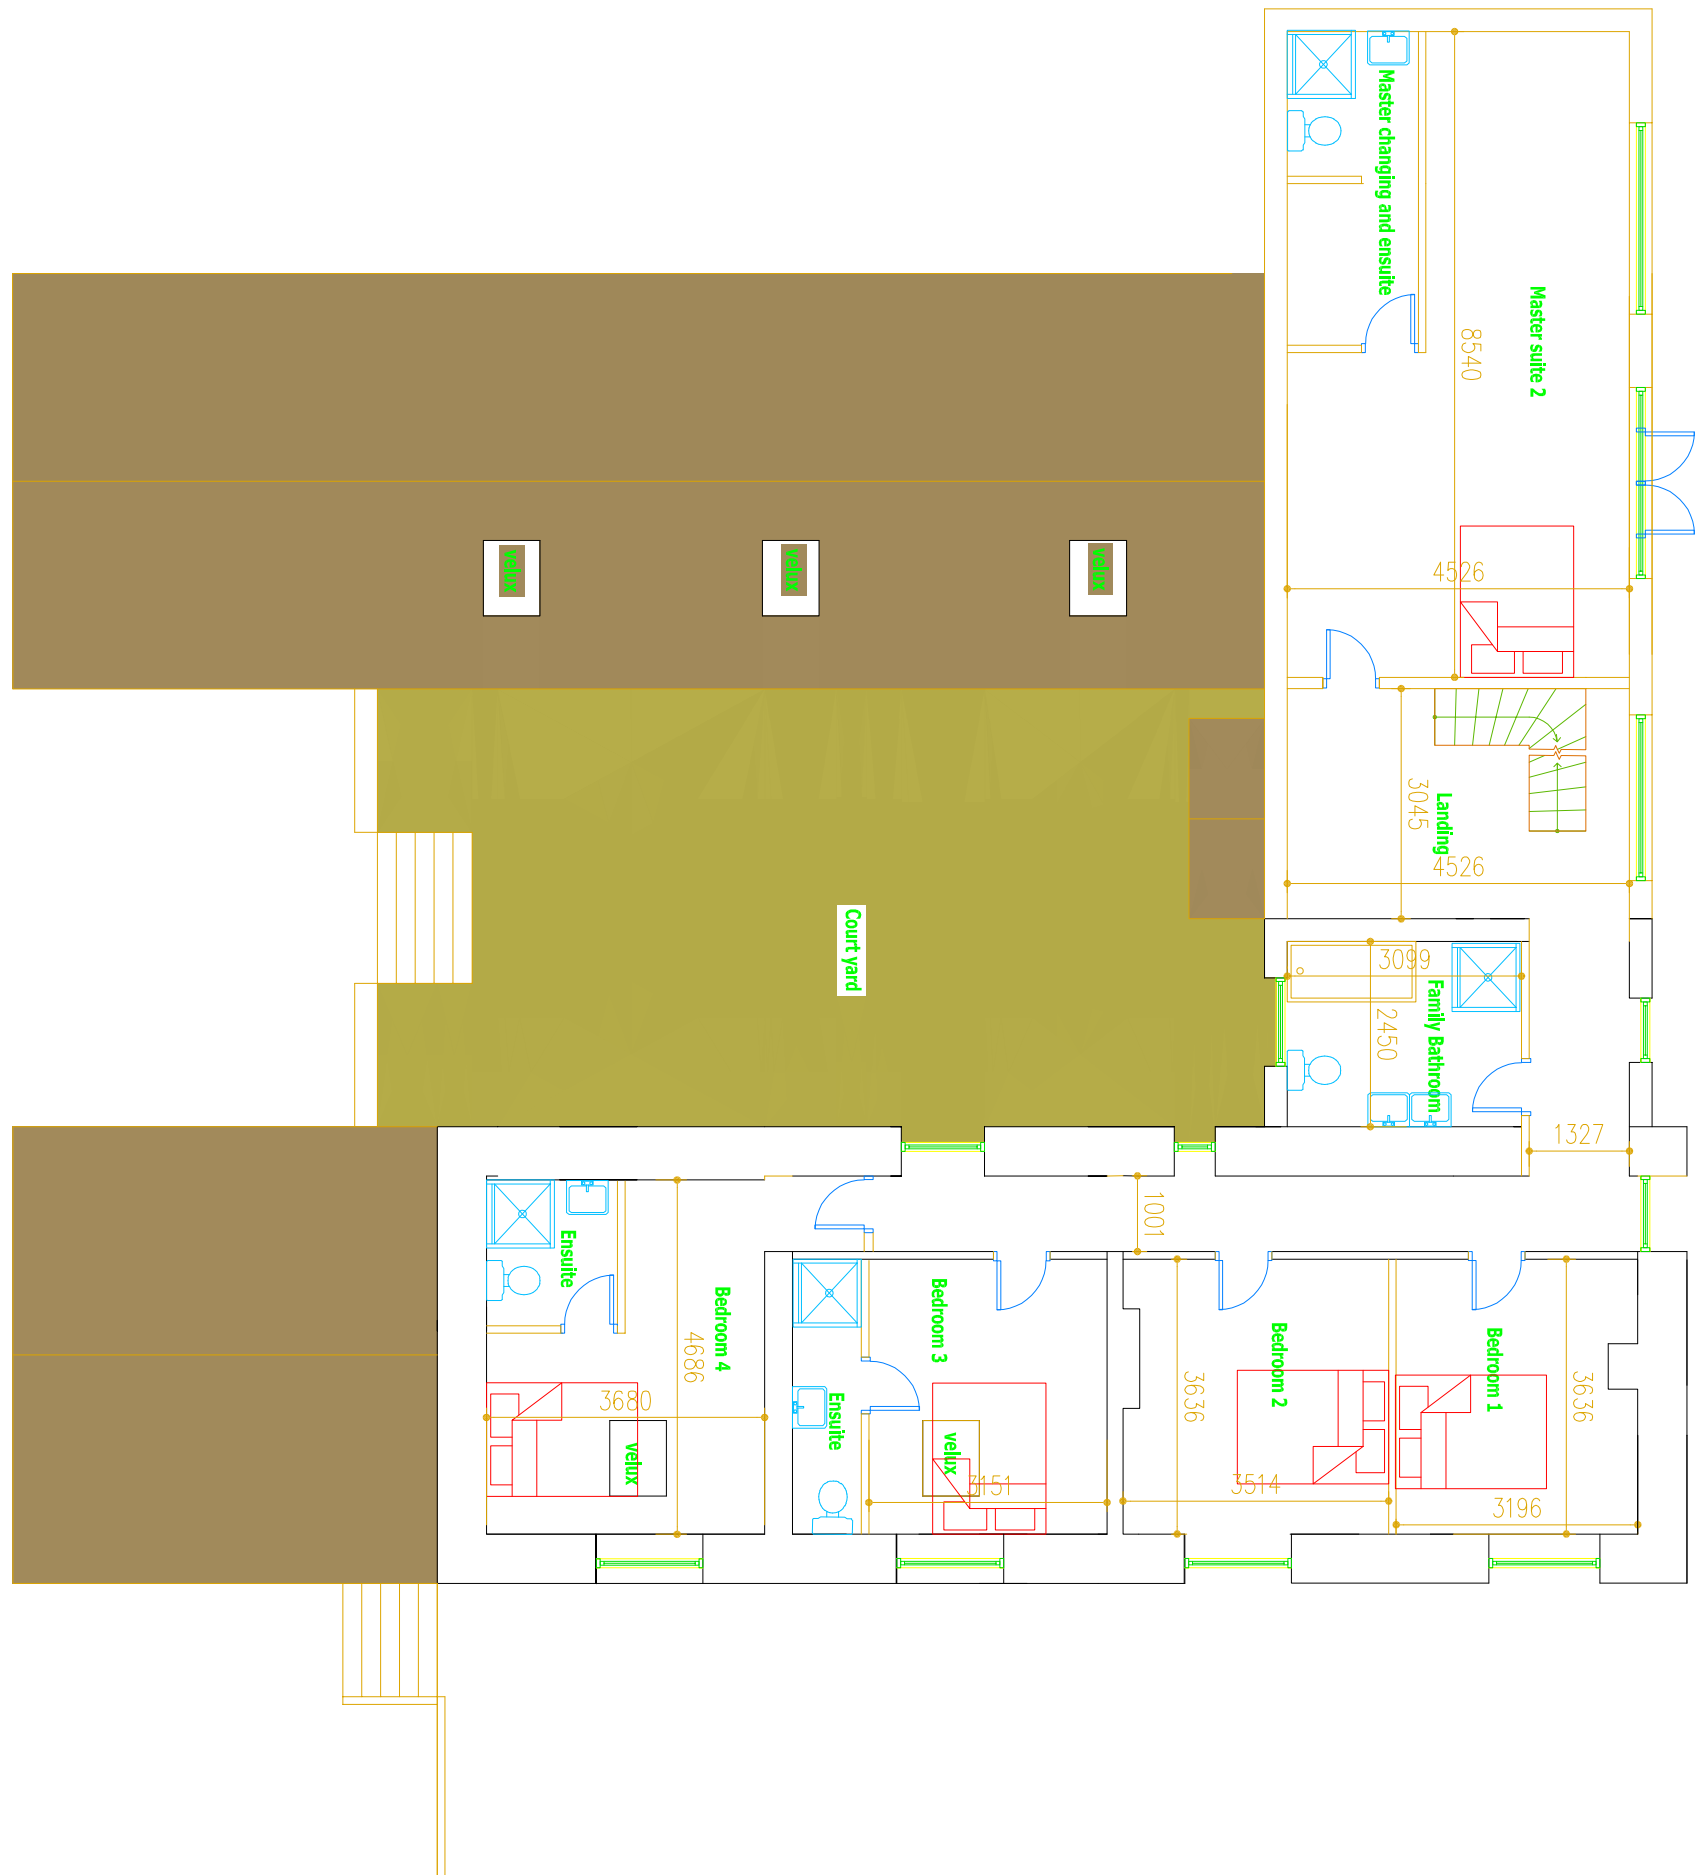



- Notes:**
- All drawings are to scale & are to be checked on site prior to construction & completion. This drawing is the property of P.A. Taylor Plans & should not be reproduced without permission. All discrepancies to be brought to the attention of the P.A. Taylor immediately. This drawing shall be used in conjunction with all relevant specialist drawings & specifications.
 - The Contractor is to check and verify all building and site dimensions, levels and services locations including sewer invert levels at completion prior to work commences. Materials and workmanship are to comply with current British Standards, British Standards Code of Practice, Building Regulations & Building Standards.

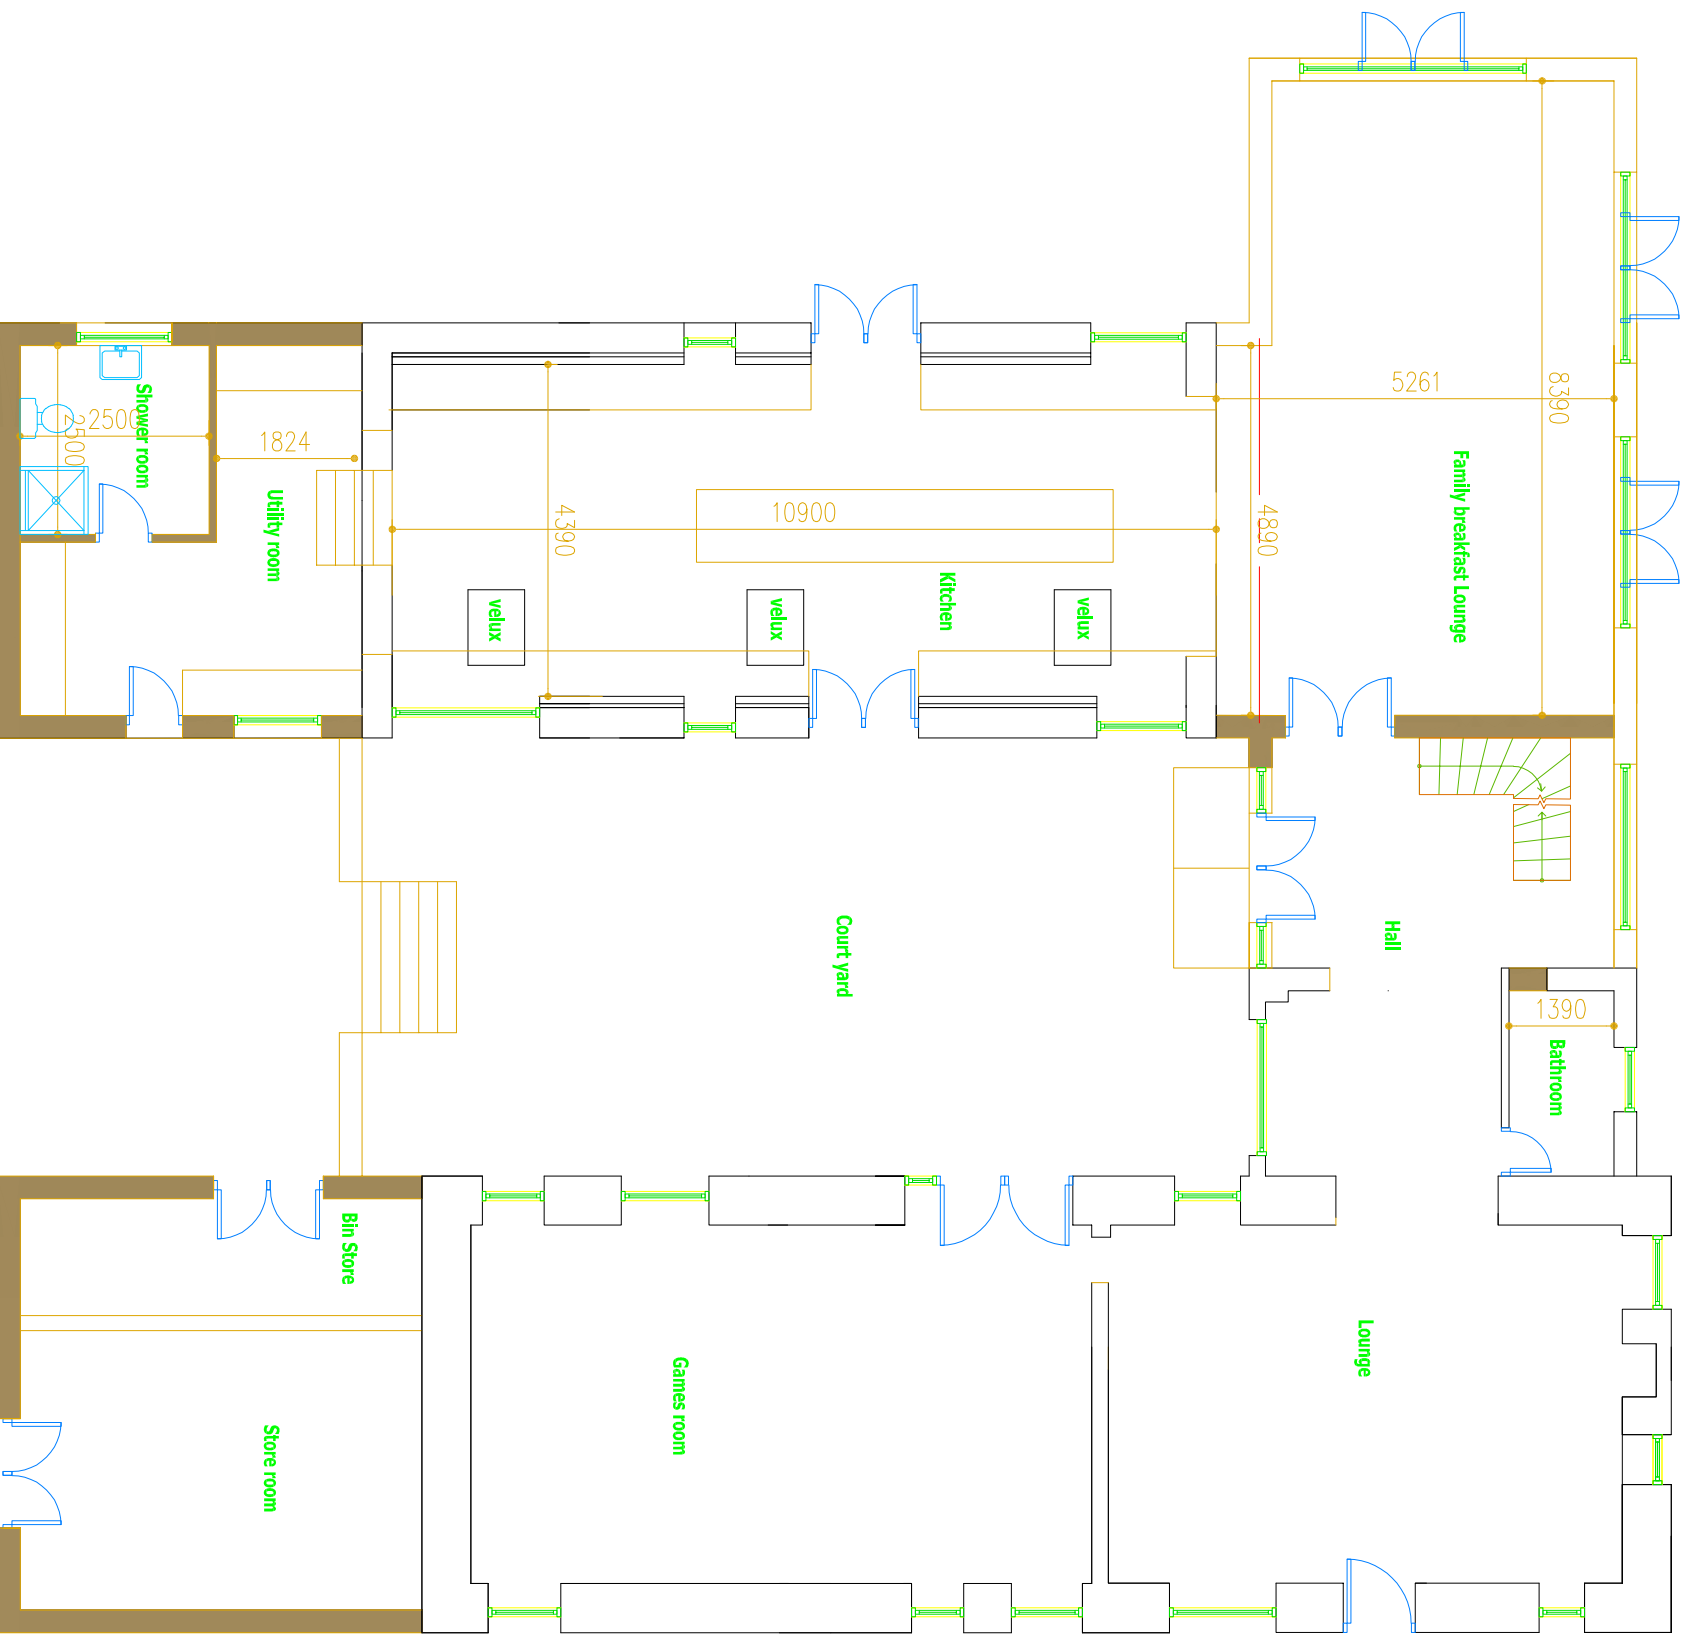

**P.A. TAYLOR
PLANS**

Extensions, Loft Conversions,
Local New Builds & Building Surveys.

The Sand Quarry,
Houghier Wall Rd,
Audley,
Staffordshire, ST7 8JA.
Tel: (01782) 721111
Mob: (07714) 690927

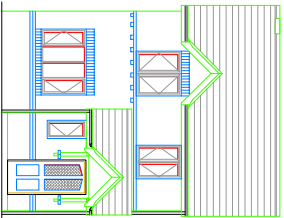

Qualified Building Surveyor

Client:
Mr J Beaumont

Project:
Cromey Bank Farm
Bagnall
Stoke on Trent ST9 9JY

Drawing Title:
Ground and First Floor Plans
Proposed Plans PLANNING

Scale	1:100	Paper Size	A1	Date Created	Jan 2021
Drawing Number	6806.14			Drawing Revision	A

Open Steel A1