




1. THE COPYRIGHT OF THIS DRAWING IS VESTED IN ADS AND IT MAY NOT BE REPRODUCED IN WHOLE OR PART OR USED FOR THE MANUFACTURE OF ANY ARTICLE WITHOUT THE EXPRESS PERMISSION OF THE COPYRIGHT HOLDERS.
2. WORK TO FIGURED DIMENSIONS ONLY.
3. THIS DRAWING IS TO BE READ IN CONJUNCTION WITH ALL RELEVANT ARCHITECTS, STRUCTURAL ENGINEERS DRAWINGS AND SPECIFICATIONS.

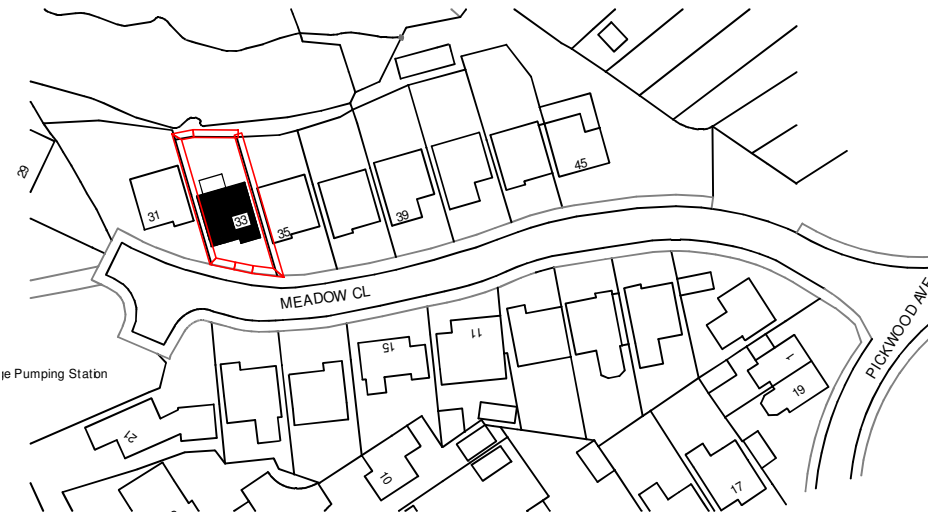

LOCATION PLAN 1:1250

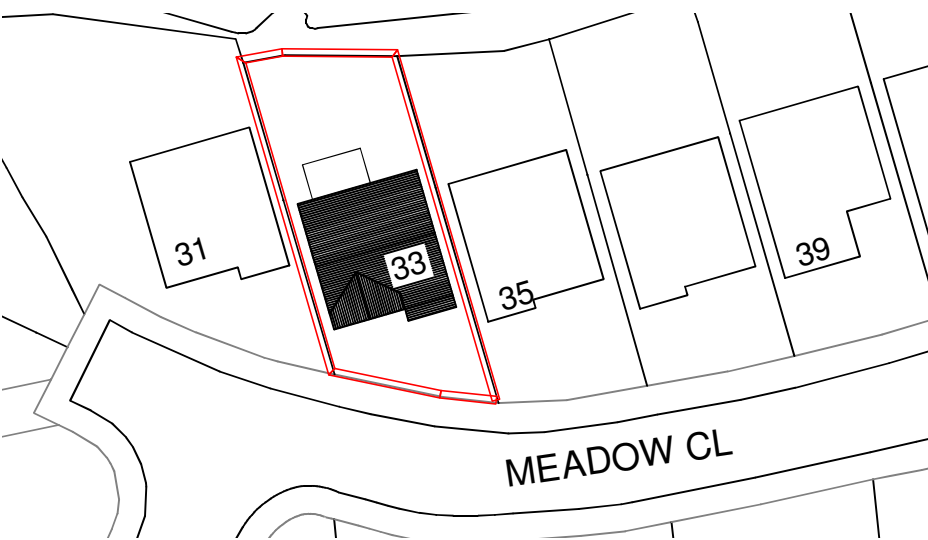

SITE PLAN 1:500

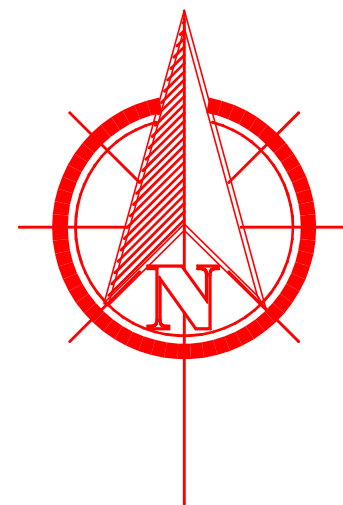

B - STEEL FRAME RETAINED - GM - JUN '21
A - BALCONY WIDTH REDUCED - GM - MAY '20

REV	DESCRIPTION	BY	DATE
STATUS	PL		

Architectural Design Solutions
T: 07525919168
E: arcdessol@gmail.com


CLIENT: MR J BAUGHAN
FFEVVERS, 33 MEADOW CL
LEEK, STAFFORDSHIRE
ST13 5TX

ARCHITECT: A D S

SITE: 33 MEADOW CL
LEEK

TITLE: PROPOSED PLANS, ELEVATIONS
AND SITE LOCATION


SCALE: 1:100	DATE: 18/07/19	DRAWN: GM	CHECKED: CL
PROJECT NO: 063	DRAWING NO: 02	REVISION: B	

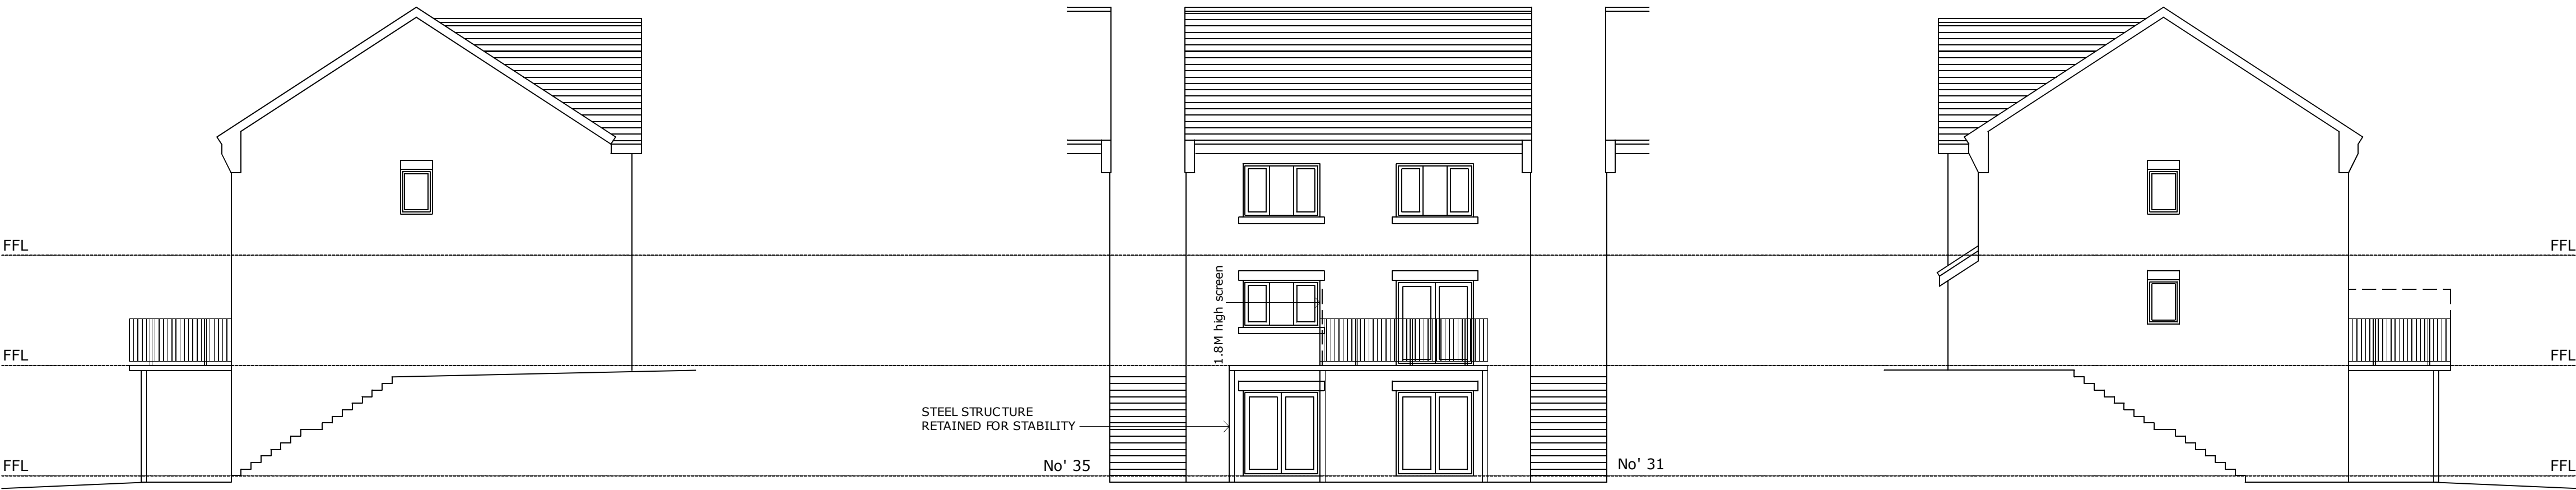


LEFT FLANK
ELEVATION

REAR ELEVATION

RIGHT FLANK
ELEVATION

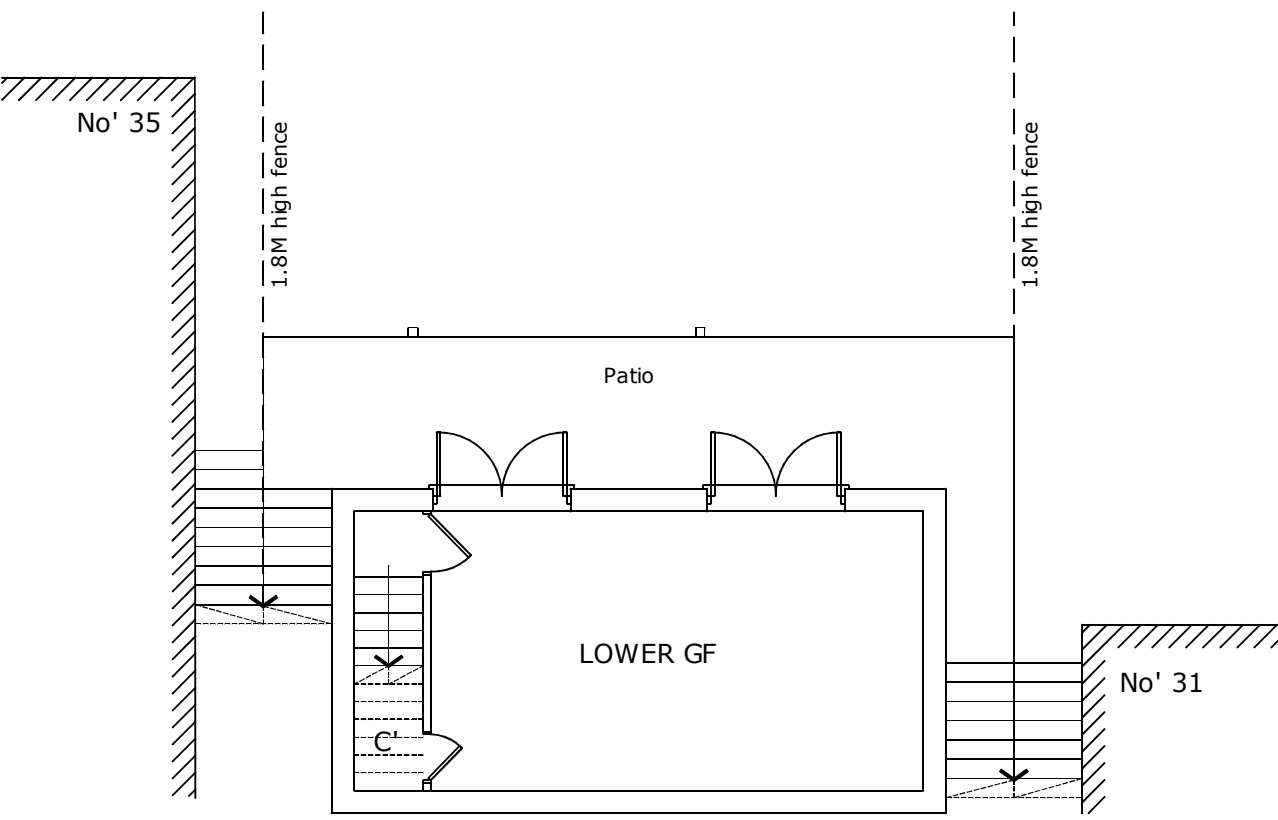

LOWER GF PLAN

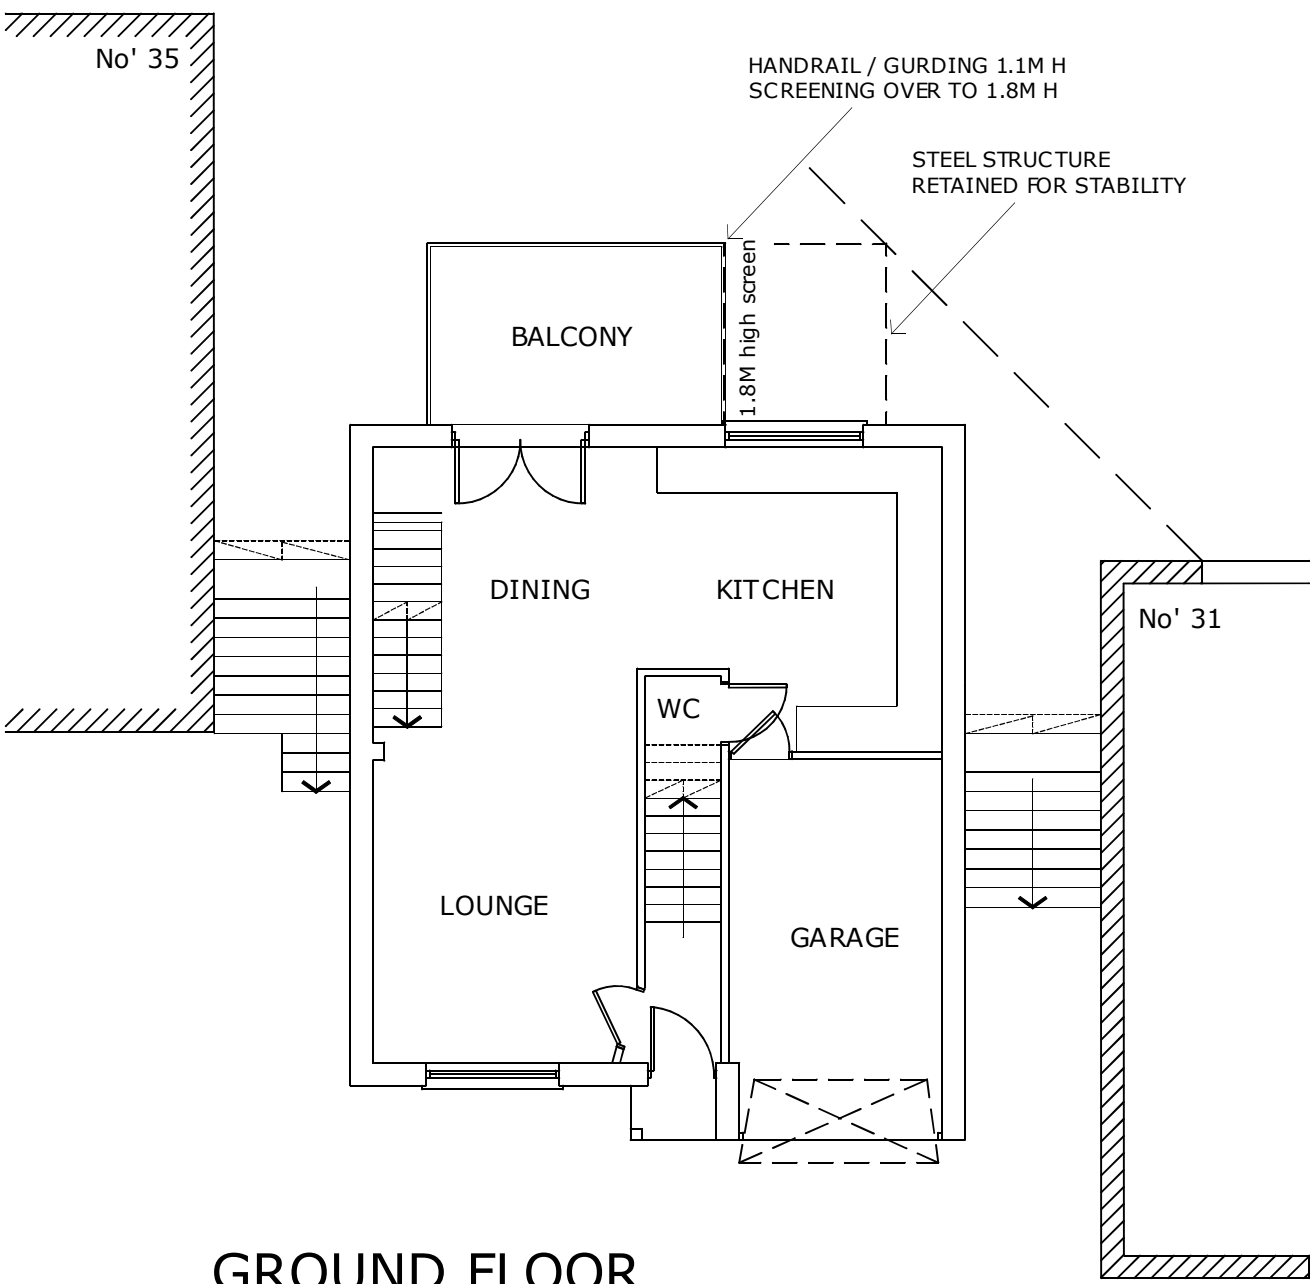

GROUND FLOOR
PLAN

